

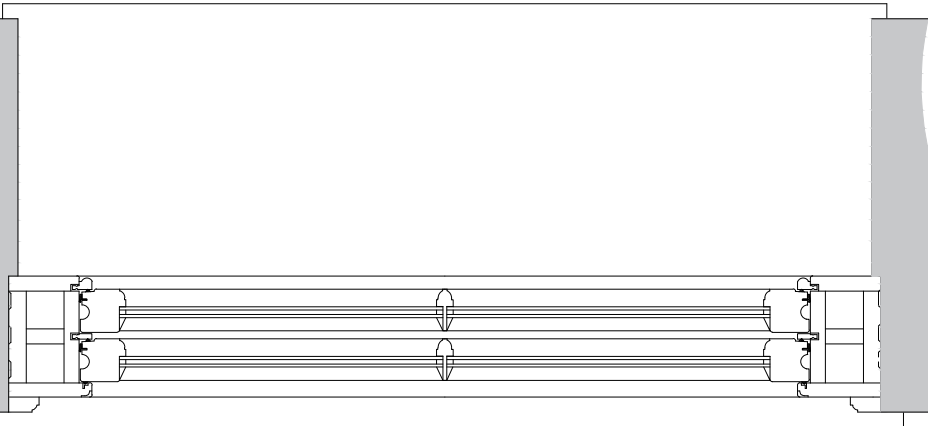


Replacement sash window:
Bedroom 2-east elevation
Bedroom 3-west elevation
Elevation 1:10

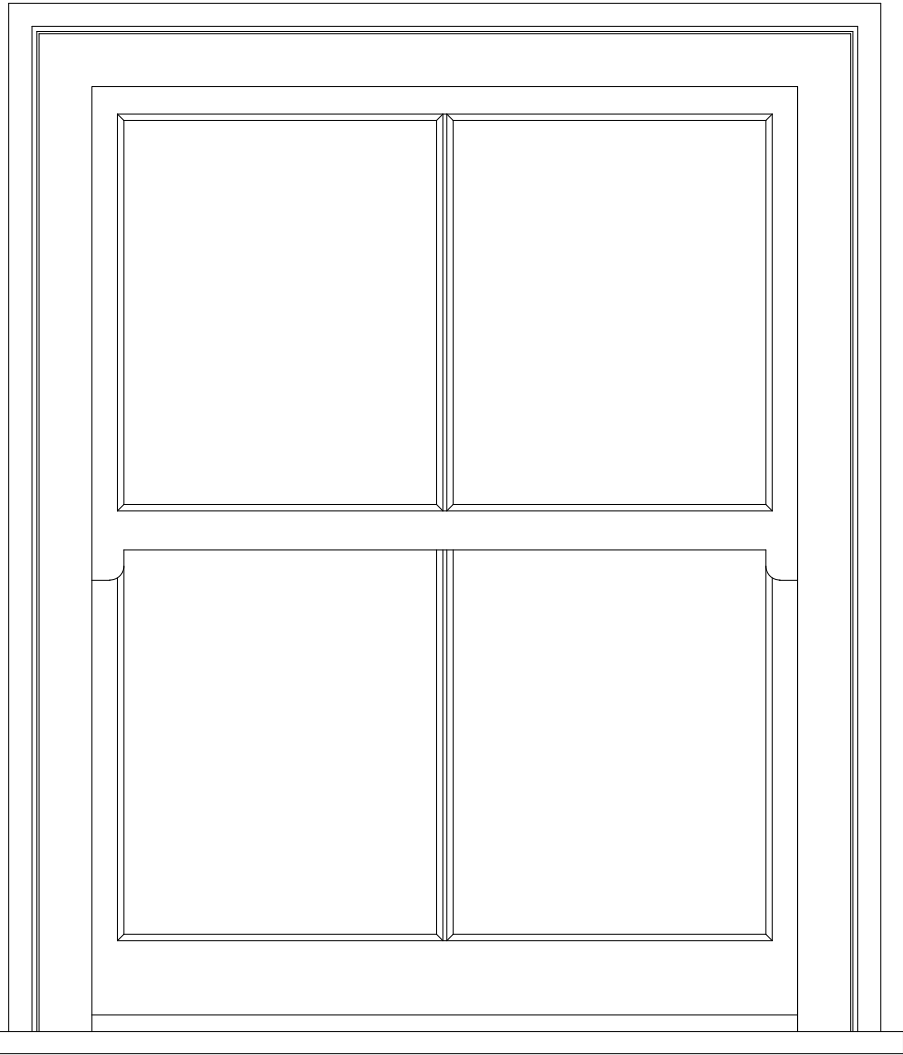


Plan 1:10


Section 1:10

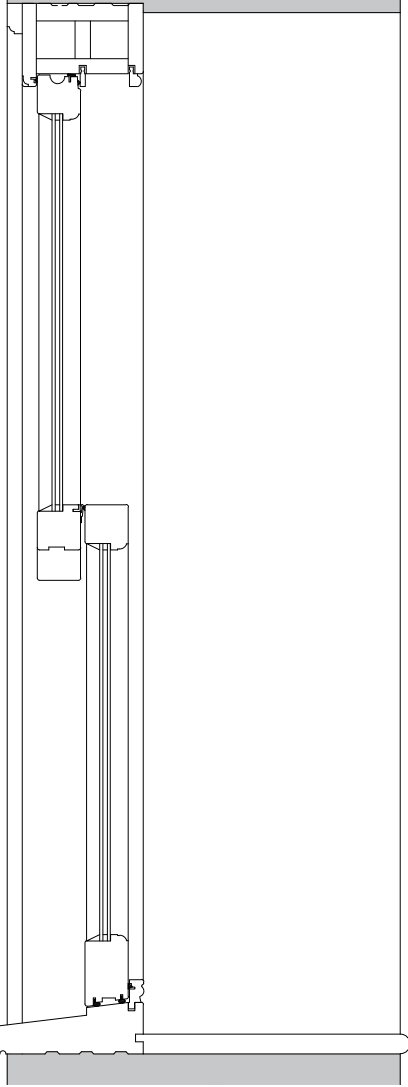


Head/Jamb 1:5

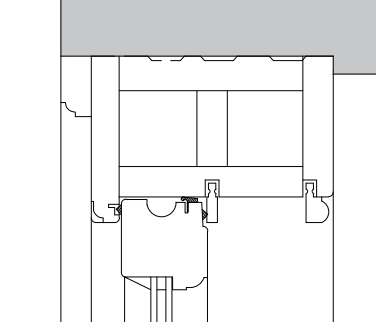

Meeting Rail 1:5


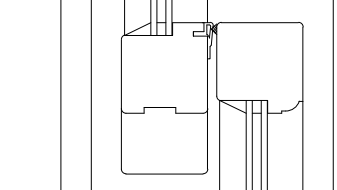


Cill 1:5

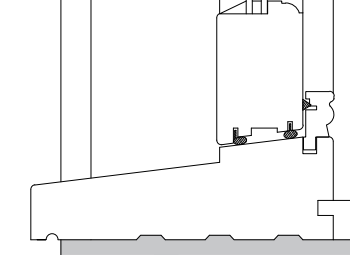


Replacement casement window:
Dining Room-south elevation

Elevation 1:10

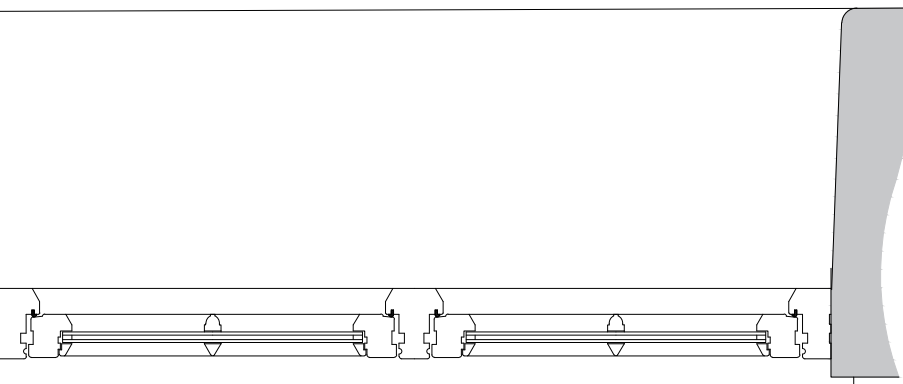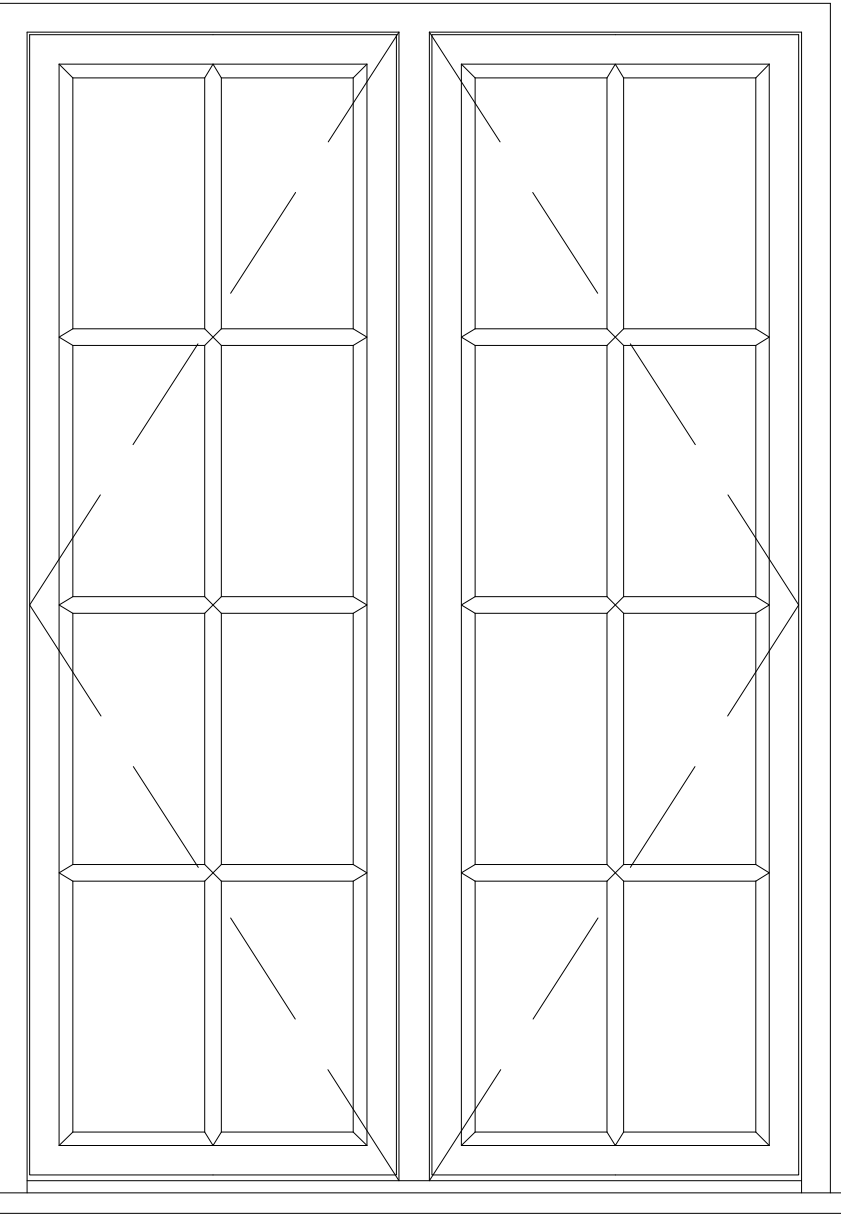


Plan 1:10


Section 1:10

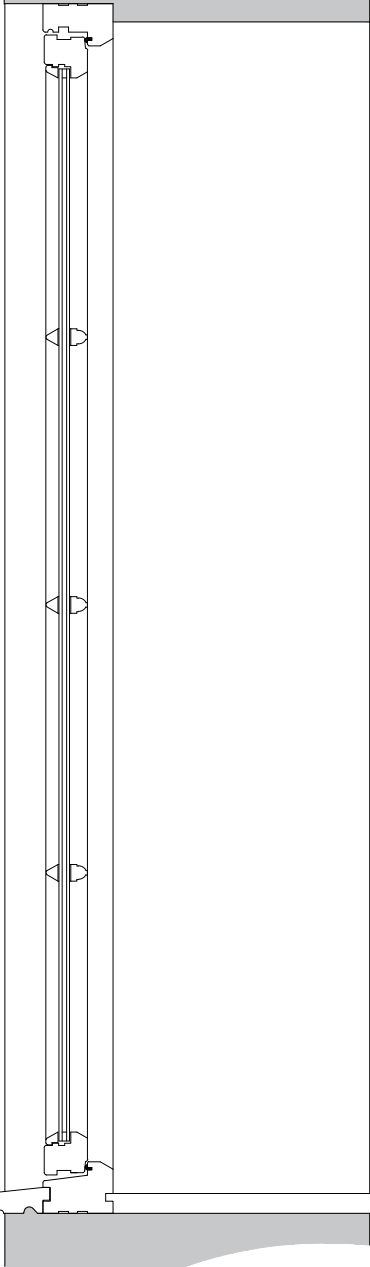


Head/Jamb 1:5

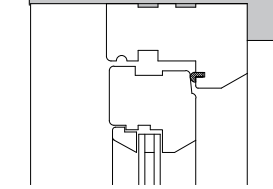

Glazing Bar 1:5


 


Cill 1:5

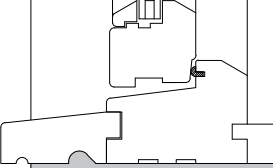


Replacement casement windows:
Study & Bedroom 4-south elevation

Elevation 1:10

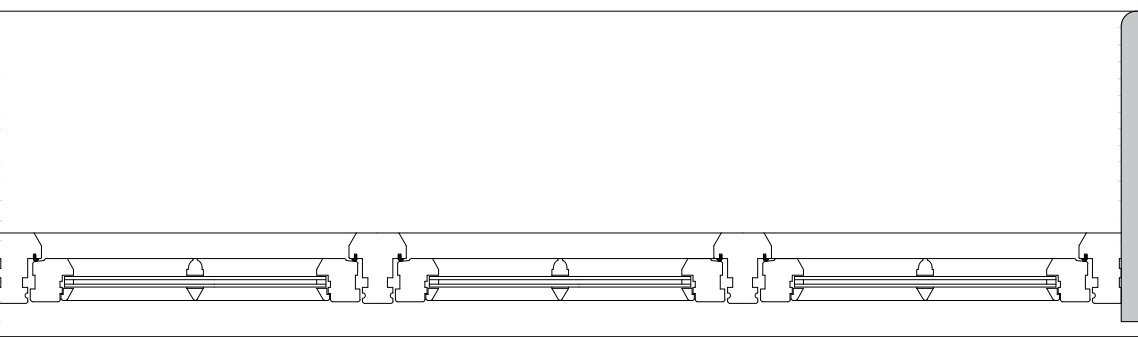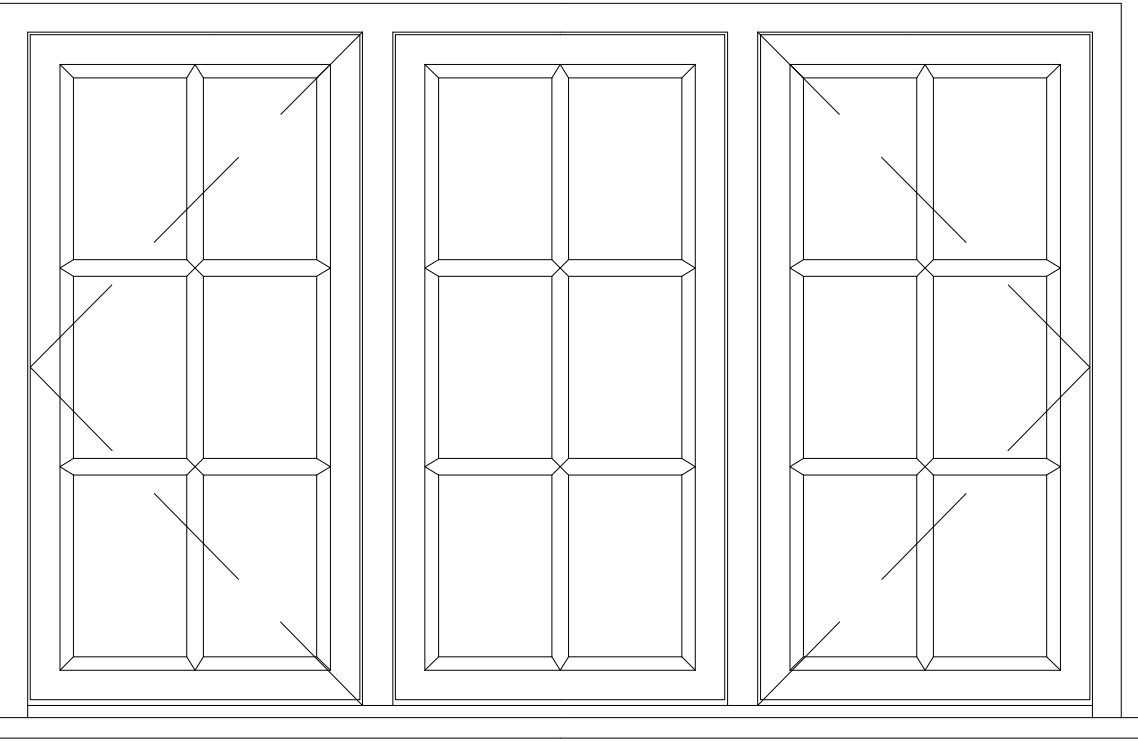


Plan 1:10


Section 1:10

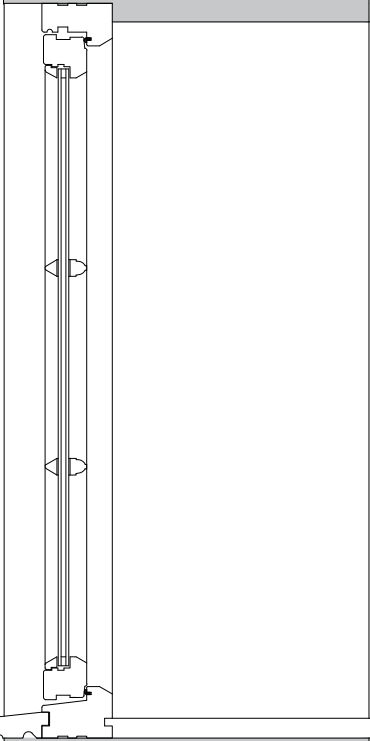


Head/Jamb 1:5

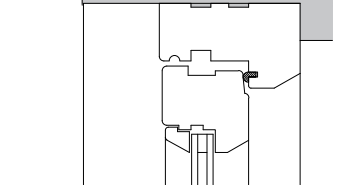

Glazing Bar 1:5

 


Cill 1:5

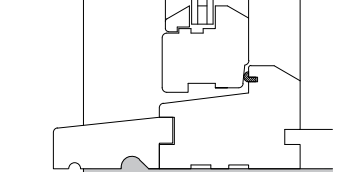


Notes:
This drawing is protected by copyright. No part of this document may be reproduced, altered, or transmitted in any form or by any means without permission.
Do not scale off these drawings for construction purposes. If any discrepancies are found, please contact Proctor Watts Cole Rutter.

Replacement glazed screen/french doors:
Garden room-south elevation
Dining Room-west elevation
Elevation 1:10

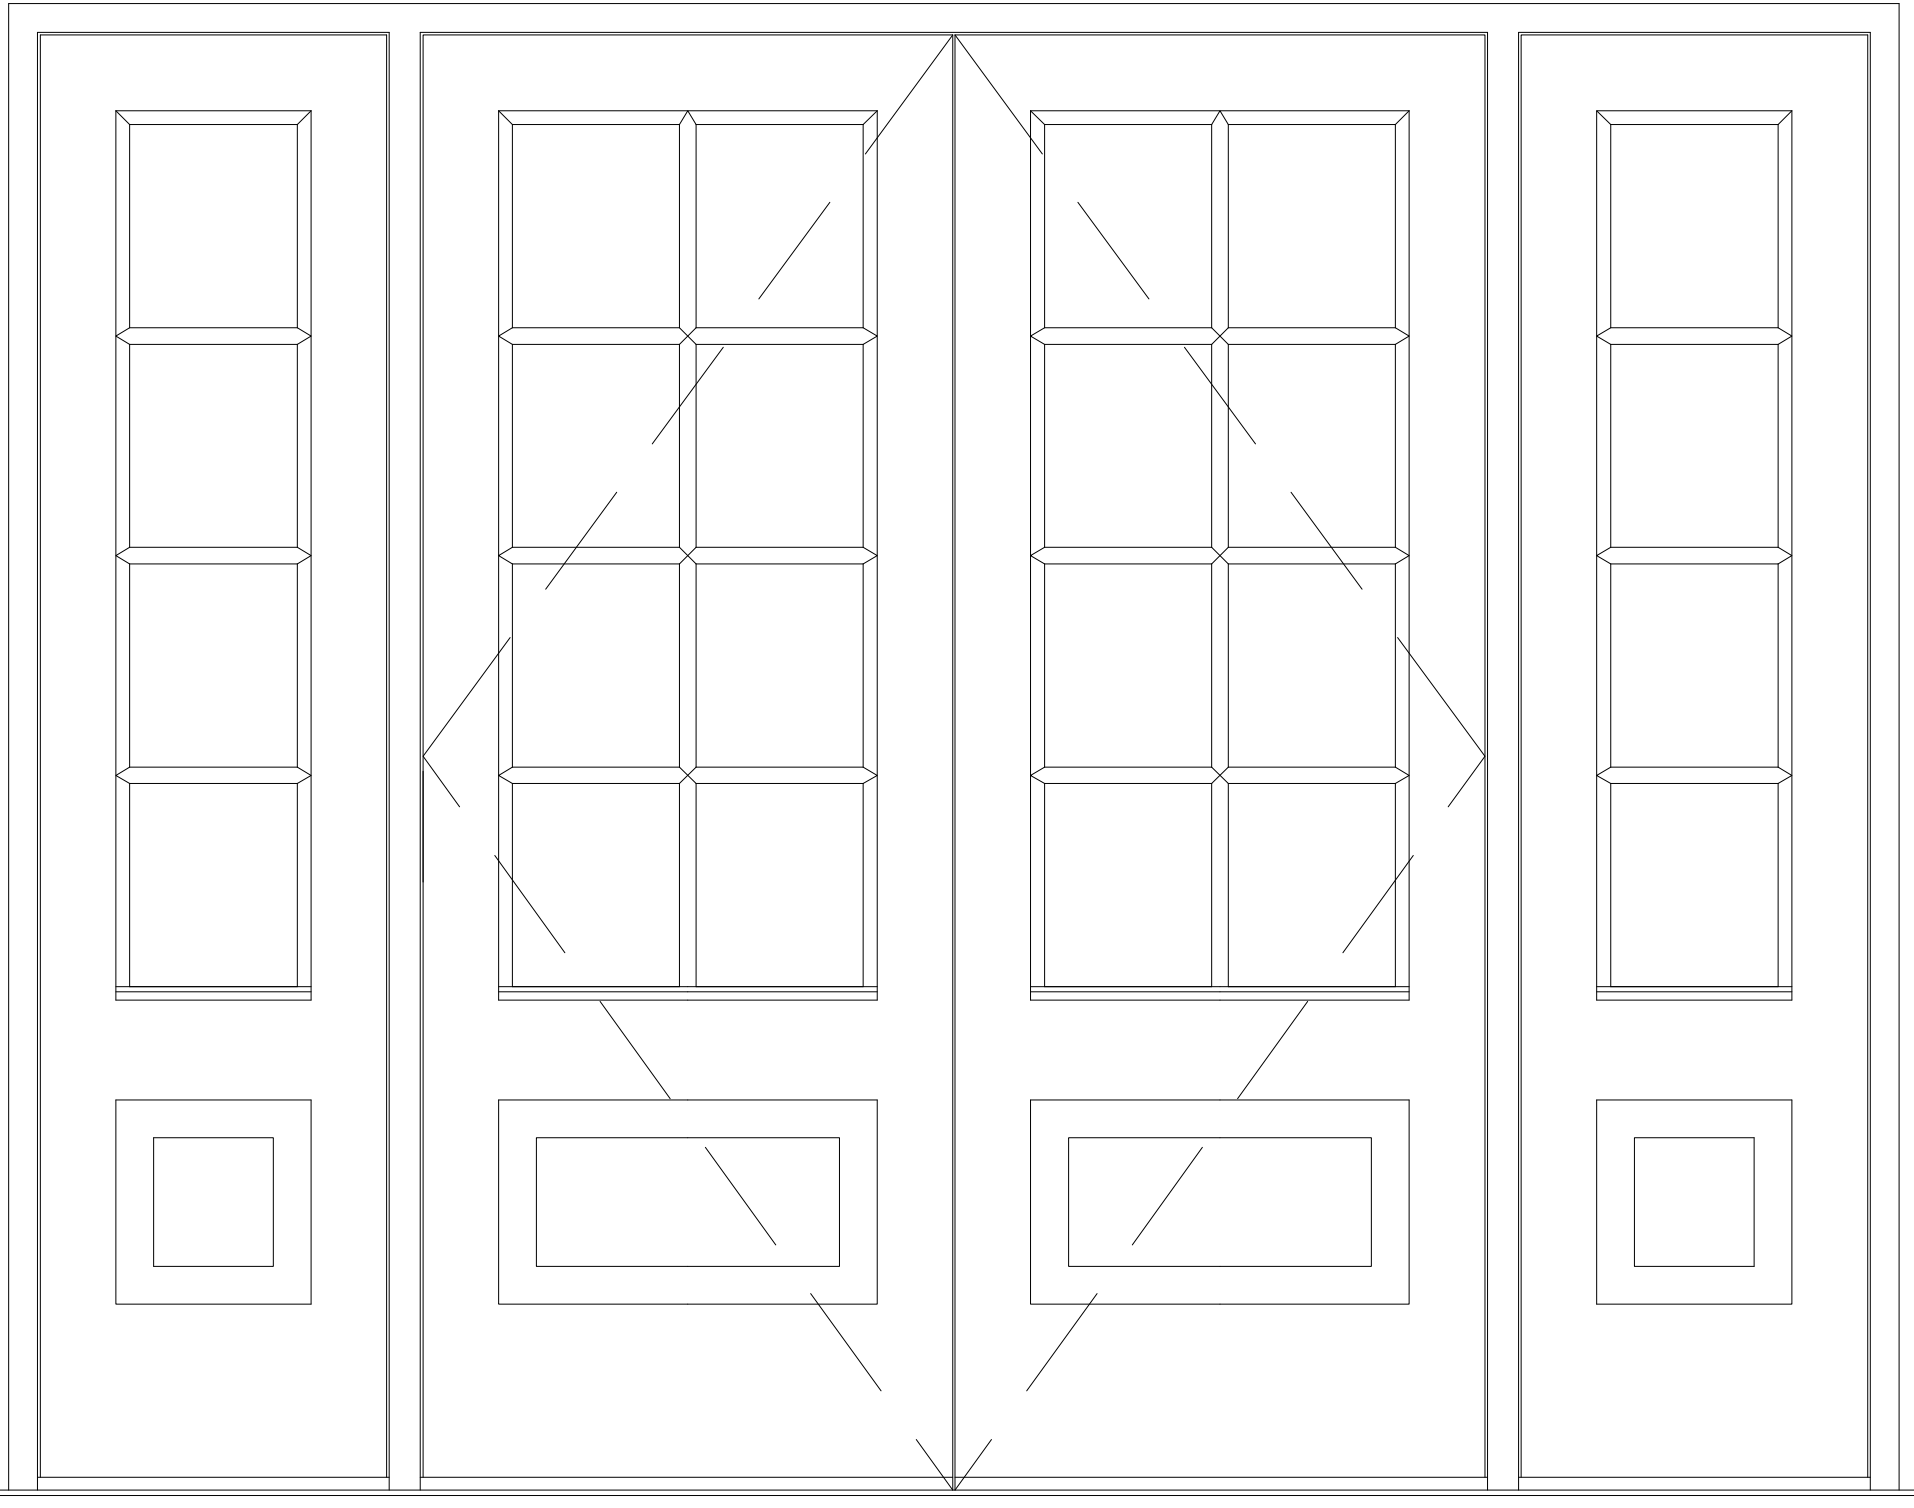


Plan 1:10



Section 1:10

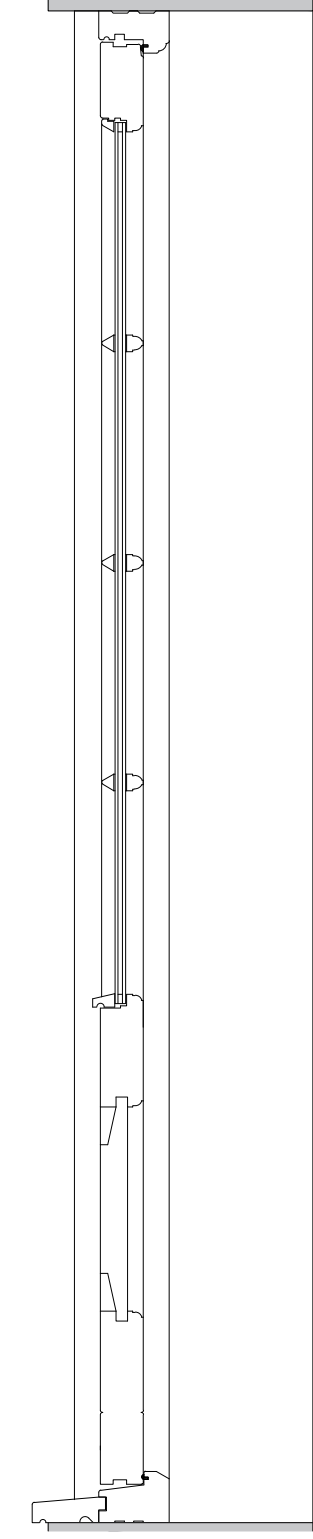

Head/Jamb 1:5

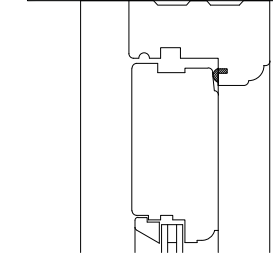


Glazing Bar 1:5

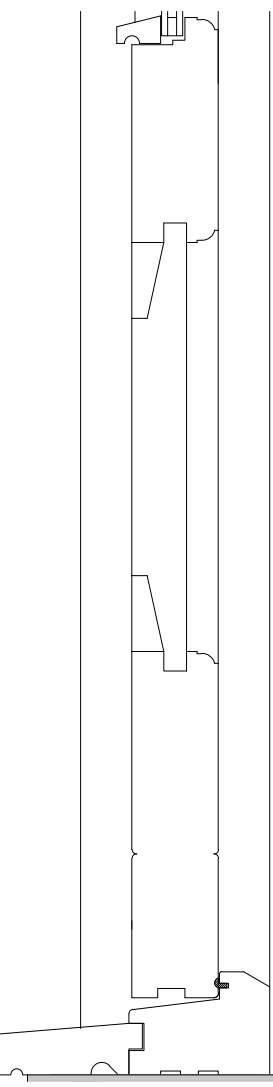 

Cill 1:5


Replacement french doors:
Kitchen-east elevation

Elevation 1:10

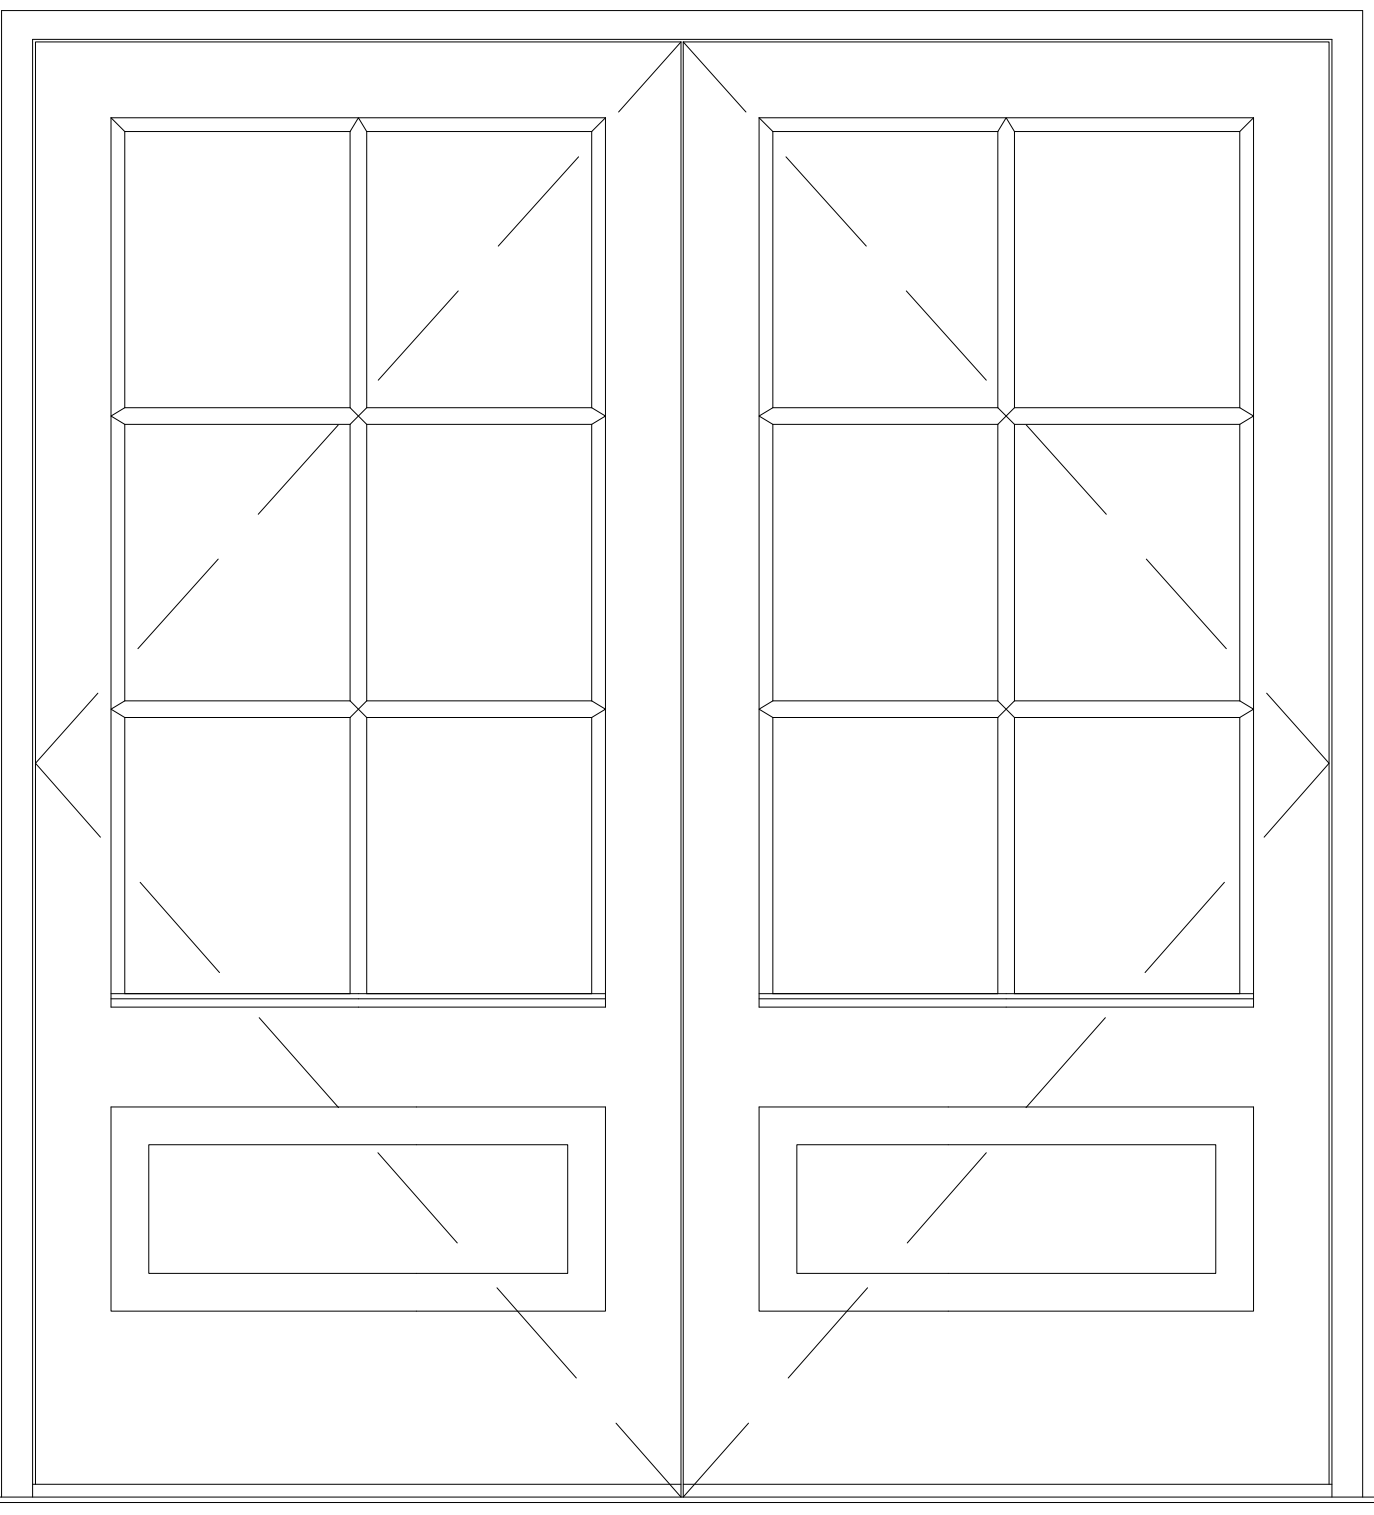


Plan 1:10



Section 1:10

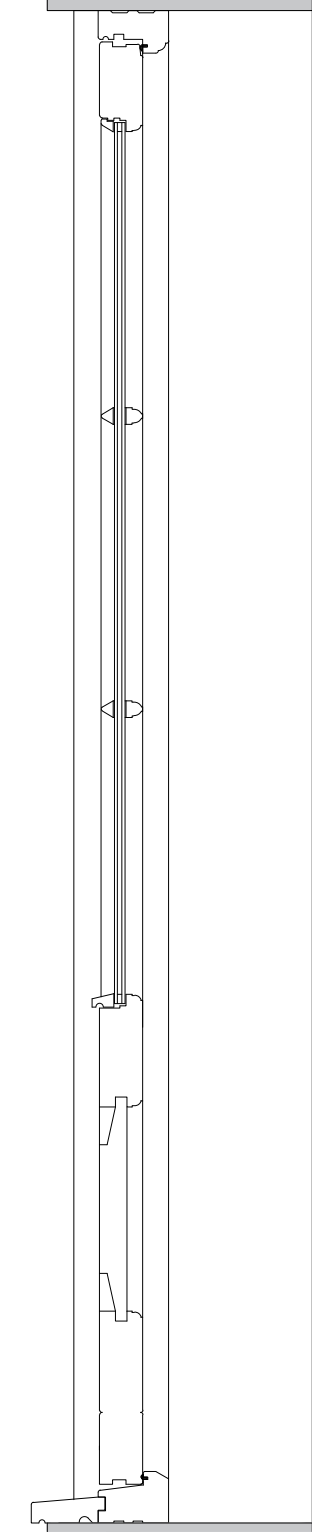

Head/Jamb 1:5

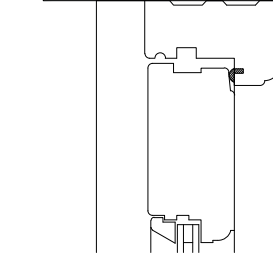


Glazing Bar 1:5

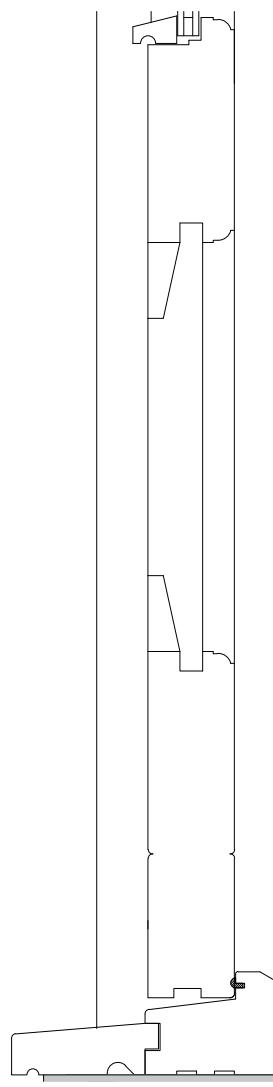 

Cill 1:5

Replacement casement window:
Porch-south elevation

Elevation 1:10

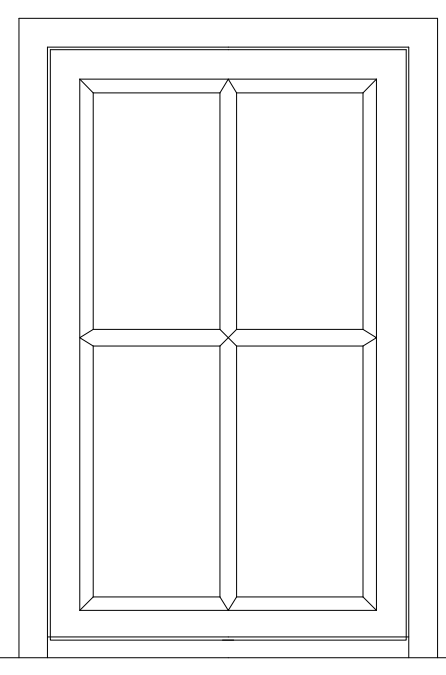


Plan 1:10

Section 1:10



Head/Jamb 1:5


Glazing Bar 1:5

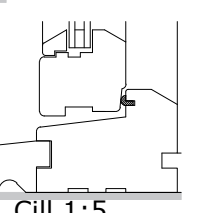

Cill 1:5

FIXED CASEMENT-ALL SECTIONS AS OTHER CASEMENTS.

ALL WINDOWS AND DOORS TO BE CONSTRUCTED FROM
HARDWOOD, SLIMLINE 14MM DOUBLE GLAZING, WITH
PAINTED FINISH.
NOTE: PUTTY BEADS TO SASH WINDOWS.

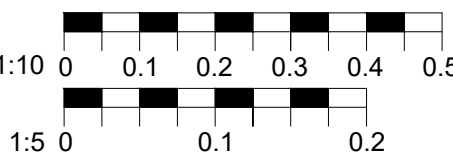

A	Sash window beads now putty	SF	5/8/26
Rev	Description	Drawn By	Date
Client:	Ms Stevens & Mr Middleton	Drawn By:	SF
Dwg Title:	Working Drawing-Joinery Details.	Checked By:	BW
Project:	The Old Rectory, Church Street, Mere, Salisbury, Wiltshire, BA12 6DS.	Scale:	As shown on A1
Date:	18/05/26		
Job No.:	5320	Revision:	A
	W05		

PWCR

ARCHITECTS | TOWN PLANNERS

PWCR, Grosvenor House, Bleke Street, Shaftesbury, Dorset SP7 8AW 01747 651881 www.pwcr.co.uk mail@pwcr.co.uk RIBA Chartered Practice