



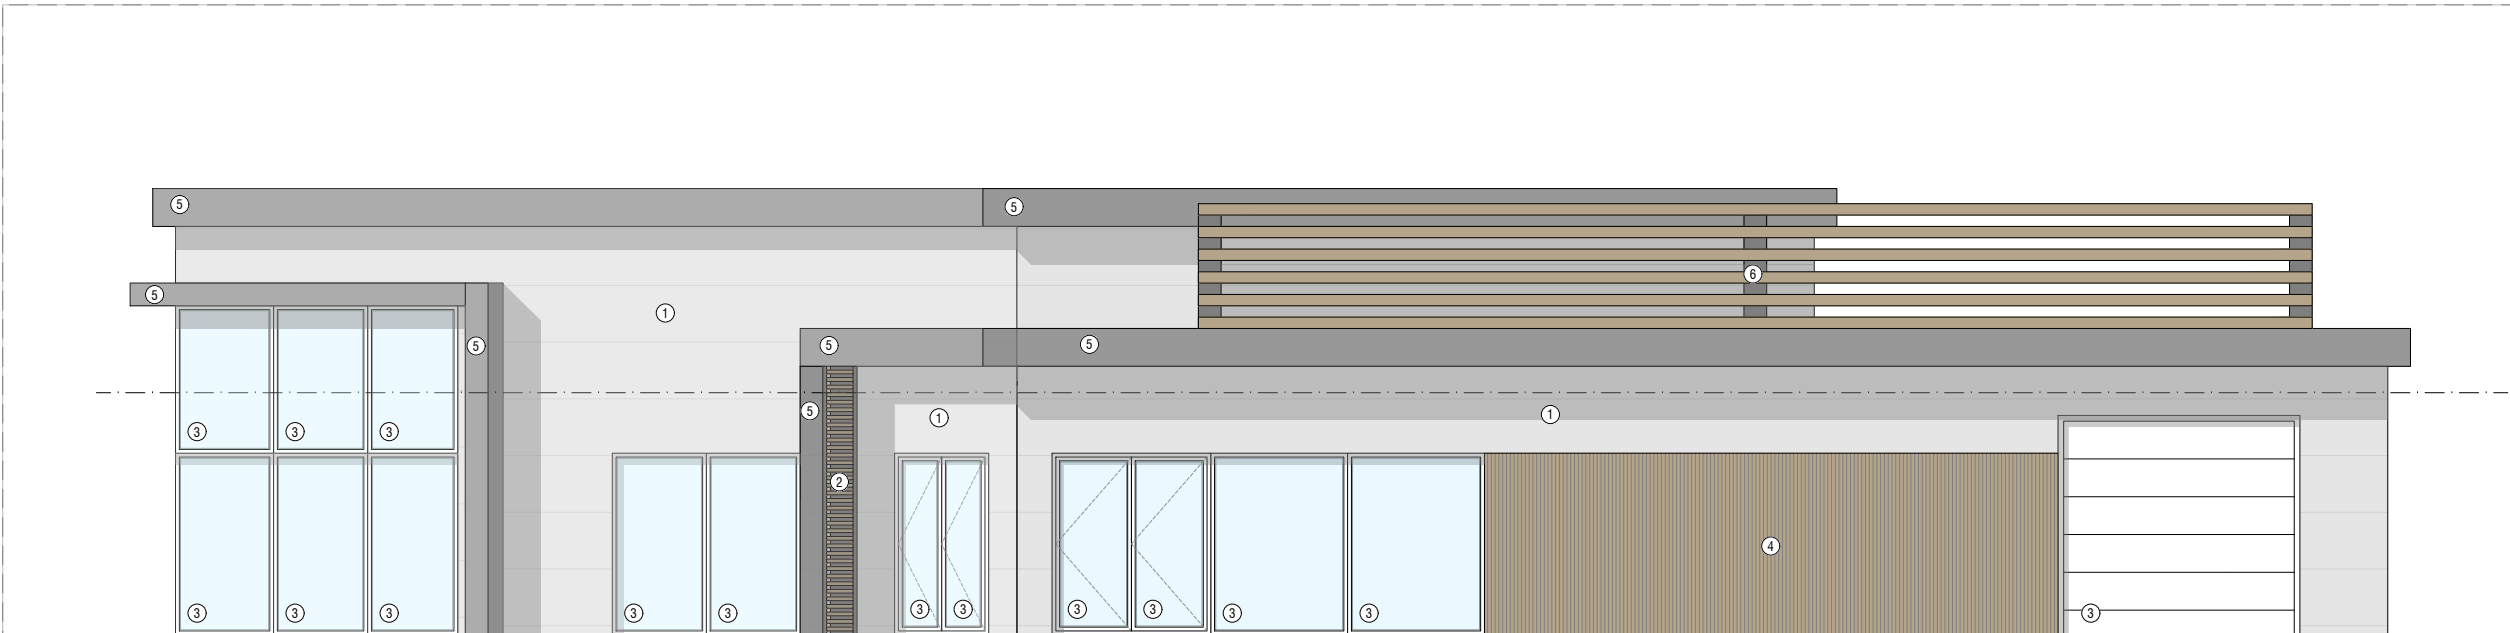

01 - Proposed South Elevation

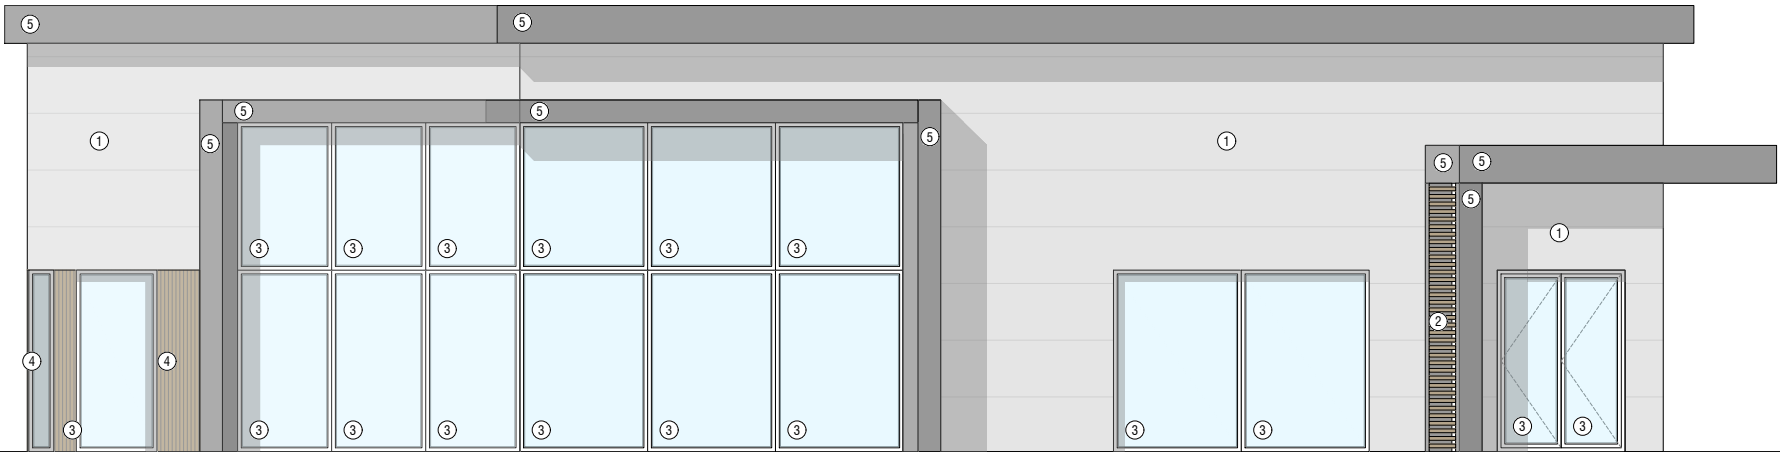

02 - Proposed West Elevation

General Notes:

- Do not scale drawings other than for planning purposes and refer only to figured dimensions.
- Contractor is to raise any concerns of discrepancies in this drawing and that of what is noted on site to the architect before building works commence.
- In the circumstance that the drawing relates to an existing building or setting, the contractor is to confirm there is no conflict between this drawings dimensions and the actual building/settings dimensions.
- Refer to all other project consultants and specialists relevant drawings and specifications.
- It is the contractor responsibility to ensure all site dimensions, levels and setting out is in line with the architects drawings.
- Refer to the Structural Engineers drawings for full details on structure where necessary

Materials Key

- ① PPC Insulated Cladding Panels
- ② Timber Effect Cedral louvered Screen
- ③ Aluminium Glazing and Doors
- ④ Timber Effect Cladding
- ⑤ Aluminium PPC Fascia
- ⑥ Aquarius Soundtec louvered / solid acoustic screen

P4	27.05.26	Acoustic screening updated
P3	05.05.26	Updated to new footprint.
P2	25.11.25	Updated to new design.
P1	10.04.25	Planning Issue
Rev:	Date:	Revision History:

T: 01722 680 419
M: 07810 647 790
W: info@esdon-architecture.com

Project: 25-020 Armishaws					
Designed by:	EE	Name:	EE	Date:	EE
Drawn By:	EE	Checked:	EE	Approved:	EE

A3	Status:
1:100	Planning

Drawing Title: Proposed Convenience Store Elevations	
Drawing No: 10-200	Rev: P4

