

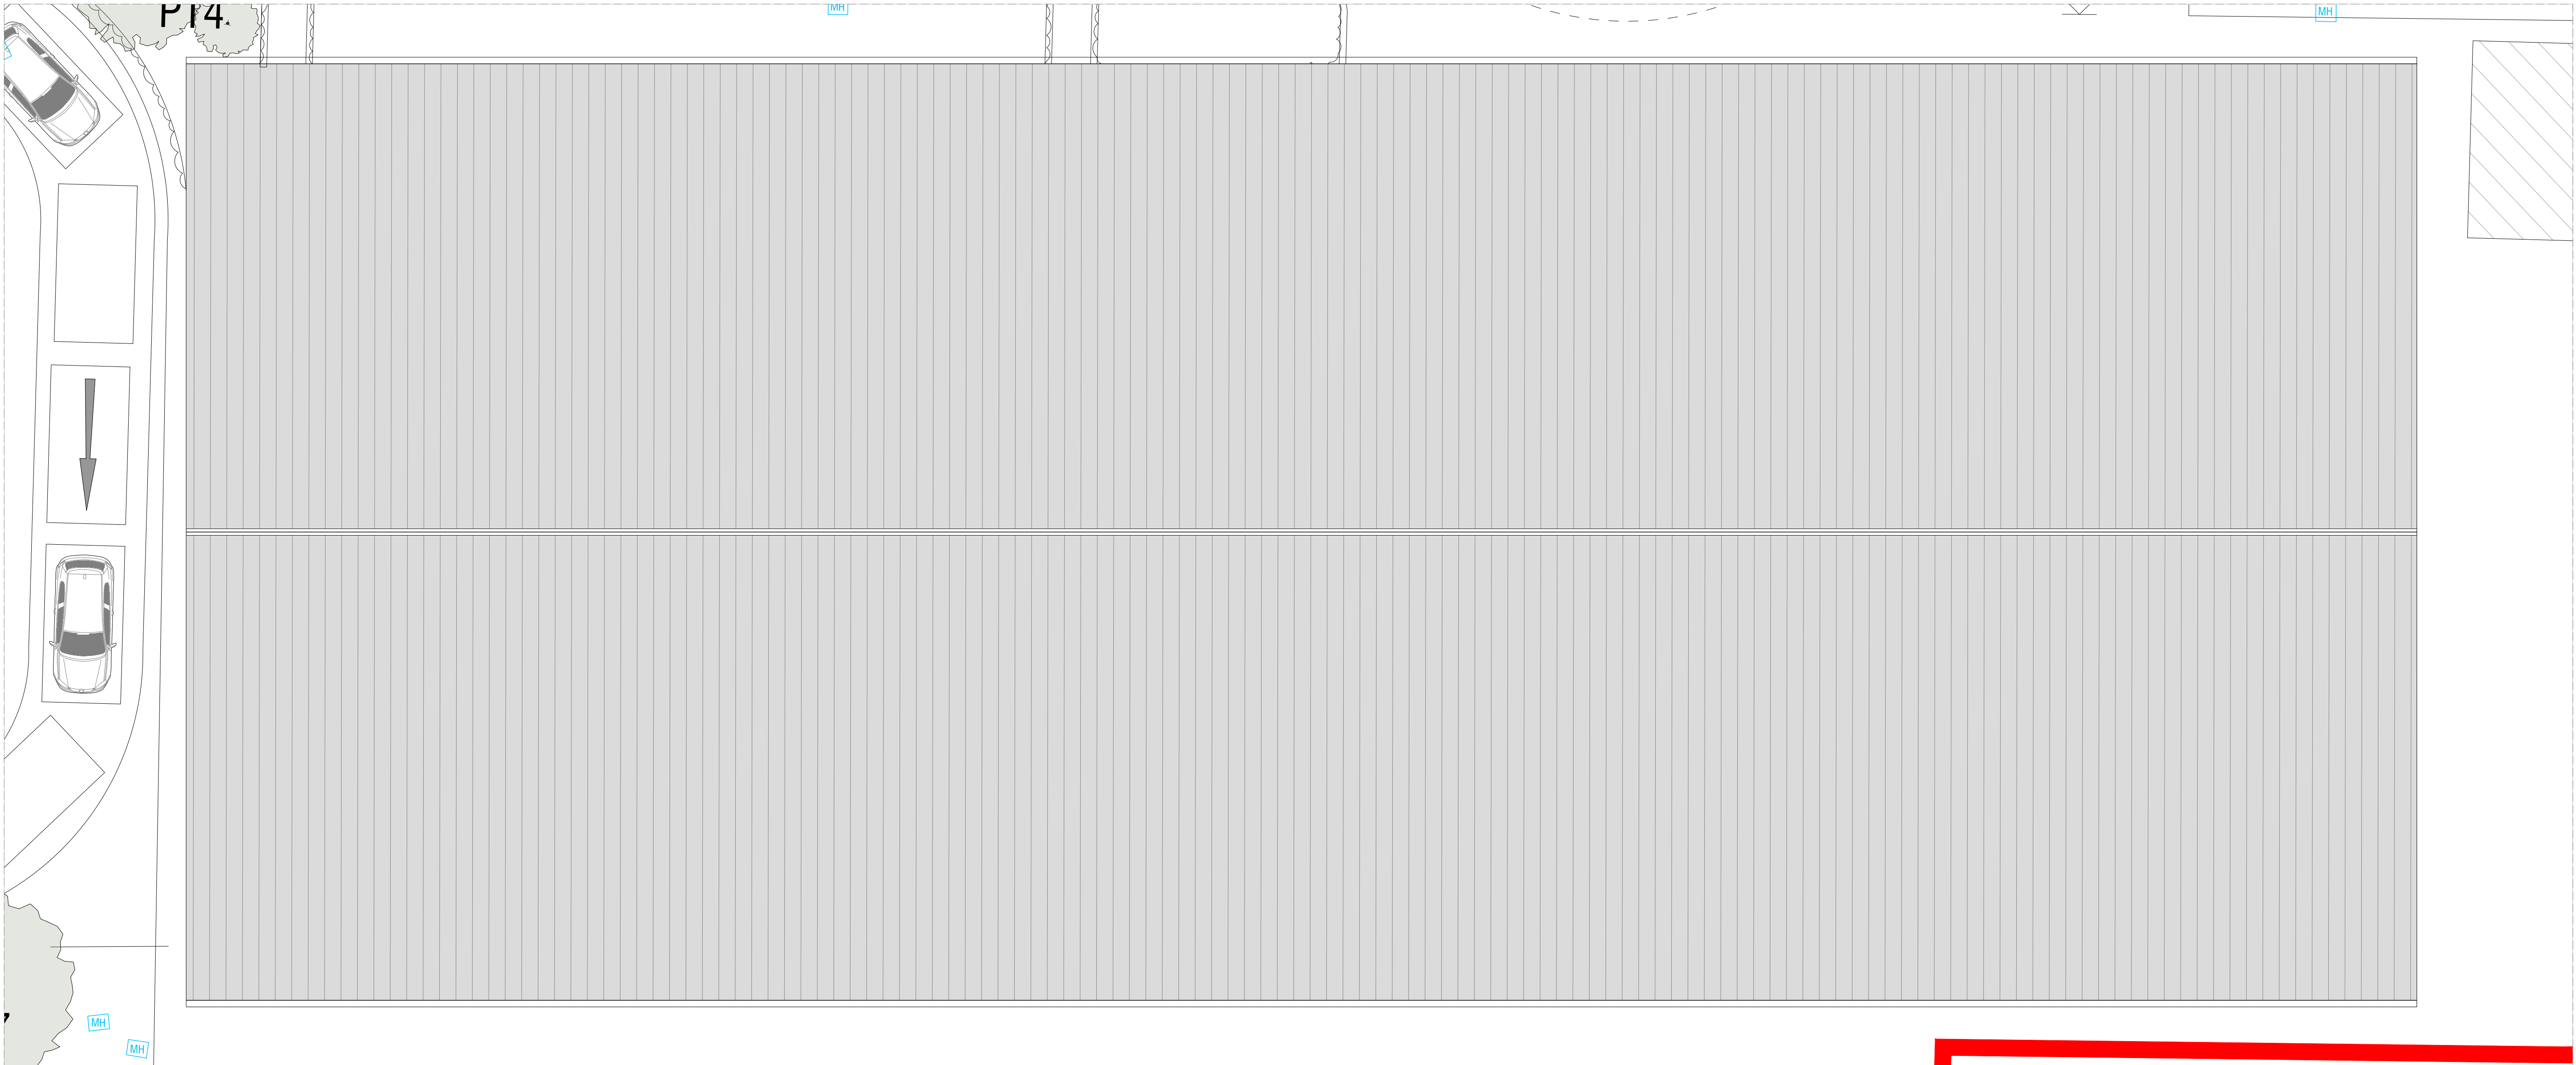


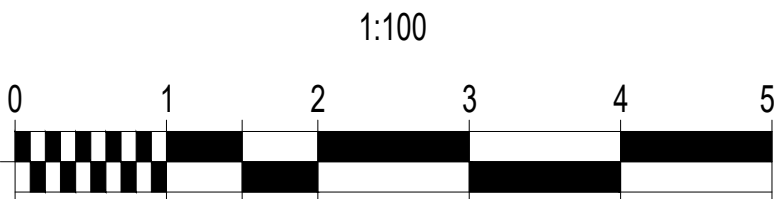

01 - Proposed Warehouse Roof Plan

General Notes:

- Do not scale drawings other than for planning purposes and refer only to figured dimensions.
- Contractor is to raise any concerns of discrepancies in this drawing and that of what is noted on site to the architect before building works commence.
- In the circumstance that the drawing relates to an existing building or setting, the contractor is to confirm there is no conflict between this drawings dimensions and the actual building/settings dimensions.
- Refer to all other project consultants and specialists relevant drawings and specifications.
- It is the contractor responsibility to ensure all site dimensions, levels and setting out is in line with the architects drawings.
- Refer to the Structural Engineers drawings for full details on structure where necessary

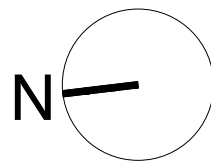

P3	10.07.25	All Plans to 1:100
P2	02.07.25	Planning Issue
P1	10.04.25	Planning Issue
Rev:	Date:	Revision History:

T: 01722 680 419
M: 07810 647 790
W: info@esdon-architecture.com

Project:
25-020
Armishaws

	Name:	Date:		Name:	Date:
Designed by:	EE		Checked:	EE	
Drawn By:	EE		Approved:	EE	

Scale: @A1 1:100	Status: Planning
---------------------	---------------------

Drawing Title: Proposed Warehouse Roof Plan	Rev: P3
Drawing No: 10-105	