


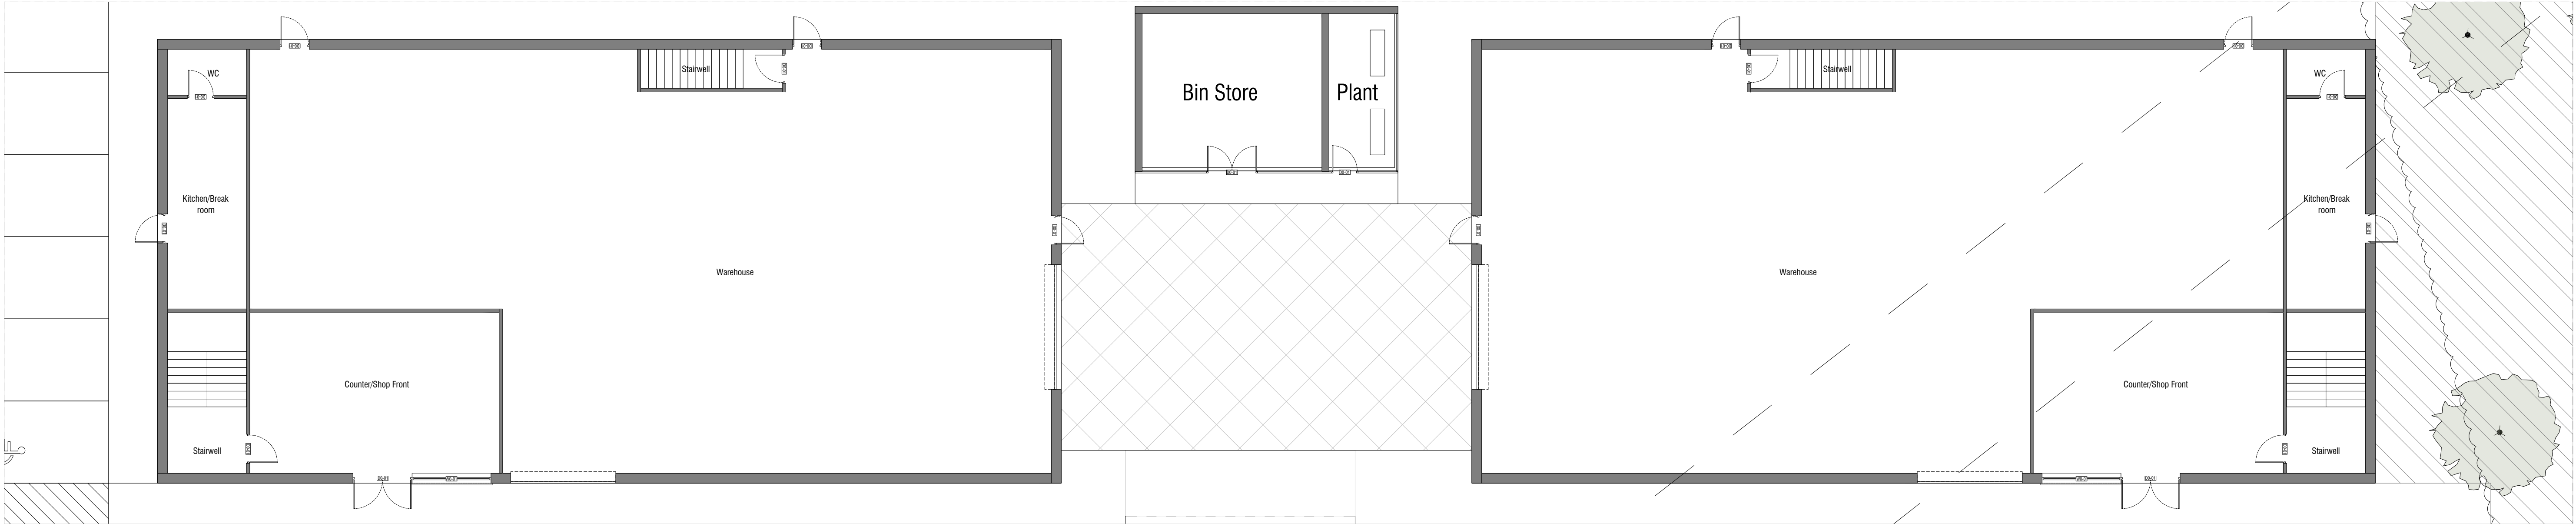



01 - Proposed B8 Units Ground Floor Plan



02 - Proposed B8 Units First Floor Plan

General Notes:

- Do not scale drawings other than for planning purposes and refer only to figured dimensions.
- Contractor is to raise any concerns of discrepancies in this drawing and that of what is noted on site to the architect before building works commence.
- In the circumstance that the drawing relates to an existing building or setting, the contractor is to confirm there is no conflict between this drawings dimensions and the actual building/settings dimensions.
- Refer to all other project consultants and specialists relevant drawings and specifications.
- It is the contractor responsibility to ensure all site dimensions, levels and setting out is in line with the architects drawings.
- Refer to the Structural Engineers drawings for full details on structure where necessary

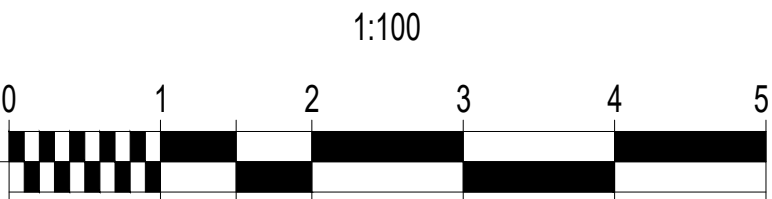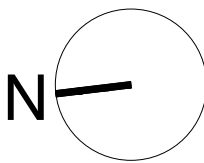

|      |          |                           |
|------|----------|---------------------------|
| P2   | 26.05.25 | Bin store and plant added |
| P1   | 10.07.25 | Planning Issue            |
| Rev: | Date:    | Revision History:         |

T: 01722 680 419  
M: 07810 647 790  
W: info@esdon-architecture.com

Project:  
**25-020**  
**Armishaws**

|              |       |       |           |       |       |
|--------------|-------|-------|-----------|-------|-------|
|              | Name: | Date: |           | Name: | Date: |
| Designed by: | EE    |       | Checked:  | EE    |       |
| Drawn By:    | EE    |       | Approved: | EE    |       |

|                     |                     |
|---------------------|---------------------|
| Scale: @A1<br>1:100 | Status:<br>Planning |
|---------------------|---------------------|

|                                                                             |                   |
|-----------------------------------------------------------------------------|-------------------|
| Drawing Title:<br><b>Proposed B8 Units<br/>Ground and First Floor Plans</b> | Rev:<br><b>P2</b> |
| Drawing No:<br><b>10-106</b>                                                |                   |