



FRONT ELEVATION (WEST)

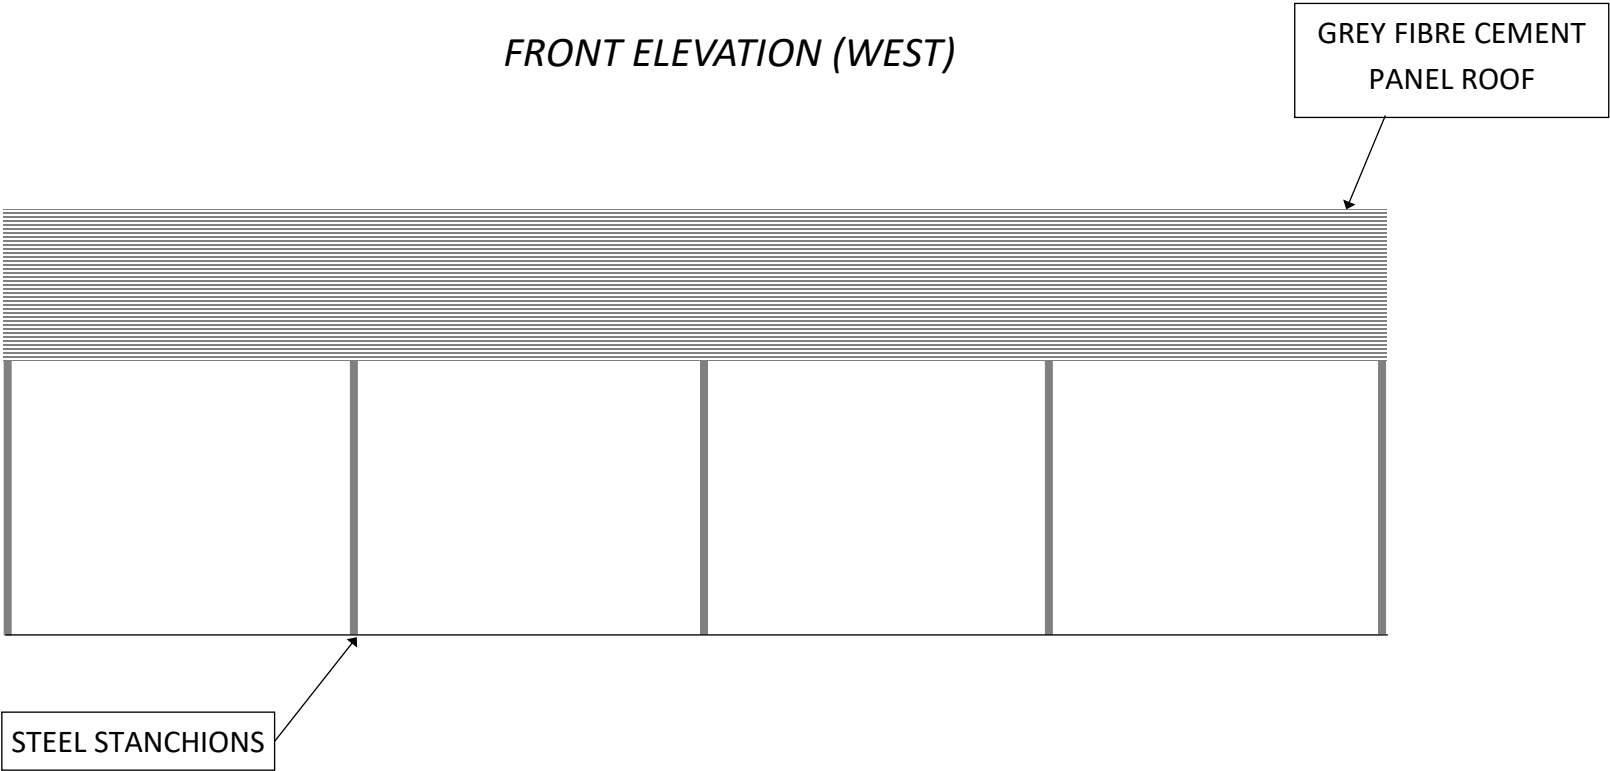

REAR ELEVATION (EAST)

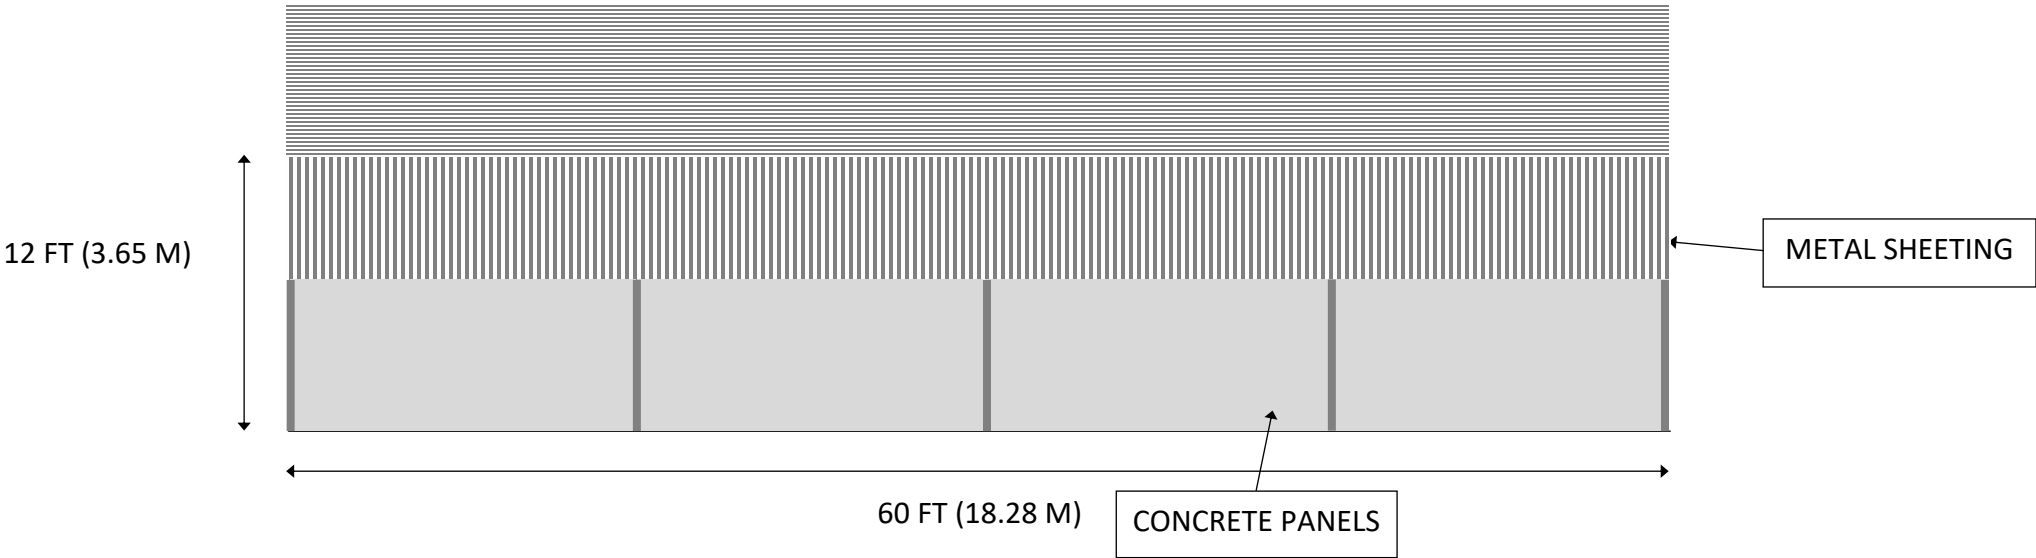

PROJECT
Full Planning for
an agricultural
building at:

Paradise Farm,
Main Road, Chris-
tian Malford,
Chippenham,
SN15 4BY

**PROPOSED
ELEVATIONS
1 OF 2
SCALE 1:100 @ A3**

