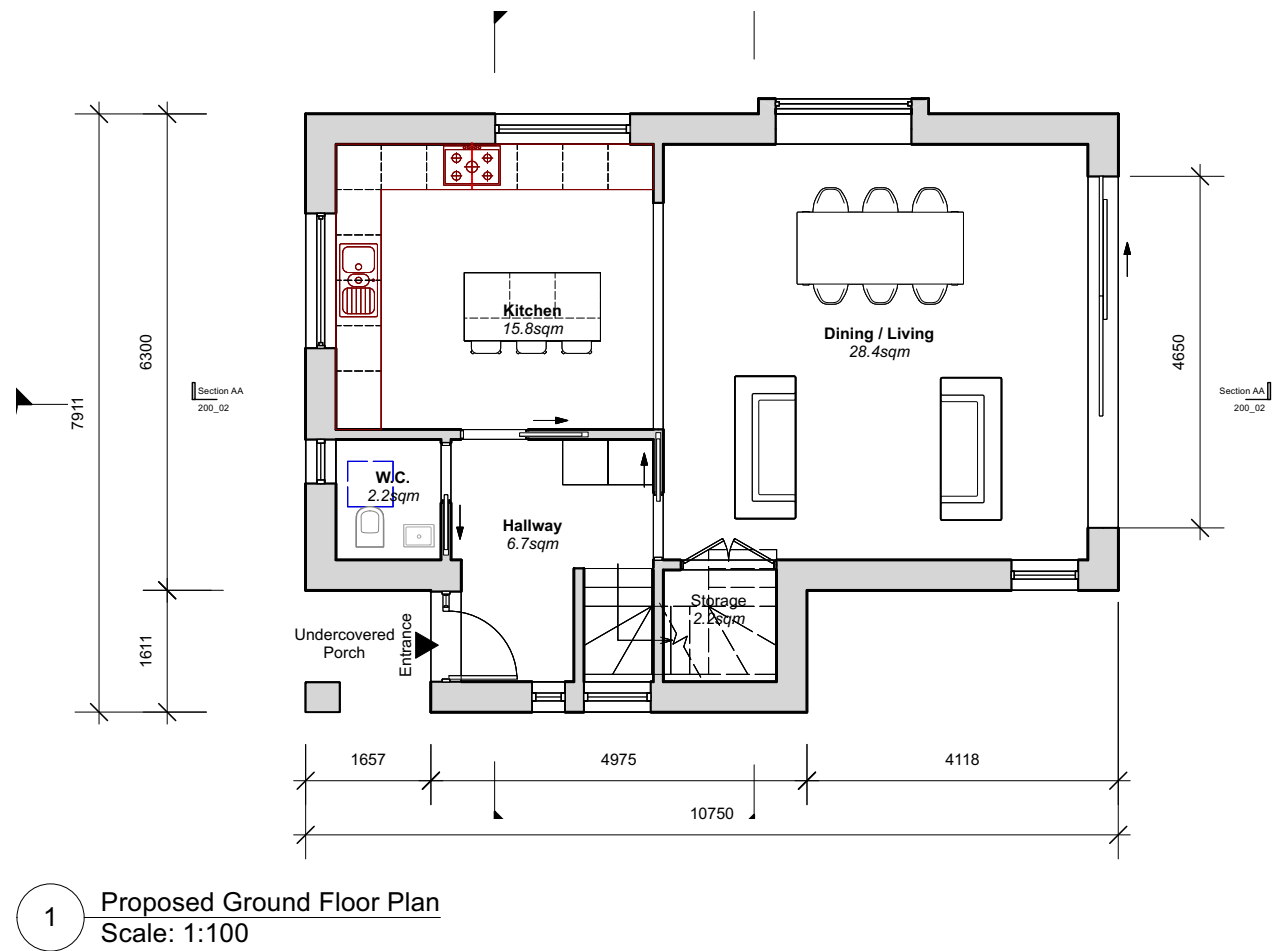
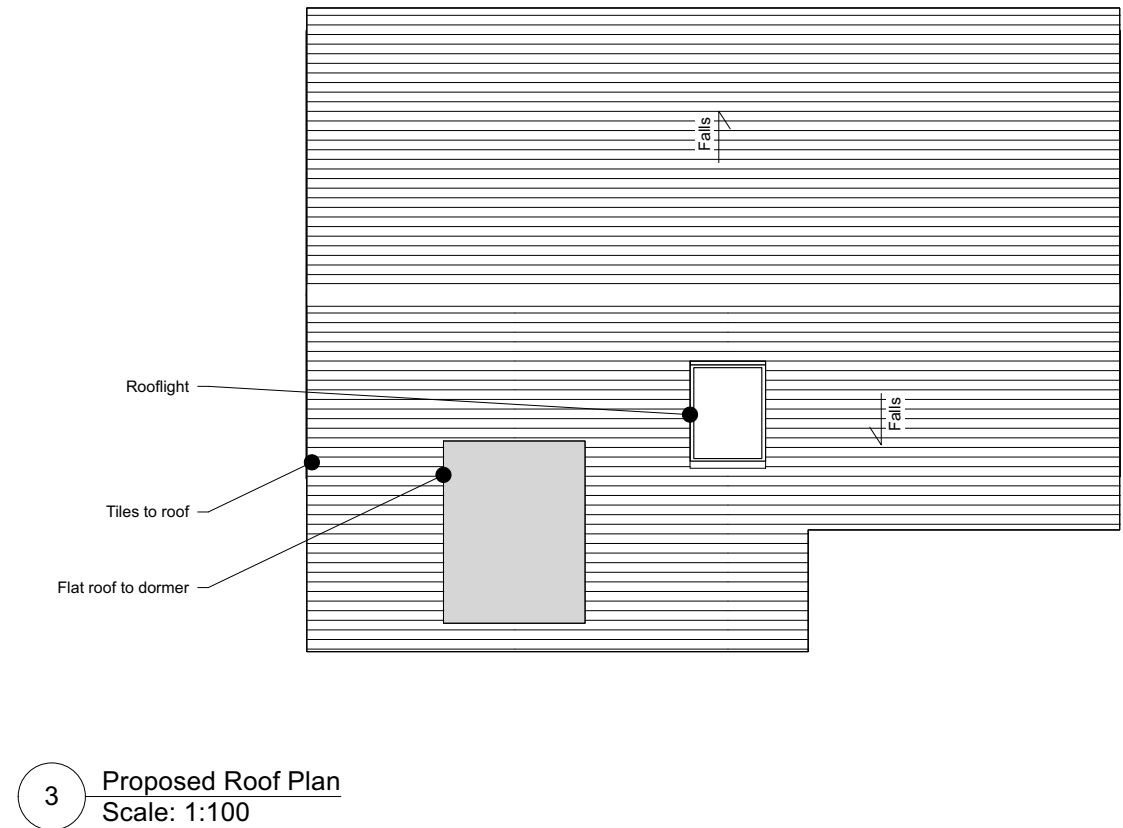
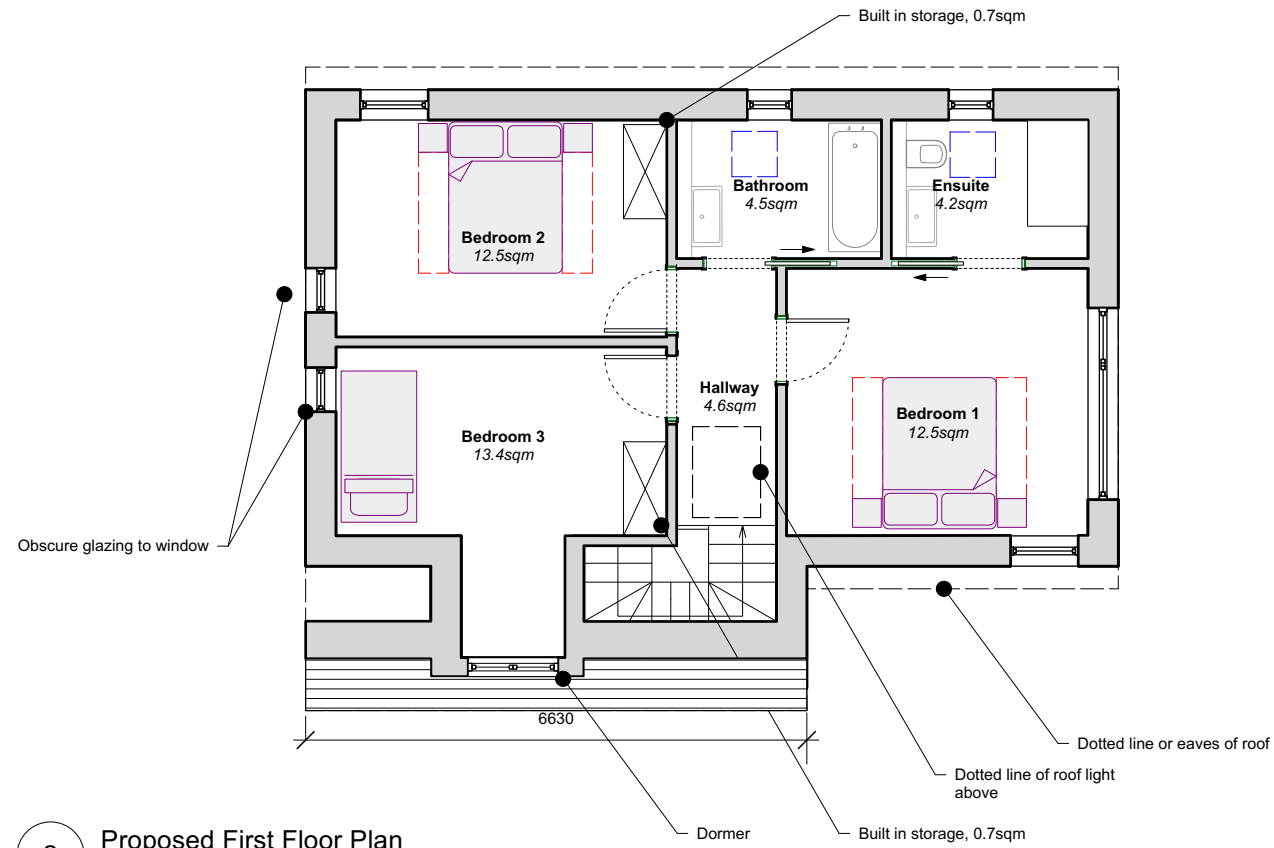


Issue Notes		Date	No.
Sheet No. 200_01(B)			
Scale As Shown @ A3		Project No.	
Drawn By OW		Date 17/08/2026	
Project ID PLANNING			
Sheet Title Floor Plans Plan			
Project Title Land adjoining 1 Lamberts Marsh, Southwick, Trowbridge BA14 9NU			