
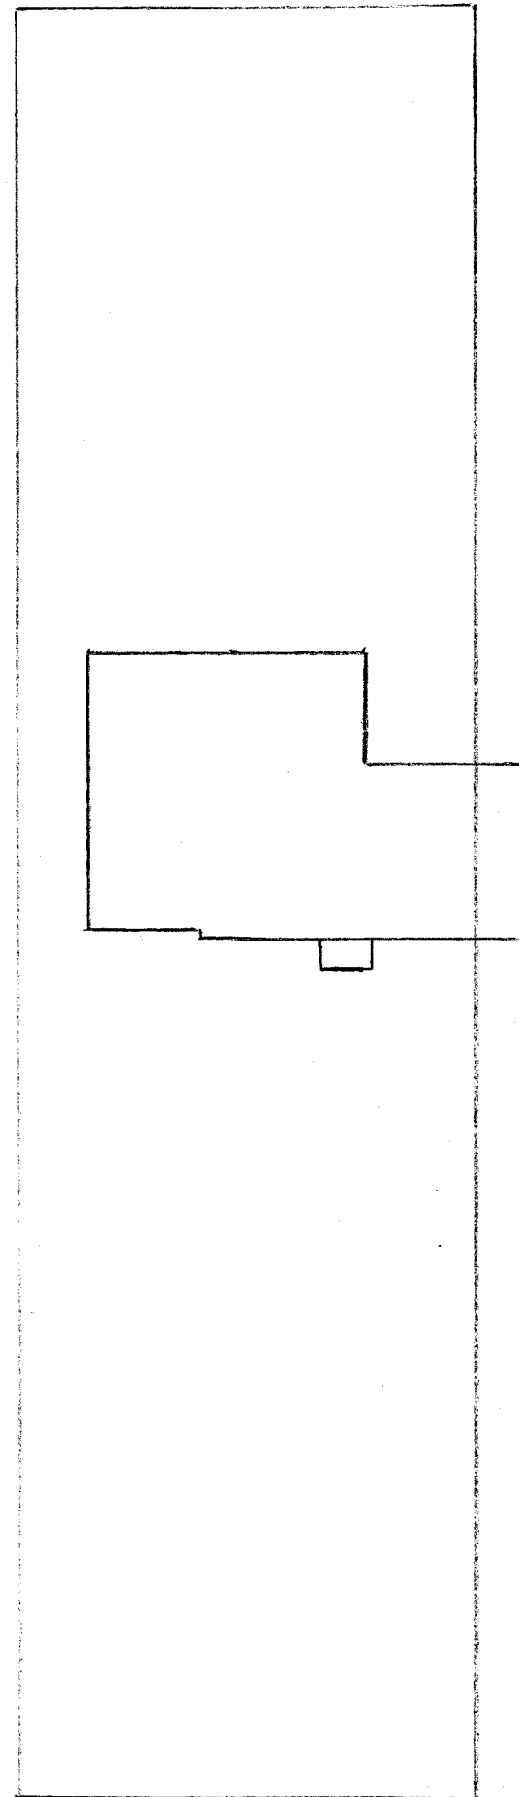


SITE PLAN - EXISTING
SCALE 1:200 - PAPER A3

1 THE LEAZE
MILDENHALL
SN8 2NA

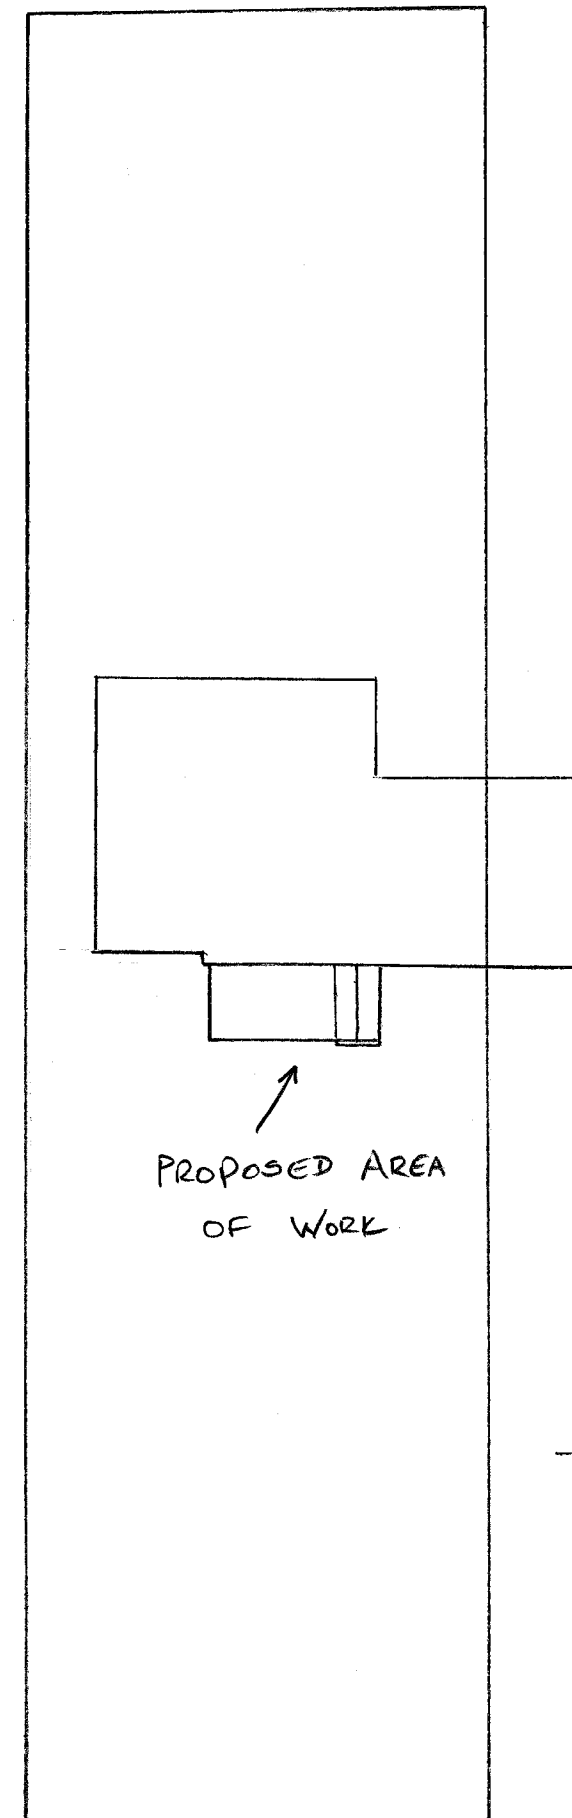

SITE PLAN
PROPOSED
SCALE 1:200 - PAPER A3