




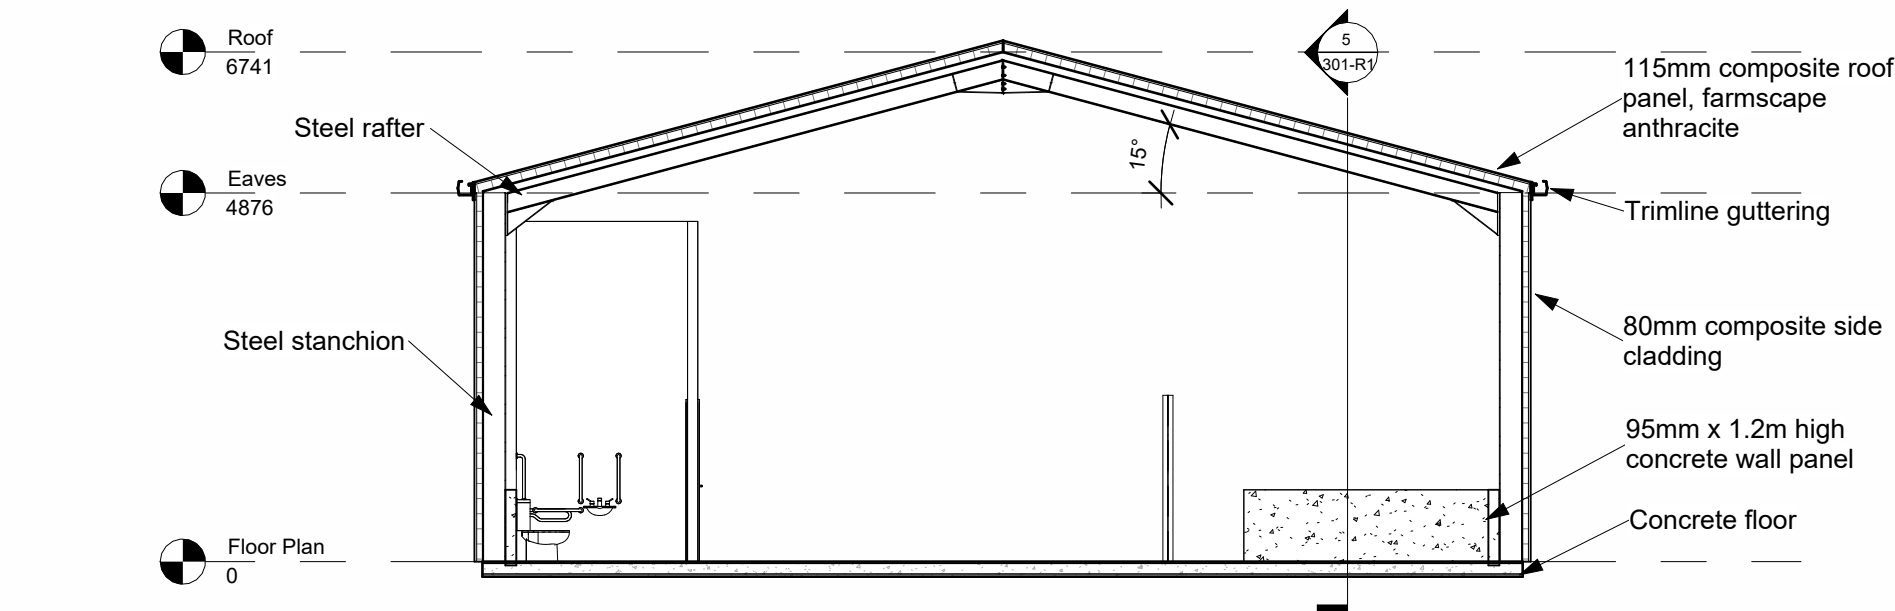


8 Typical Gable Section
1 : 100

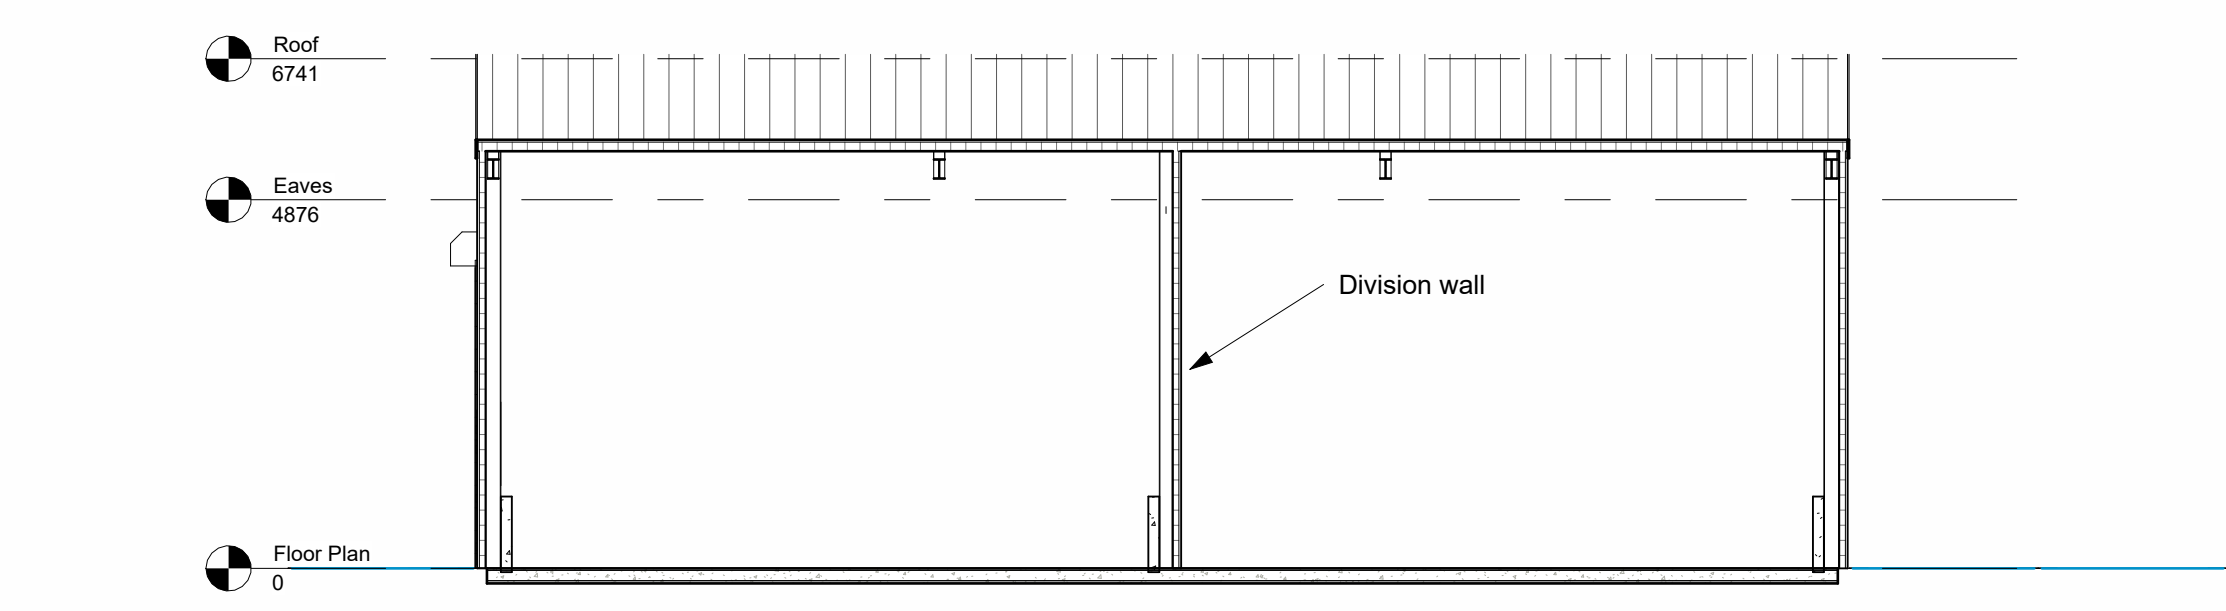


5 Typical Side Section
1 : 100

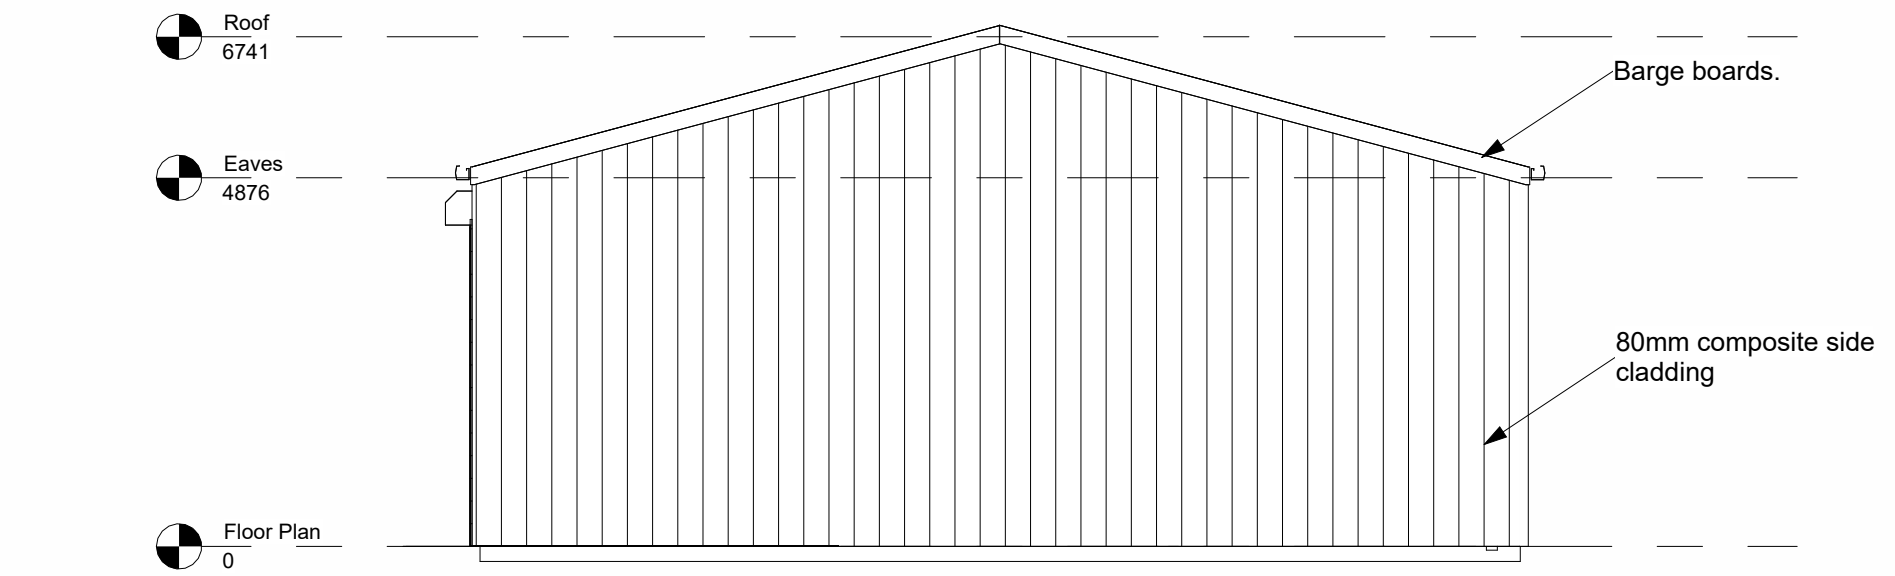


4 West Elevation
1 : 100

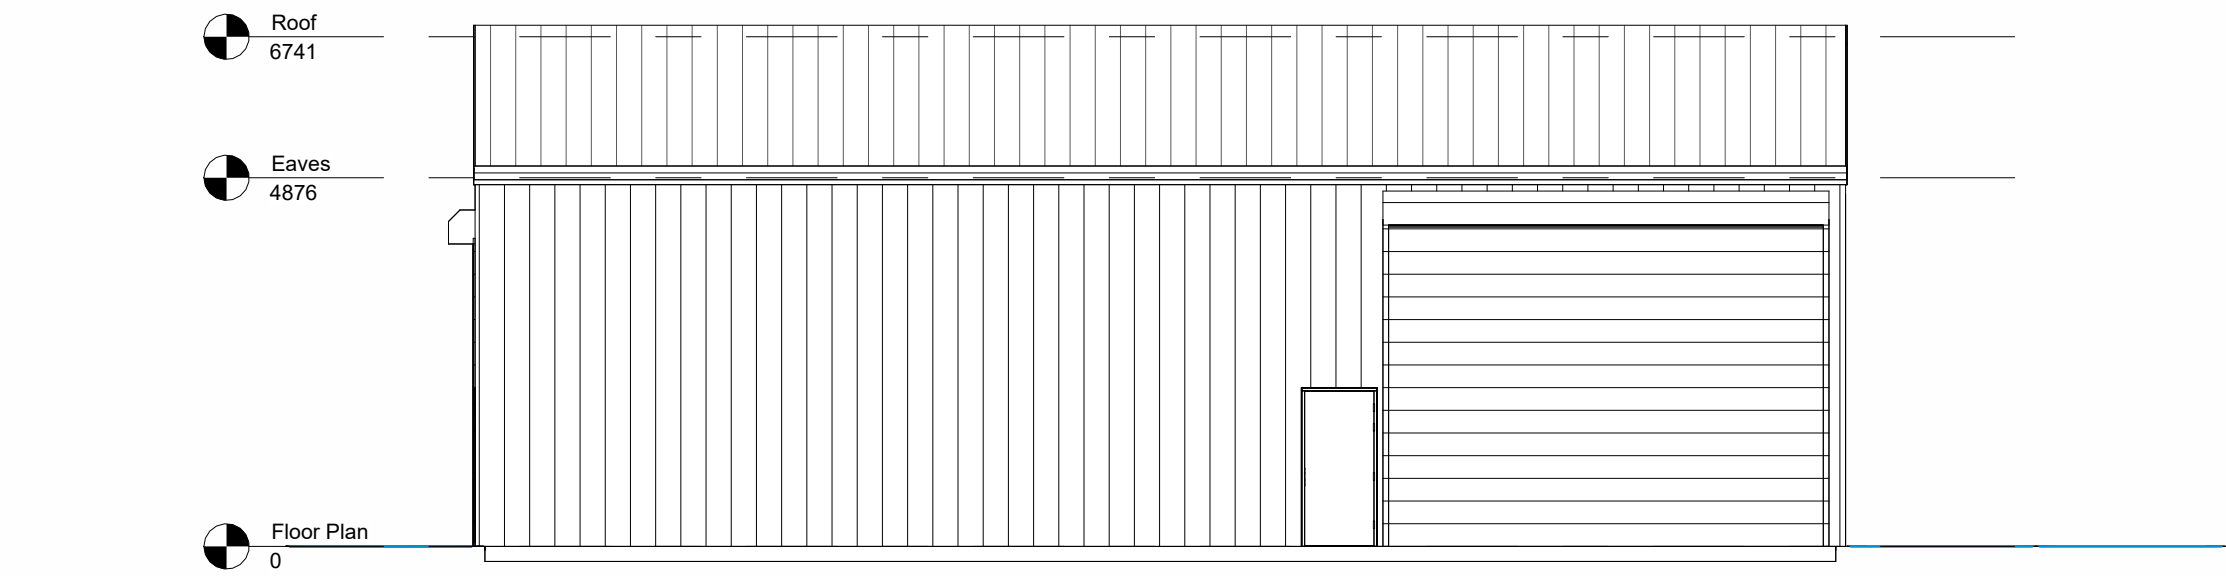


1 North Elevation
1 : 100

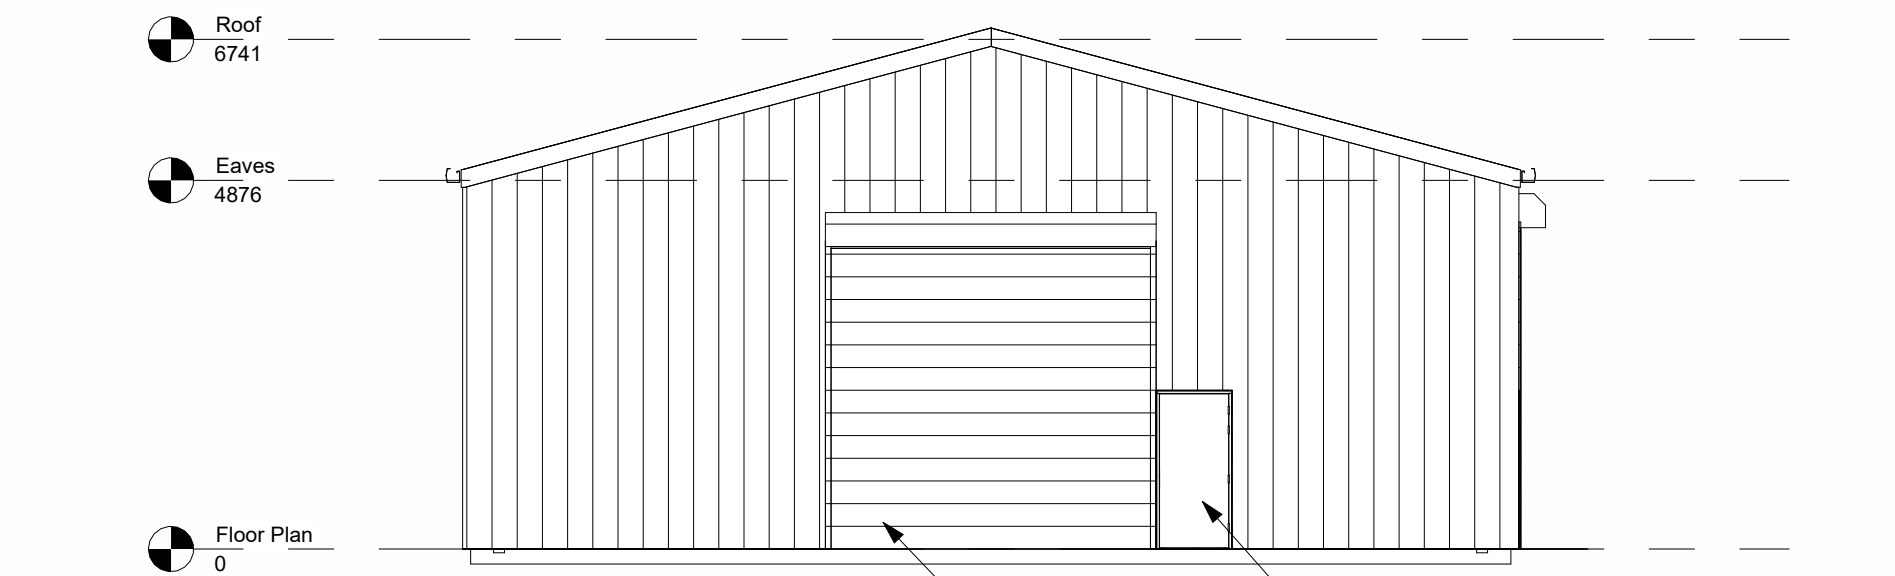


2 East Elevation
1 : 100

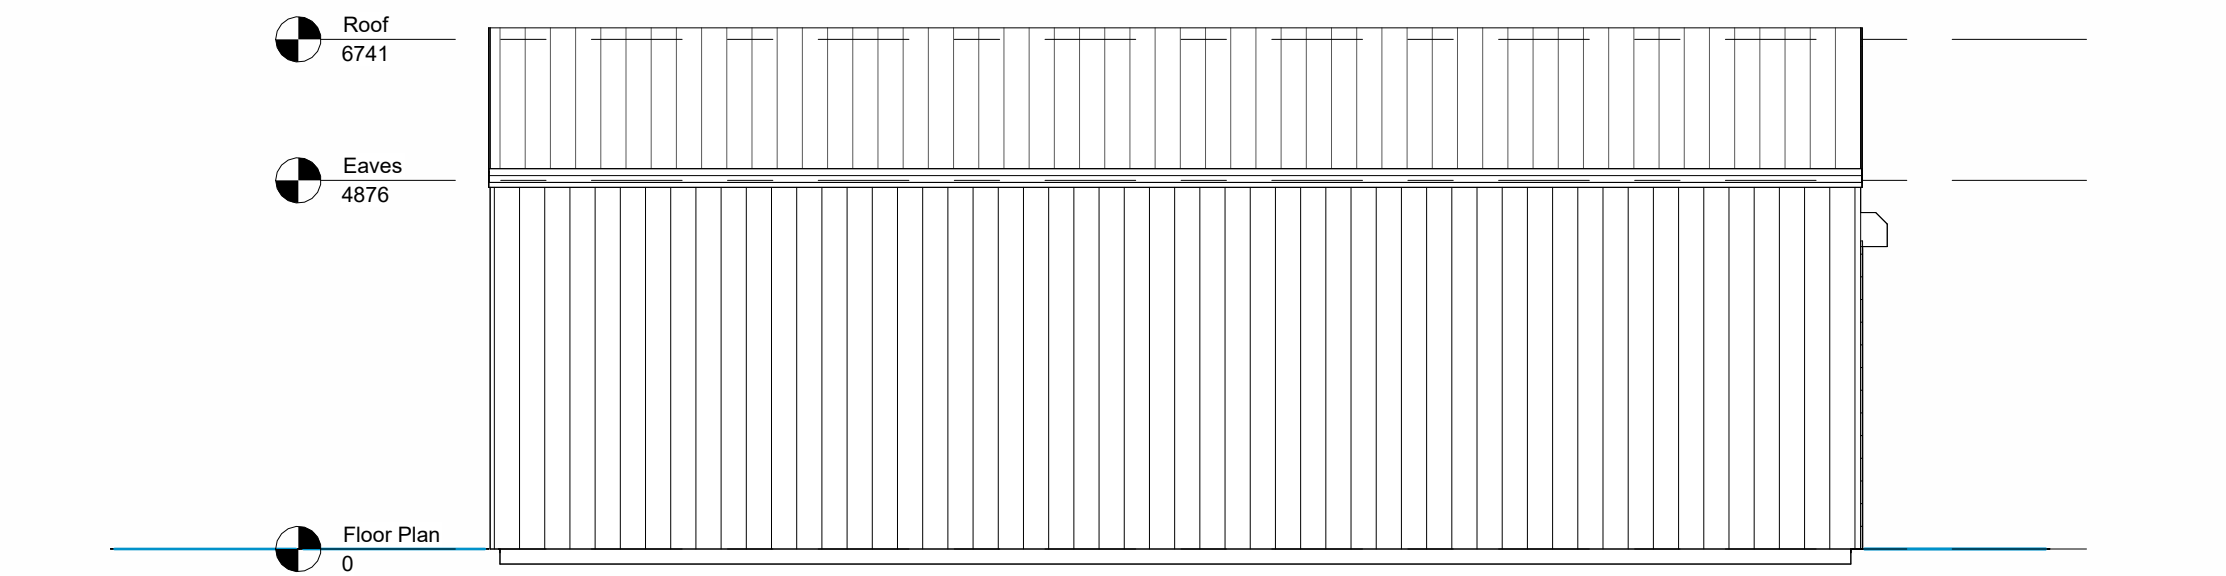


3 South Elevation
1 : 100

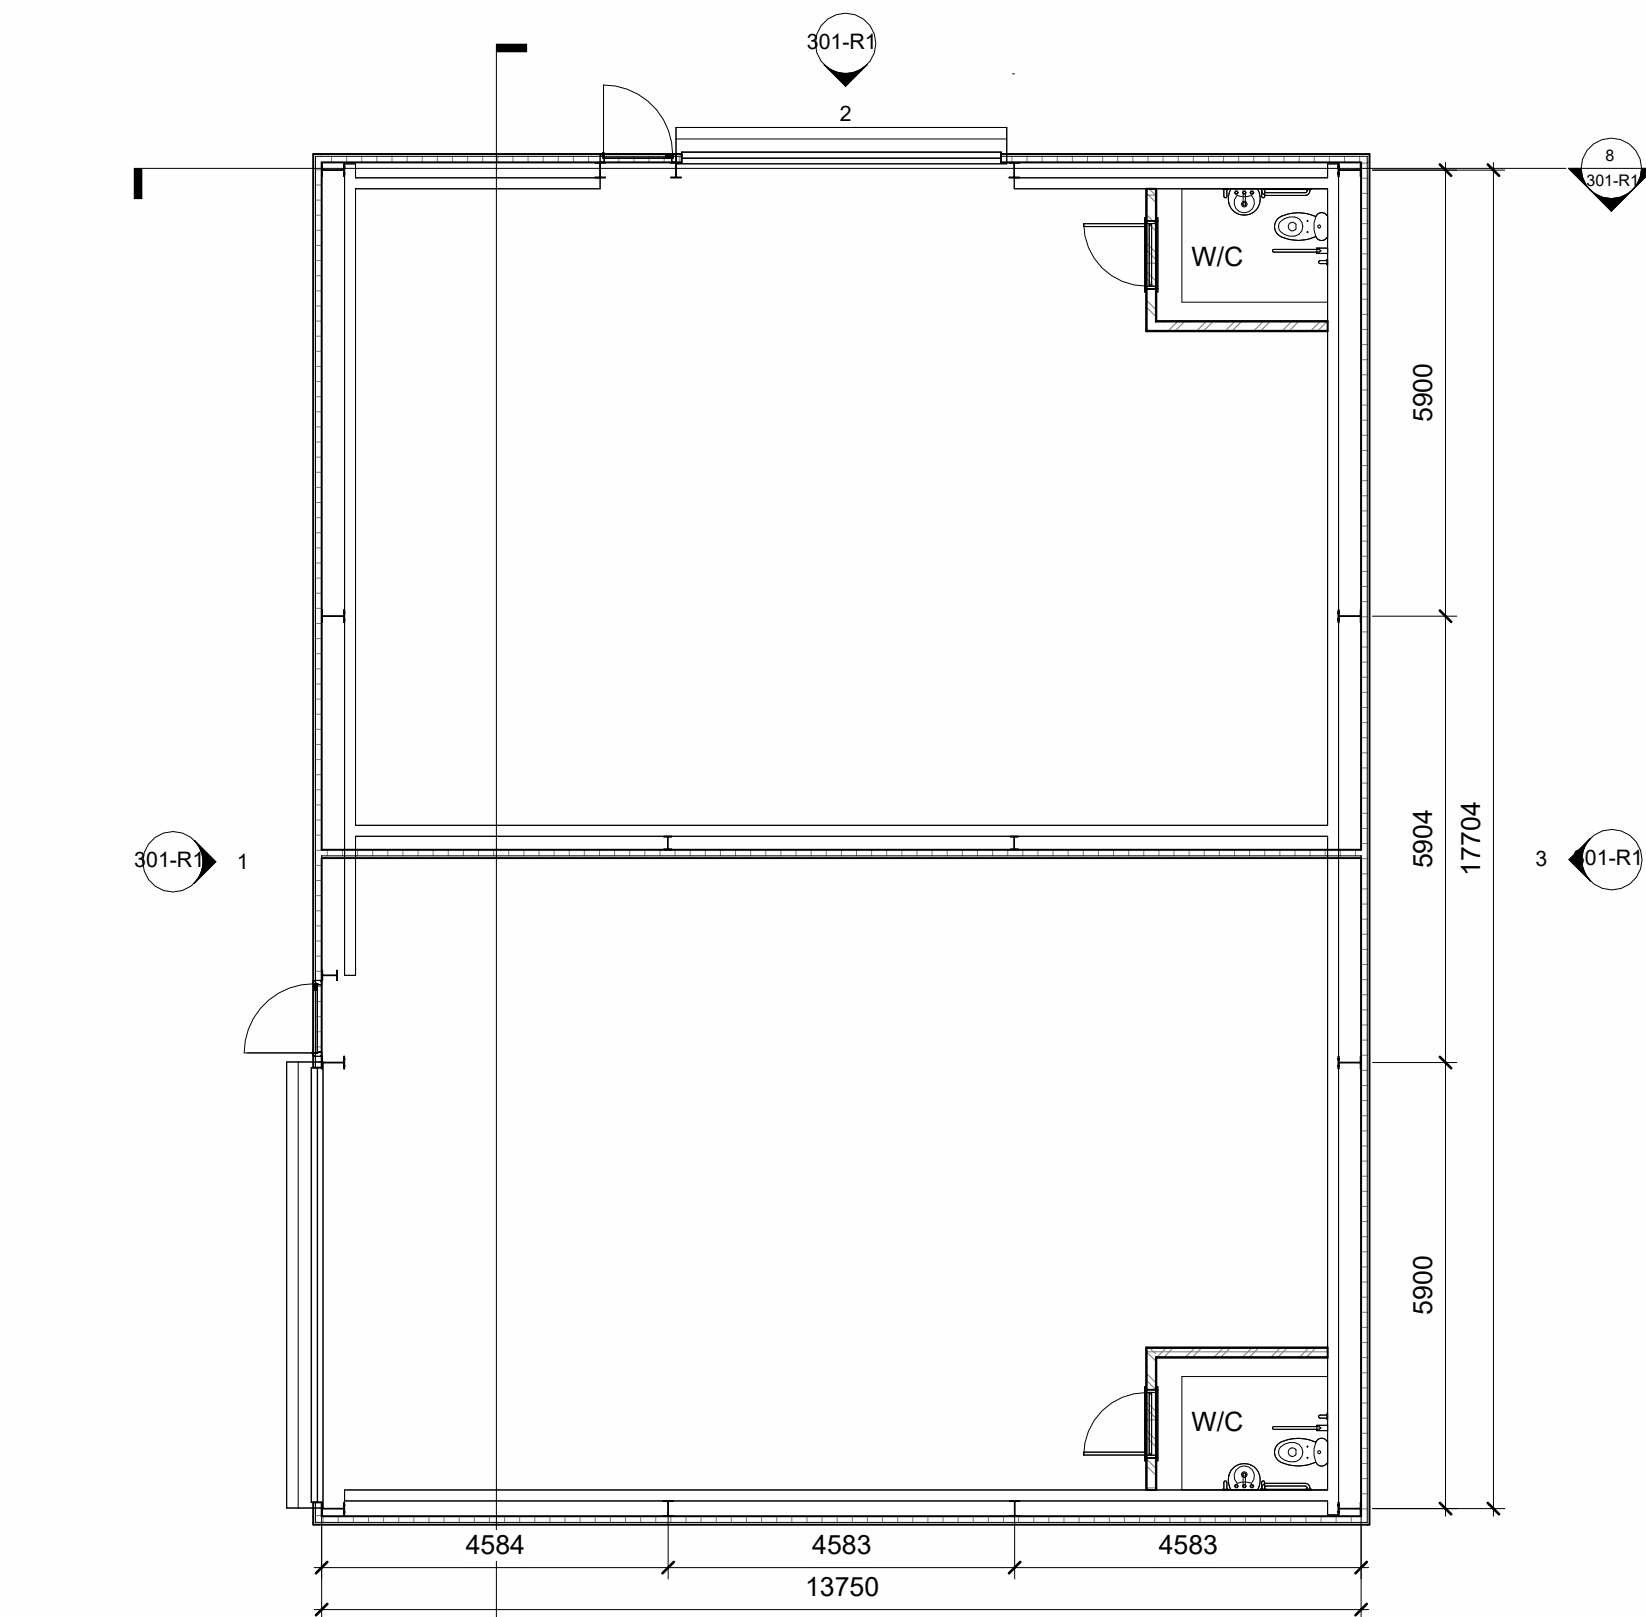


6 Floor Plan
1 : 100

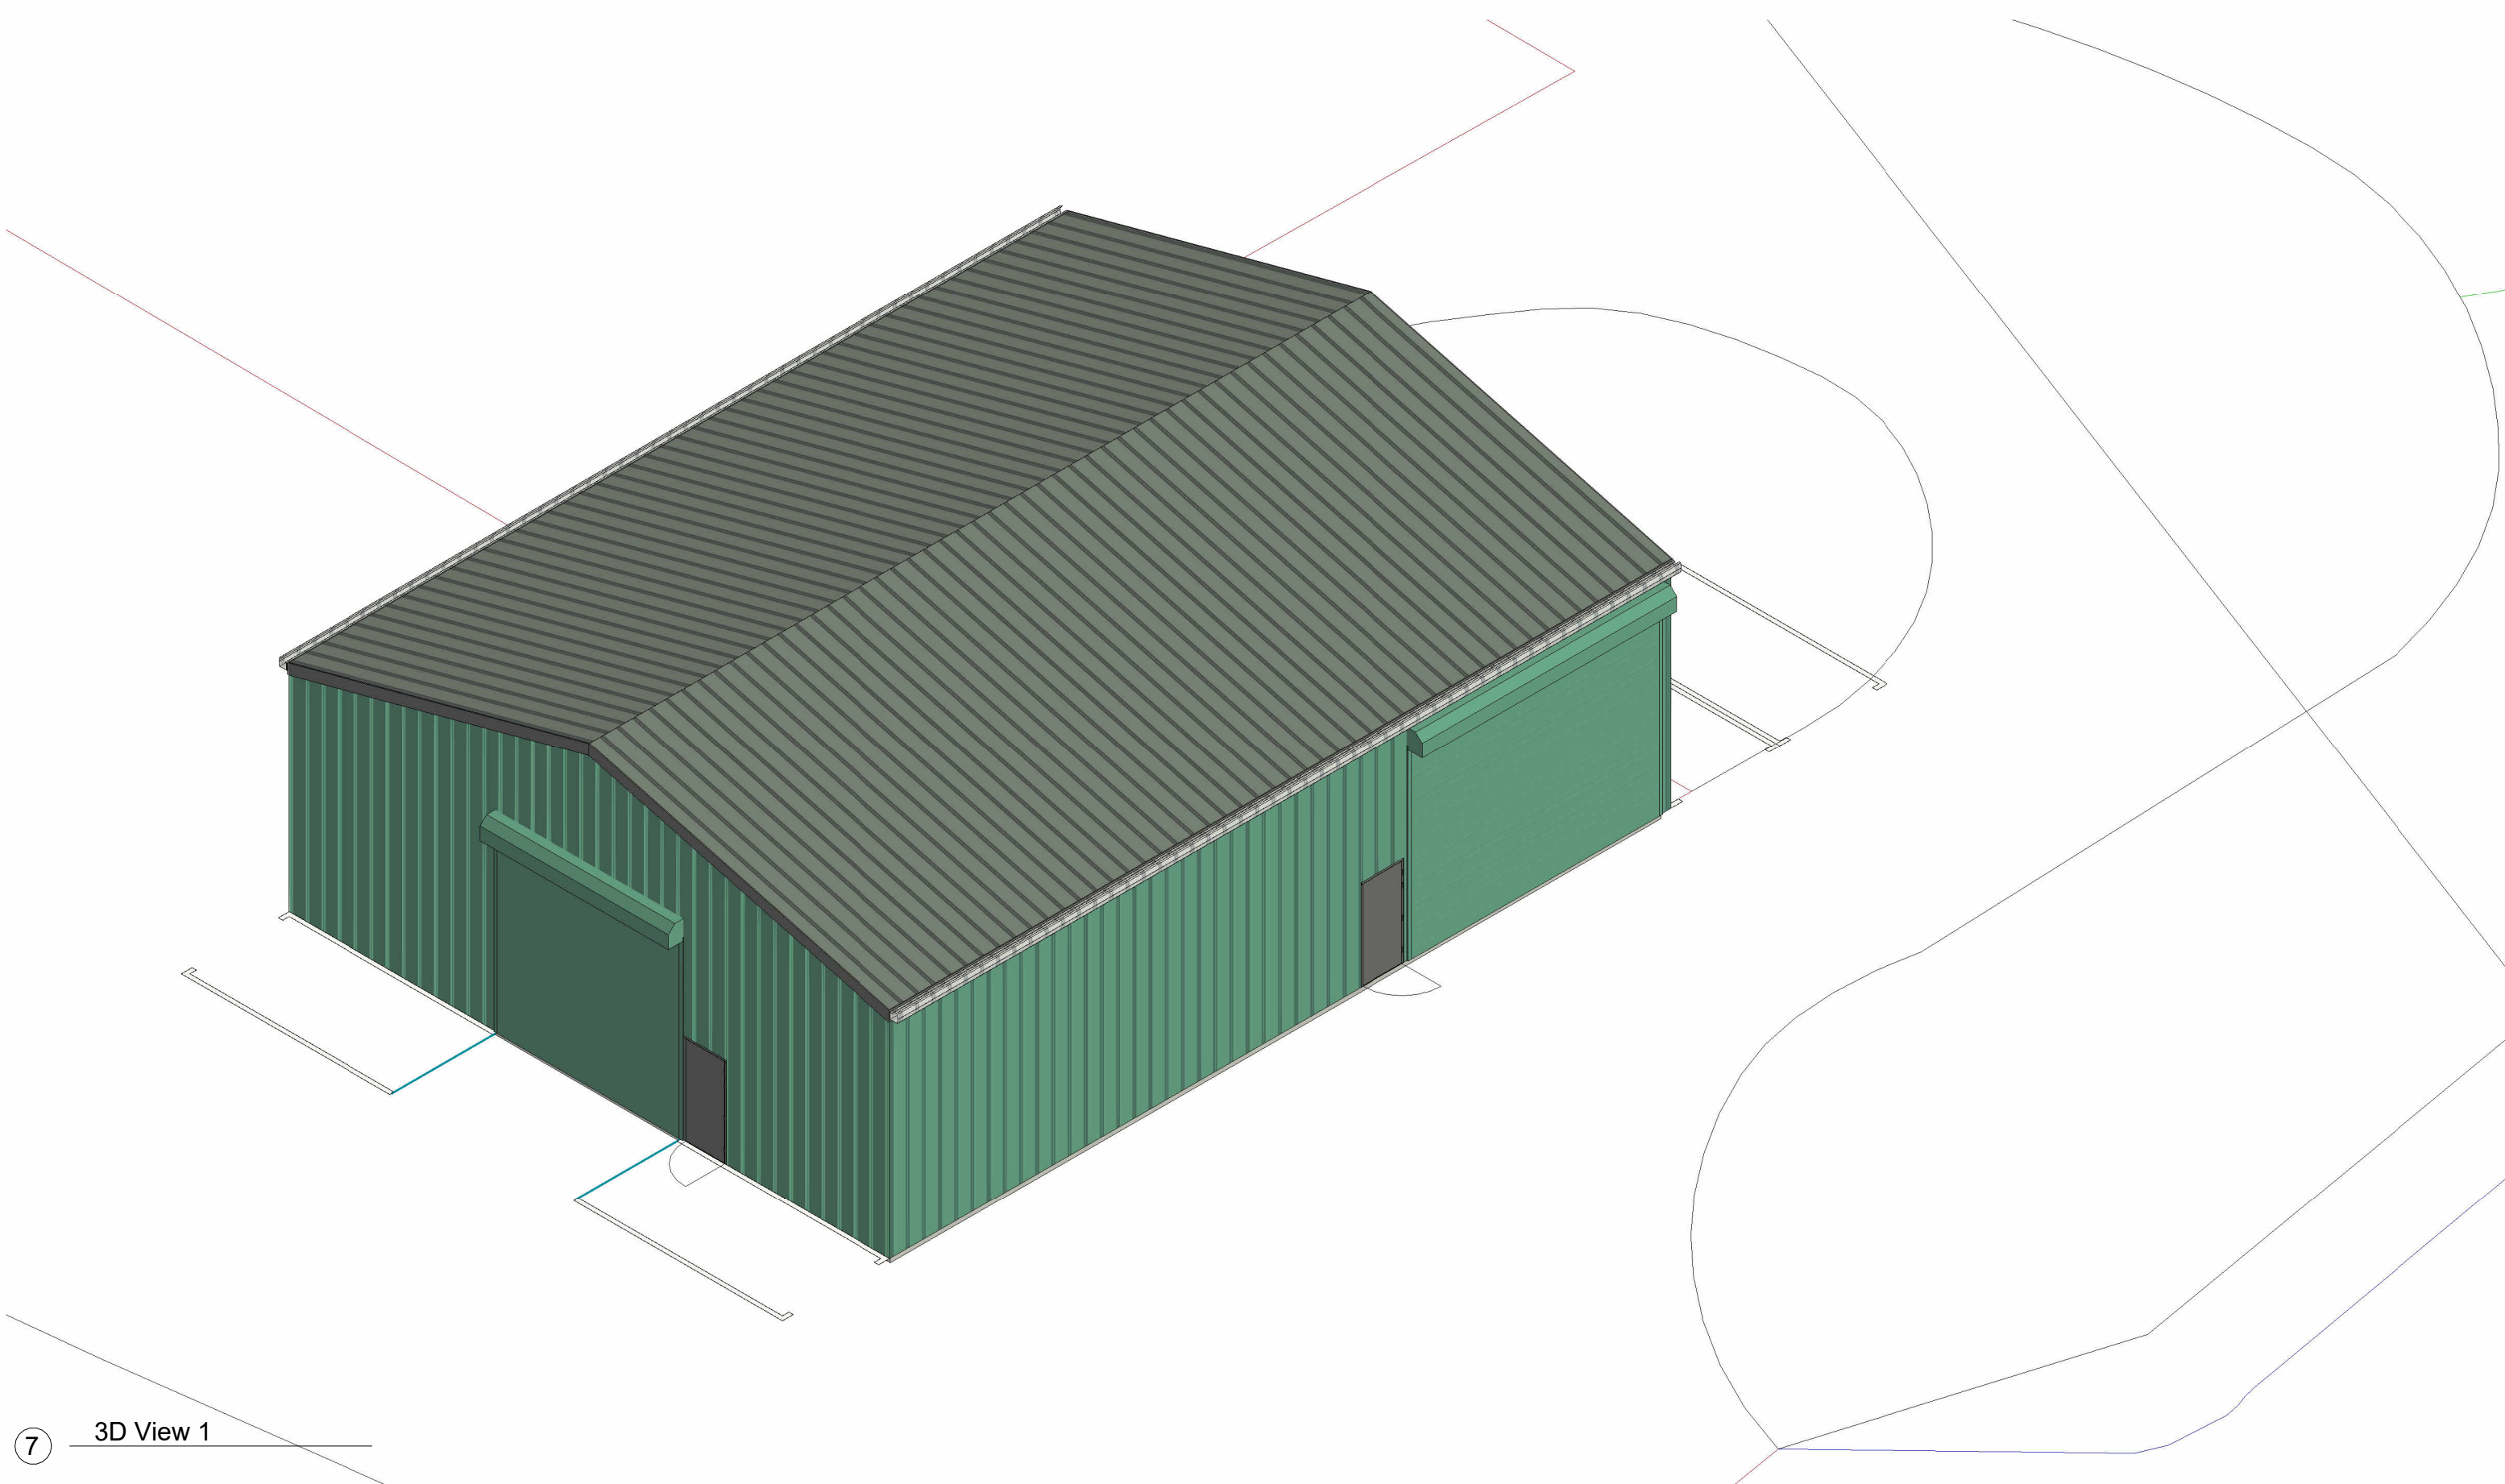

7 3D View 1

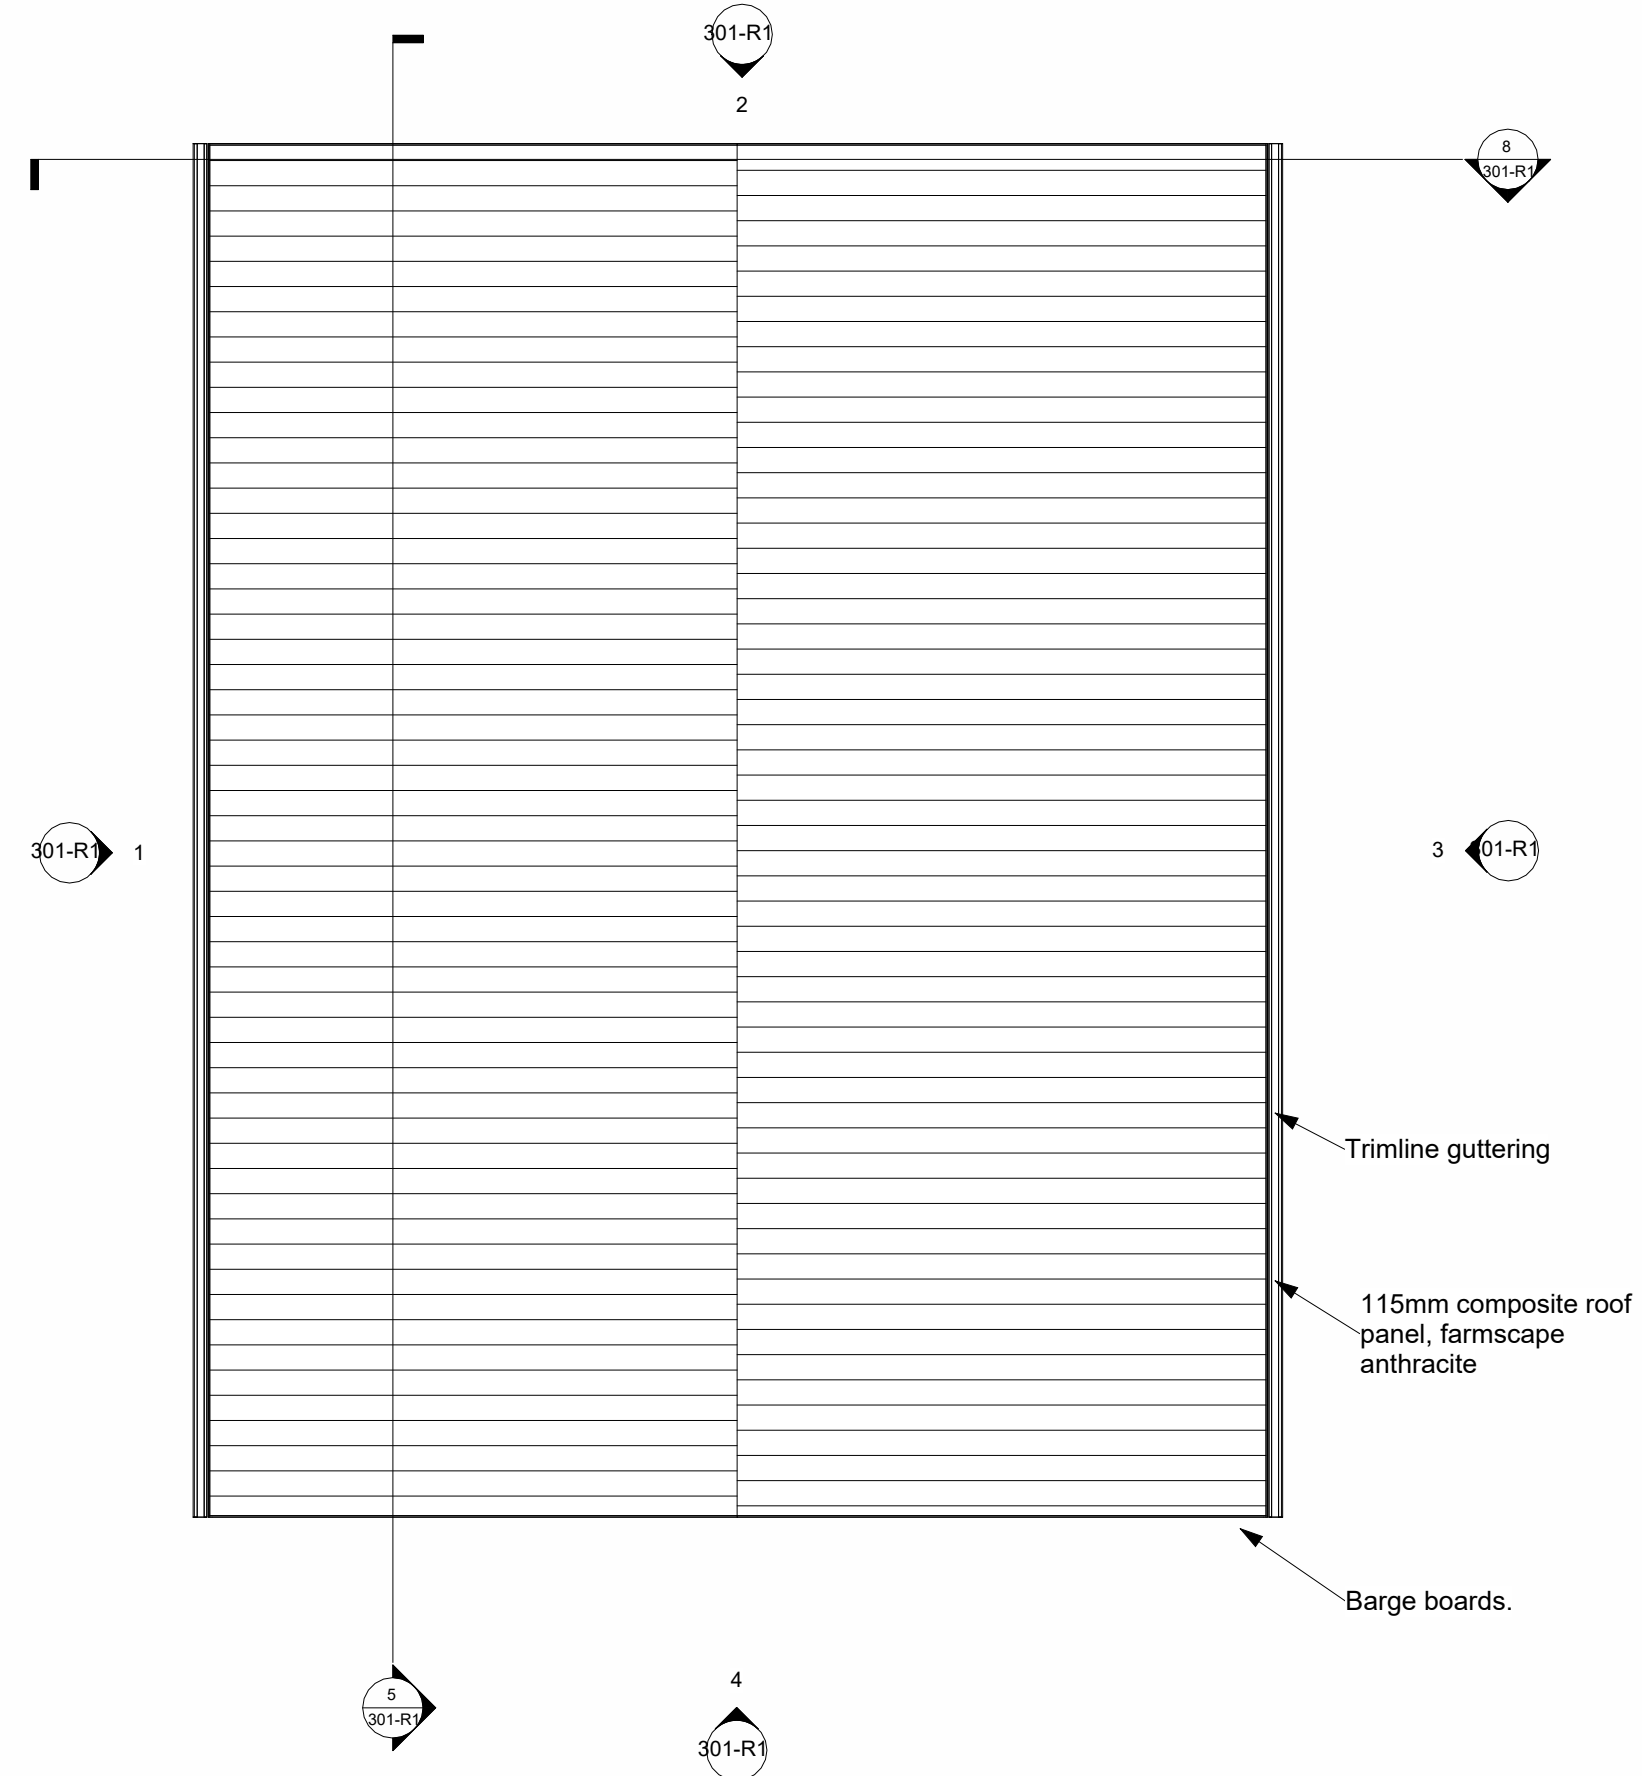

9 Roof
1 : 100

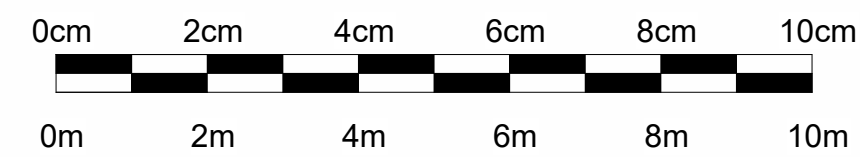

1:100 Scale Bar @ A1

No.	Description	Date
R1	Amendments as per Ben Myerscough	10/06/26

This drawing is the property of BK Grain Handling Engineers and must not be copied or disclosed to third parties, except on the order of, or with the permission of BK Grain Handling Engineers and is subject to their recall.

Enclosure to



Littlecote Road
Froxfield
Nr. Marlborough
Wiltshire
SN8 3JY

Specialist in Grain Handling and Milling Equipment
Tel: (01488) 684154
Email: info@bkgrain.co.uk
Website: bkgrain.co.uk

PROJECT Demolition and Rebuild with Change of Use of Existing Buildings to Light Industrial and Storage

CUSTOMER Aldbourne Chase Estate
Little Acre Farm, Stock Lane SN8 2NW

SHEET Proposed Building

SCALE	1 : 100	DRAWING NO.	BK-2594P-301-R1
DATE	02/04/2026	DWG BY	RD
		CHK BY	BB