


SALISBURY ROAD

The


Albe

W

Iona

 

Site Plan 1:200

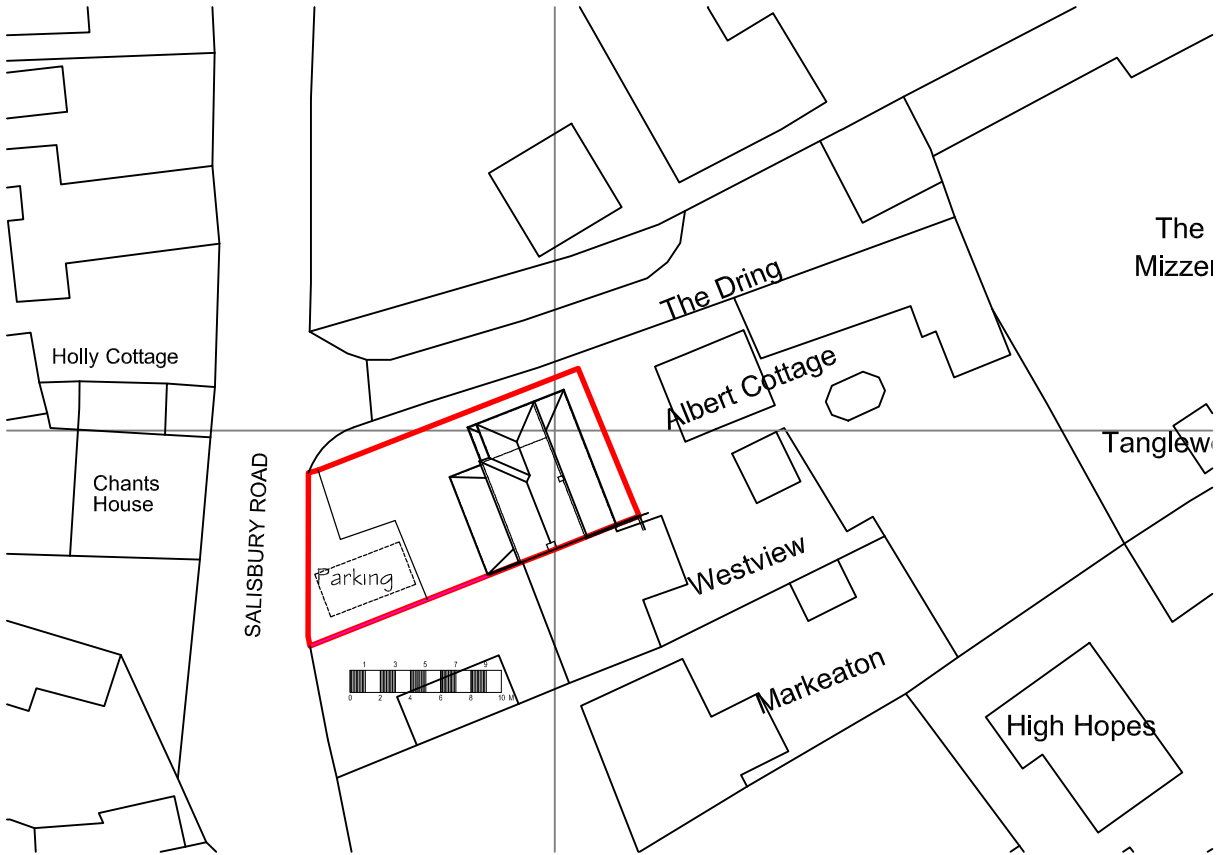

Block Plan 1:500



Location Plan 1:1250

PLANNING

ALL DIMENSIONS AND TOLERANCES SHOWN SHOULD BE CHECKED AND CONFIRMED BY THE CLIENT PRIOR TO MANUFACTURE OR CONSTRUCTION. THIS DOCUMENT SHOULD NOT BE SCALED.

THIS DRAWING IS SUBJECT TO COPYRIGHT - DO NOT COPY

0 10 20 30 40 50

This mm rule should be used for document checking

www.cadmonkies.co.uk
cadmonkies@btconnect.com
01280 - 70 44 44



Head Office : Studio A2, Westminster Croft,
BRACKLEY, NN13 7ED

London Office : (West) Studio A2, Headcom Road, Thornton
Heath, LONDON, CR7 6JQ

London Office : (South) Studio A2, Castle Yard, Richmond,
LONDON, TW10 6TF

London Office : (East) Studio A2, Turner Road, Walthamstow,
LONDON, E17 3JG

Planning and Building Regulations Design Consultants
Architectural Technologists
Local Authorities Planning Agent Group Member
Local Authorities Building Control Partner Member
Planning Portal Professional Status
Landmark and Promap Member
Planning Appeal Consultants

CLIENT:
Mr and Mrs D Smith

ADDRESS:
Albert Cottage, Salisbury Road
SHREWTON, SP34EQ

CONTACT:
Mr D Smith

SITE:
Albert Cottage
Salisbury Road
SHREWTON, SP34EQ

SCHEME:
Proposed Extensions, Parking Bay
with Associated Internal and External
works.

DRAWING TITLE:
Location, Block and Site
Plans

DATE: June 2026 DRAWN: david berlouis

SCALE: 1:1250, 1:500, 1:200 REV: A3

DRAWING No: P/26/158/001