




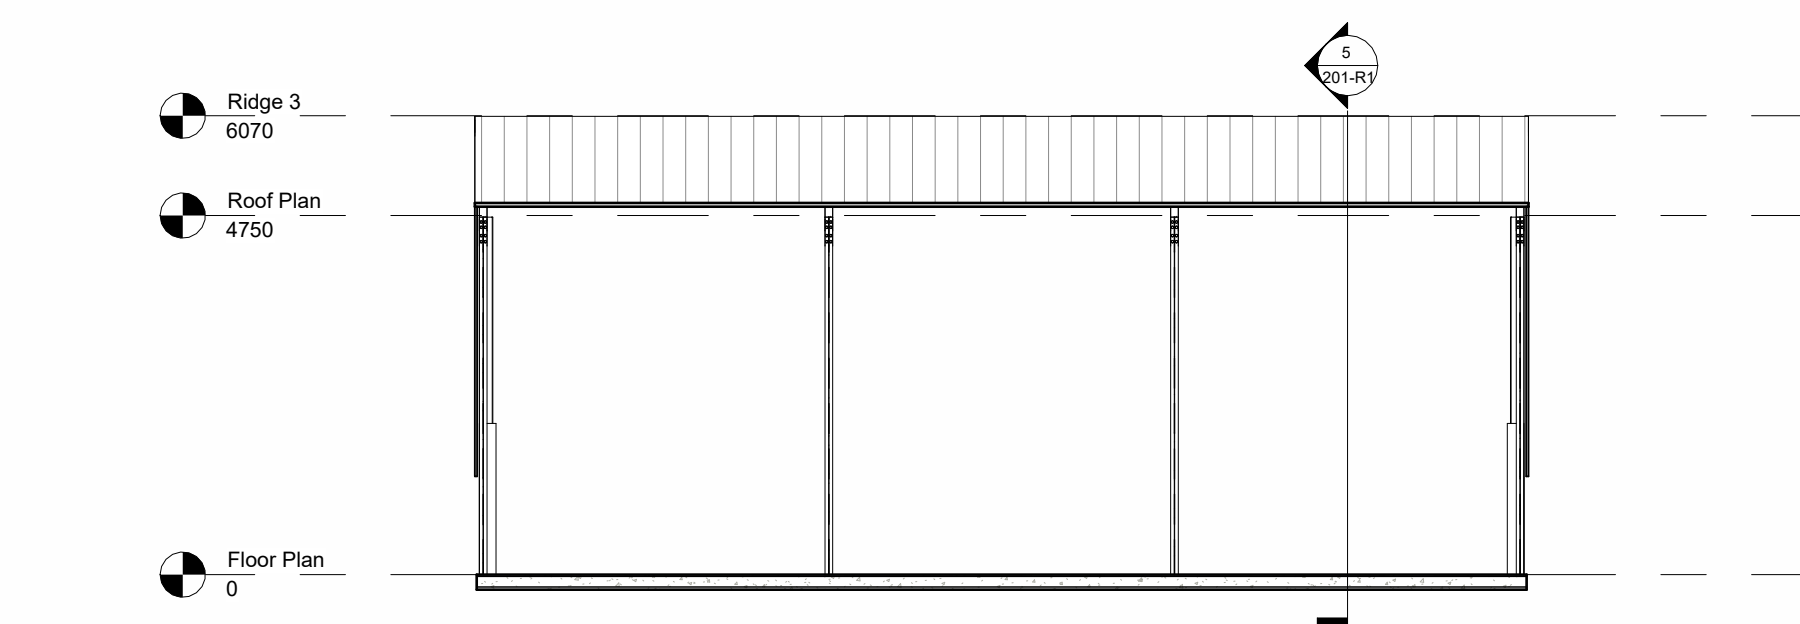


⑧ Typical Side Section
1 : 100

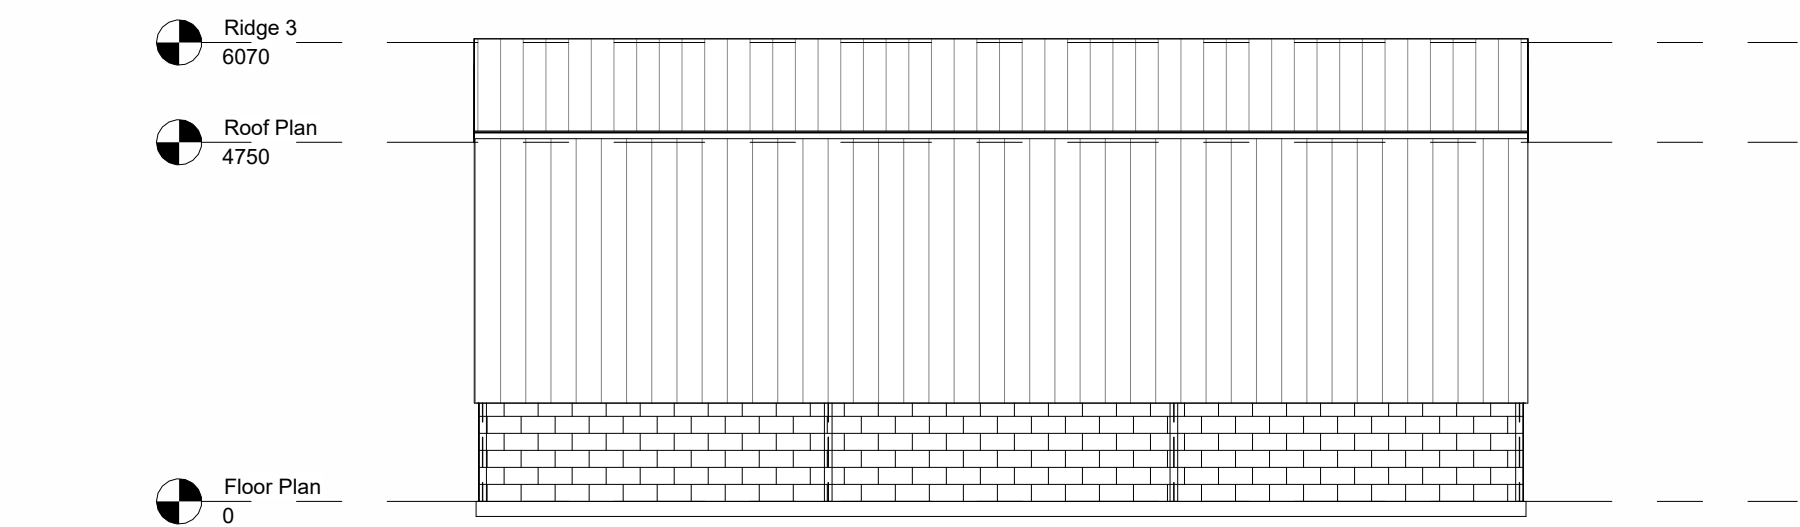


① West Elevation
1 : 100

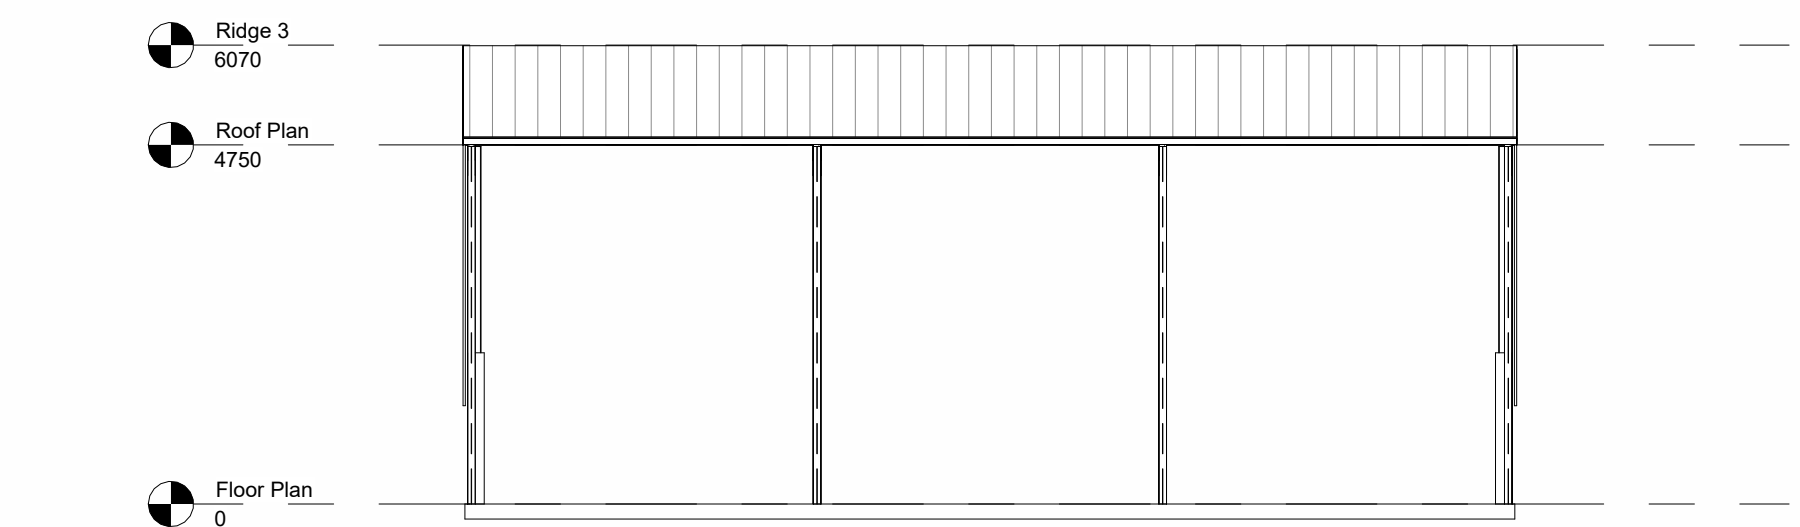


③ East Elevation
1 : 100

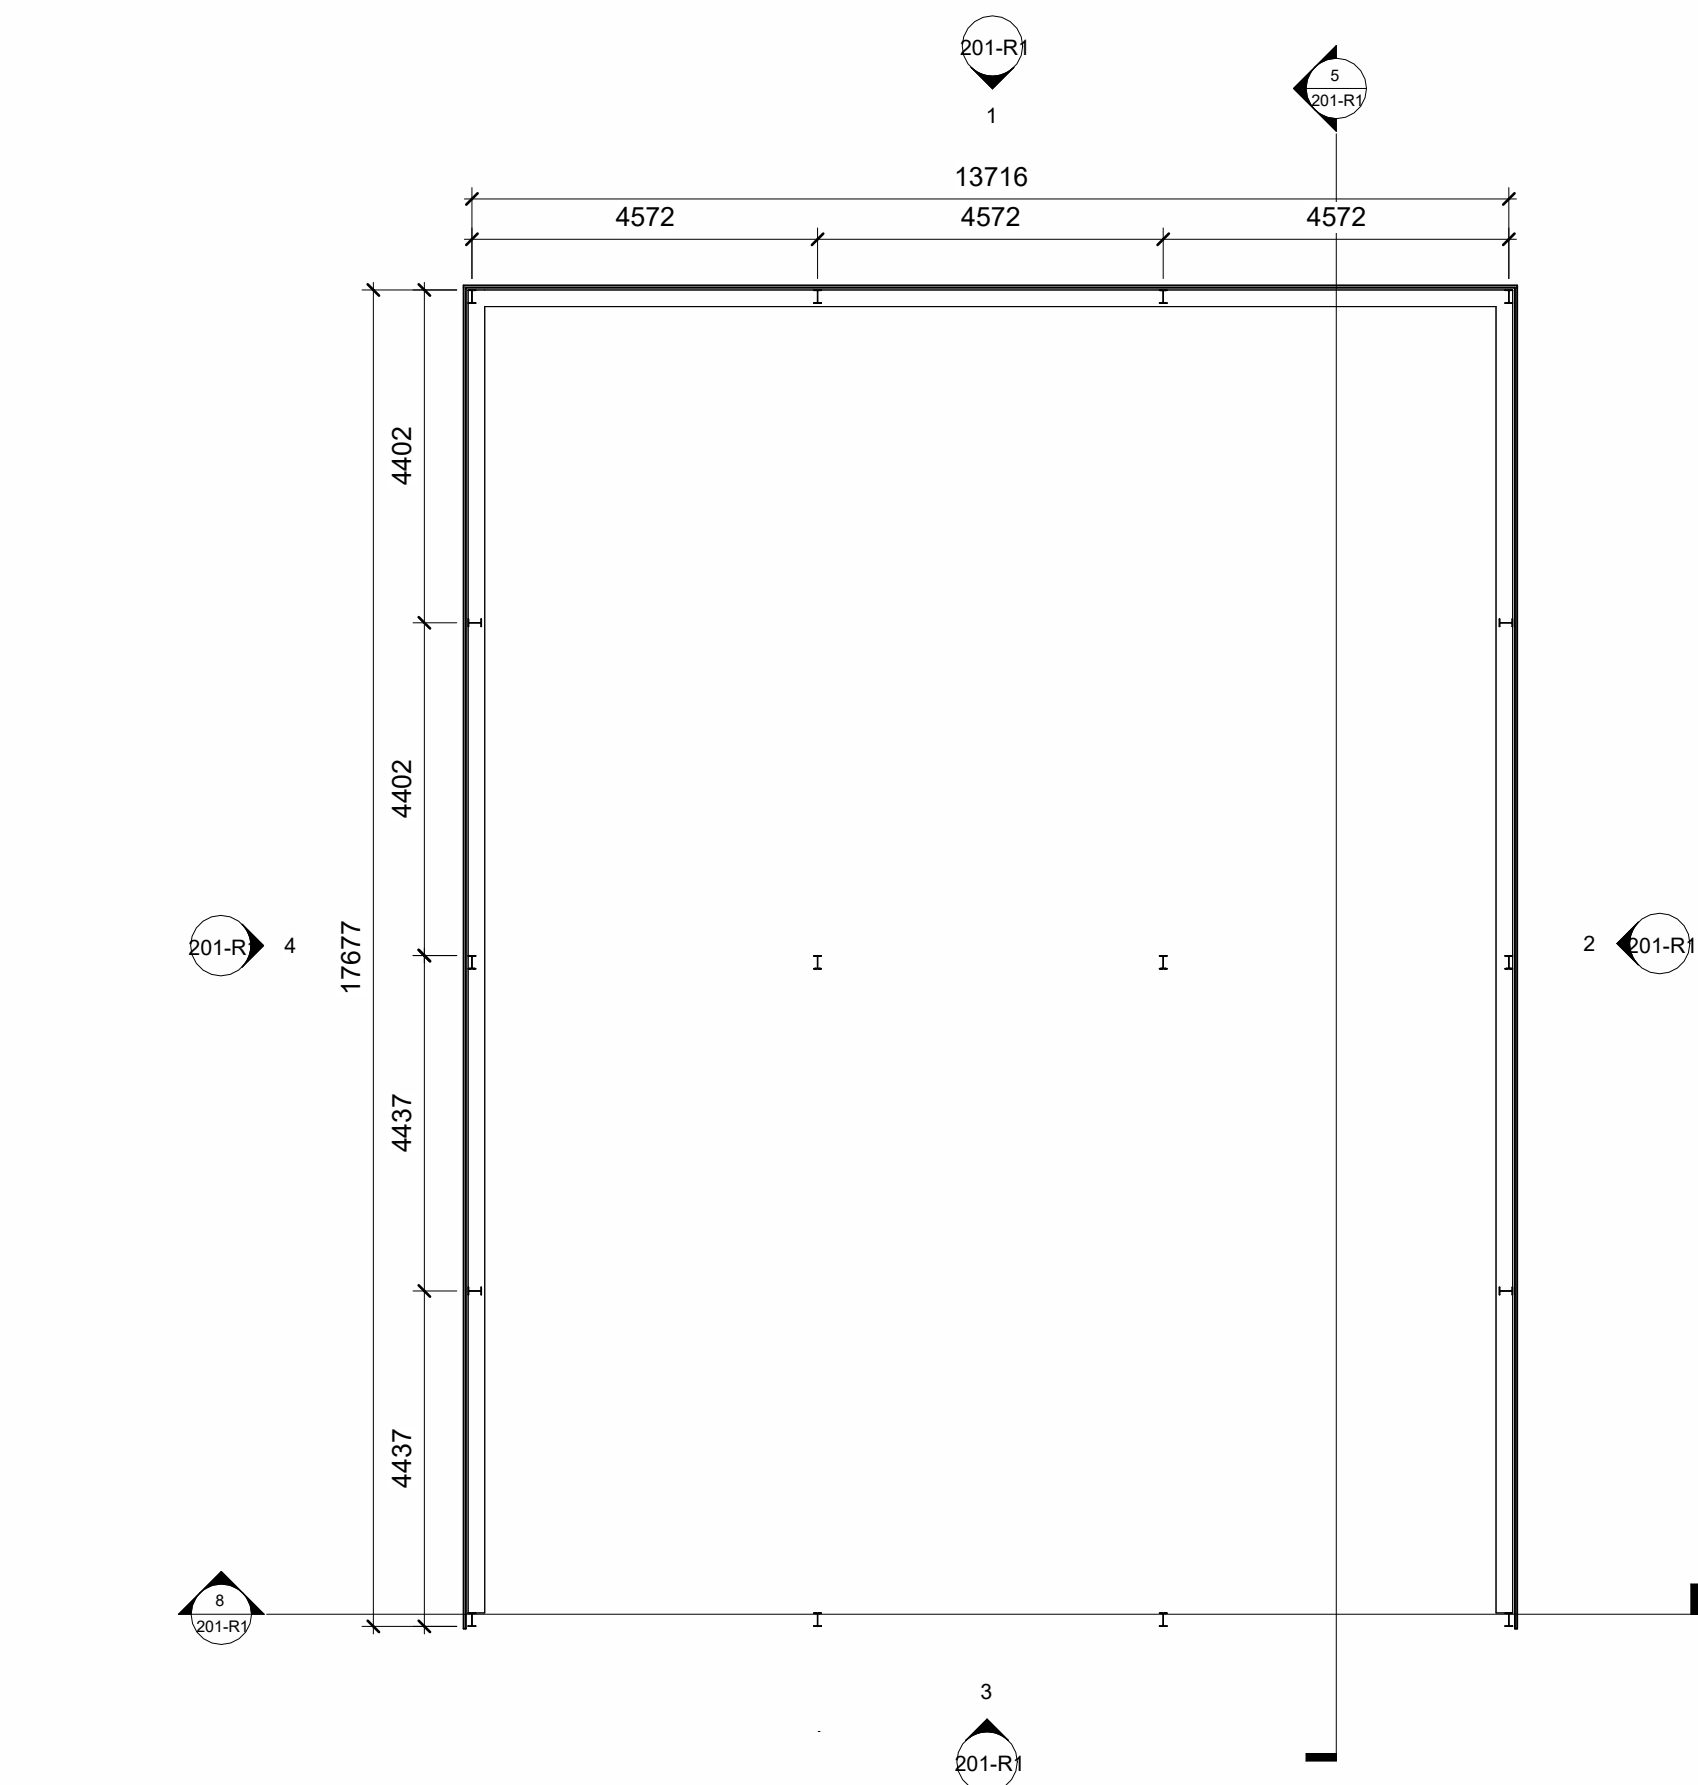


⑥ Floor Plan
1 : 100

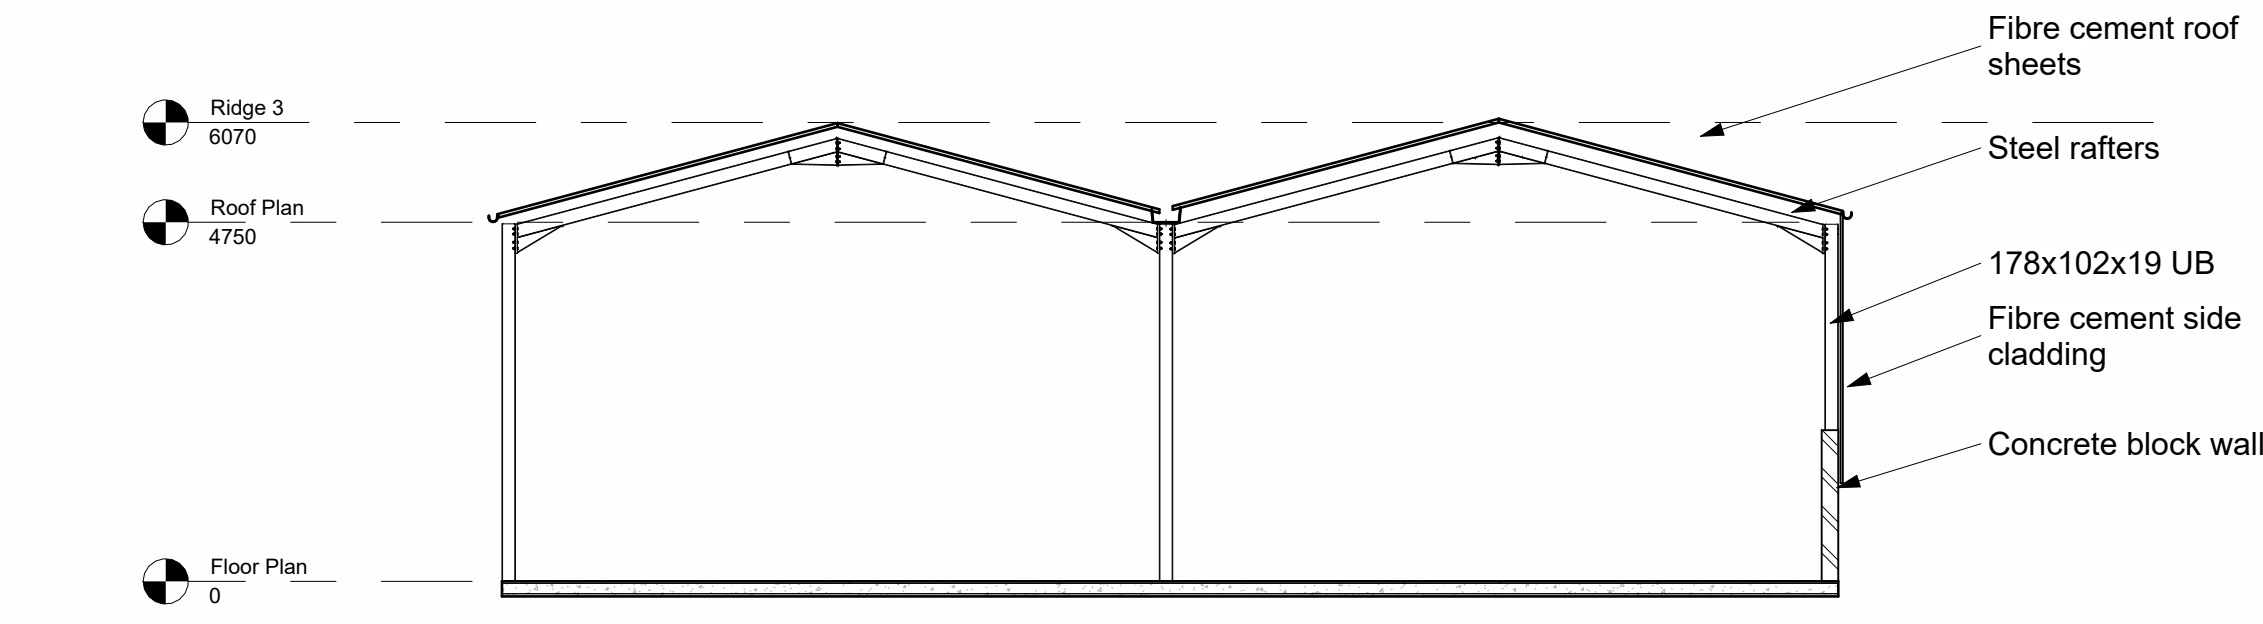


⑤ Typical Gable Section
1 : 100

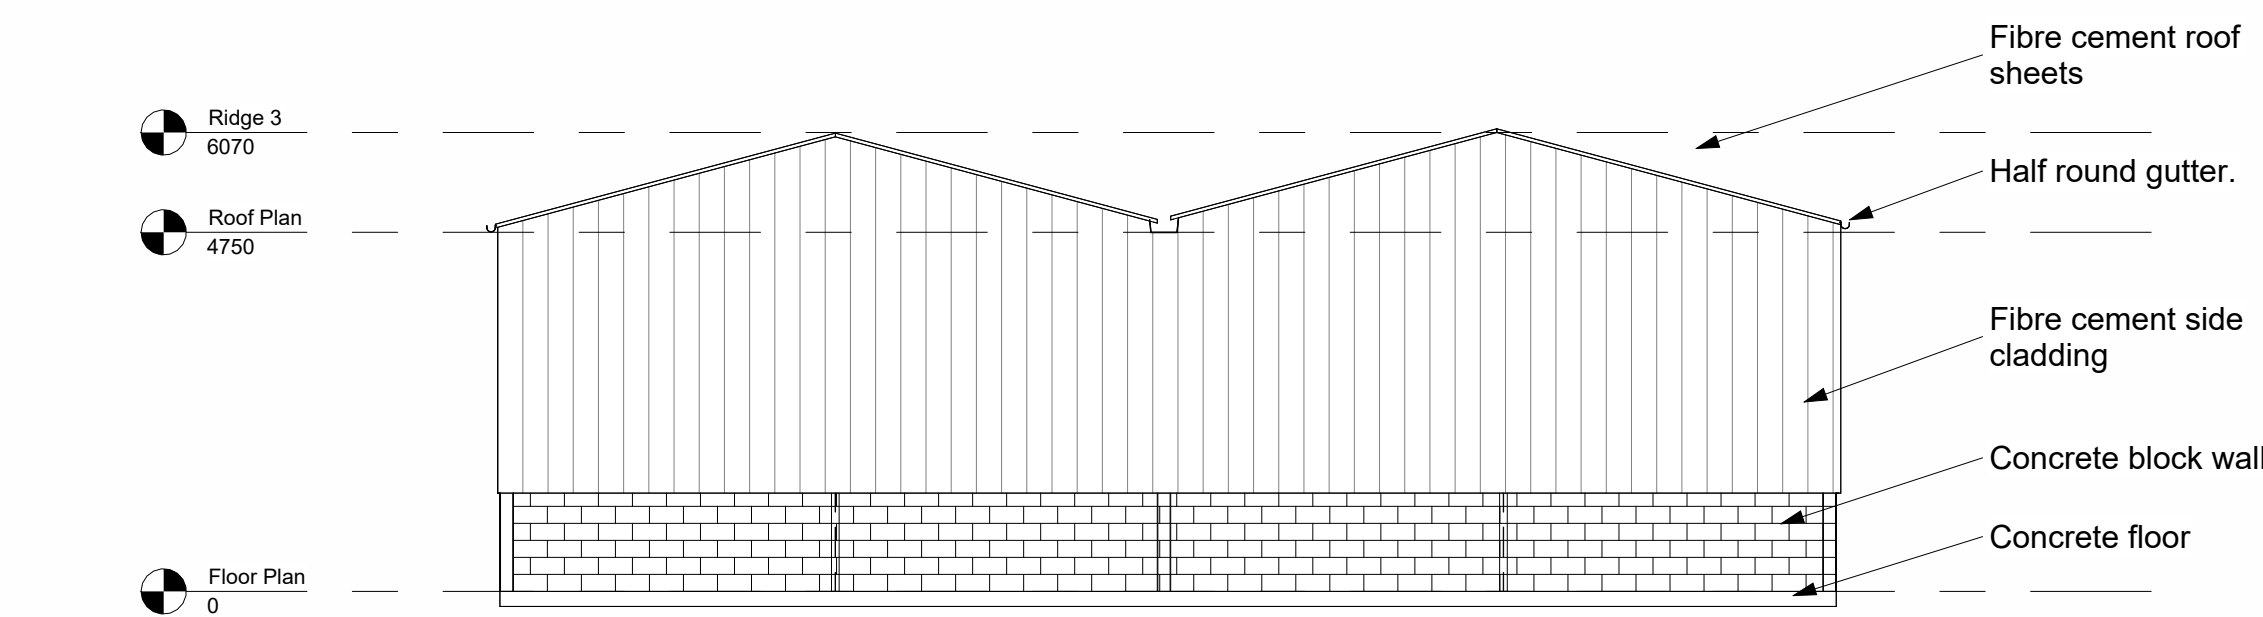


② South Elevation
1 : 100

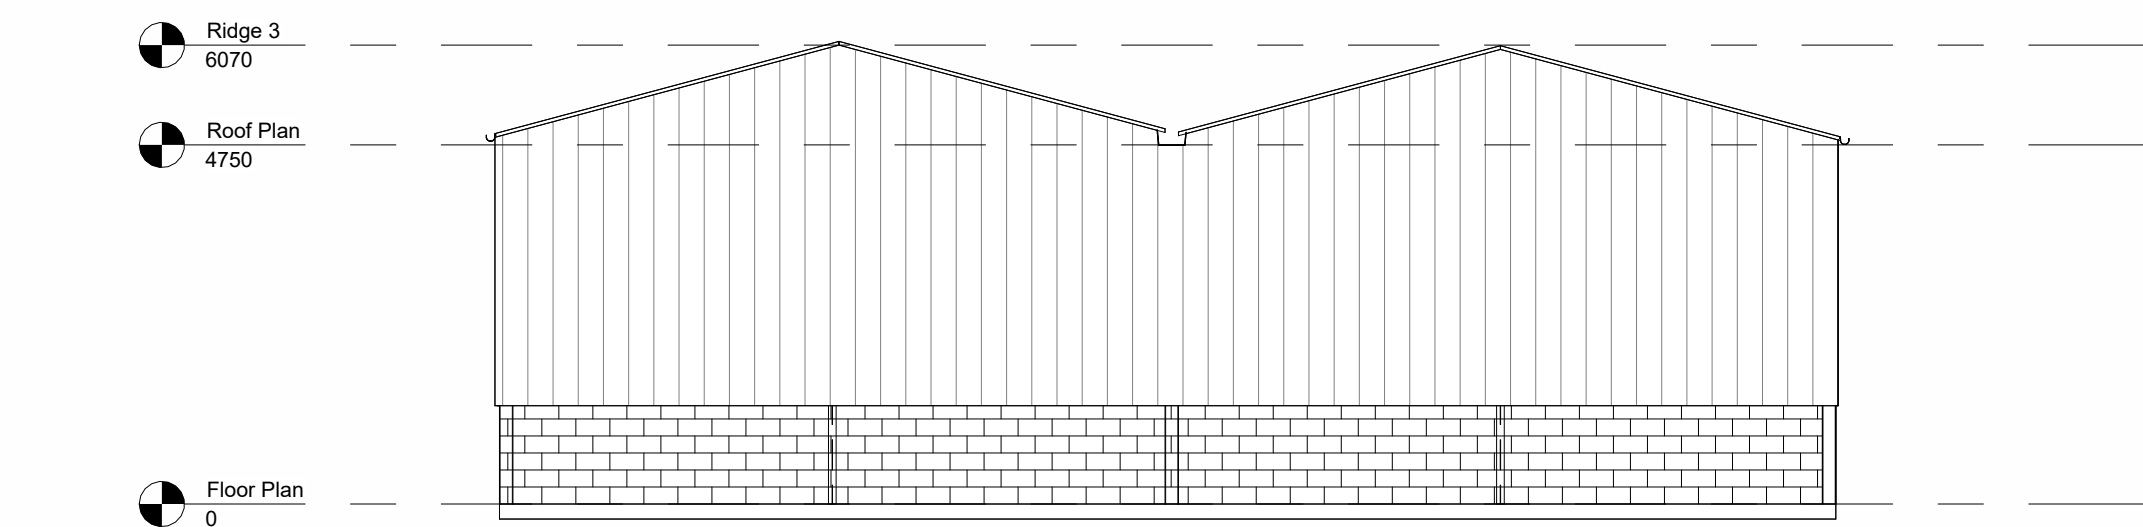


④ North Elevation
1 : 100

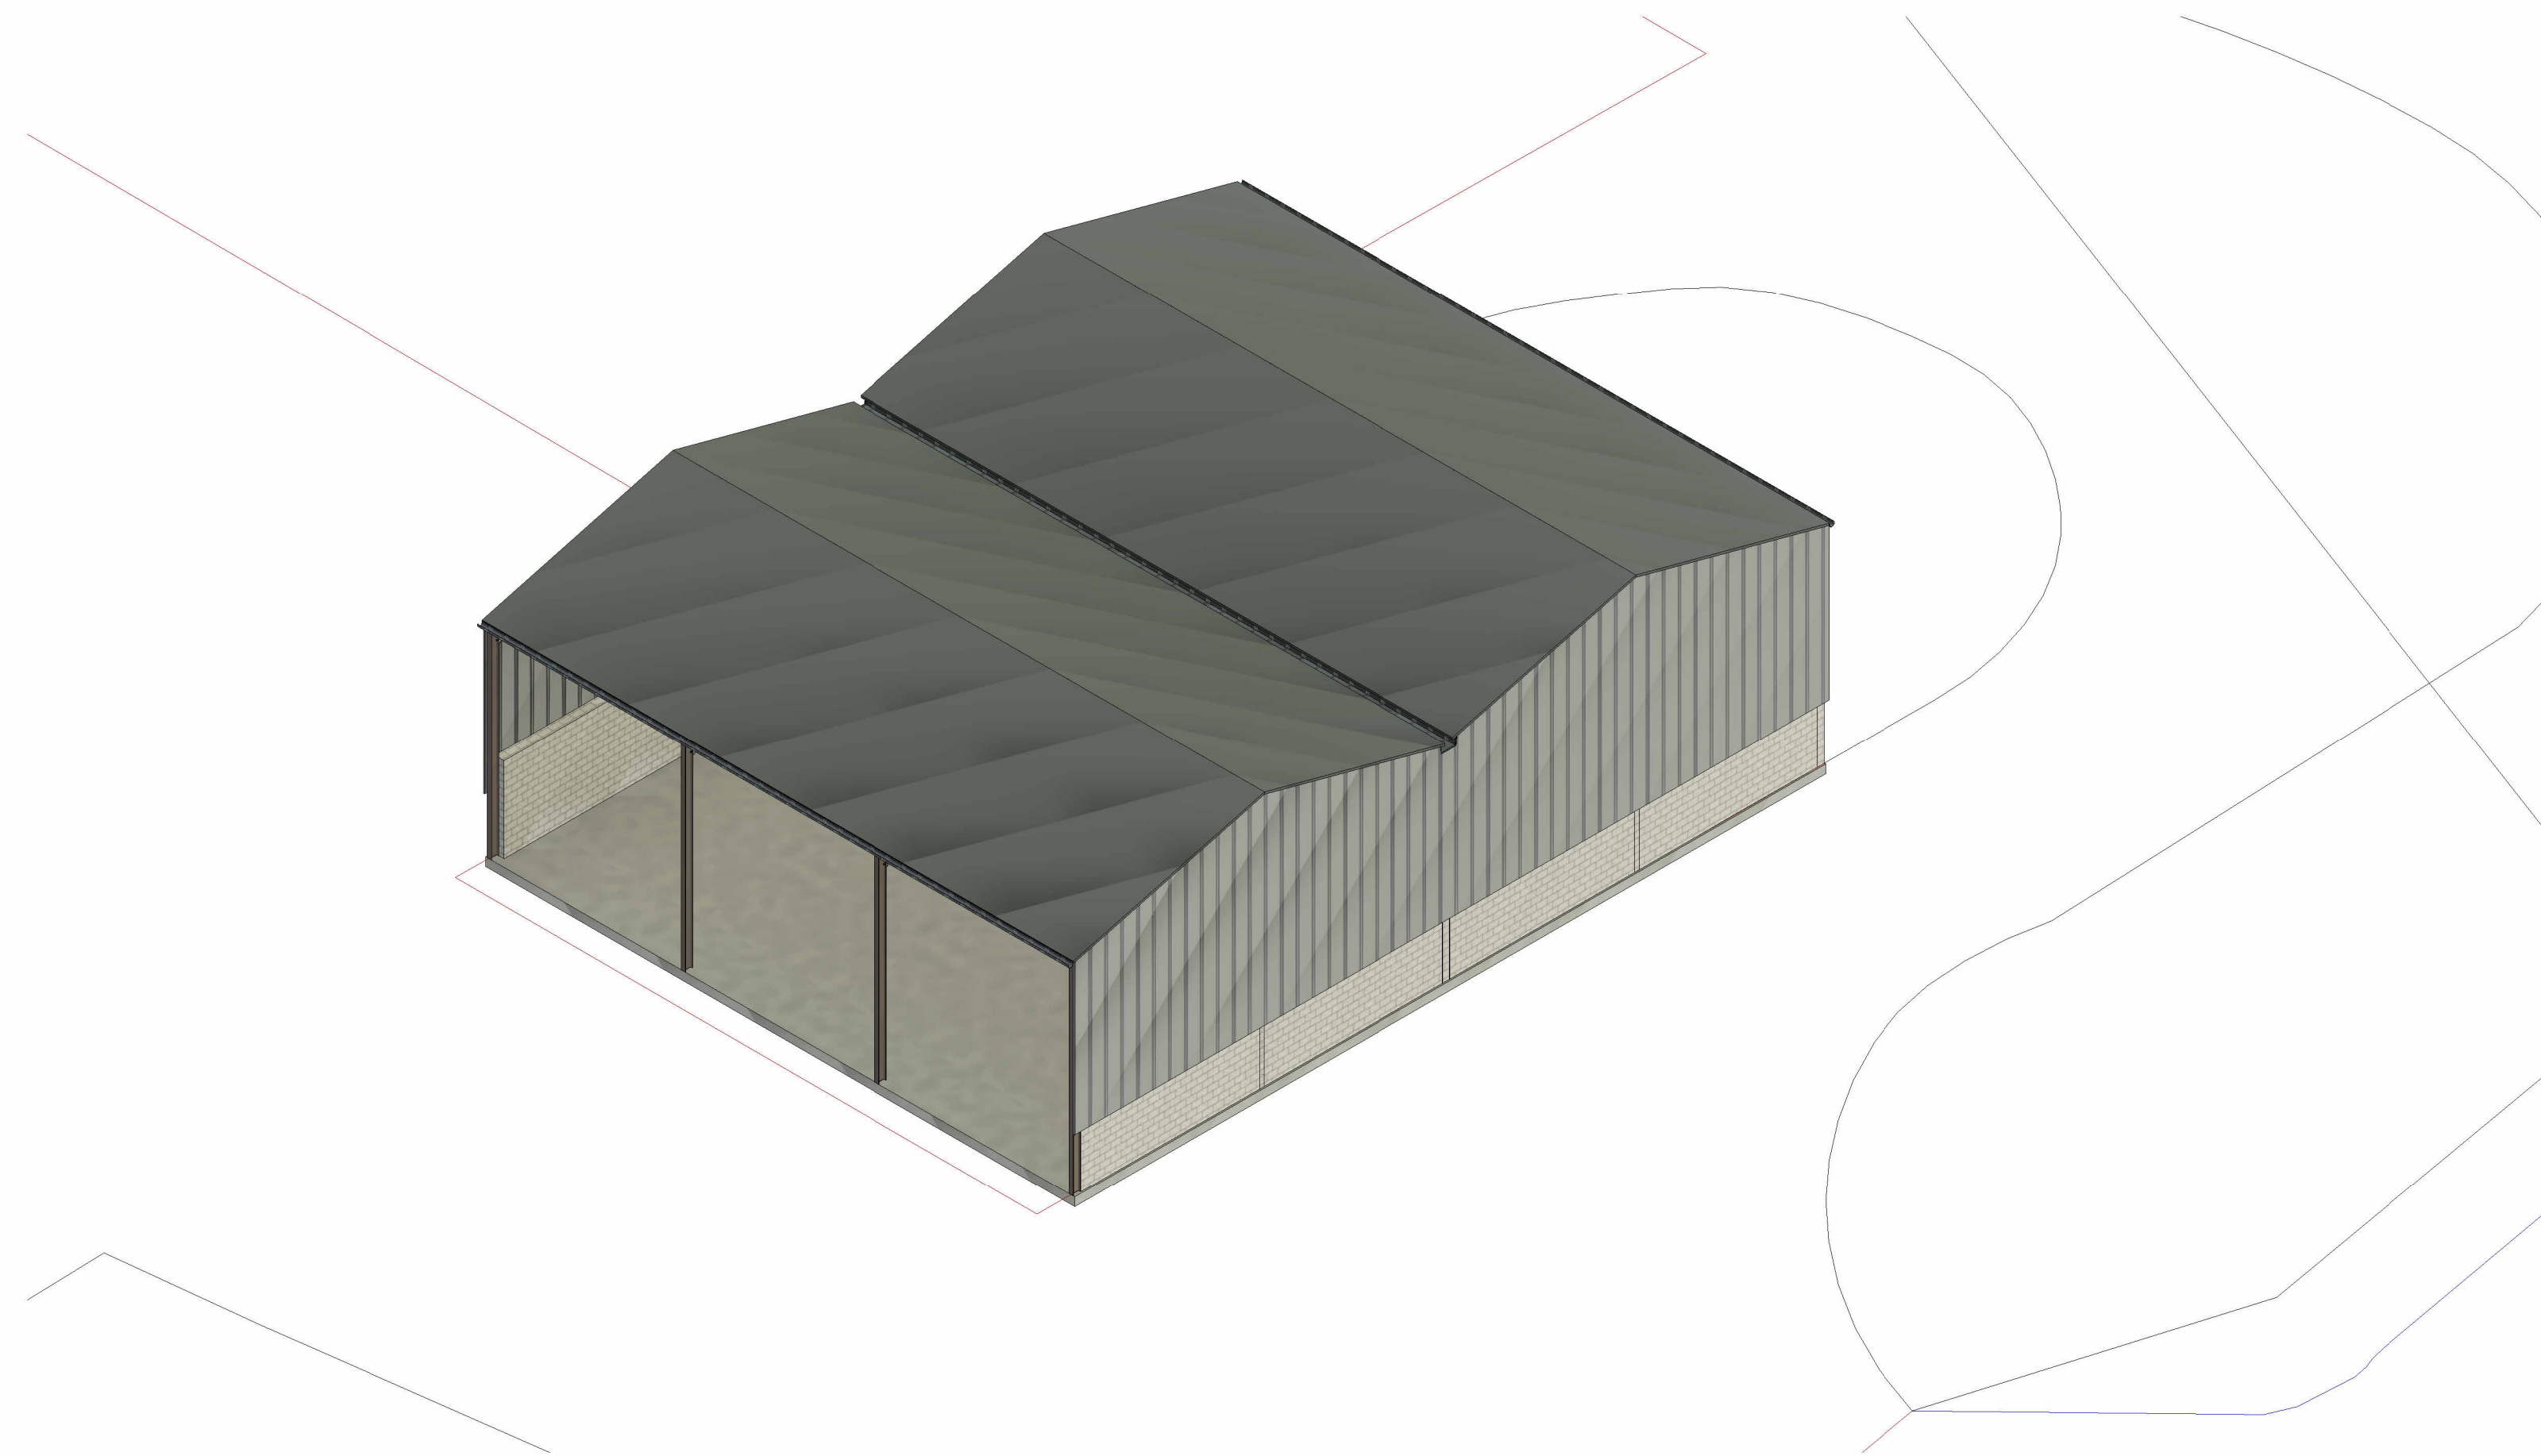

⑦ 3D View 1

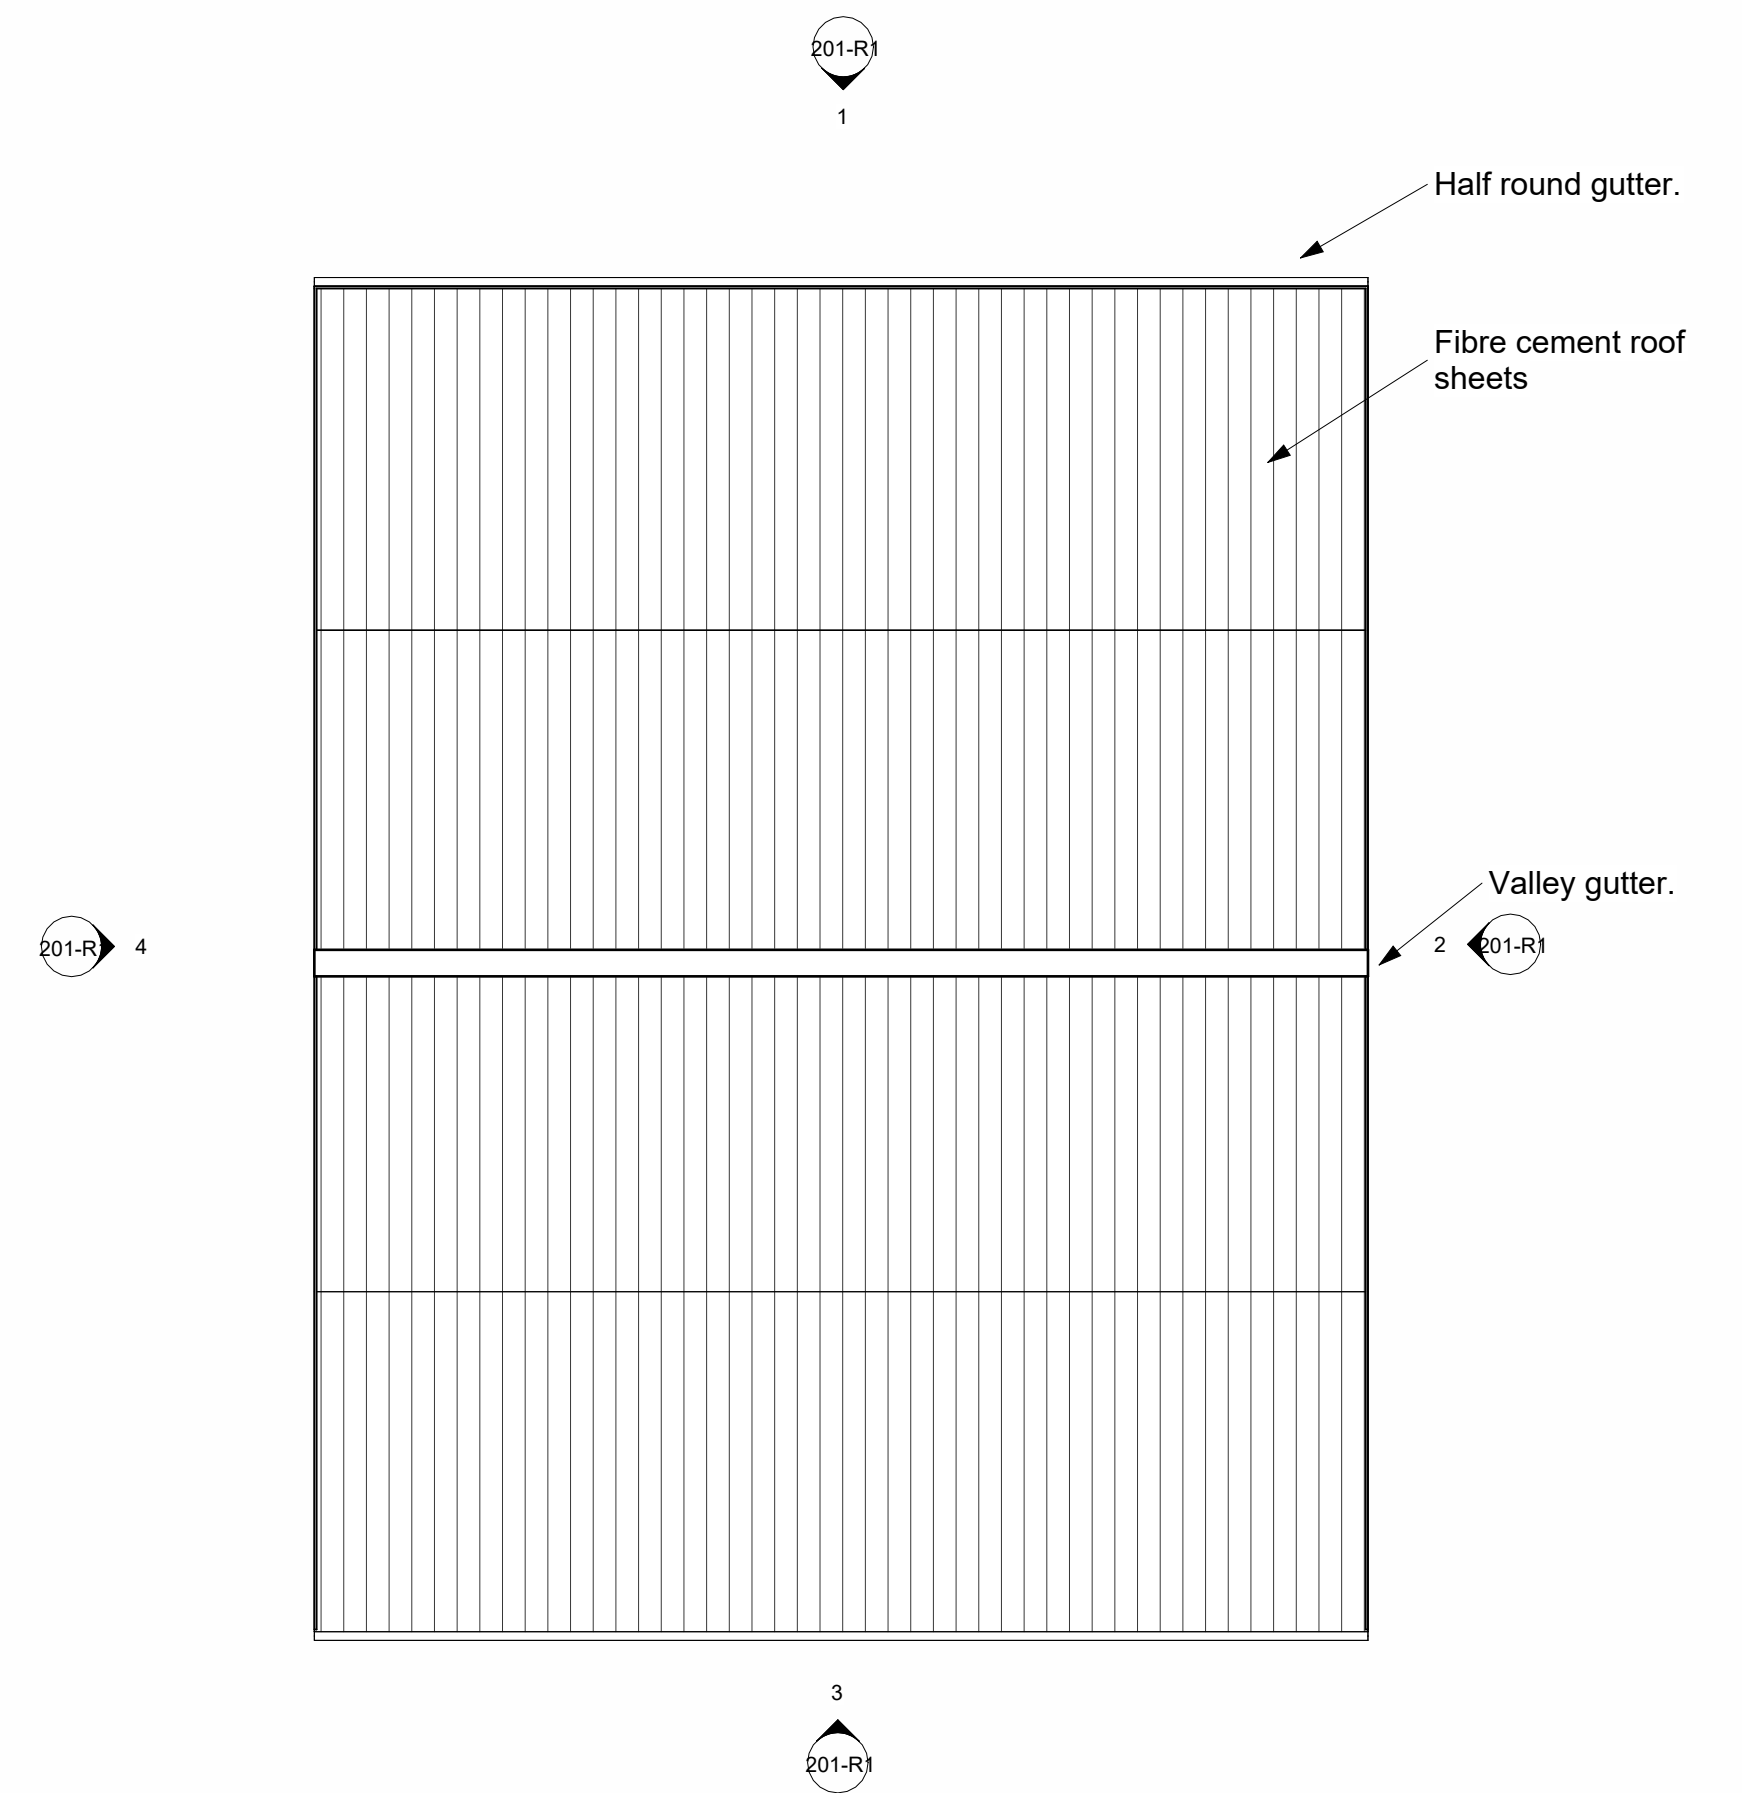

⑨ Roof Plan
1 : 100

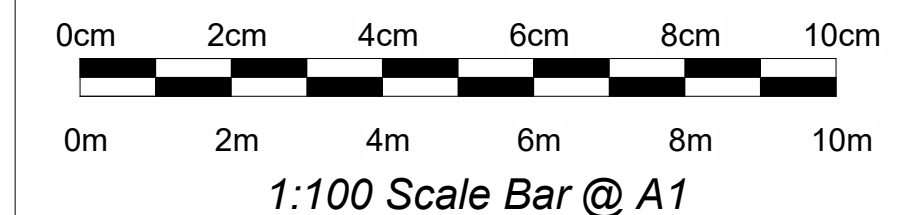

No.	Description	Date
R1	Amendments as per Ben Myerscough	10/06/26

This drawing is the property of BK Grain Handling Engineers and must not be copied or disclosed to third parties, except on the order of, or with the permission of BK Grain Handling Engineers and is subject to their recall.

Enclosure to



Littlecote Road
Froxfield
Nr. Marlborough
Wiltshire
SN8 3JY

Specialist in Grain Handling and Milling Equipment
Tel: (01488) 684154
Email: info@bkgrain.co.uk
Website: bkgrain.co.uk

PROJECT
Demolition and Rebuild with Change of
Use of Existing Buildings to Light
Industrial and Storage

CUSTOMER
Aldbourne Chase Estate
Little Acre Farm, Stock Lane SN8 2NW

SHEET
Existing Building (to be demolished)

SCALE	1 : 100	DRAWING NO.	BK-2594P-201-R1
DATE	02/04/2026	DWG BY	RD CHK BY