


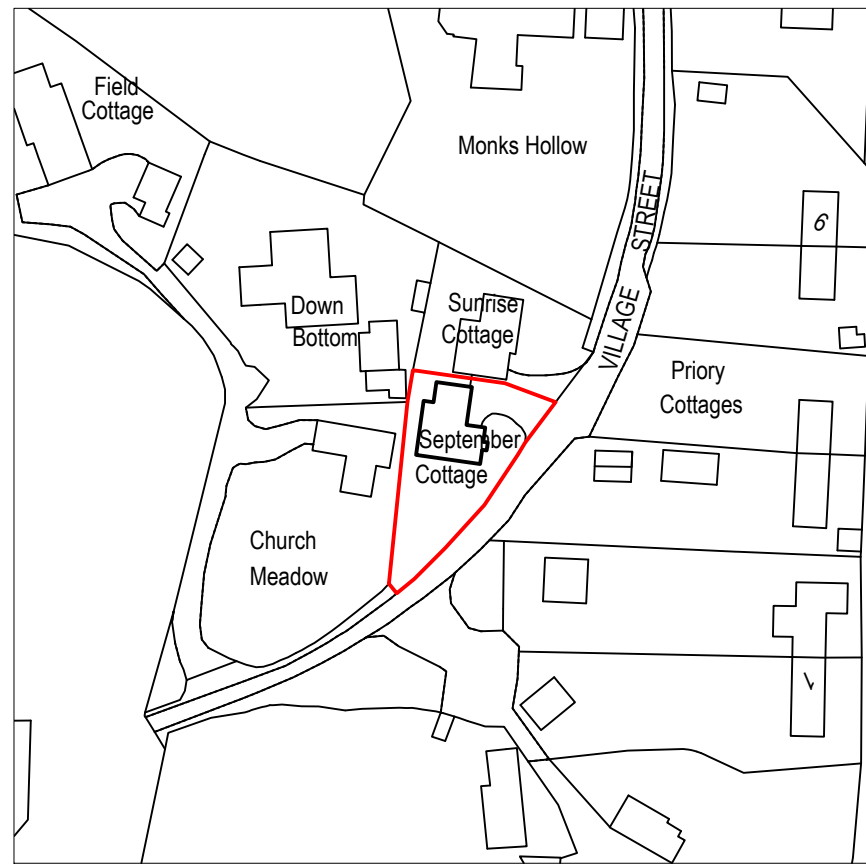
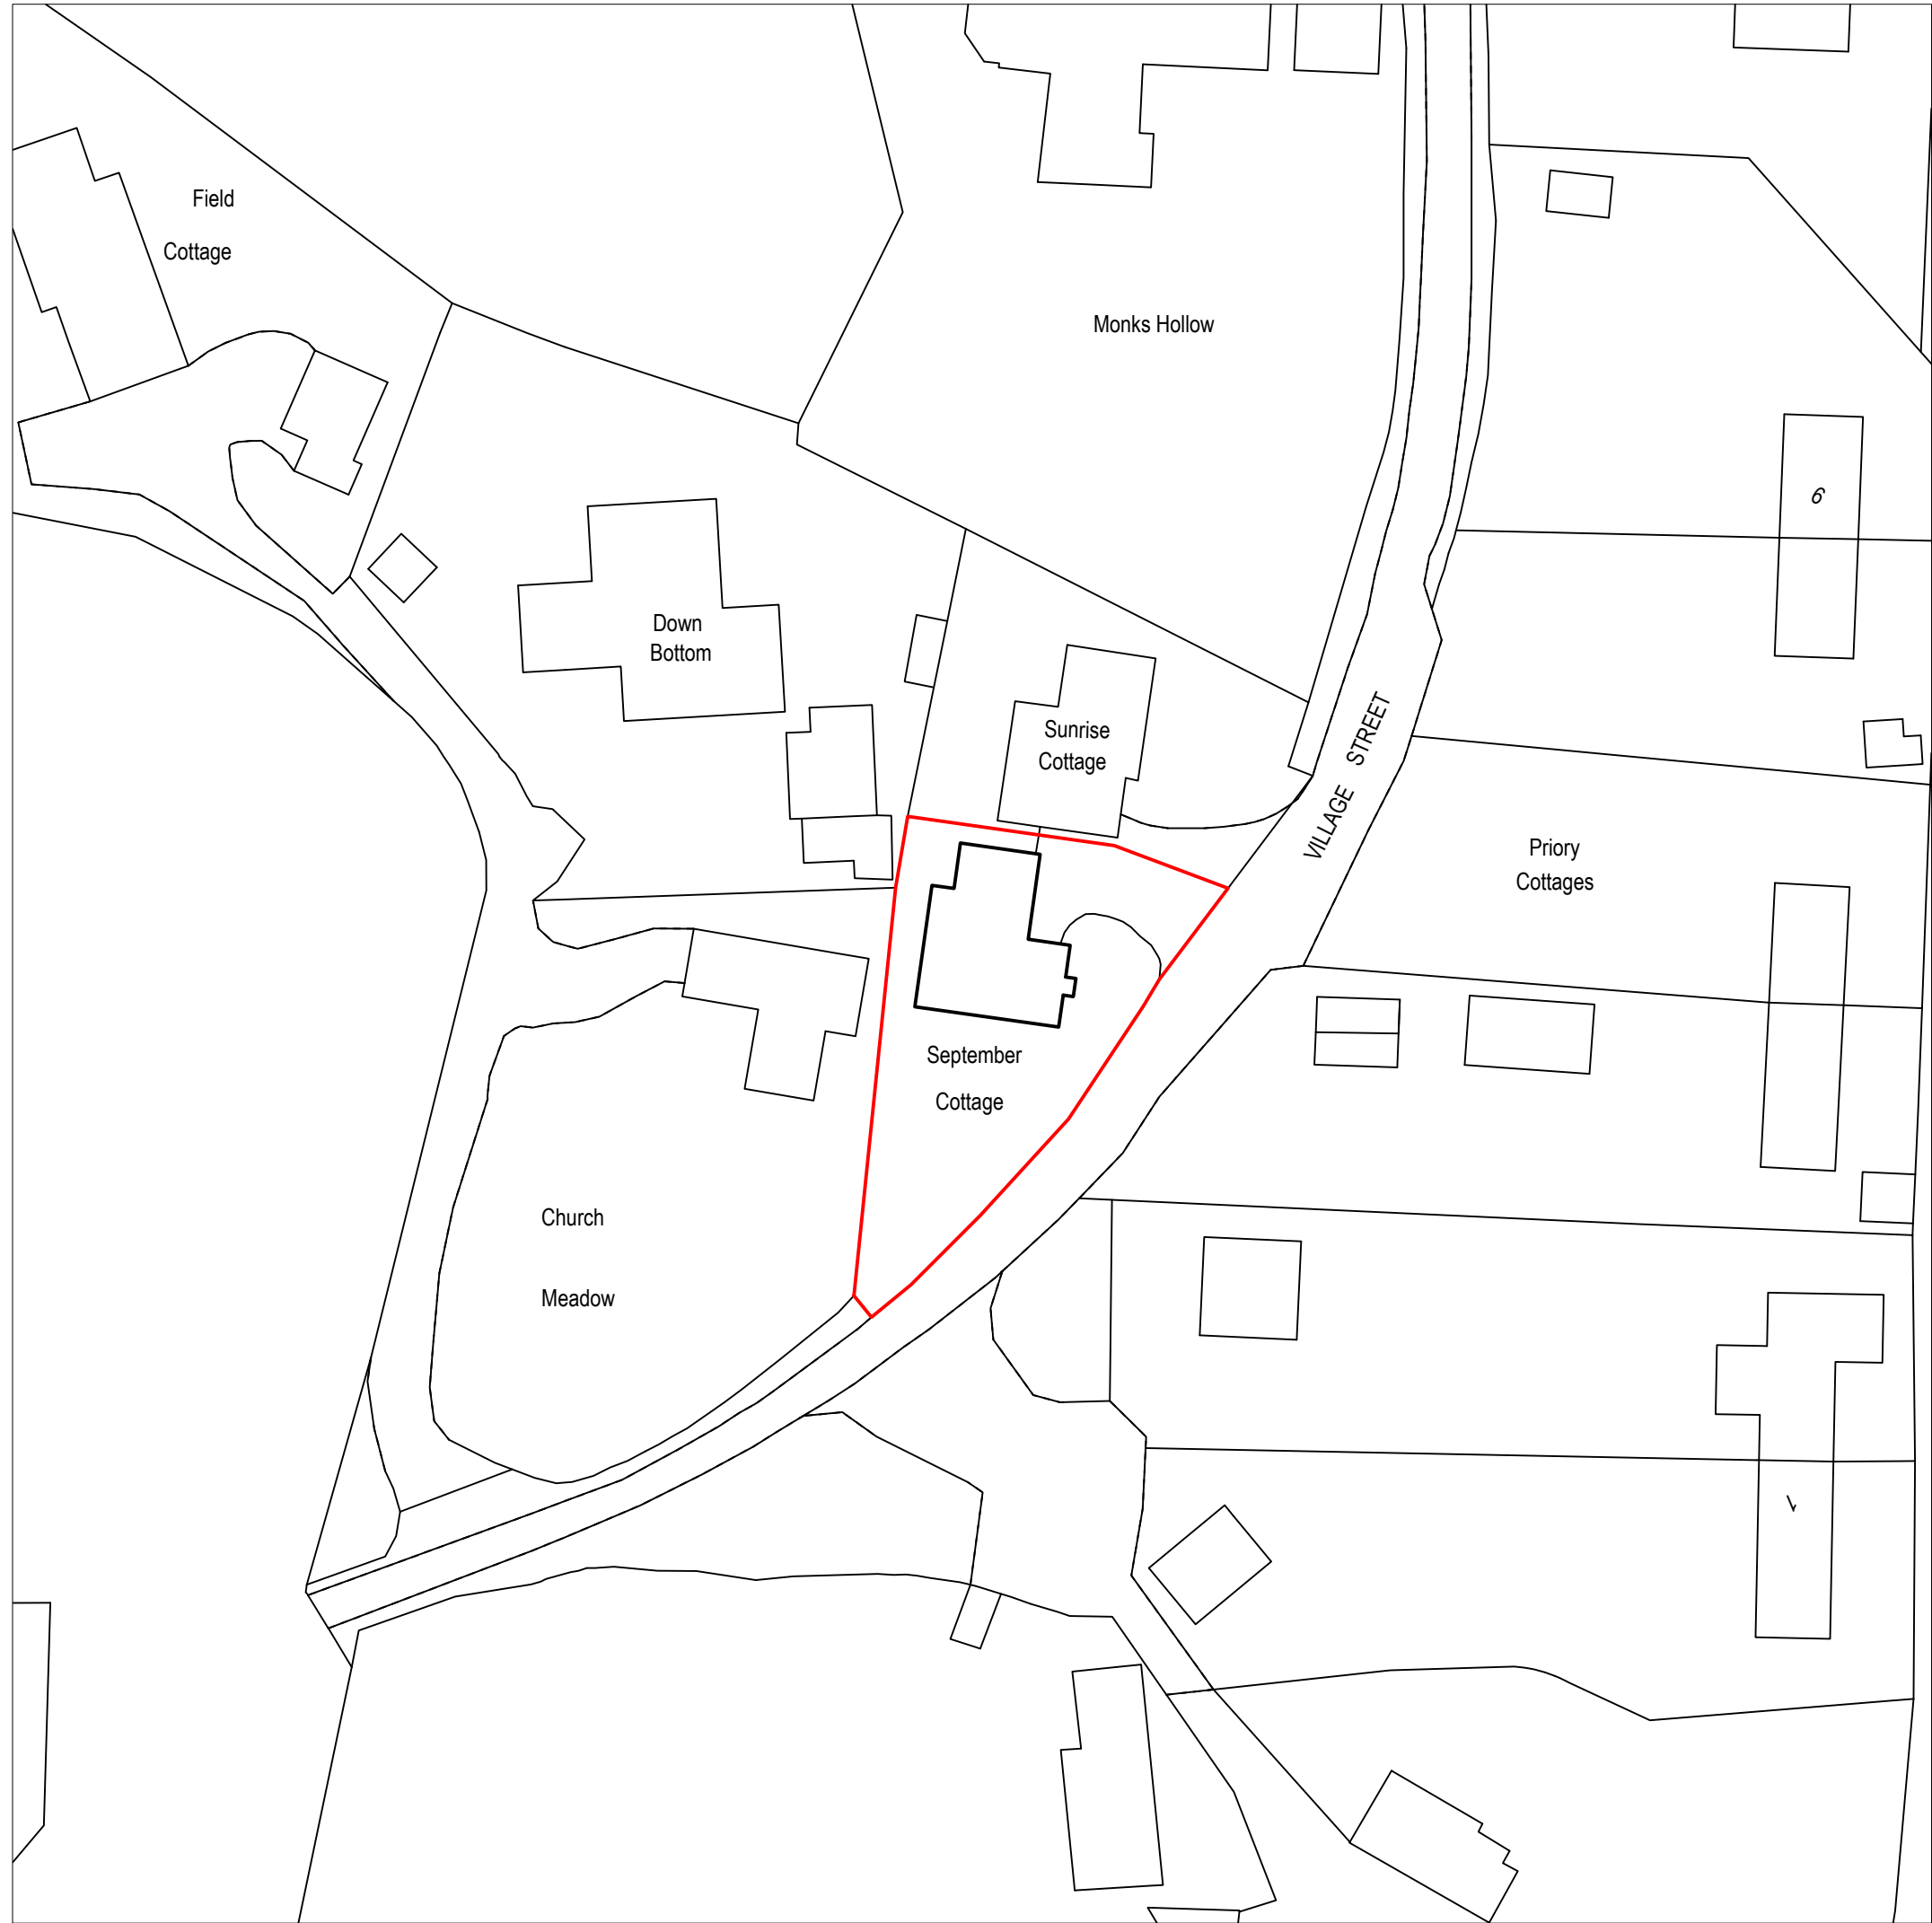


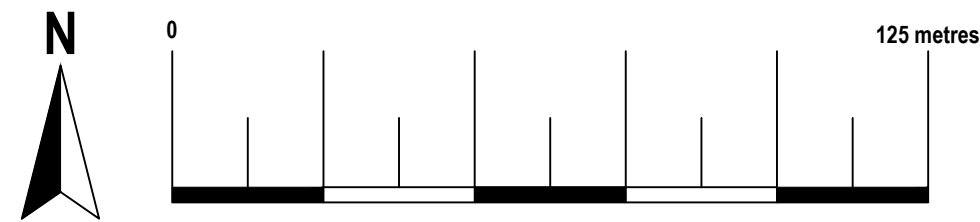


Location Plan
Scale 1:1250
© Crown Copyright and database rights 2026
OS AC0000847942

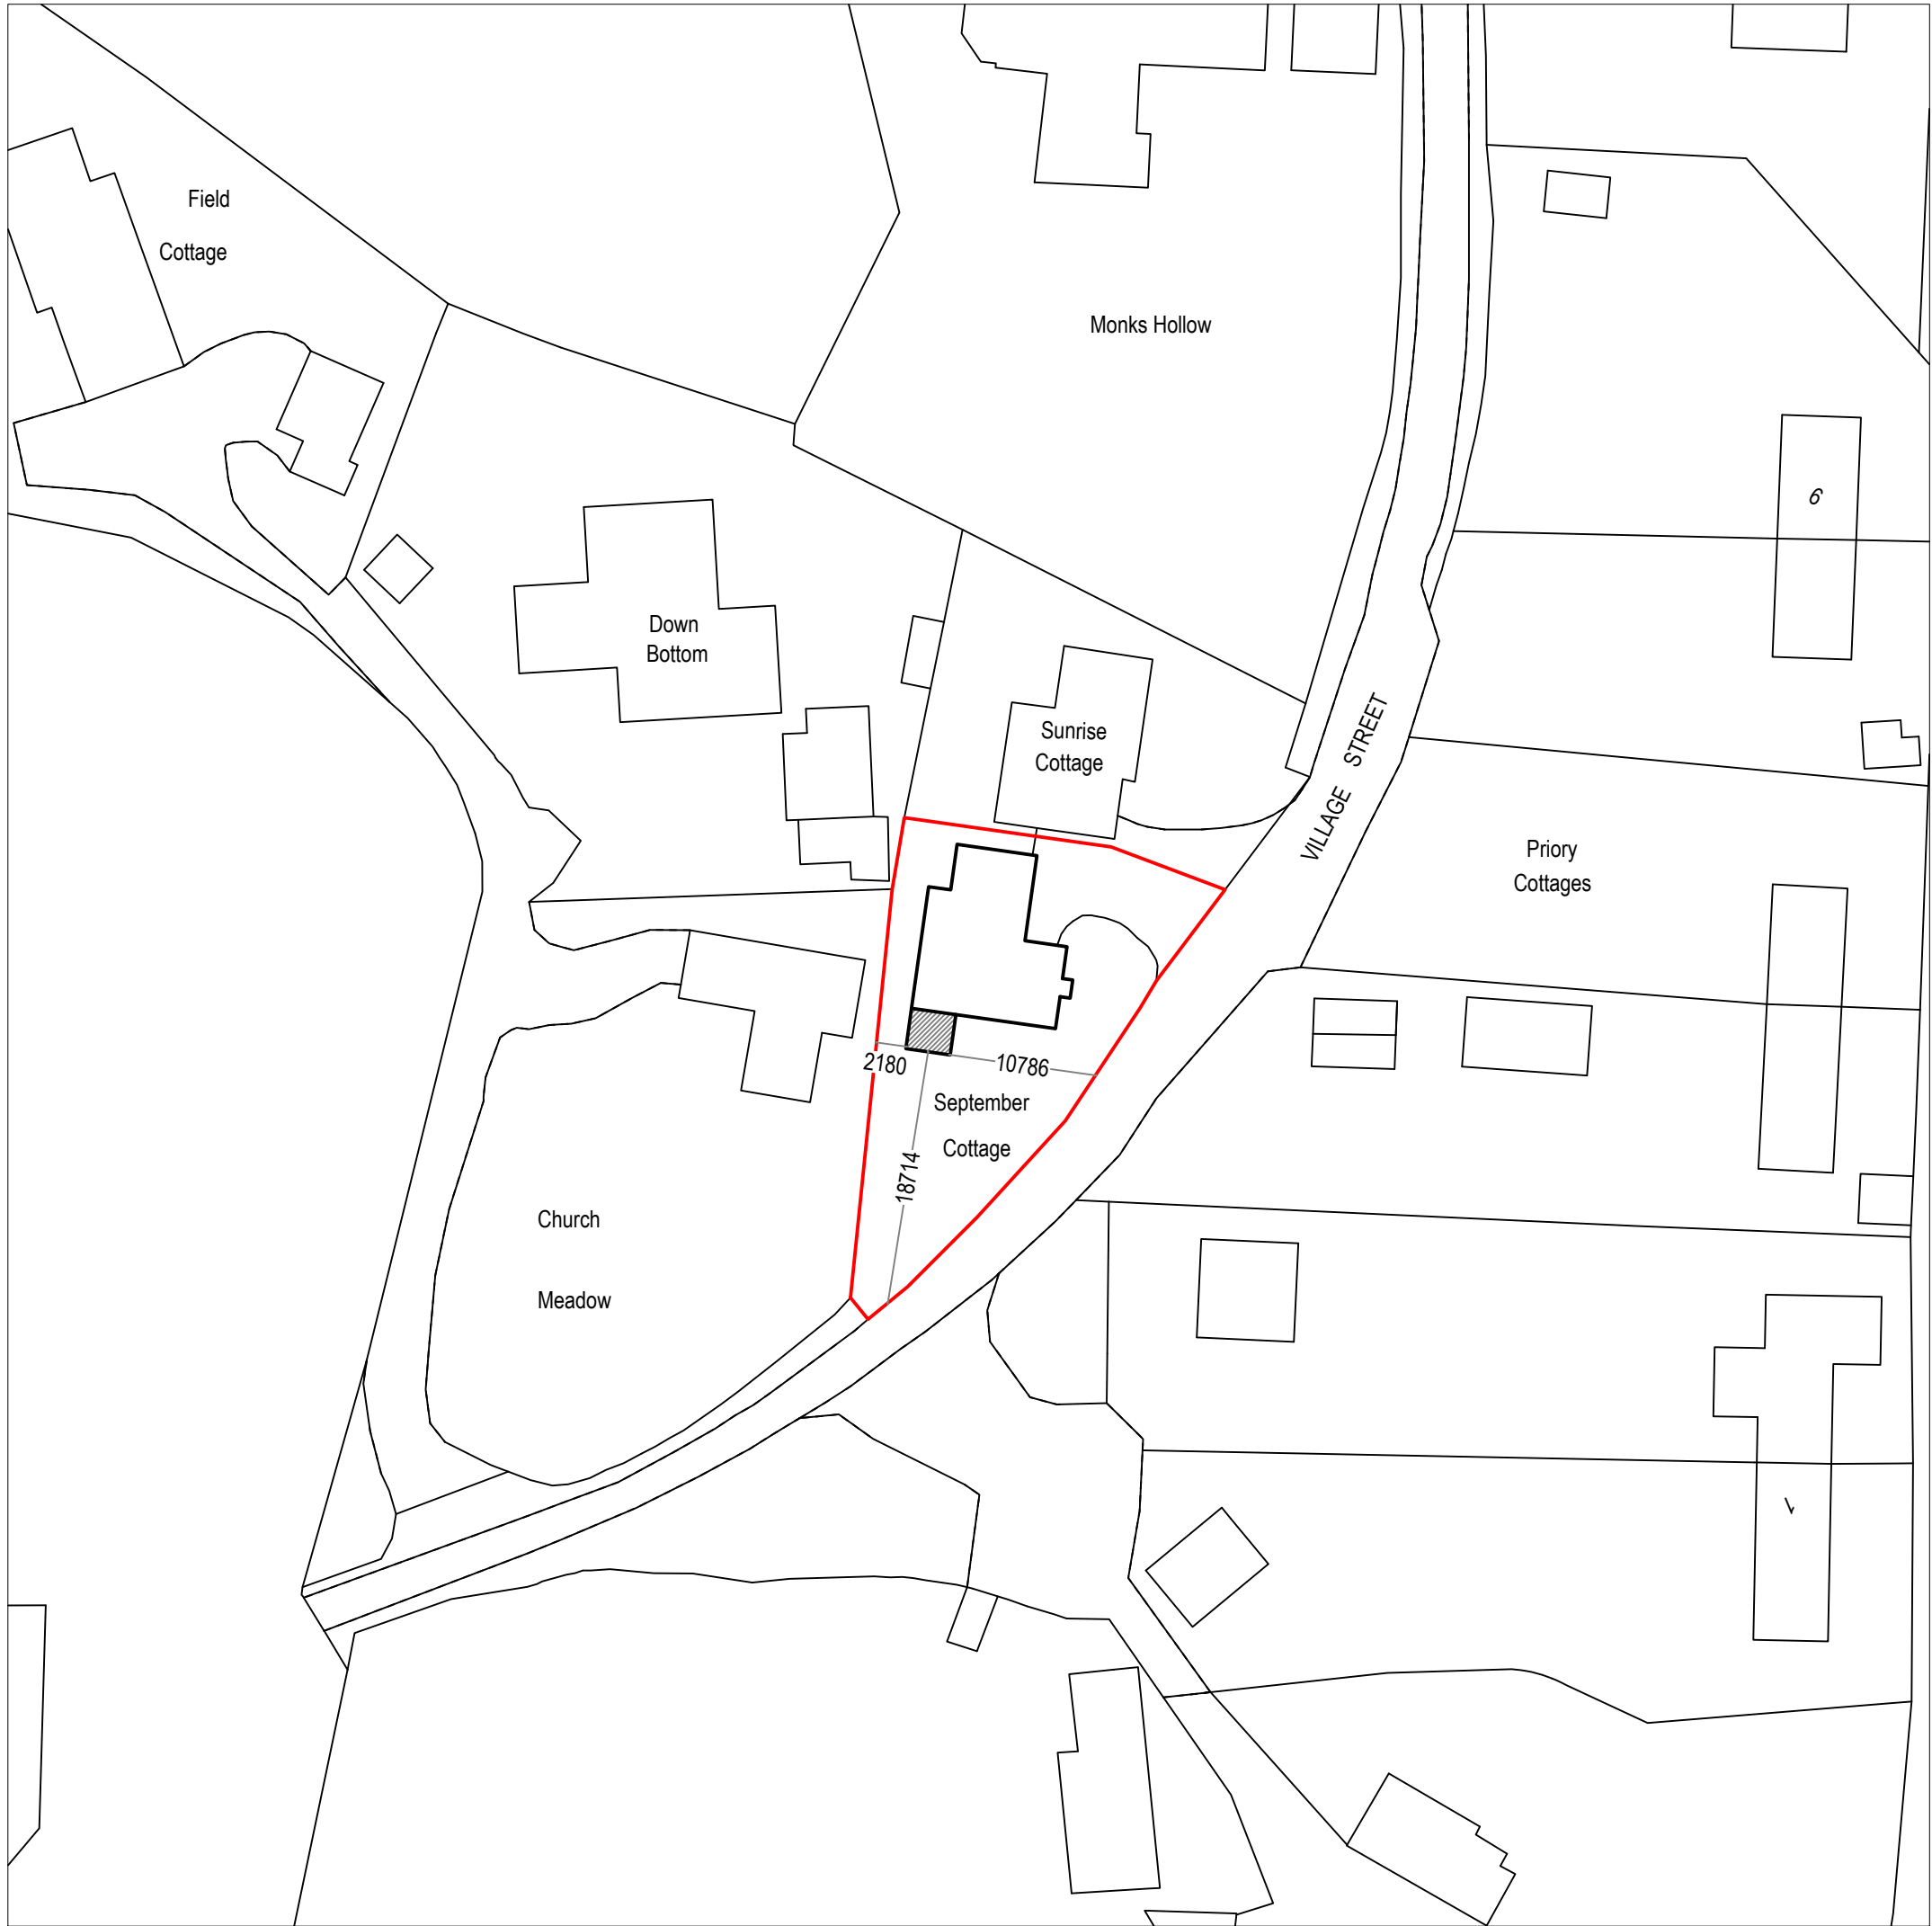

Existing Block Plan
Scale 1:500
© Crown Copyright and database rights 2026
OS AC0000847942

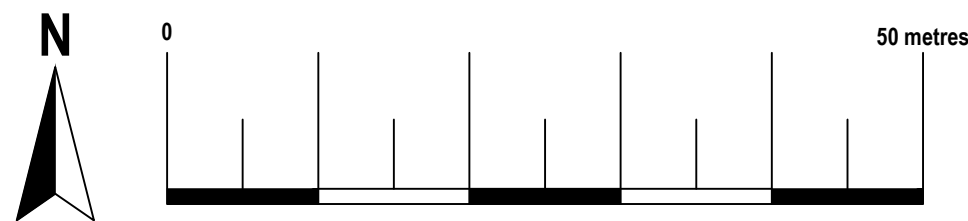

Proposed Block Plan
Scale 1:500
© Crown Copyright and database rights 2026
OS AC0000847942

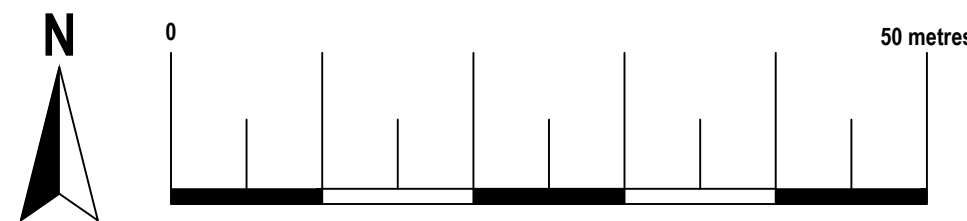






ArkiPlan Architectural Ltd • Enquiries@ArkiPlan.co.uk
Lytchett House, 13 Freeland Park, Wareham Road, Poole, Dorset, BH16 6FA

Site	September Cottage, Alton Priors, Marlborough SN8 4JX	Date	17.08.2026		
		Sheet	26-0971	D01	REV 06
		Job	New Extension		
		Scale	1:500, 1:1250 @A1, 1:1000, 1:2500 @A3		
Title Number	WT198737	Title	As Shown		


Existing Ground Floor Plan

Area ca. 74.90 m²

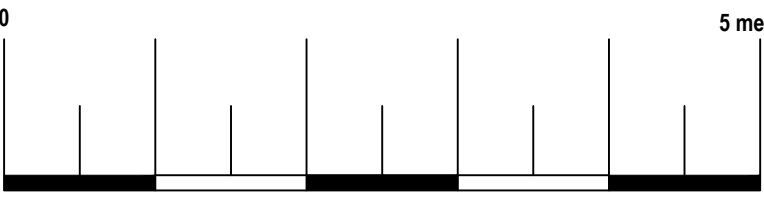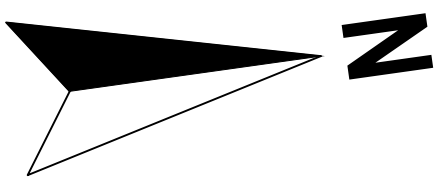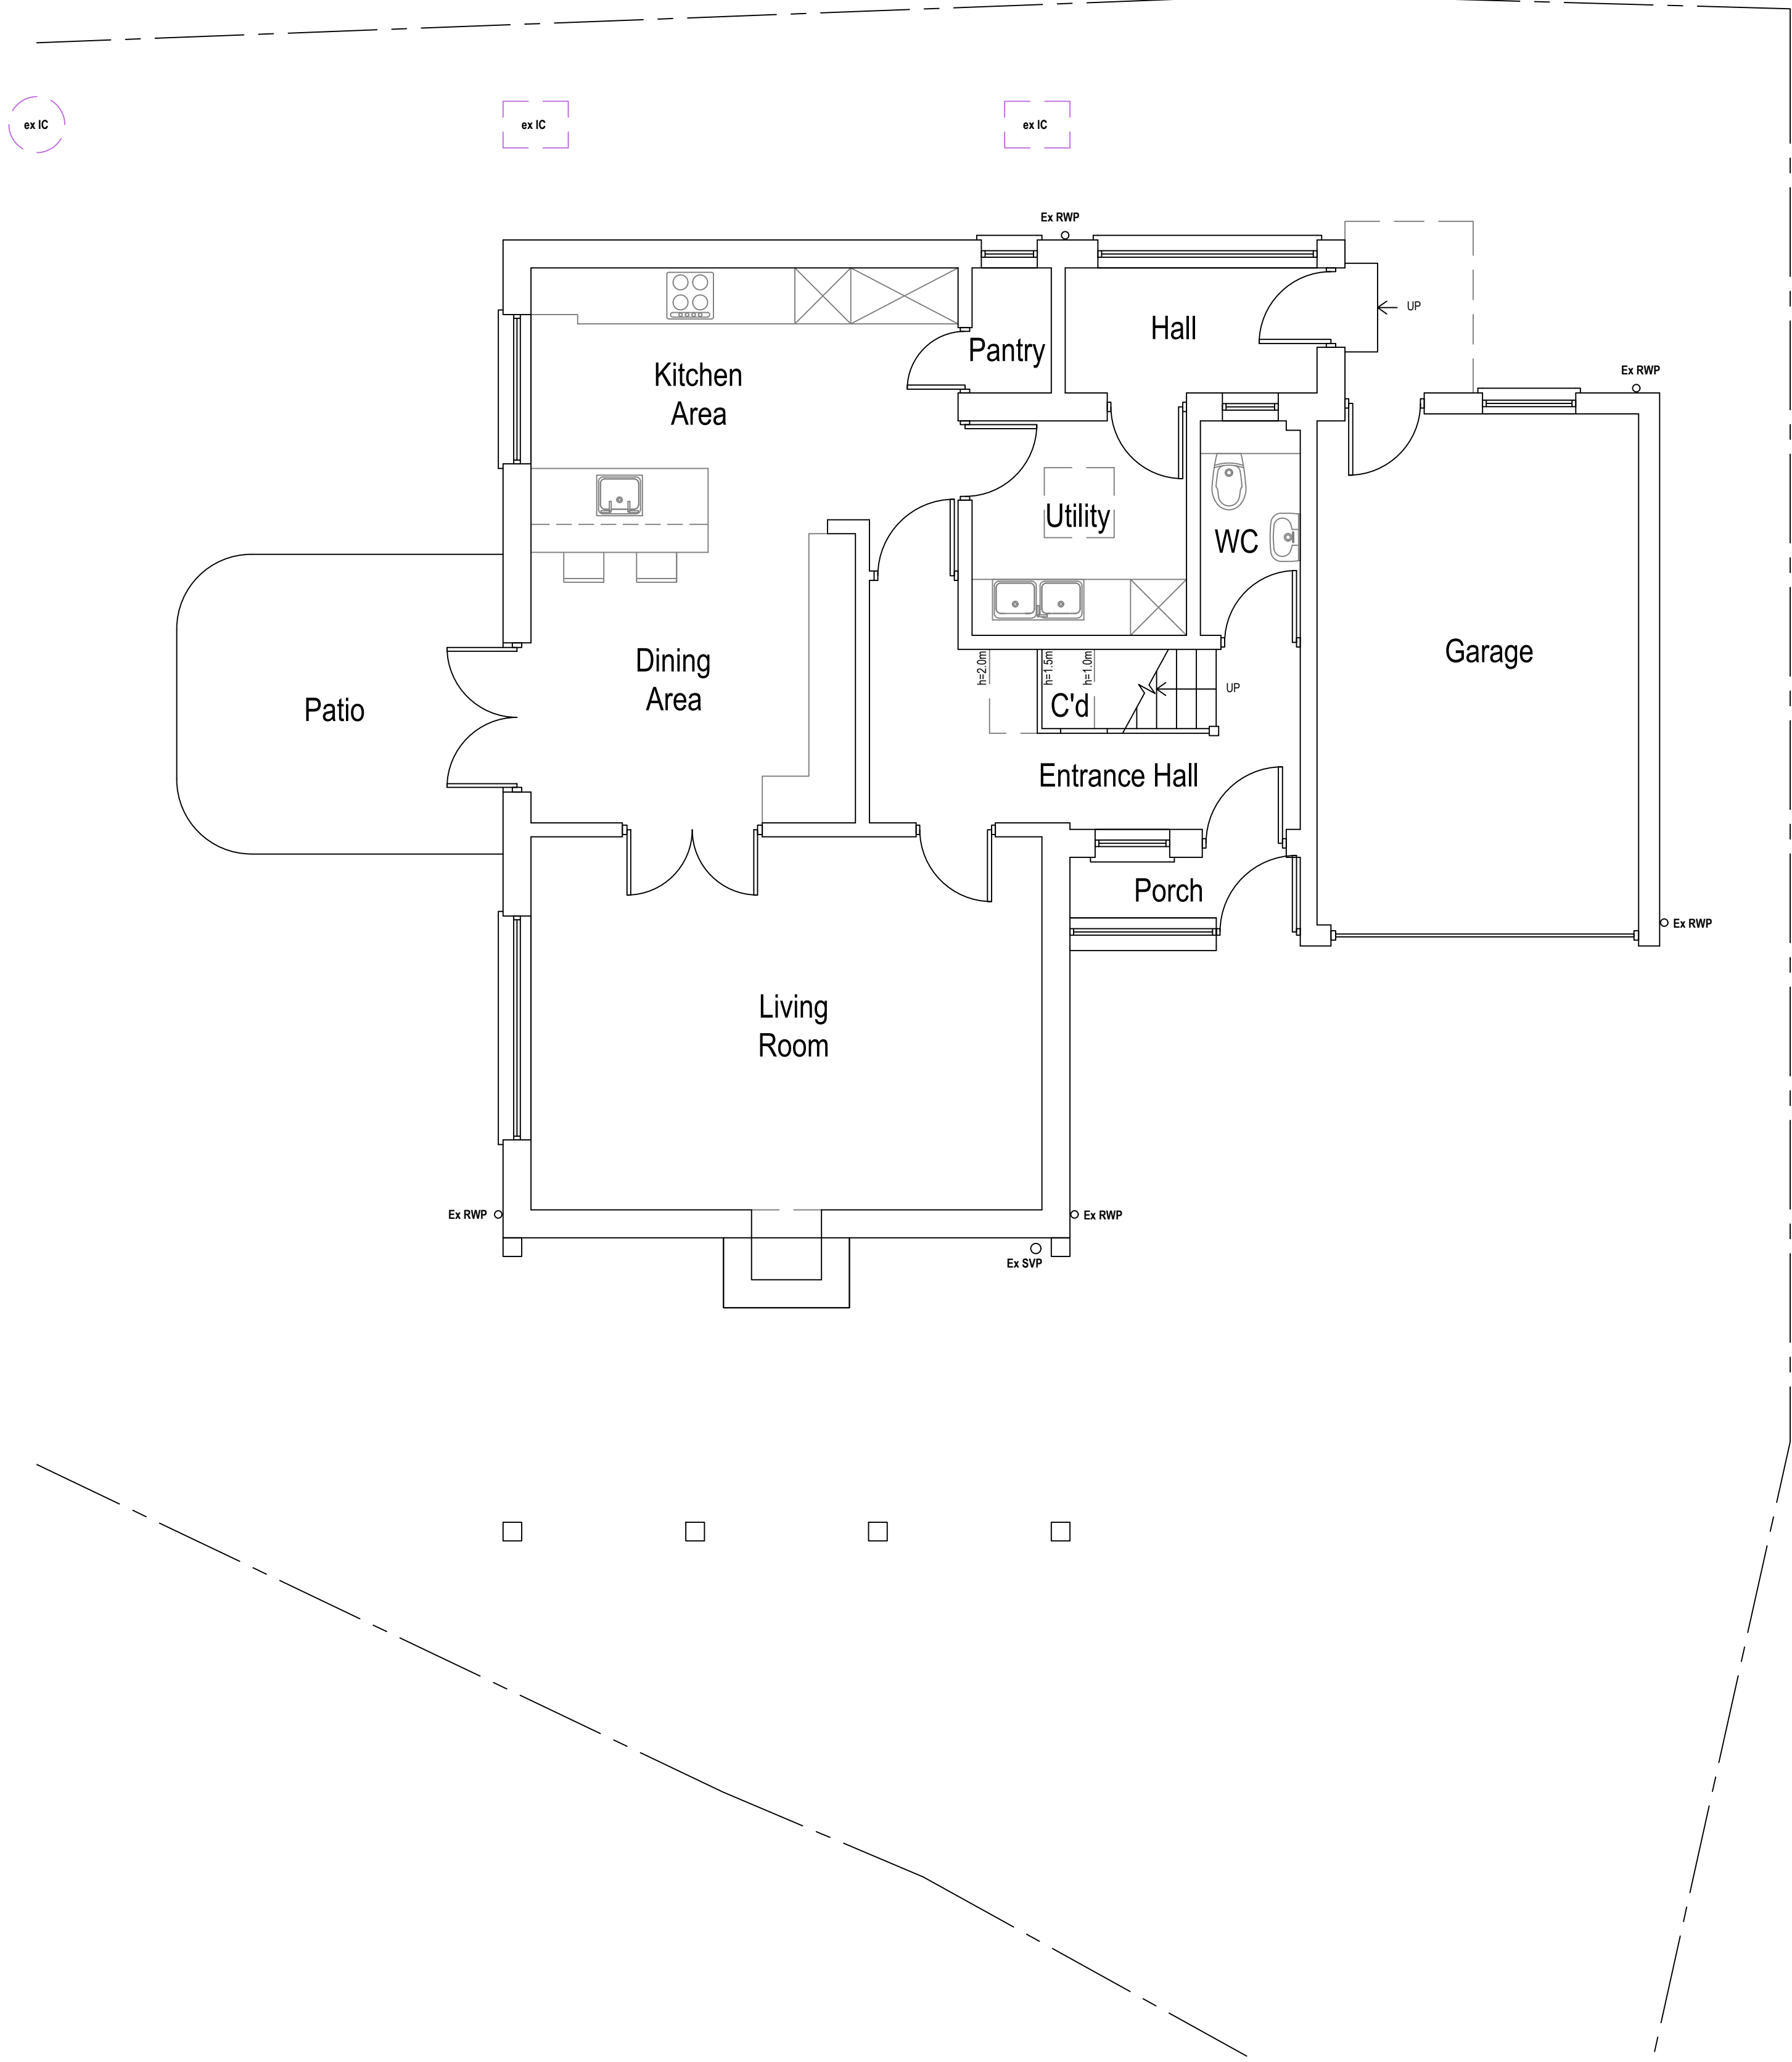


Arkiplan ArkiPlan Architectural Ltd • Enquiries@ArkiPlan.co.uk Lytchett House, 13 Freeland Park, Wareham Road, Poole, Dorset, BH16 6FA			
Site	September Cottage, Alton Priors, Marlborough SN8 4JX	Date	17.08.2026
		Sheet	26-0971 D02 REV 06
		Job	New Extension
Title Number	WT198737	Scale	1:50 @A1, 1:100 @A3
		Title	As Shown

	Boundary line
	Demolished
	Details above
	Wall outline below roof
	Rainwater drainage layout
	Waste drainage layout

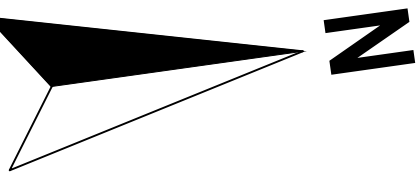

Area ca. 83.00 m²
Additional Area: 8.10 m²



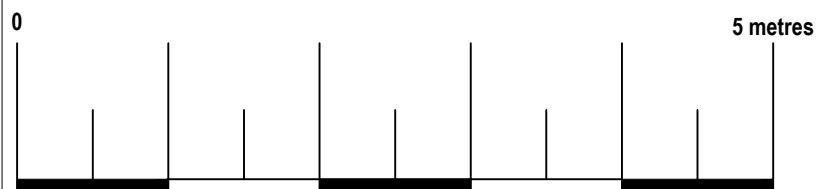


ArkiPlan Architectural Ltd • Enquiries@ArkiPlan.co.uk
 Lytchett House, 13 Freeland Park, Wareham Road, Poole, Dorset, BH16 6FA

Site	September Cottage, Alton Priors, Marlborough SN8 4JX	Date	17.08.2026		
		Sheet	26-0971	D03	REV 06
		Job	New Extension		
		Scale	1:50 @A1, 1:100 @A3		
Title Number	WT198737	Title	As Shown		


Existing First Floor Plan

Area ca. 55.35 m²

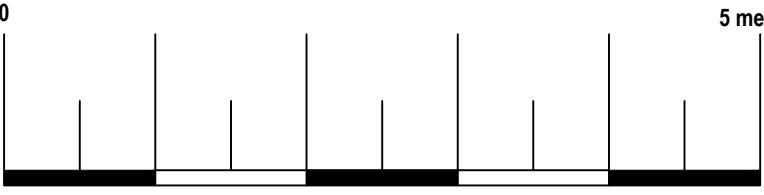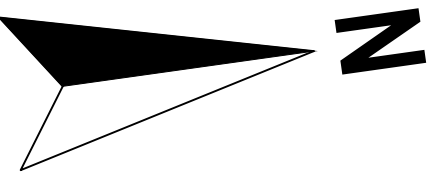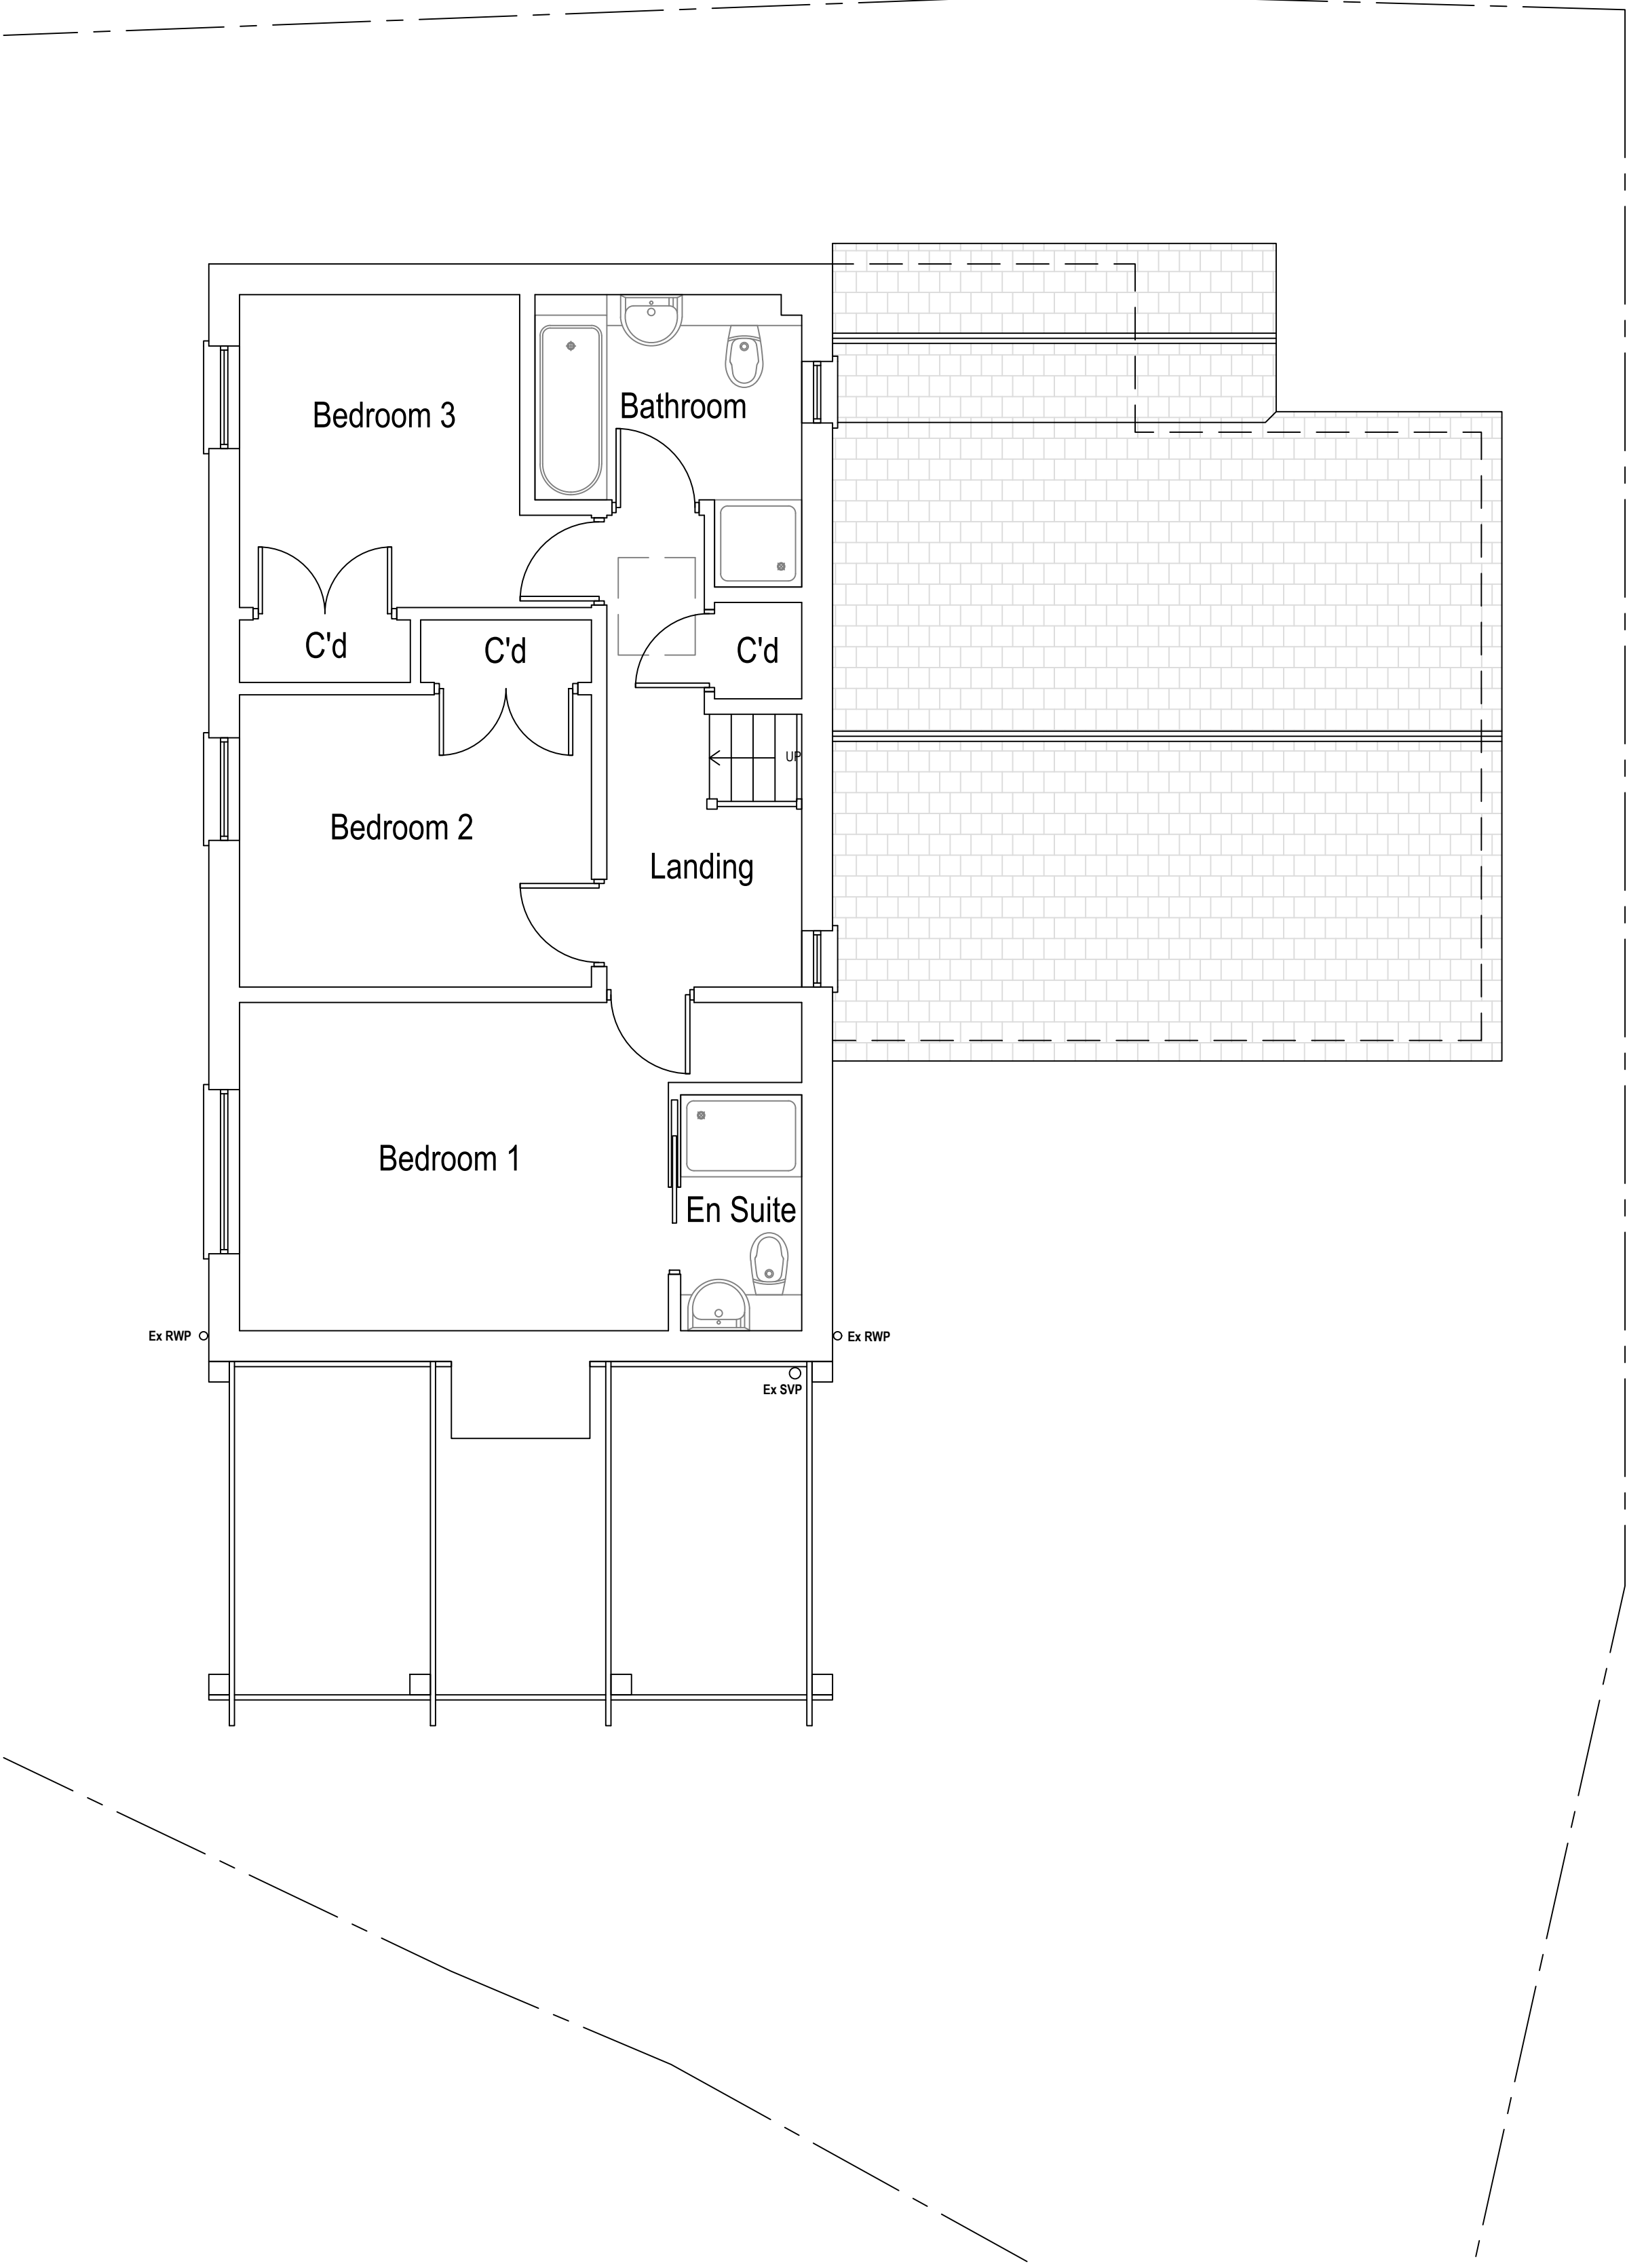


Arkiplan ArkiPlan Architectural Ltd • Enquiries@ArkiPlan.co.uk Lytchett House, 13 Freeland Park, Wareham Road, Poole, Dorset, BH16 6FA			
Site	September Cottage, Alton Priors, Marlborough SN8 4JX	Date	17.08.2026
		Sheet	26-0971 D04 REV 06
		Job	New Extension
Title Number	WT198737	Scale	1:50 @A1, 1:100 @A3
		Title	As Shown

	Boundary line
	Demolished
	Details above
	Wall outline below roof
	Rainwater drainage layout
	Waste drainage layout


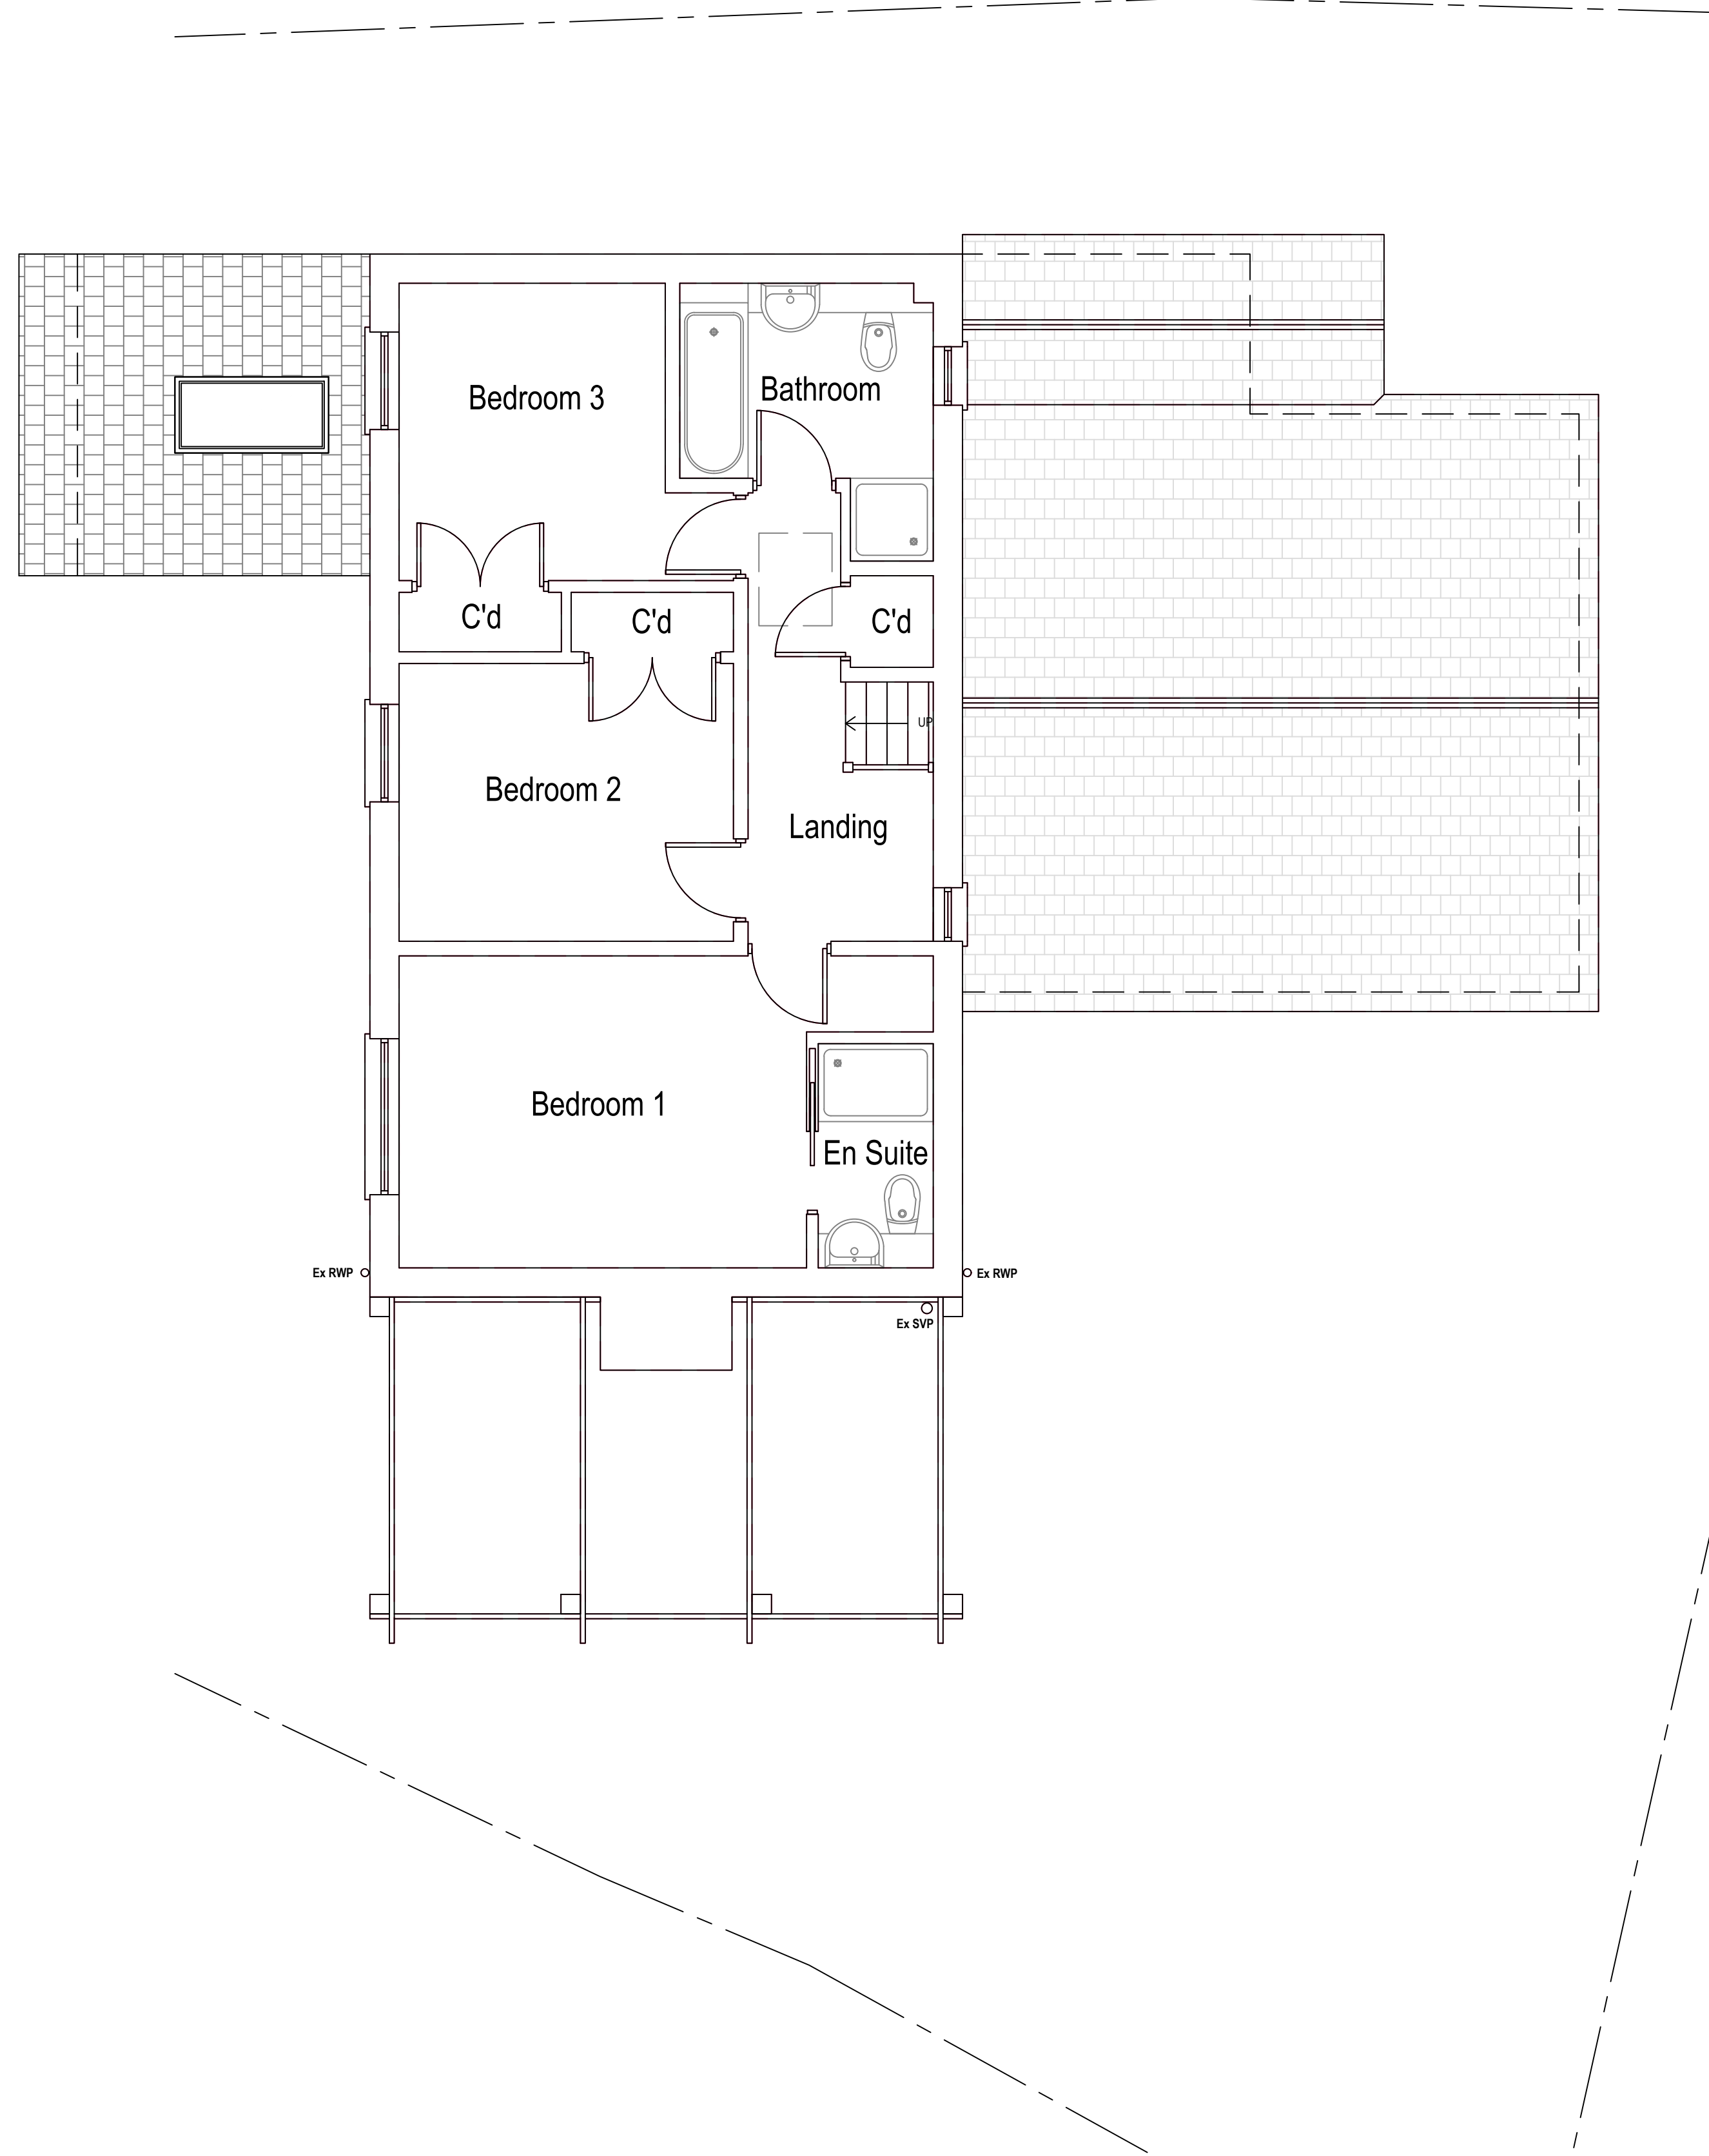


Area ca. 55.35 m²
Additional Area: 0.00 m²

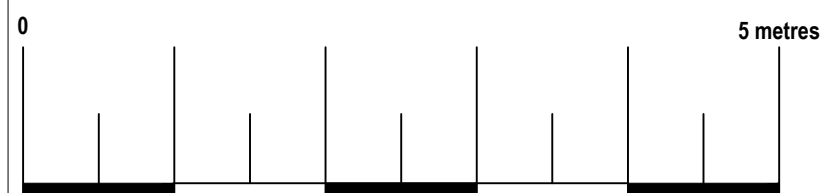

Site	September Cottage, Alton Priors, Marlborough SN8 4JX	Date	17.08.2026
		Sheet	26-0971 D05 REV 06
		Job	New Extension
		Scale	1:50 @A1, 1:100 @A3
Title Number	WT198737	Title	As Shown

Existing Roof Plan

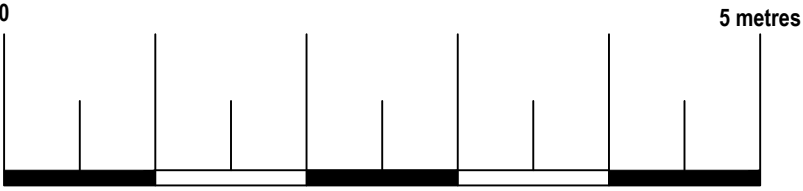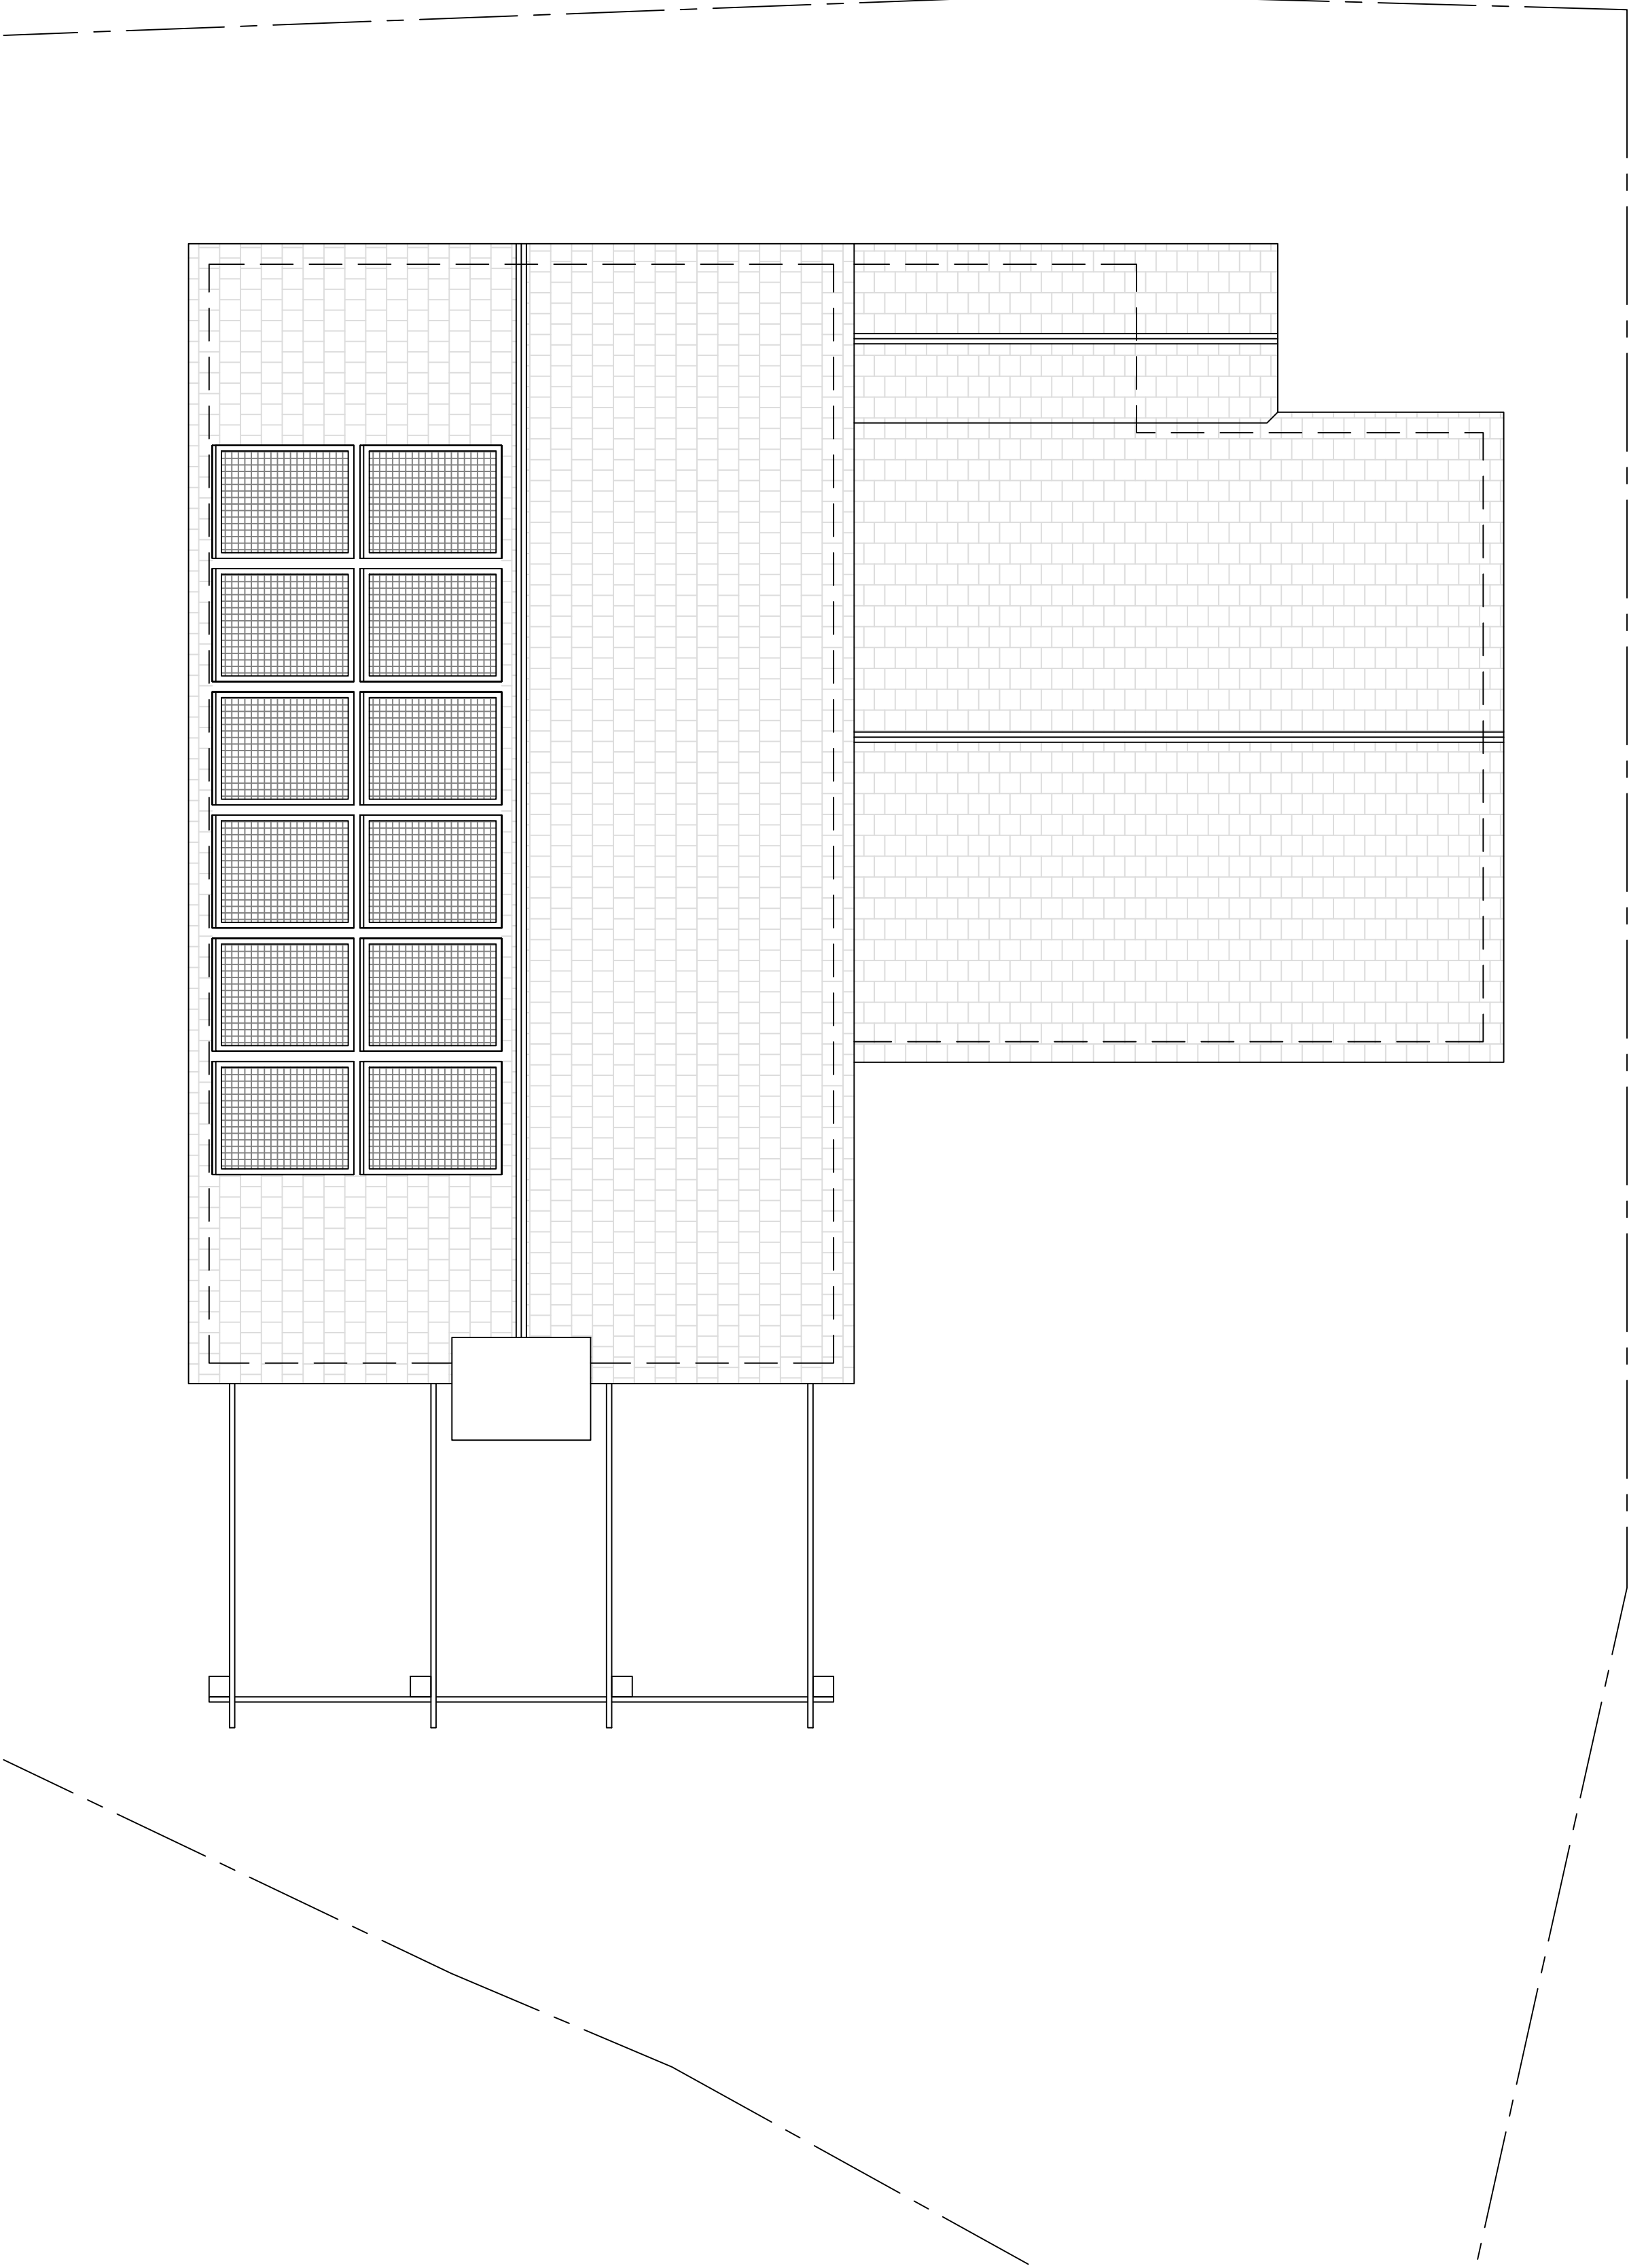




ArkiPlan Architectural Ltd • Enquiries@ArkiPlan.co.uk
Lytchett House, 13 Freeland Park, Wareham Road, Poole, Dorset, BH16 6FA

Site	September Cottage, Alton Priors, Marlborough SN8 4JX	Date	17.08.2026		
		Sheet	26-0971	D06	REV 06
		Job	New Extension		
		Scale	1:50 @A1, 1:100 @A3		
Title Number	WT198737	Title	As Shown		

	Boundary line
	Demolished
	Details above
	Wall outline below roof
	Rainwater drainage layout
	Waste drainage layout

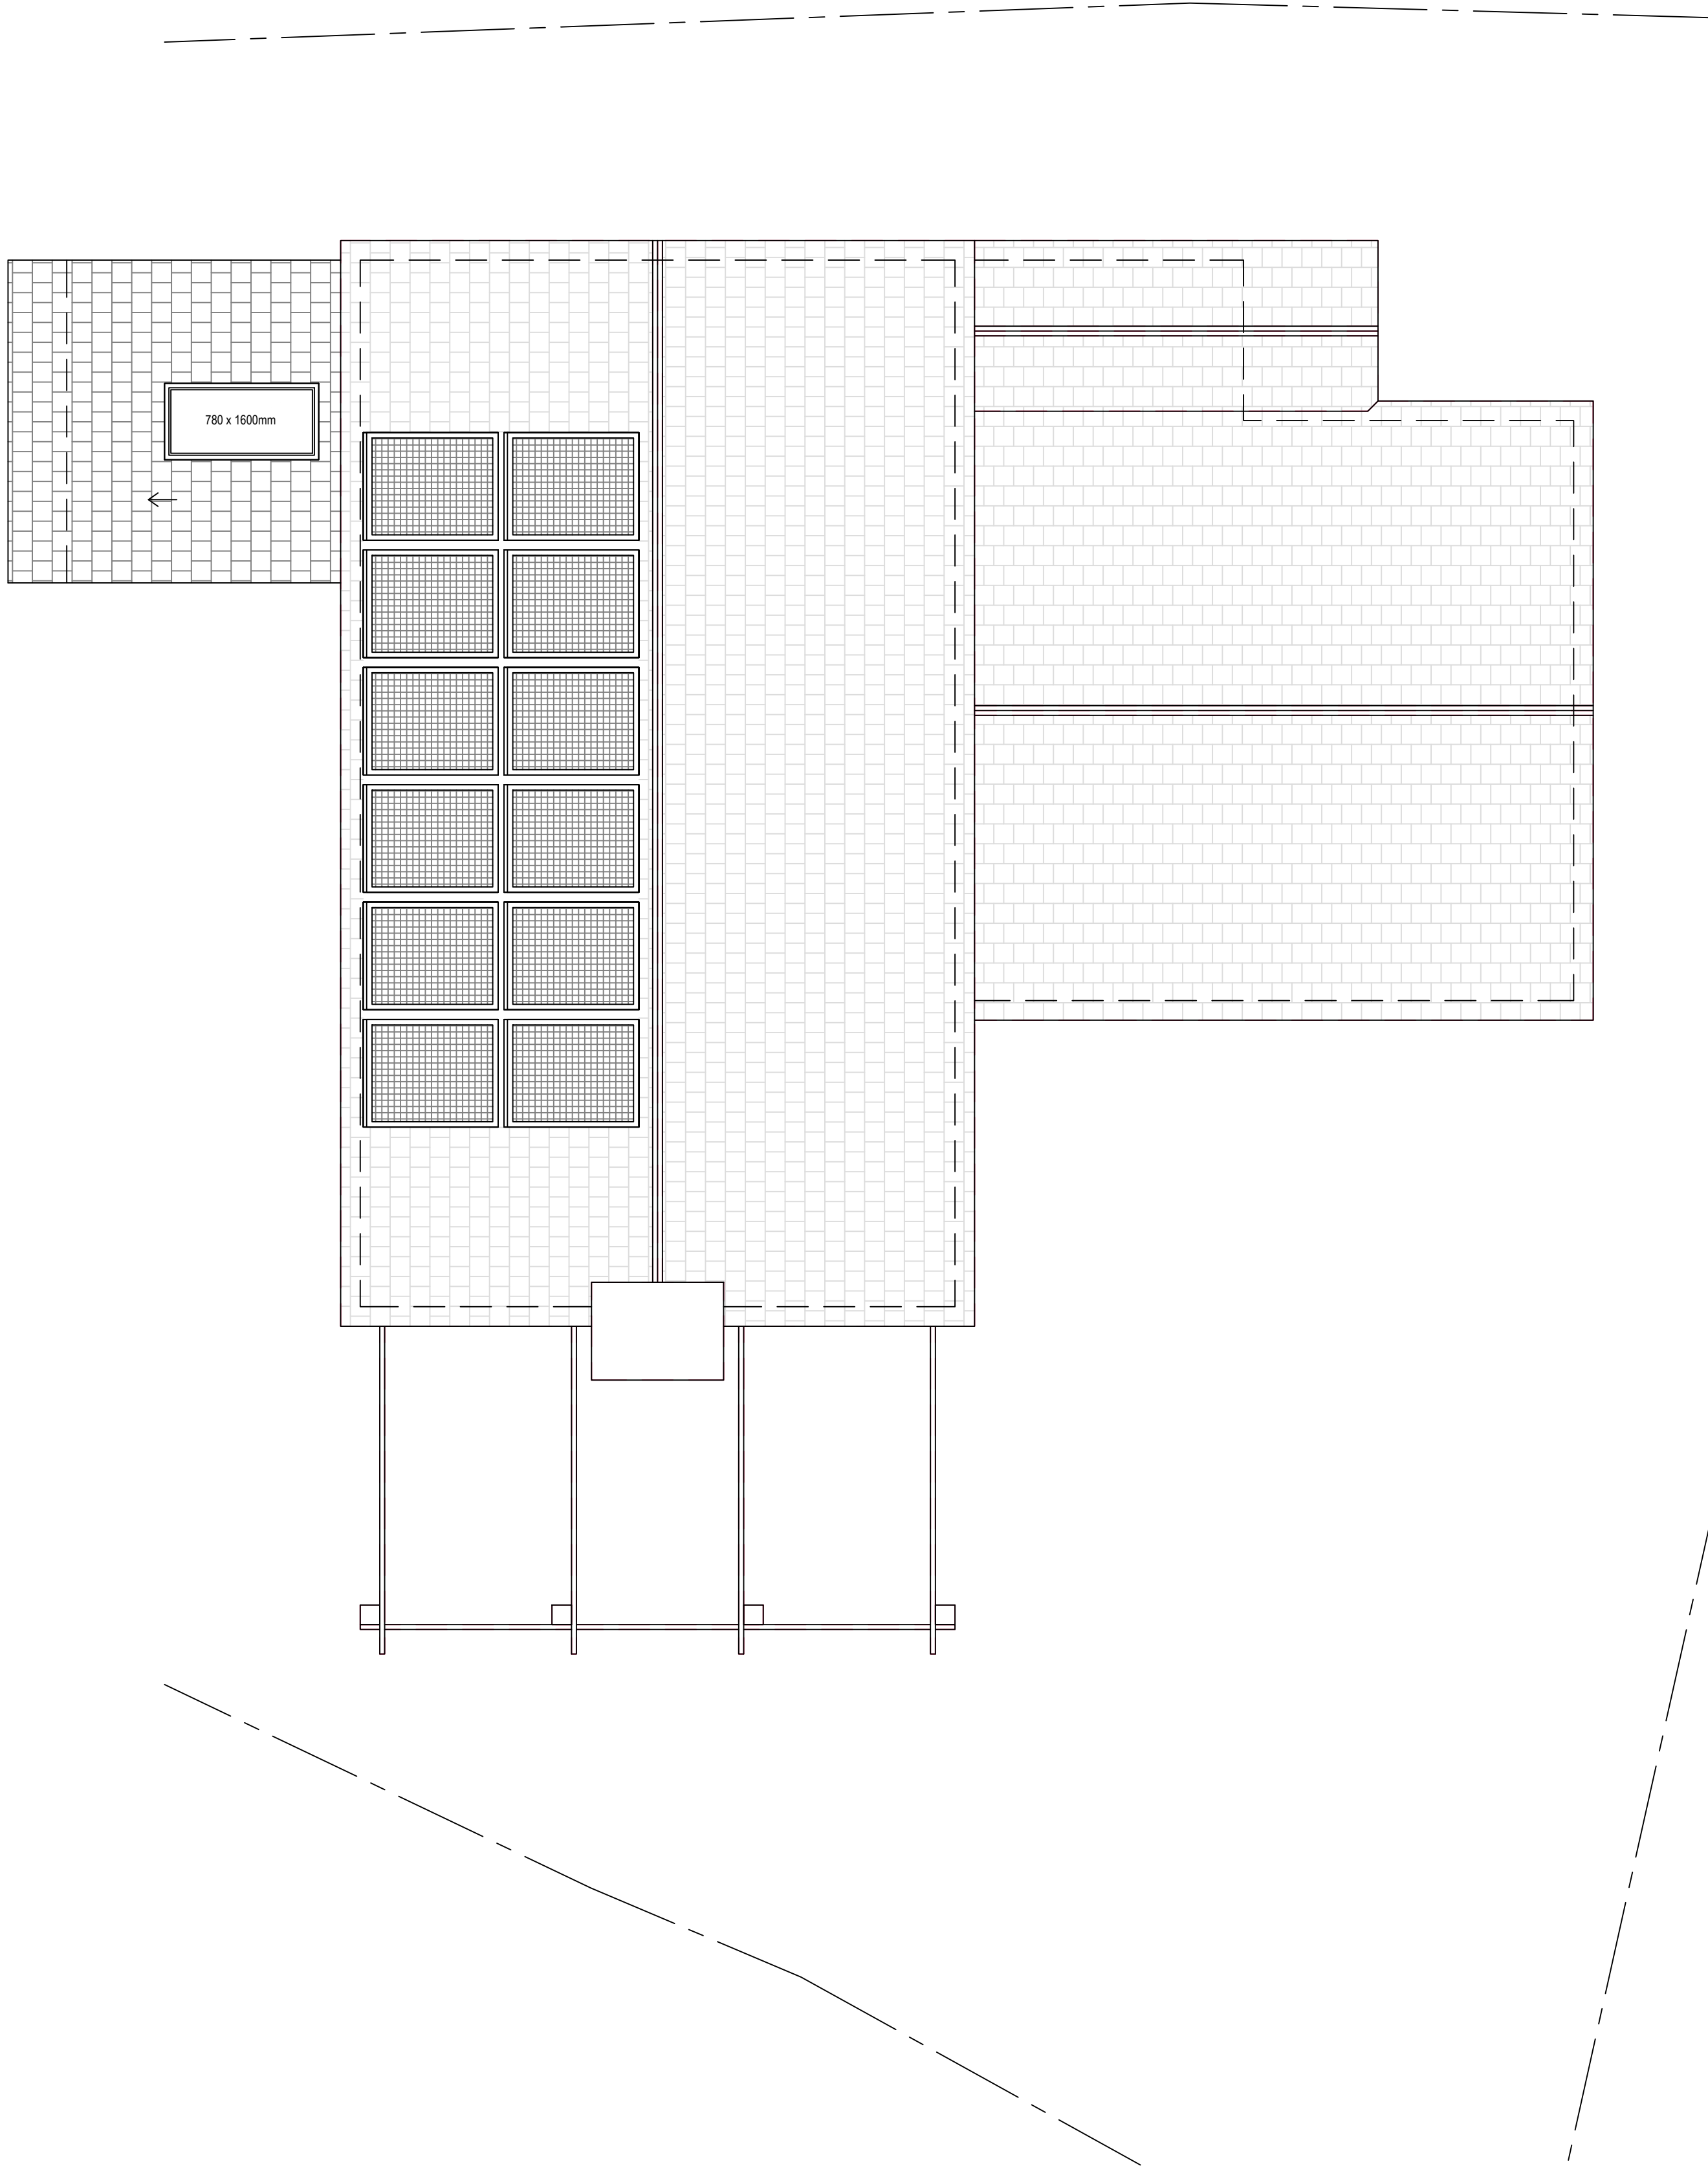

Site	September Cottage, Alton Priors, Marlborough SN8 4JX	Date	17.08.2026
		Sheet	26-0971 D07 REV 06
		Job	New Extension
		Scale	1:50 @A1, 1:100 @A3
Title Number	WT198737	Title	As Shown



Existing East Elevation




Existing North Elevation



Existing West Elevation



Existing South Elevation

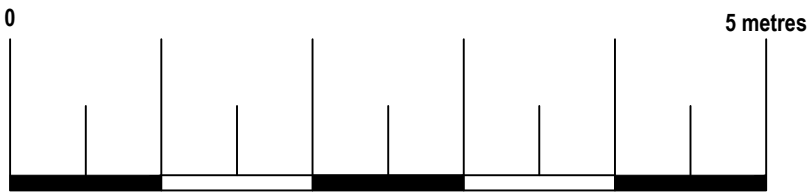

Existing Materials:
Walls: Light buff/yellow multi-stock brickwork, tile hanging
Pitched roof: Dark grey/brown concrete interlocking tile
Fascia: White UPVC
Windows: Double glazed, white UPVC
Doors: White UPVC

Arkiplan ArkiPlan Architectural Ltd • Enquiries@ArkiPlan.co.uk Lytchett House, 13 Freeland Park, Wareham Road, Poole, Dorset, BH16 6FA			
Site	September Cottage, Alton Priors, Marlborough SN8 4JX	Date	17.08.2026
		Sheet	26-0971 D08 REV 06
		Job	New Extension
Title Number	WT198737	Scale	1:50 @A1, 1:100 @A3
		Title	As Shown



Proposed East Elevation




Proposed North Elevation



Proposed West Elevation



Proposed South Elevation

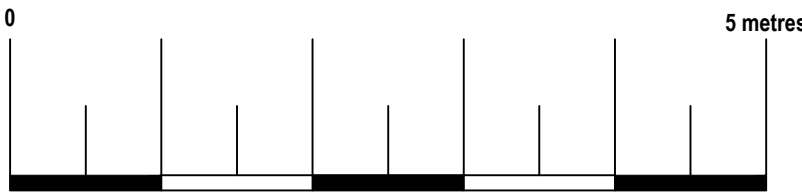

Proposed Materials:
Ground Floor Walls: Purbeck Rag stone slips (cavity)
Ground Floor Walls: Slatted, wavy timber cladding, Permachar or similar (cavity)
Pitched roof: PLANUM low-pitch roof tiles
Windows: Double glazed, aluminium, anthracite, crittal style
Skylights: Size as indicated (not protruding more than 150mm above the existing roof plane)

Arkiplan ArkiPlan Architectural Ltd • Enquiries@ArkiPlan.co.uk Lytchett House, 13 Freeland Park, Wareham Road, Poole, Dorset, BH16 6FA			
Site	September Cottage, Alton Priors, Marlborough SN8 4JX	Date	17.08.2026
		Sheet	26-0971 D09 REV 06
		Job	New Extension
Title Number	WT198737	Scale	1:50 @A1, 1:100 @A3
		Title	As Shown