


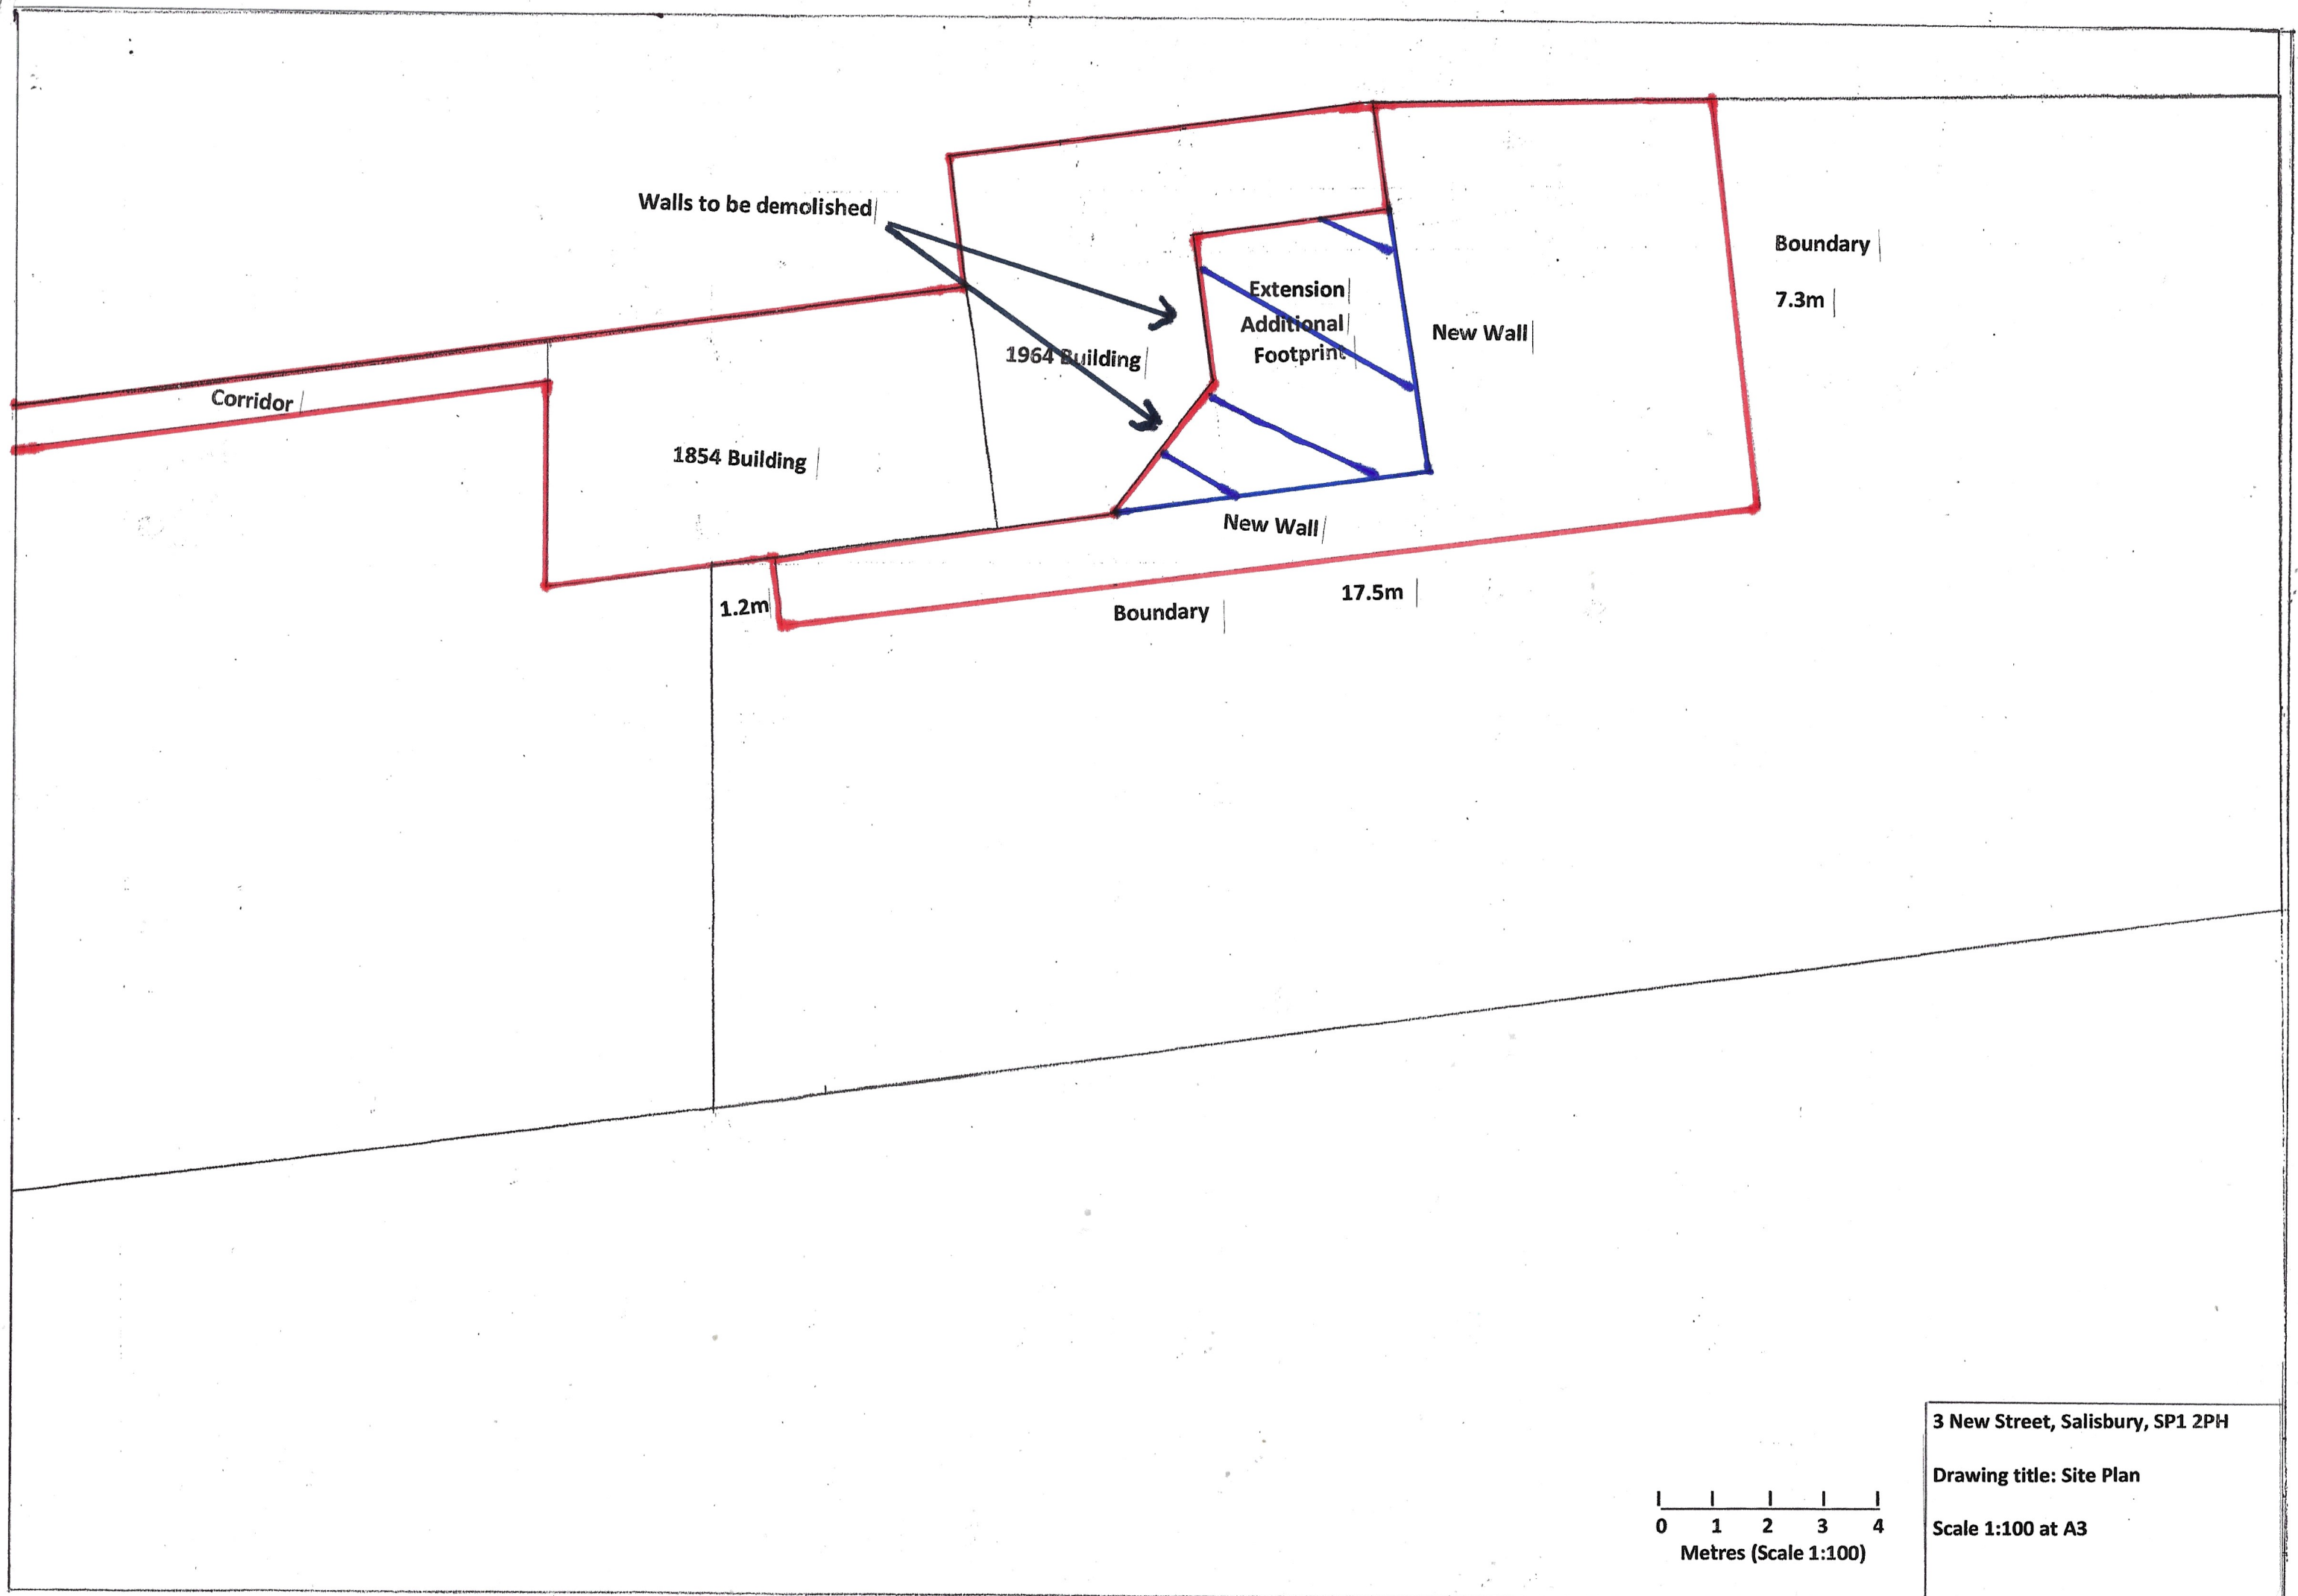

3 New Street, Salisbury, SP1 2PH

Drawing title: Site Plan

Scale 1:100 at A3