




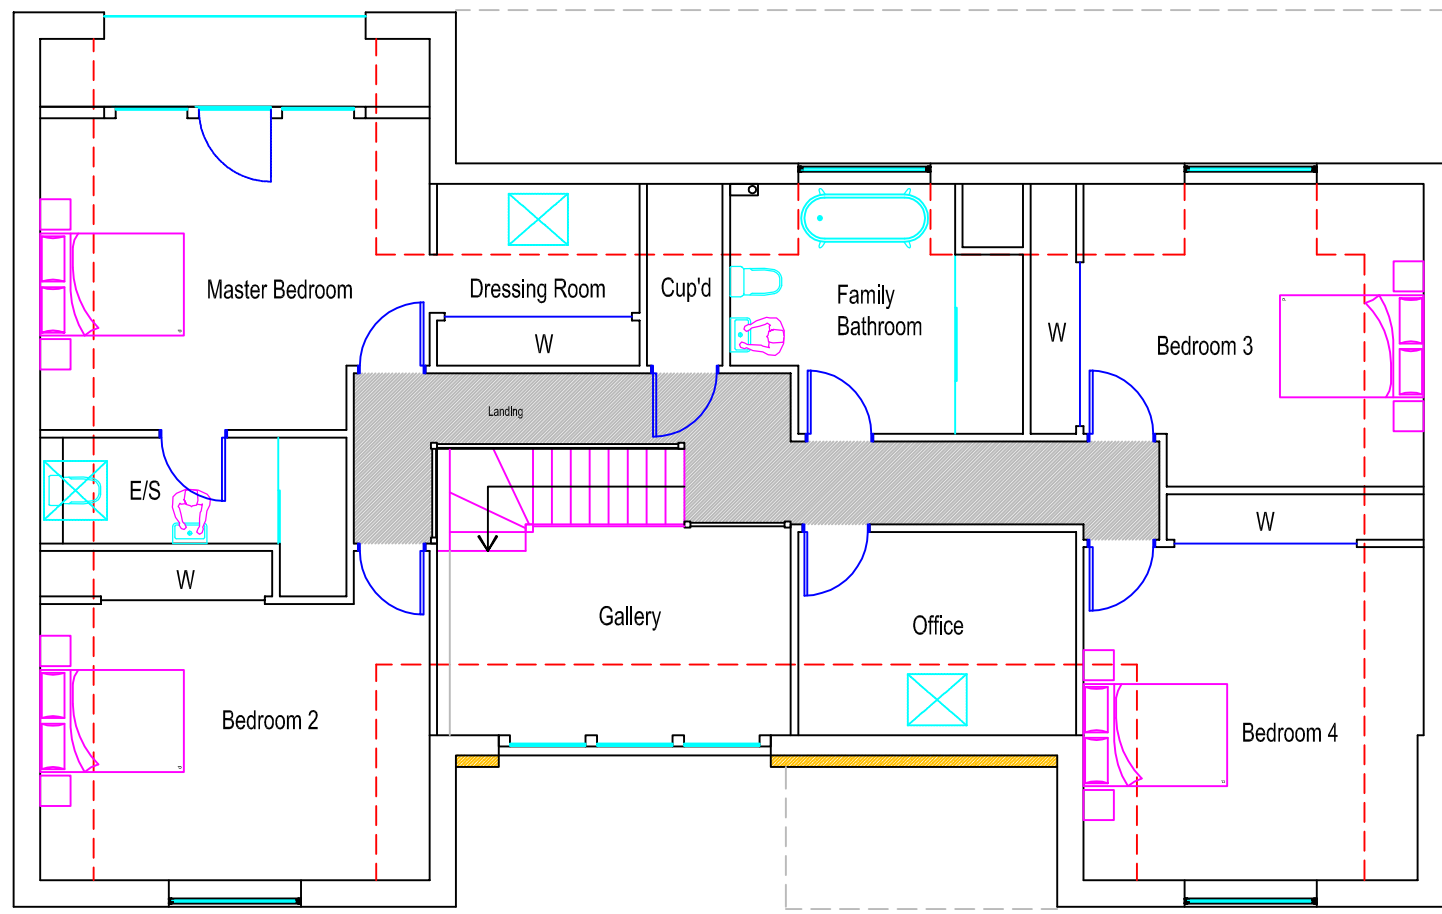


First Floor Plan approved
PL/2026/00217, 1:100

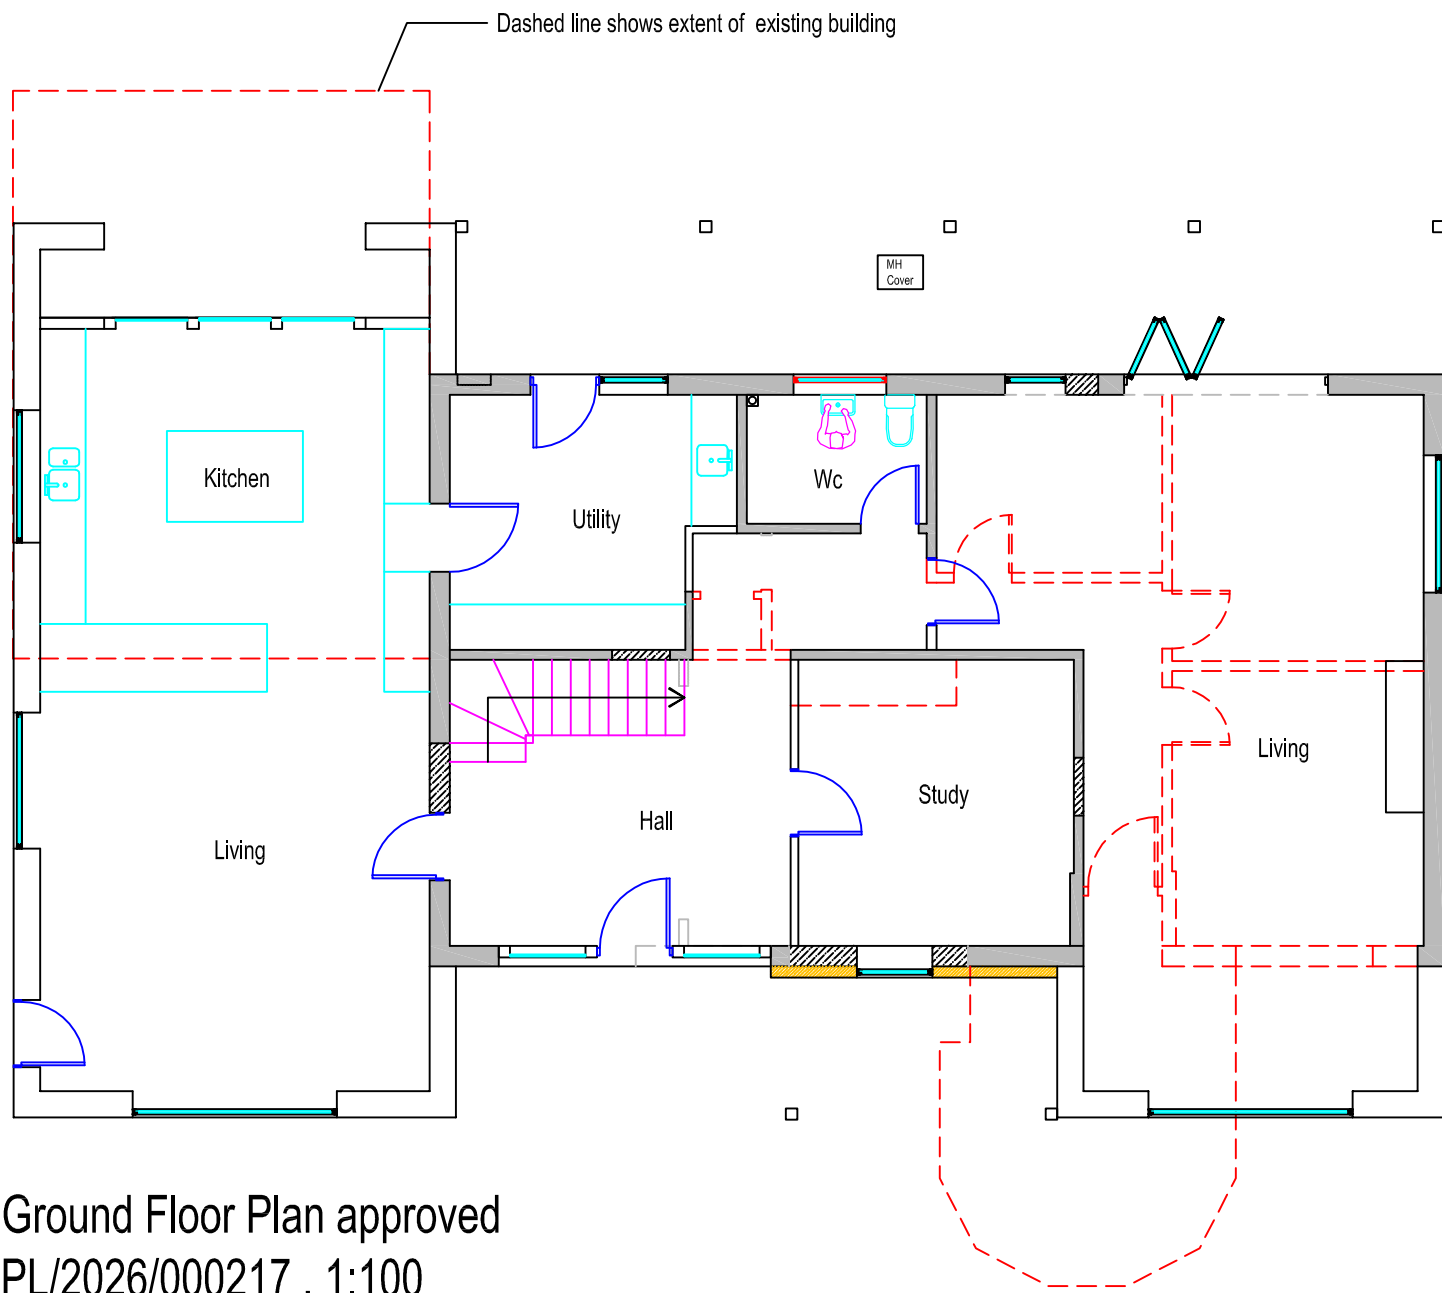


Ground Floor Plan approved
PL/2026/000217, 1:100

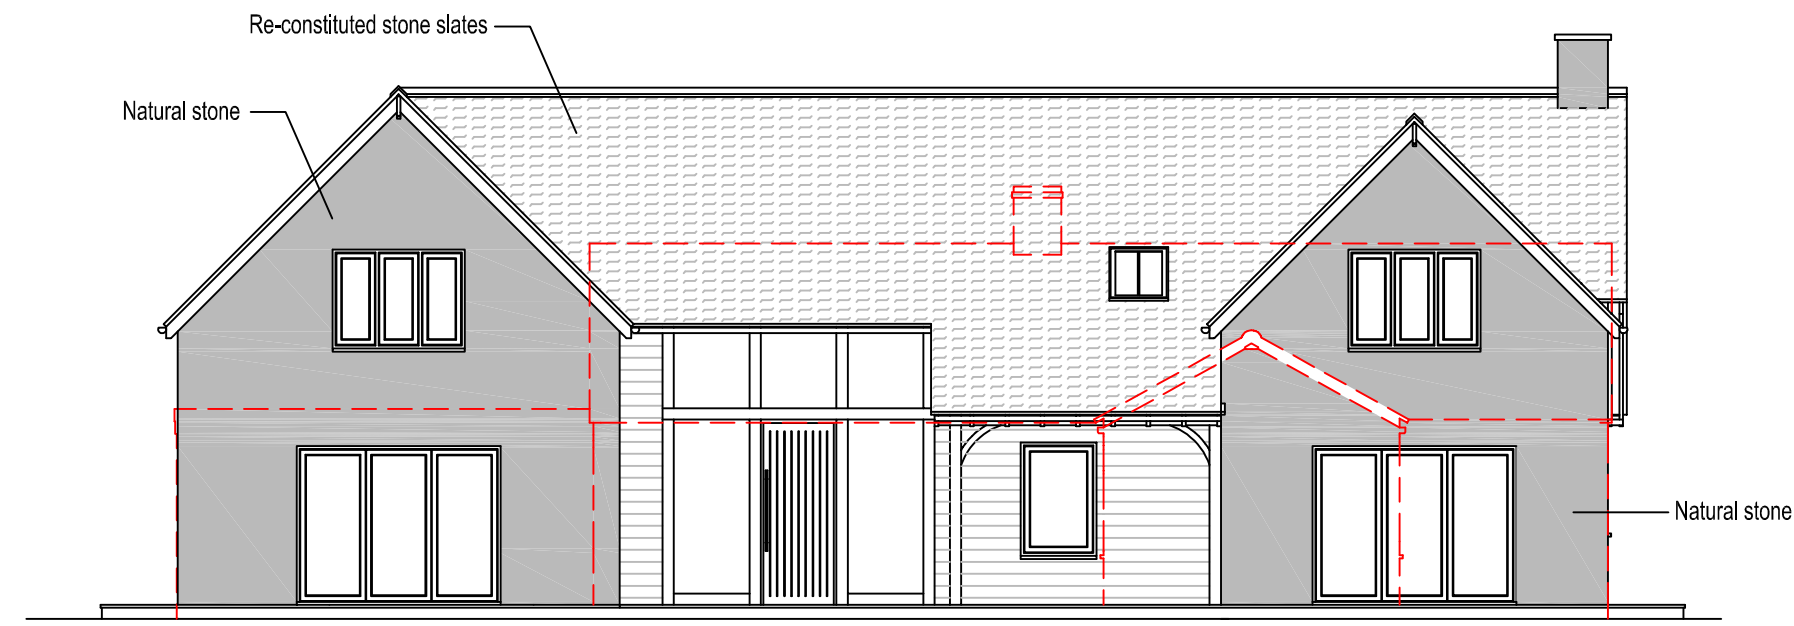


Front Elevation as approved PL/2026/00217
1:100

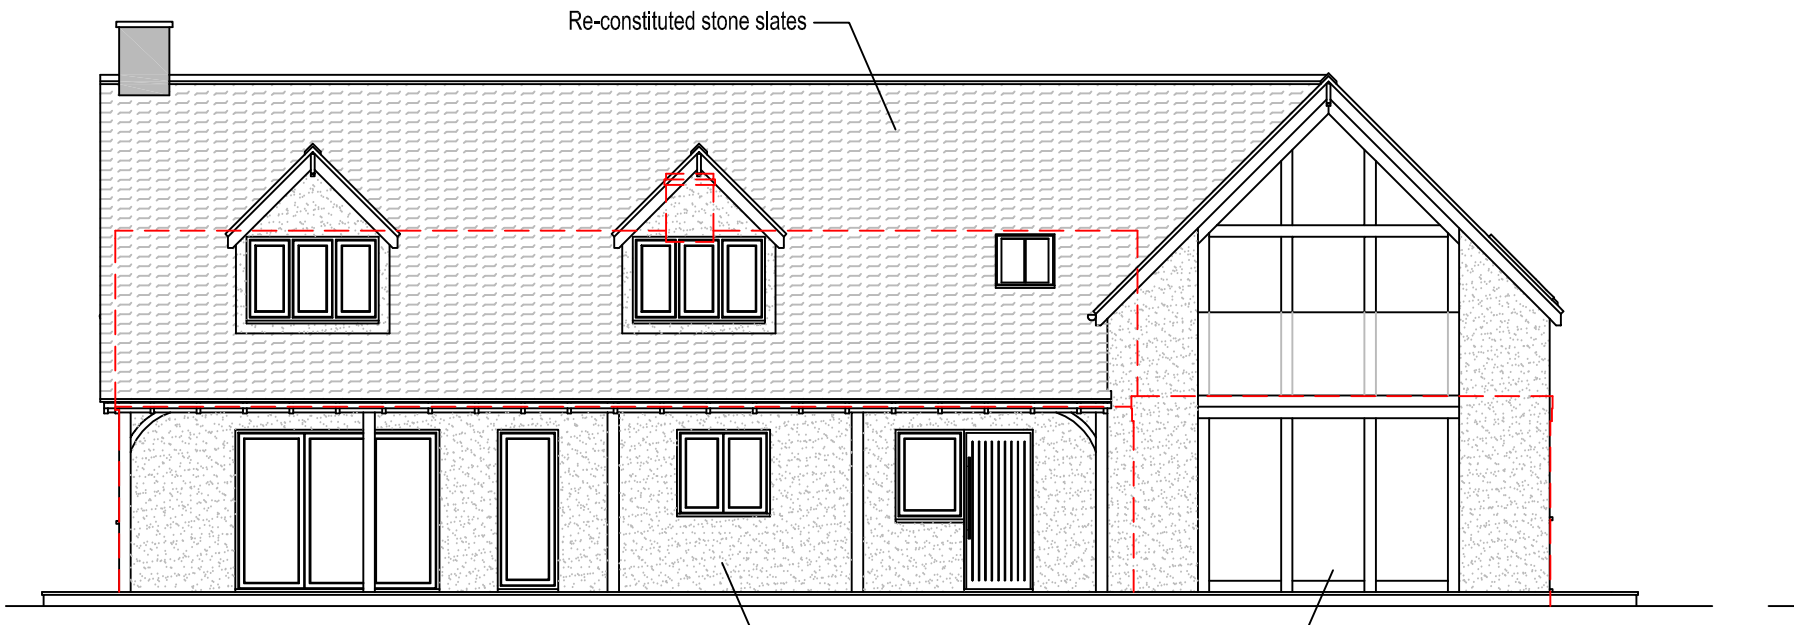


Rear Elevation approved PL/2026/00217
1:100

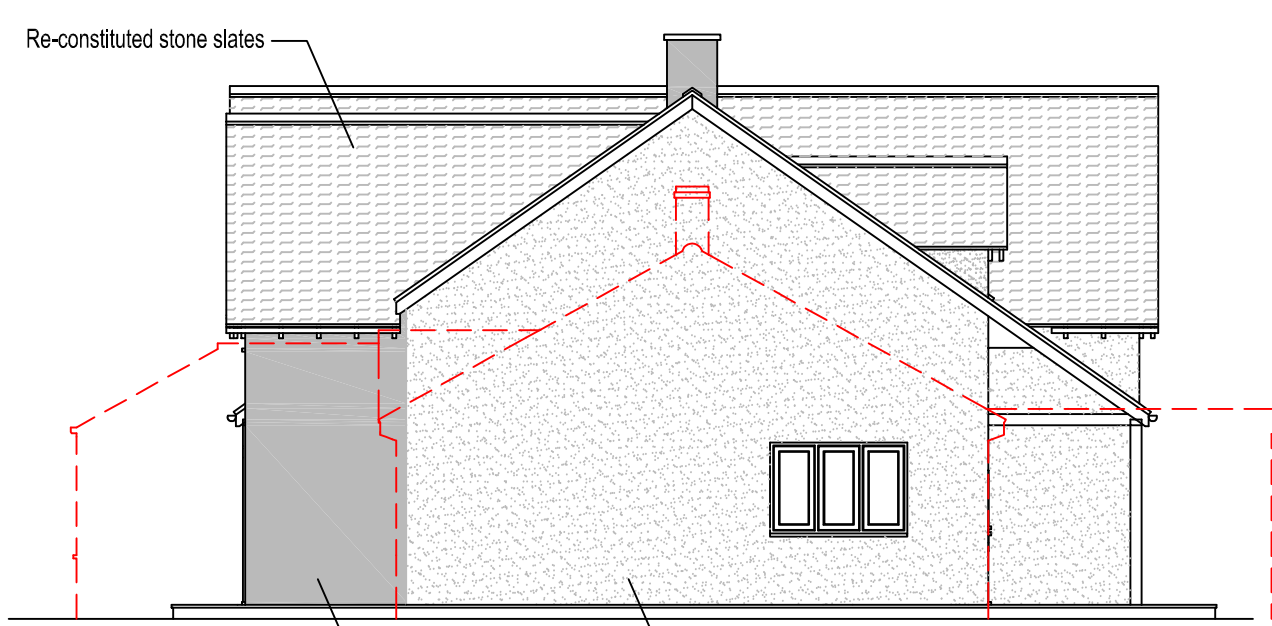


Side Elevation
Approved, 1:100

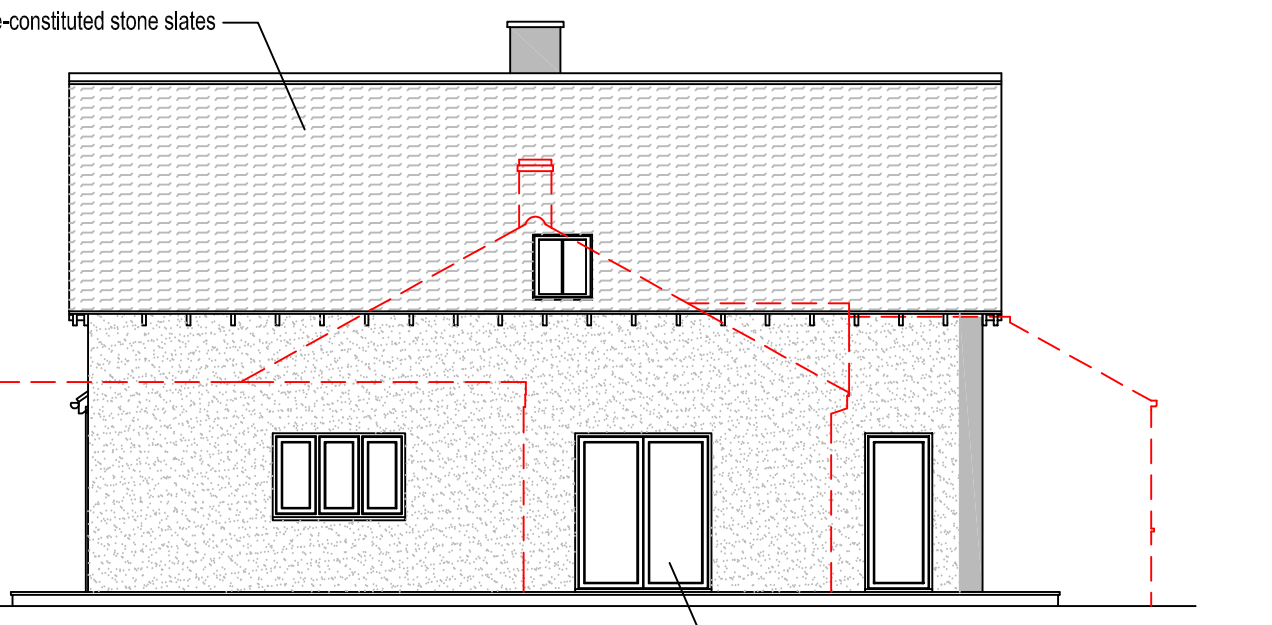


Side Elevation approved PL/2026/00217
1:100

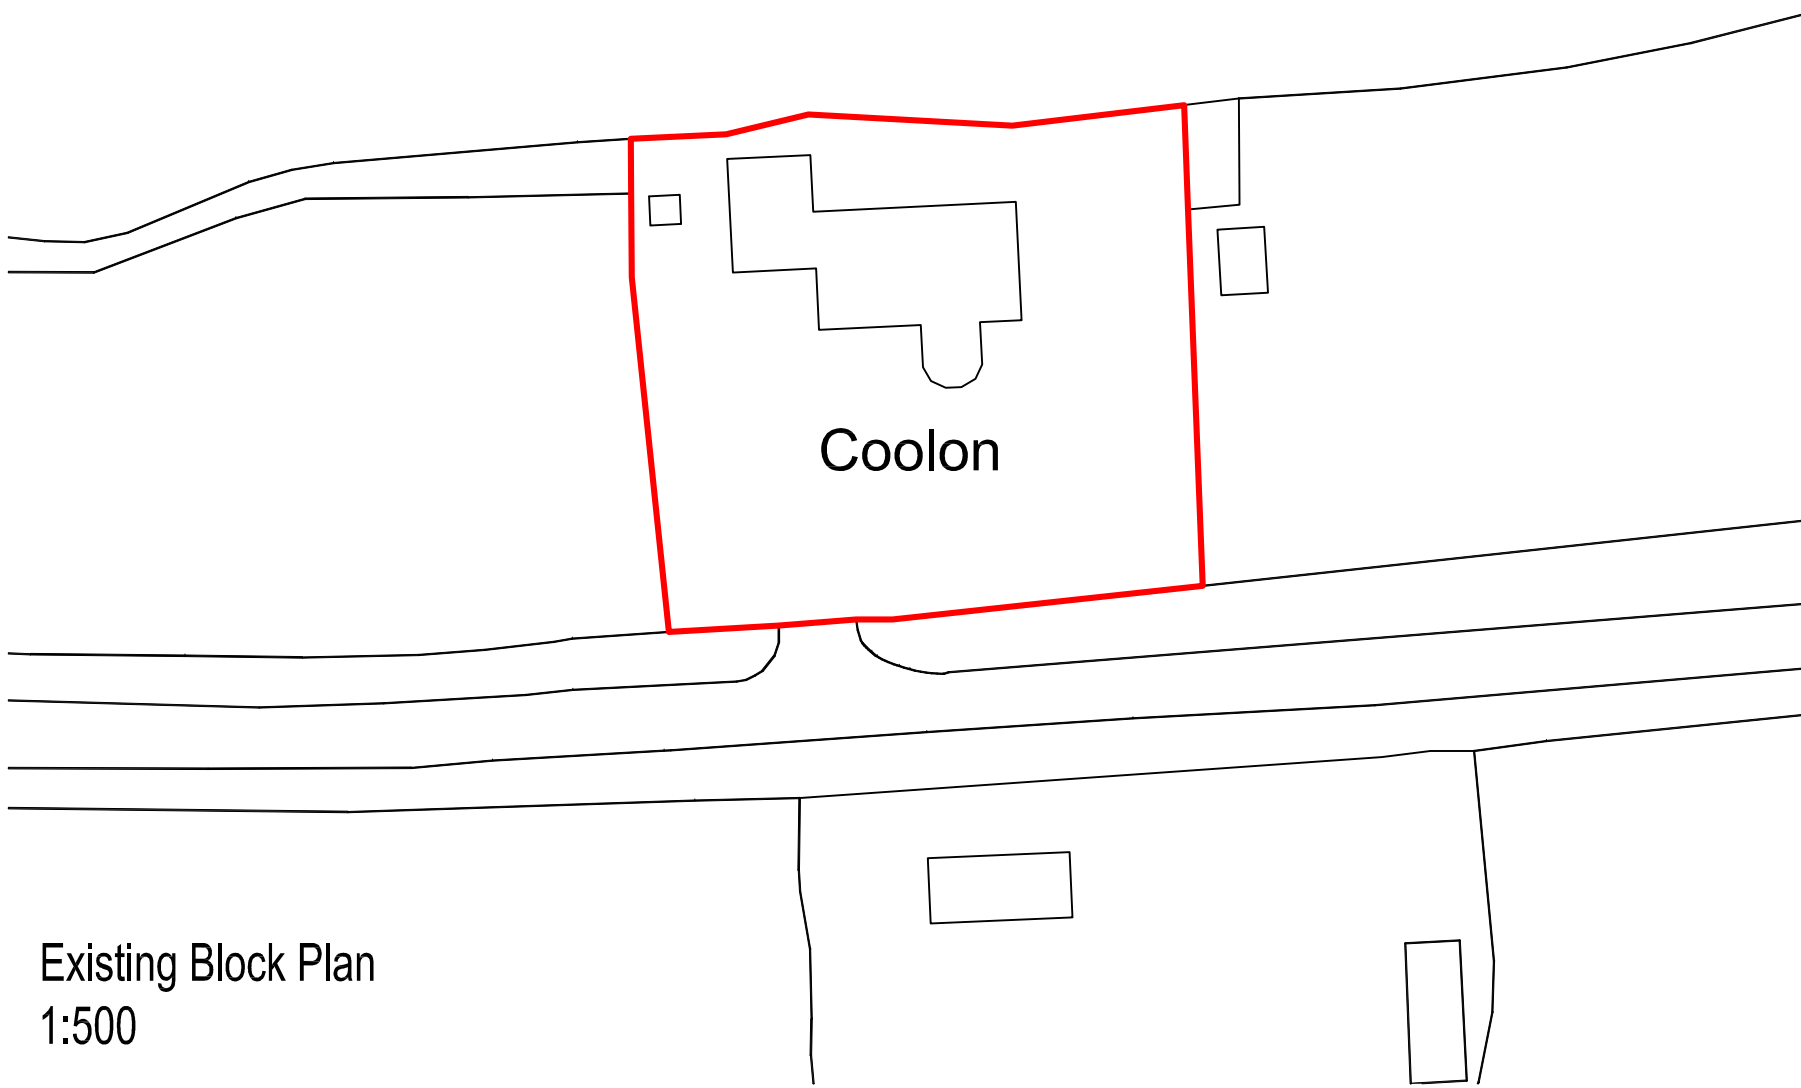


Existing Block Plan
1:500

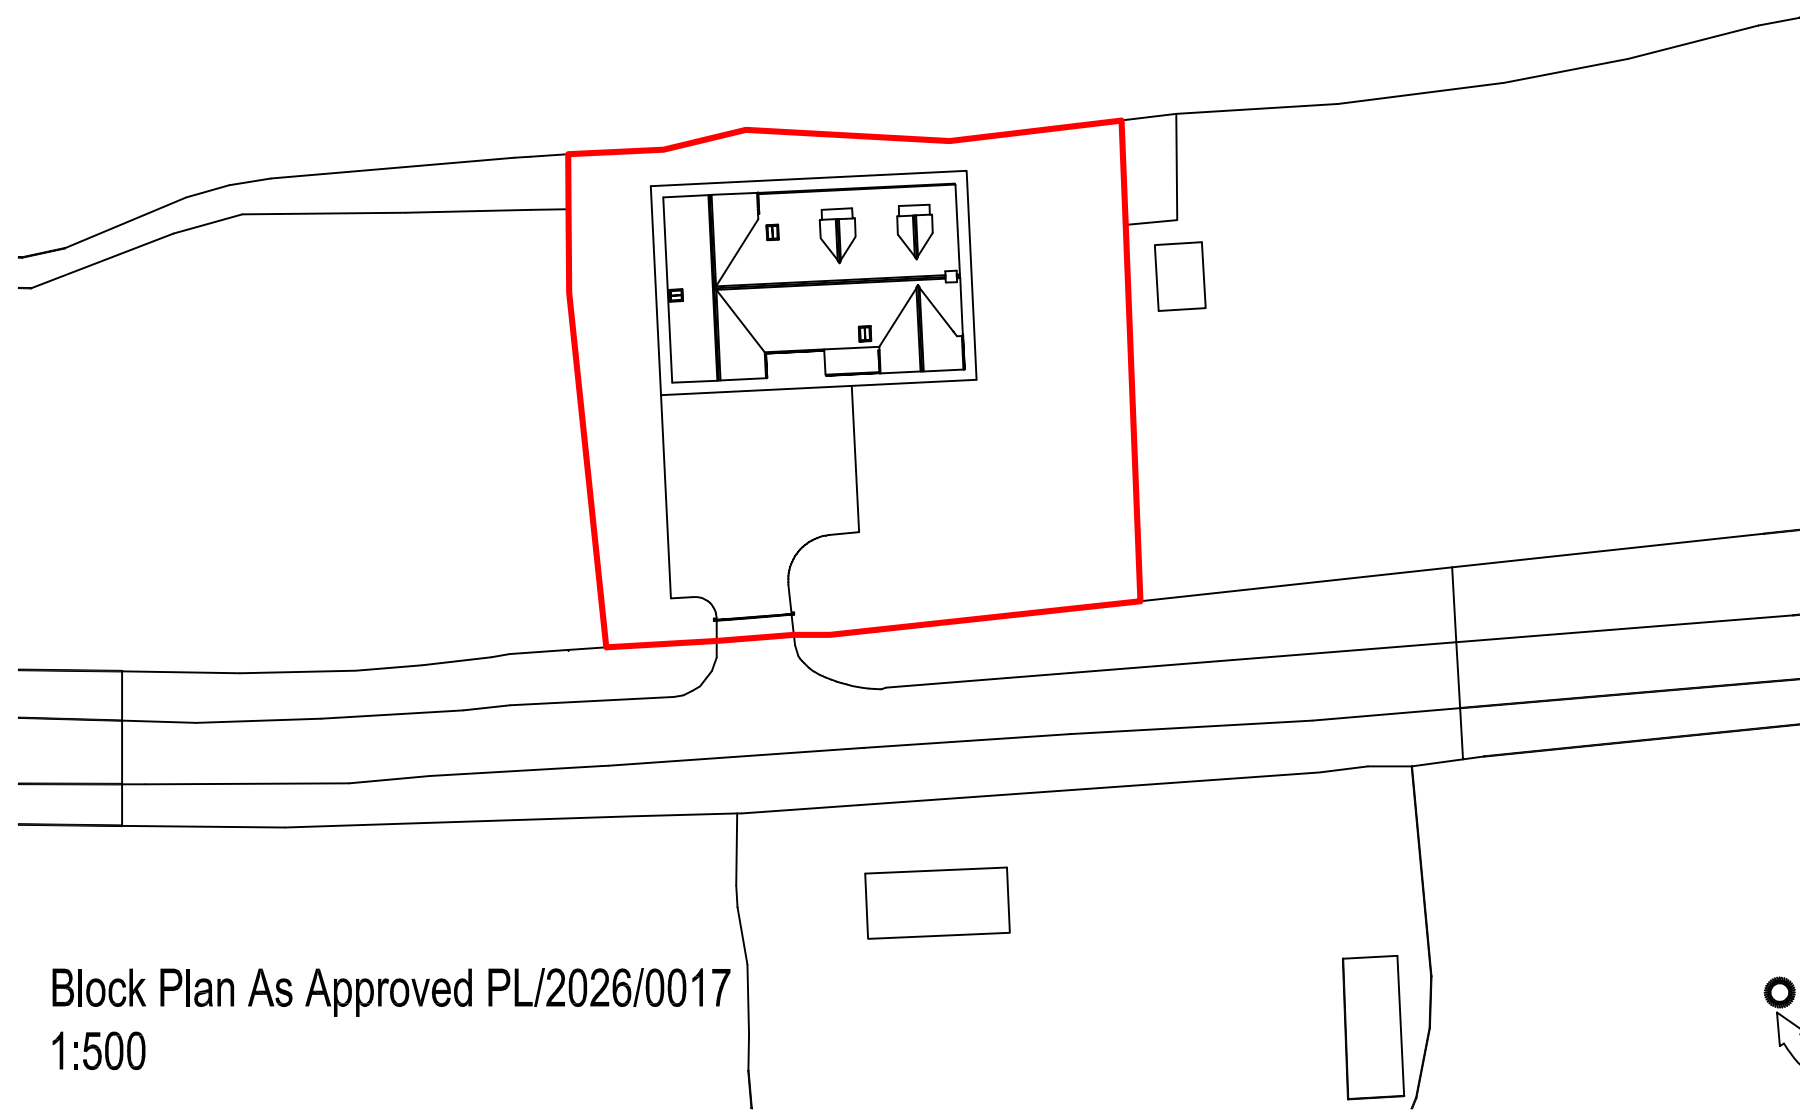

Block Plan As Approved PL/2026/0017
1:500

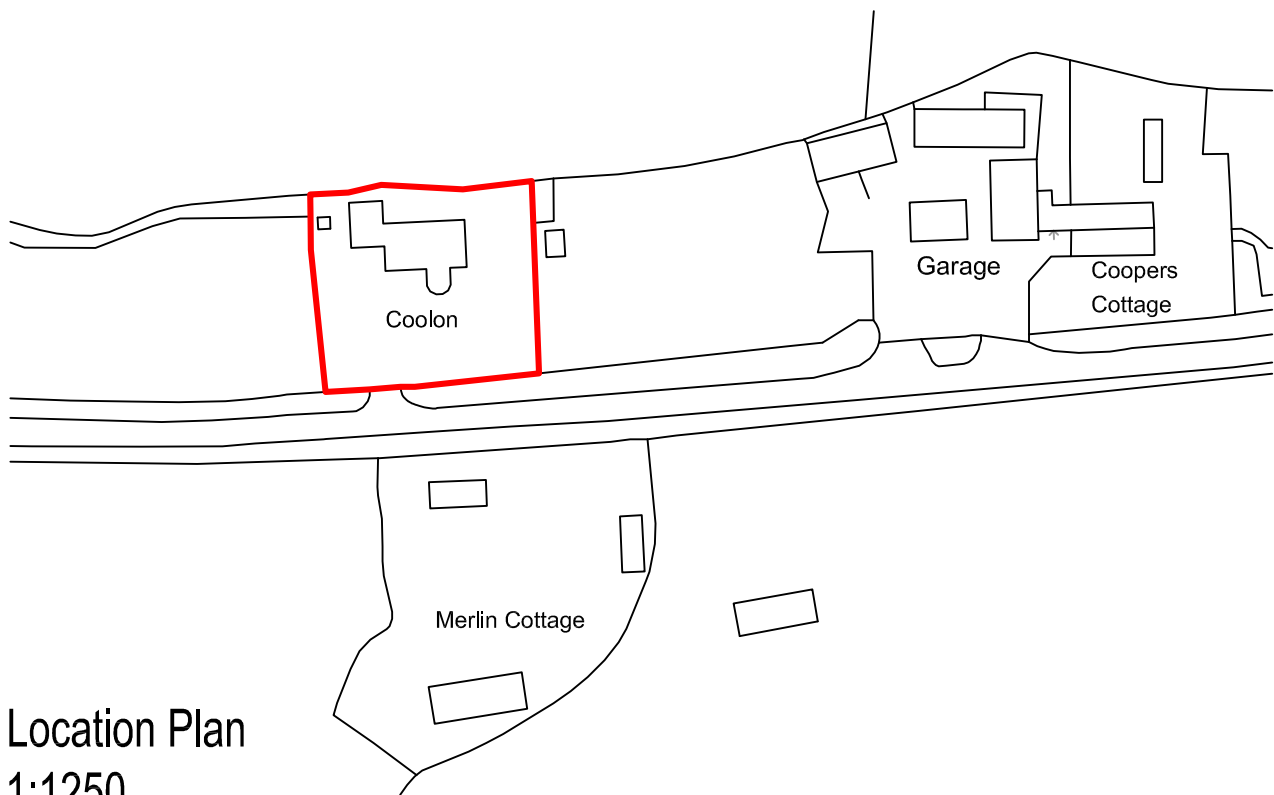

Location Plan
1:1250

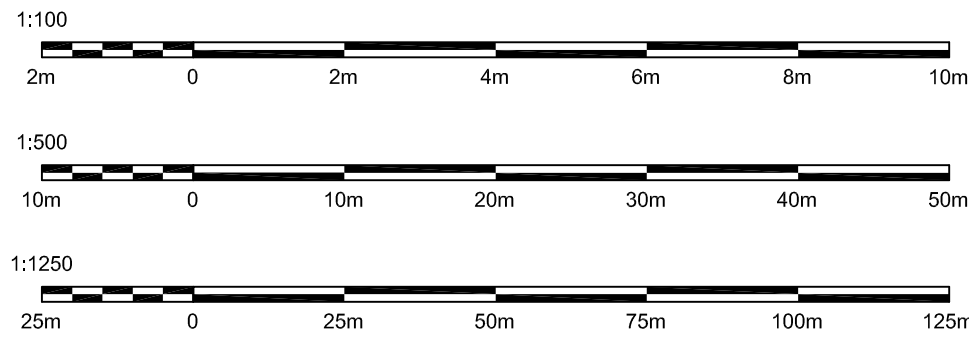

Revision	BAC/1471/PL/06/26/001/G	File No: 1471
This drawing is for planning purposes only.		
This drawing is copyright MSP .		
MSP <i>Architecture</i> The Pike House Kingshill Rd Dursley Glos GL11 4BJ Tel: 01453 549636 E-Mail: marksnookplanning@hotmail.com		
Title. Approved dwelling under permission PL/2026/00217 Coolon, Cloatley Road, Hankerton, Malmesbury. SN16 9LQ		
Clients. Mr Backhouse		
Drawing. Approved Floor Plans, Elevations + Location Maps		
Date. June 26	Scale. 1:100 + As shown @ A1	Drawn. M.S