


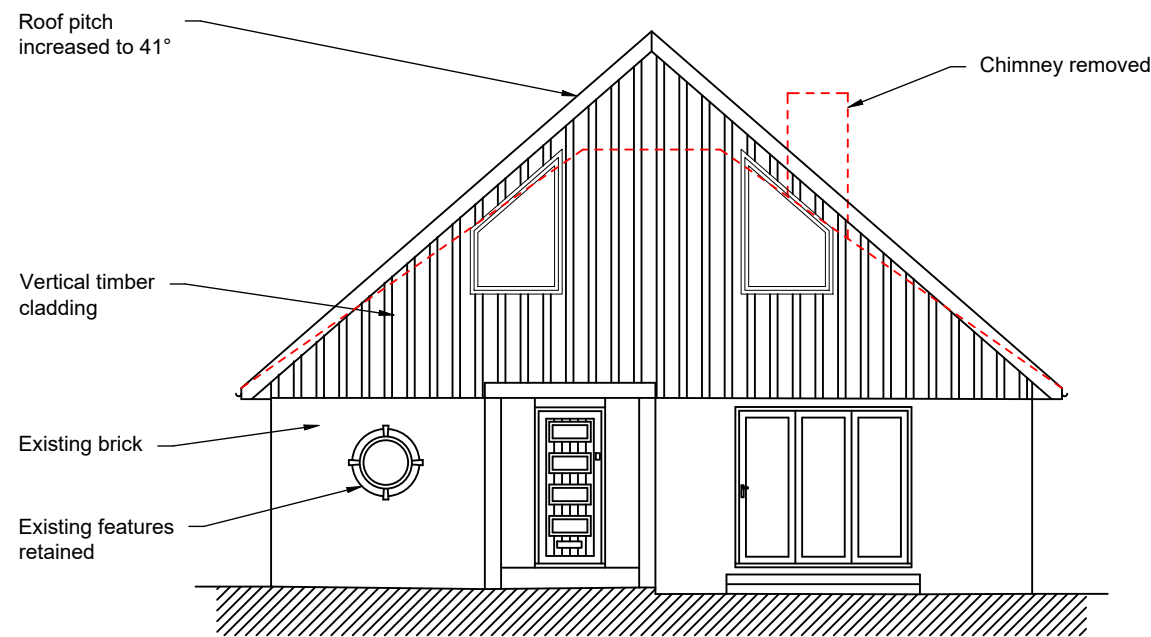


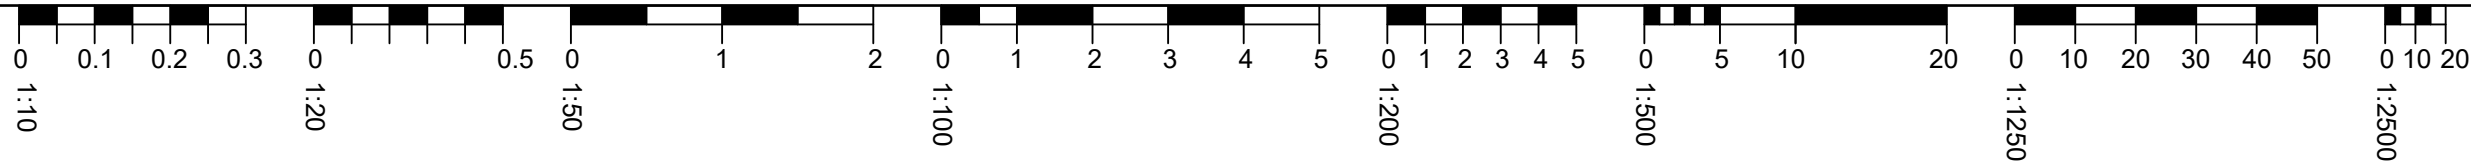


Front Elevation
1:100 @ A3

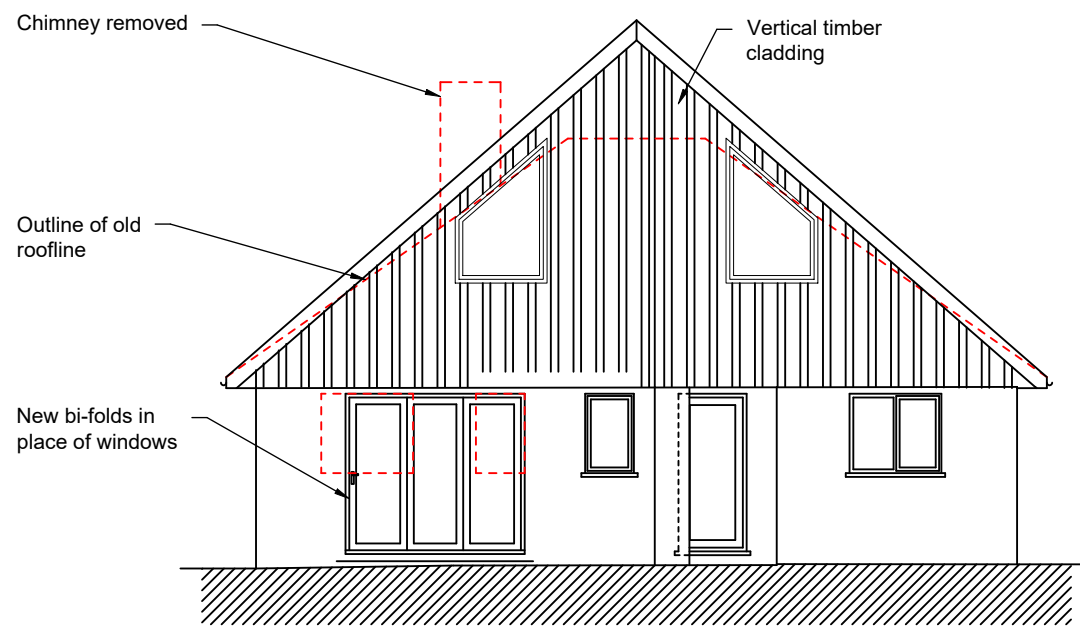

Rear Elevation
1:100 @ A3

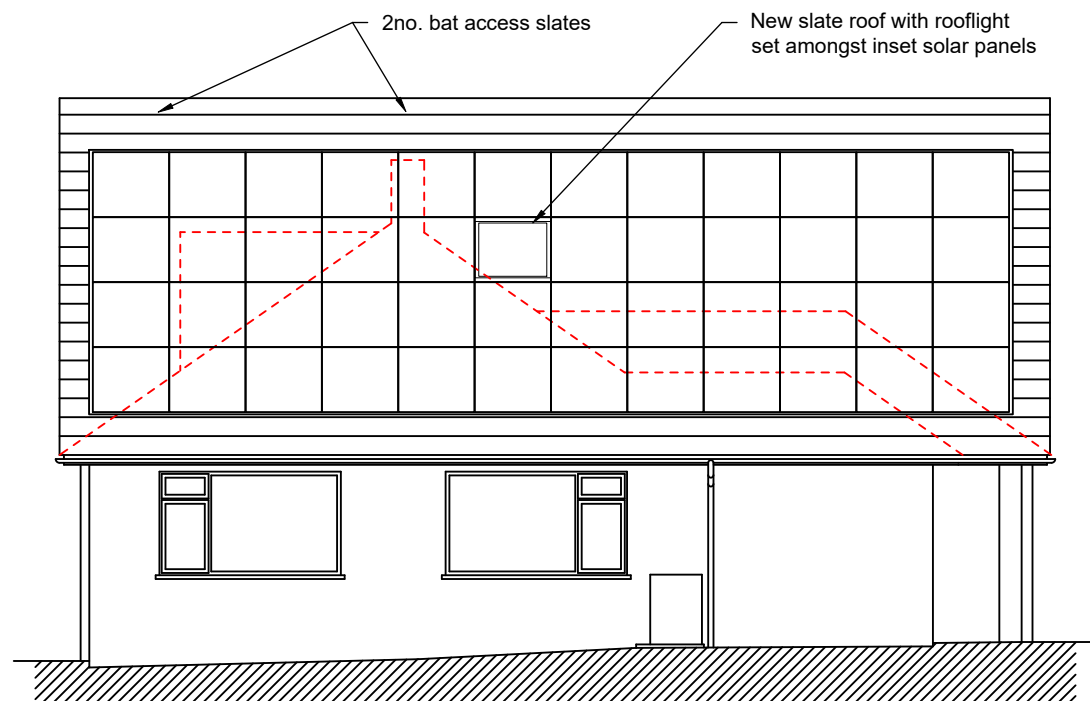

Side Elevation
1:100 @ A3

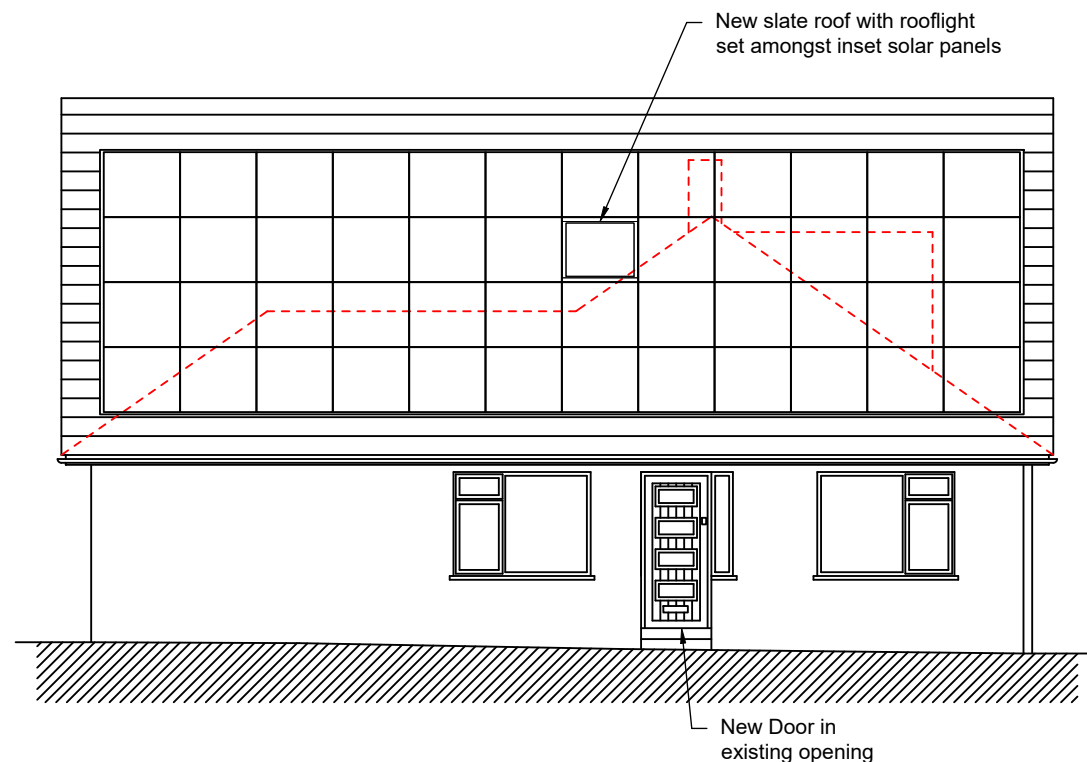

Side Elevation
1:100 @ A3

THIS DRAWING IS COPYRIGHT
© Rock Architecture Studio Ltd 2026

REPRODUCING THESE DRAWINGS BY PRINTING OR
COPYING MAY LEAD TO ERRORS, PLEASE REFER TO
SCALE BAR. DO NOT SCALE OFF THESE DRAWINGS FOR
CONSTRUCTION PURPOSES. IF ANY DISCREPANCIES
ARE FOUND, PLEASE CONTACT ROCK ARCHITECTURE
STUDIO IMMEDIATELY.

DESIGNERS RISK ASSESSMENT- HEALTH AND SAFETY
THE CONSTRUCTION (DESIGN AND MANAGEMENT)
REGULATIONS 2015

Where appropriate, for significant hazards specific to the
project please refer to drawing CDM01

B	Additional Solar Panels	PR	18-08-26
A	Changes to the roof pitch	PR	18-08-26
REV.	DETAILS	BY	DATE

ROCK
ARCHITECTURE STUDIO
peter@rockarchitecturestudio.co.uk
07831 364182

CLIENT
Mr and Mrs Ryall

PROJECT
Glendower, Fovant

DRAWING TITLE
Proposed Elevations

DATE 25-05-26	DRAWN BY PR
SCALE 1:100@A3	JOB NO. 2504
DRAWING NO. P05	REVISION B

PLANNING