


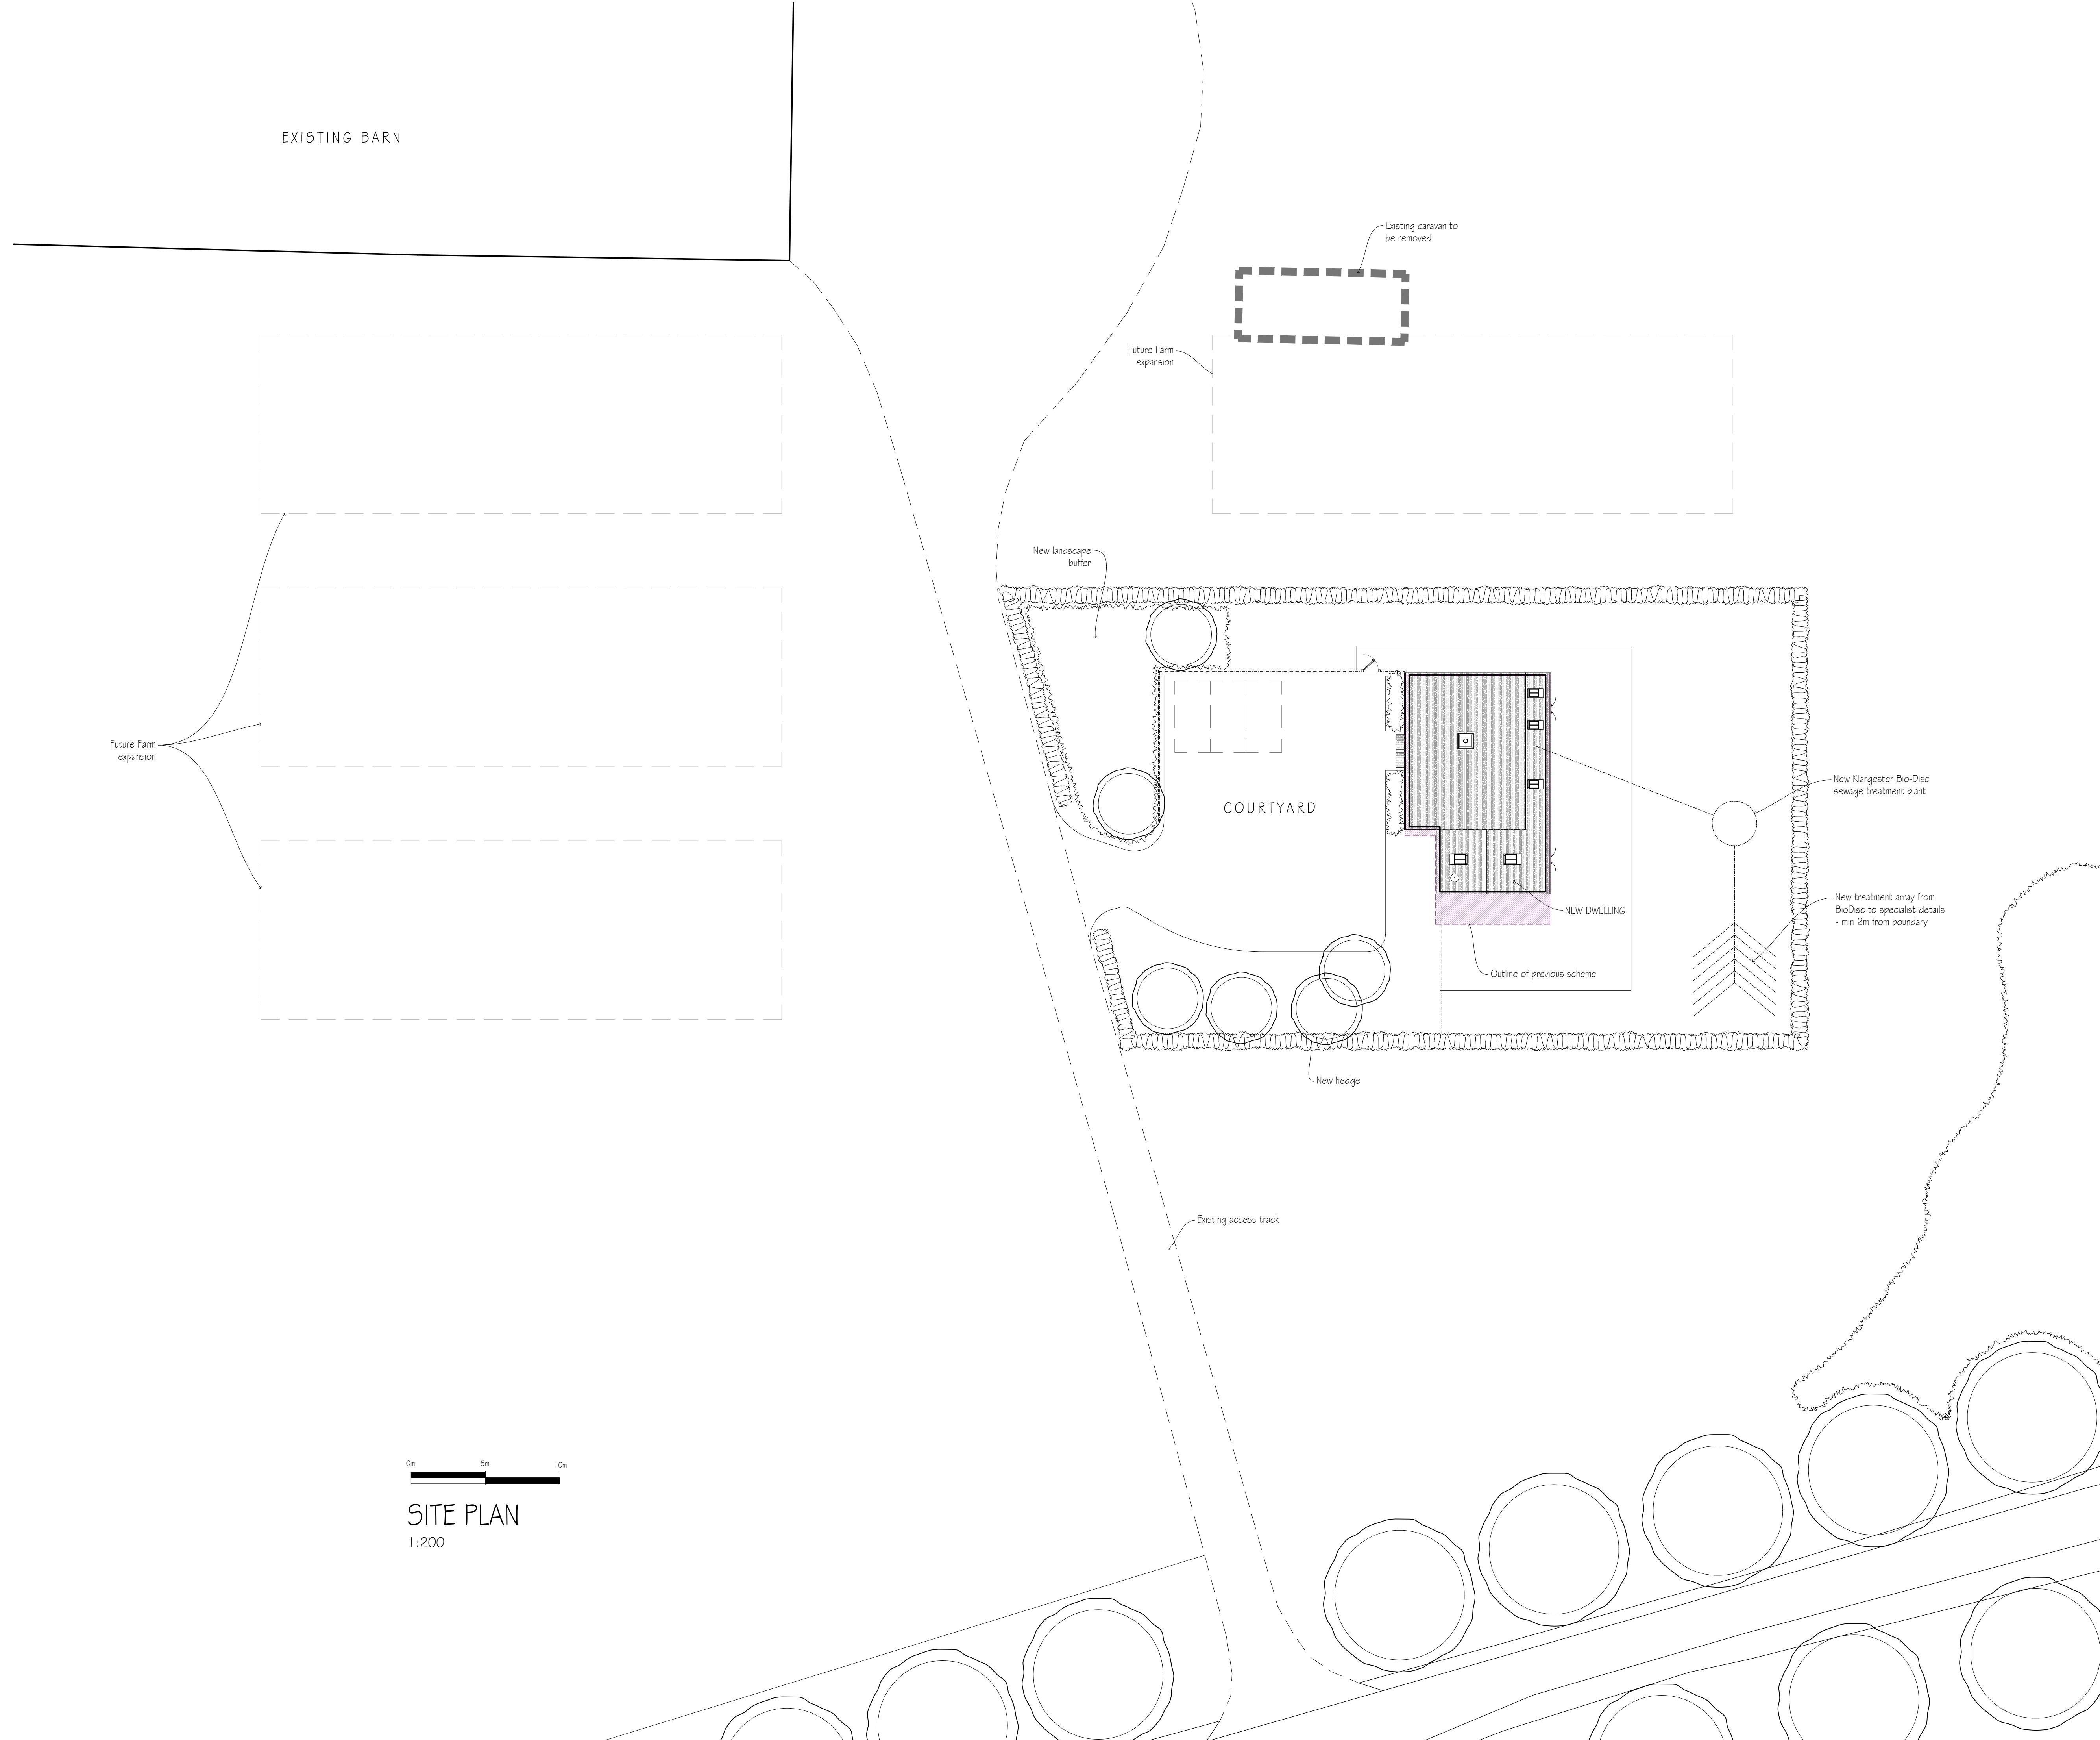

0m 5m 10m

SITE PLAN
1:200

KEY		
	Existing tree	
	Tree to be removed	
	New tree	
	New hedge	
	Planting bed	
	Close boarded fence 1.8m high	
	Post and rail fence 1.2m high	
	Brick / Block wall	

revisions	initial	date
F	-	06.08.26
E	-	06.07.26
D	-	23.02.26
C	-	19.02.26
B	-	10.02.26
A	-	08.01.25

Contractors, Sub Contractors and Suppliers are to check all relevant dimensions and levels of site and buildings before commencing any shop drawings or building work.

This drawing is copyright and may not be reproduced in any part of form without the written consent of Fowler Architecture and Planning

project
MANOR FARM
Collingbourne Kingston

drawing
Site Plan

scale
1:200 @A1

drawn by
HB


date
Dec '24

240204-06

drawing no

F

rev

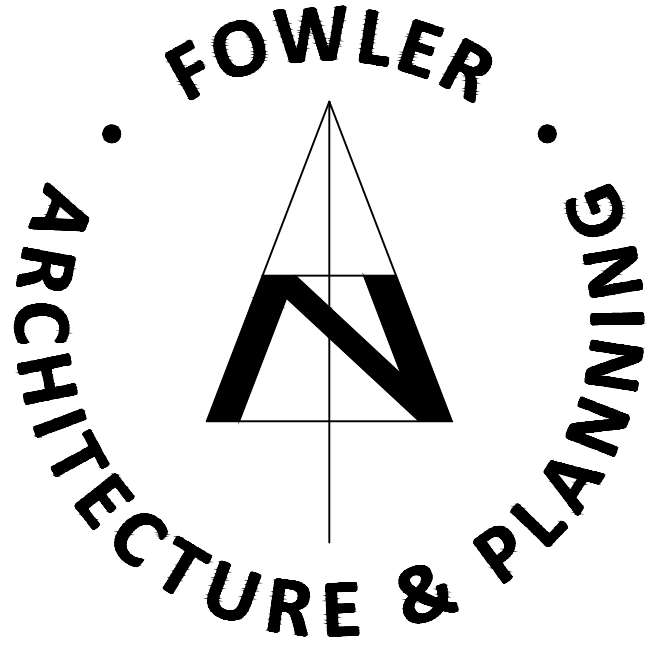

39 High Street
Pewsey
Wiltshire
SN9 5AF
tel (01672) 569444
fax (01672) 569488
enquiries@faap.co.uk