

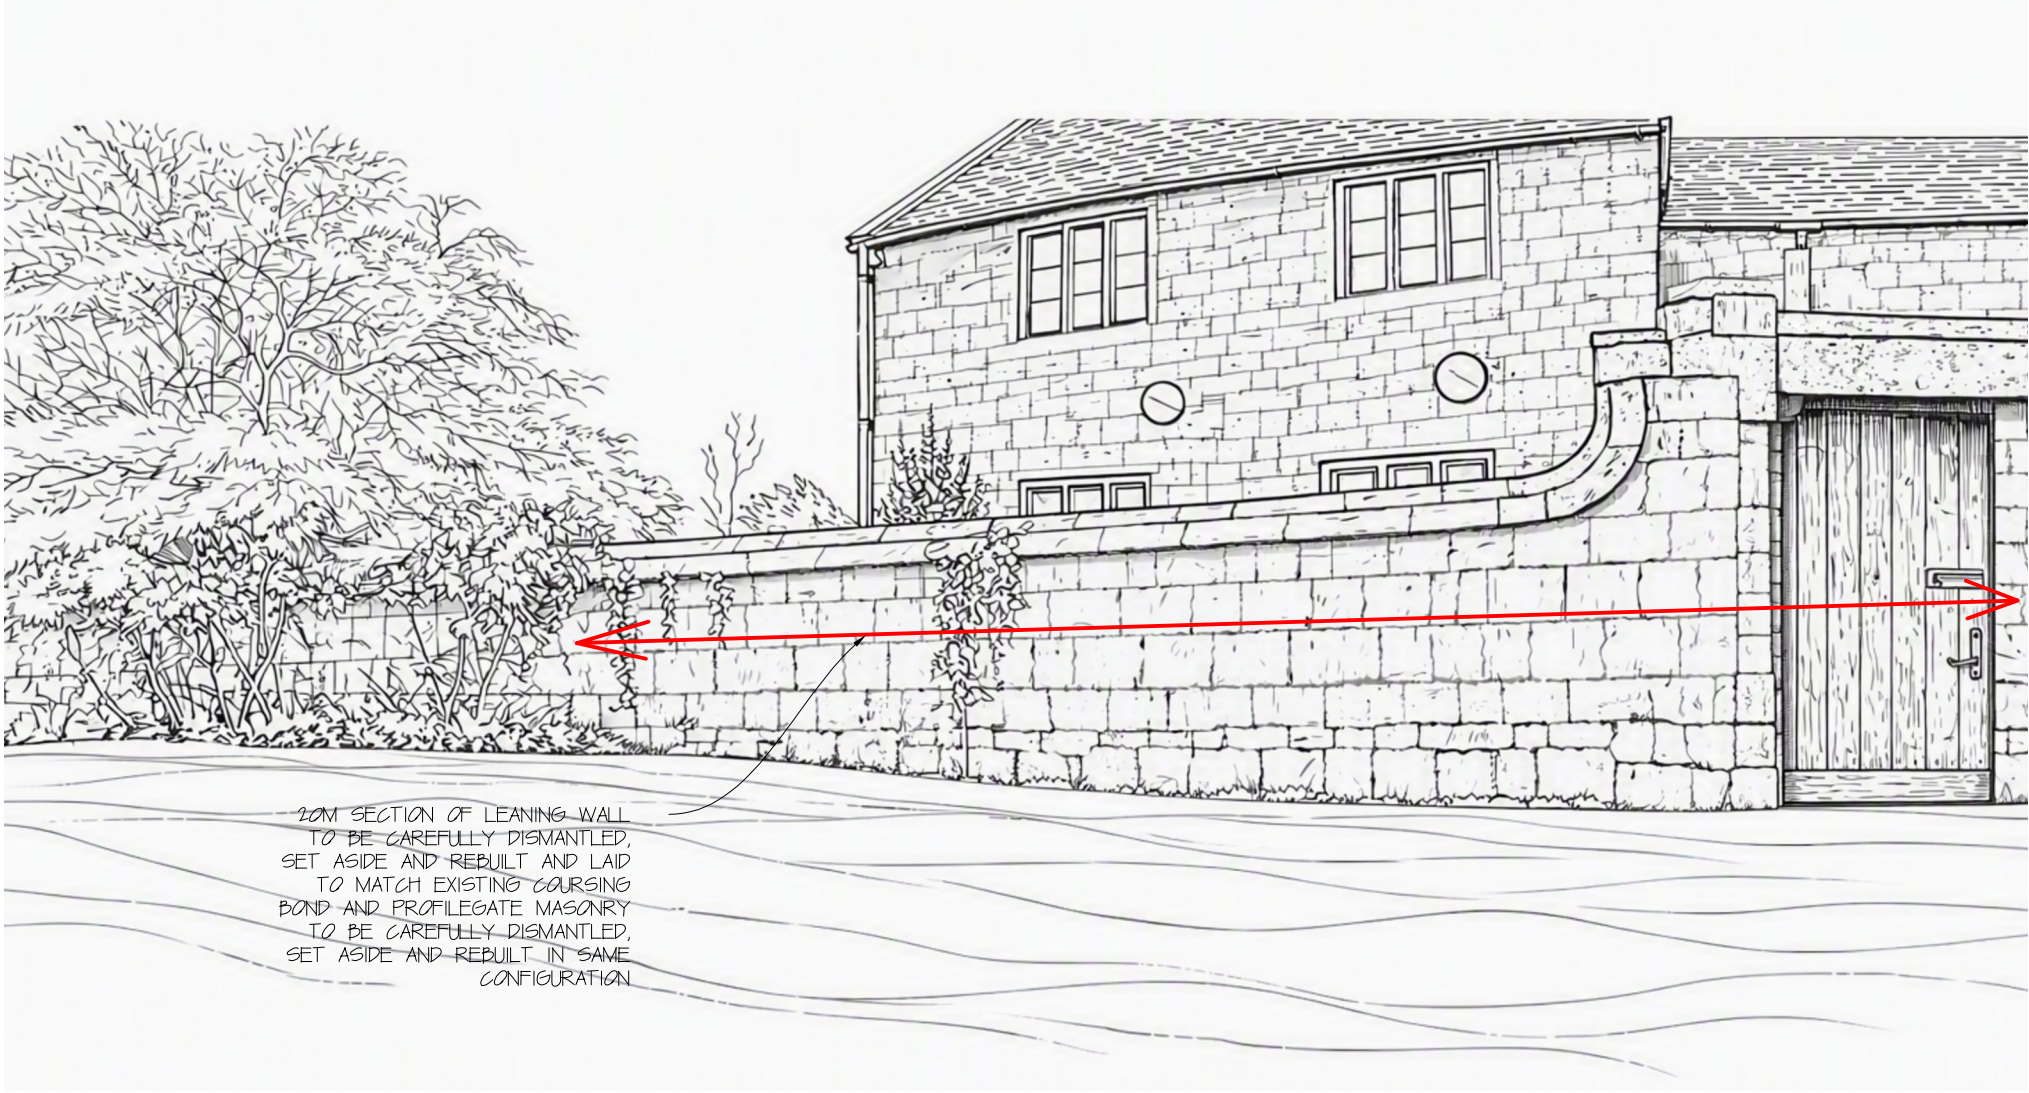


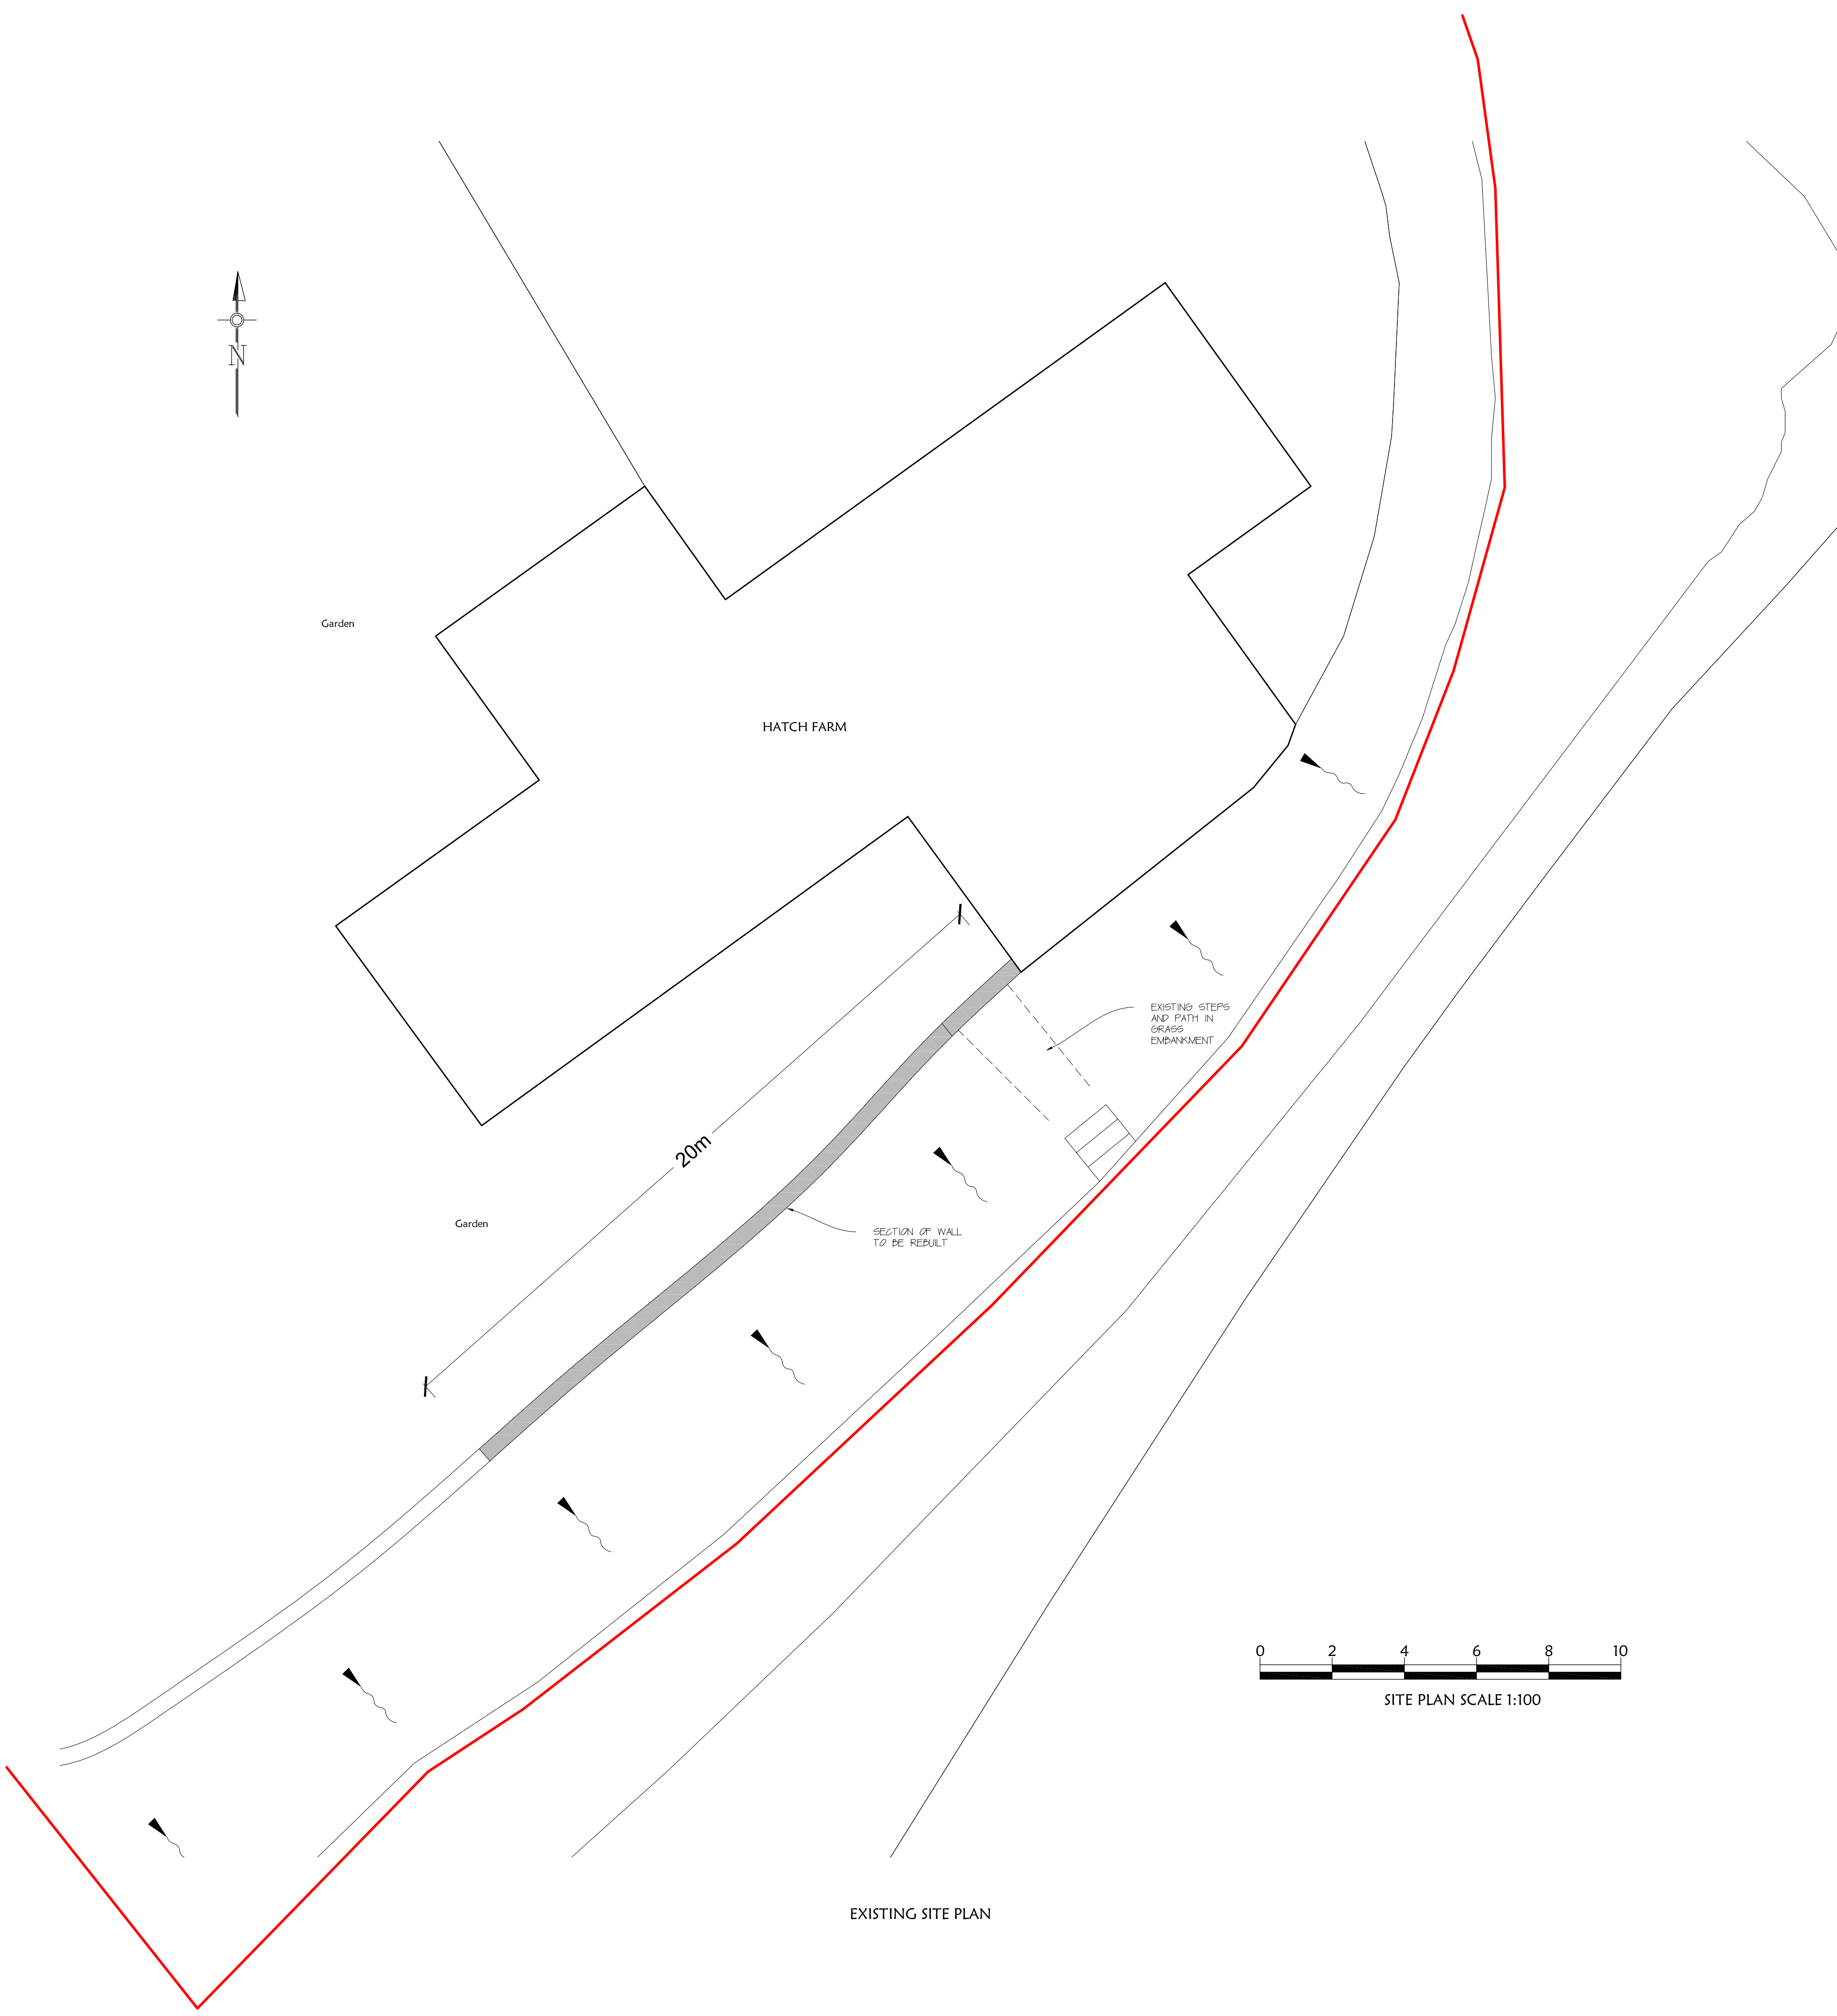

SECTION OF WALL TO BE REBUILT

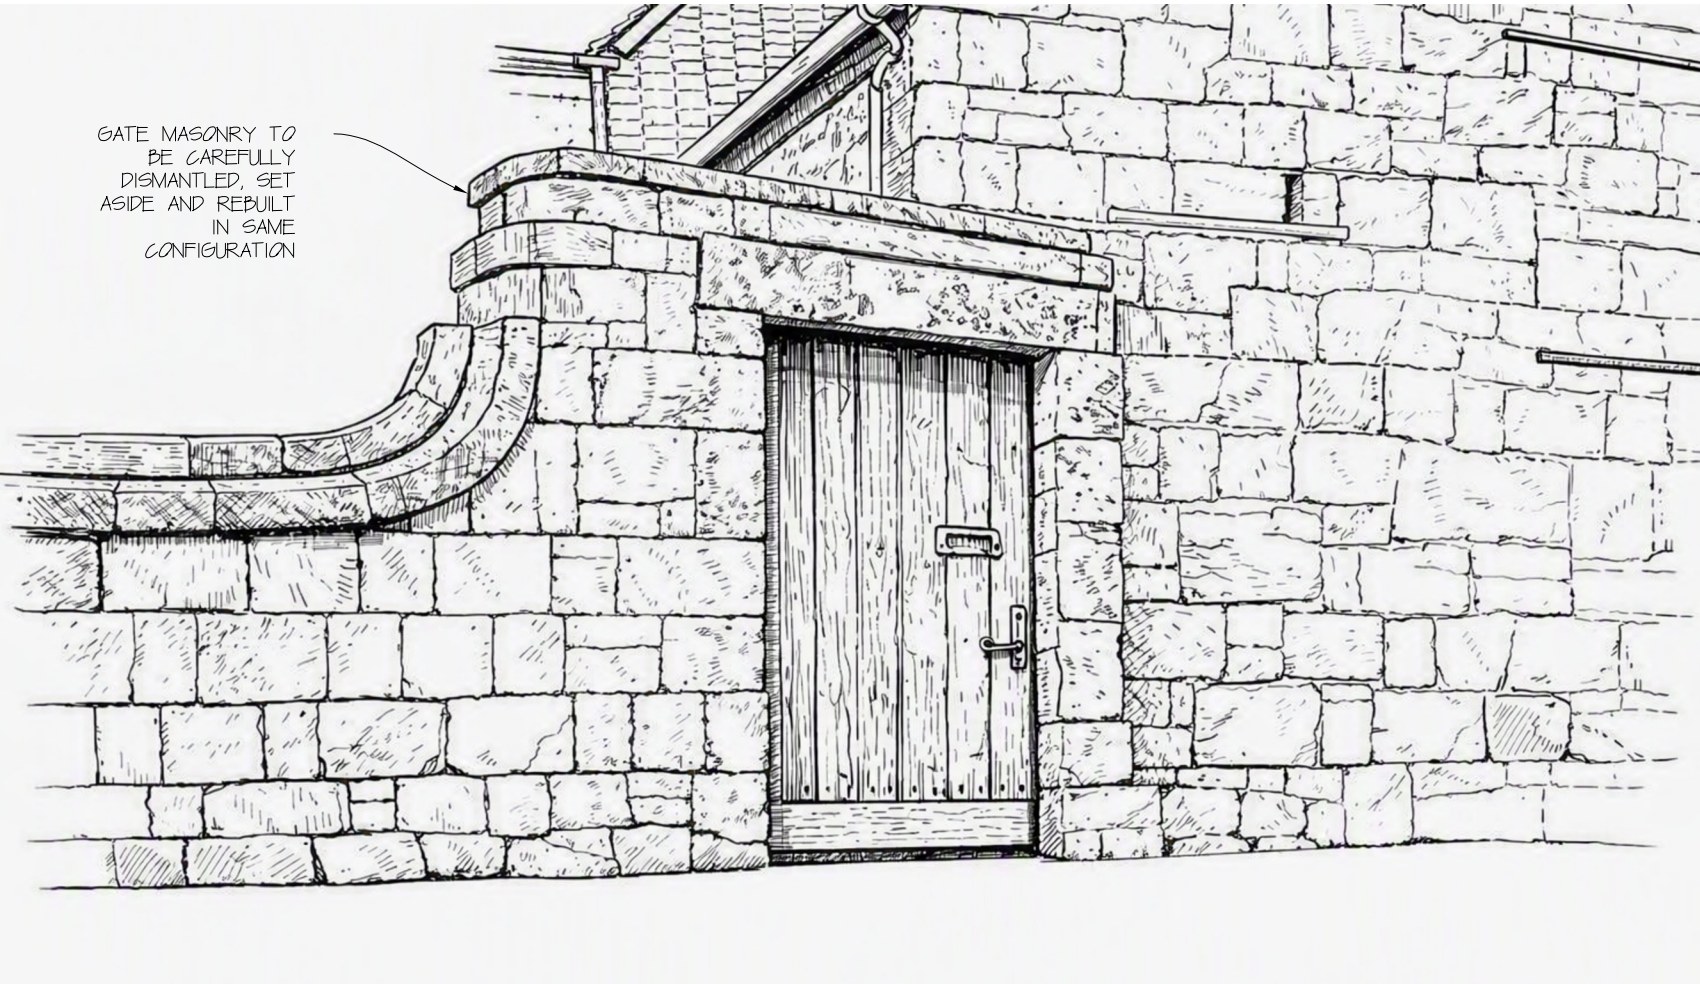

GATE AND STONE SURROUND

Project:	HATCH FARM EAST HATCH
Drawing Title:	EXISTING SITE PLAN AND PROPOSED WORKS
Client:	MRS S FLOWER
Singleton Design	
32 Castle Street, Newtown Tisbury, Wiltshire, SP3 6SN	
Tel. 01747 445045 e: singleton.design@btinternet.com	
Scale:	1:100 @ A1
Dwg No:	P877/02
Rev:	