


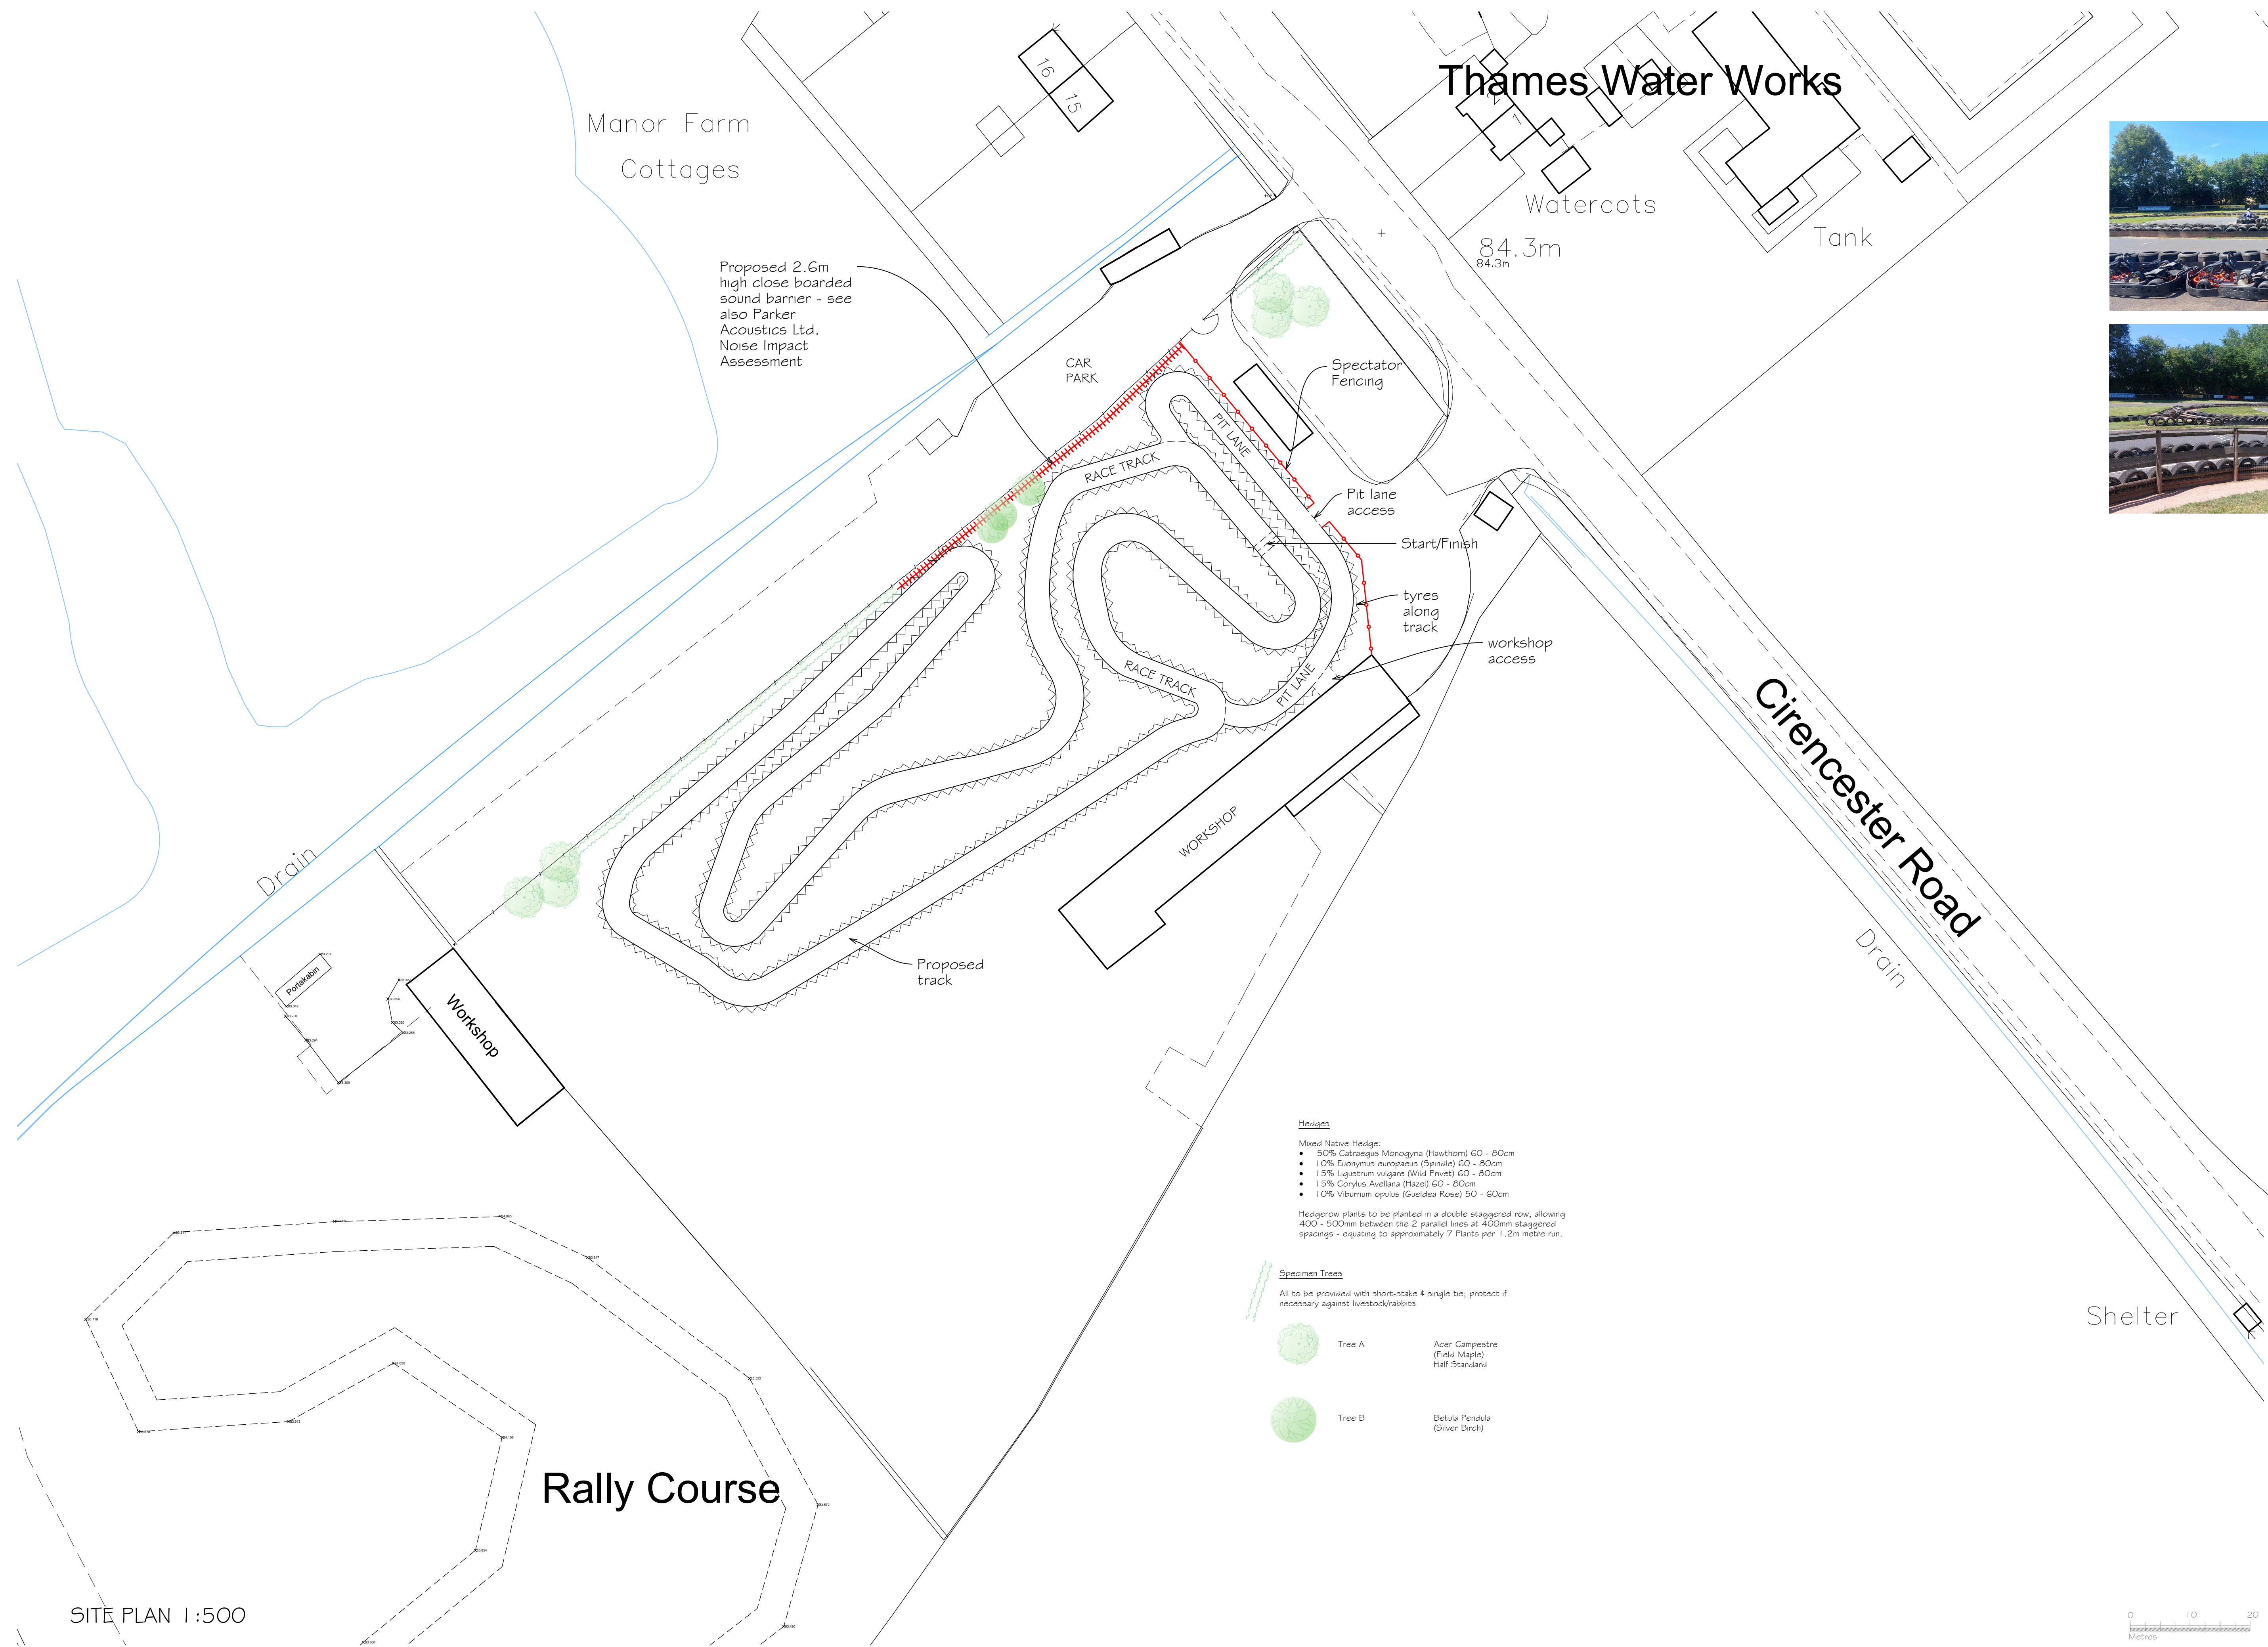

- Hedges**
- Mixed Native Hedge:
 - 50% *Catagagus Monogyna* (Hawthorn) 60 - 80cm
 - 10% *Eunymus europaeus* (Spirule) 60 - 80cm
 - 15% *Ligustrum vulgare* (Wild Privet) 60 - 80cm
 - 15% *Corylus Avellana* (Hazel) 60 - 80cm
 - 10% *Viburnum opulus* (Guelder Rose) 50 - 60cm
- Hedgerow plants to be planted in a double staggered row, allowing 400 - 500mm between the 2 parallel lines at 400mm staggered spacings - equating to approximately 7 Plants per 1.2m metre run.

- Specimen Trees**
- All to be provided with short-stake 4 single tie; protect if necessary against livestock/rabbits
- | | | |
|---|--------|--|
|  | Tree A | Acer Campestre
(Field Maple)
Half Standard |
|  | Tree B | Betula Pendula
(Silver Birch) |

Rev

Date

Notes



TOWN AND COUNTRY PLANNING DEVELOPMENT CONSULTANTS

LPC (TRULL) LTD.,
TRULL, TETBURY, GLOUCESTERSHIRE GL8 8SQ
Tel: 01285 841433 email: admin@lpc-trull.com

Client
Cotswold Driving Experience

Project
Cirencester Road, Down Ampney, Cirencester GL7 5QF

Drawing
SITE PLAN - PROPOSED

01020

Metres

Date: July 2025

Drawing Number: LPC 6350 PR 01

Scale: 1:500 @ A1

SITE PLAN 1:500