



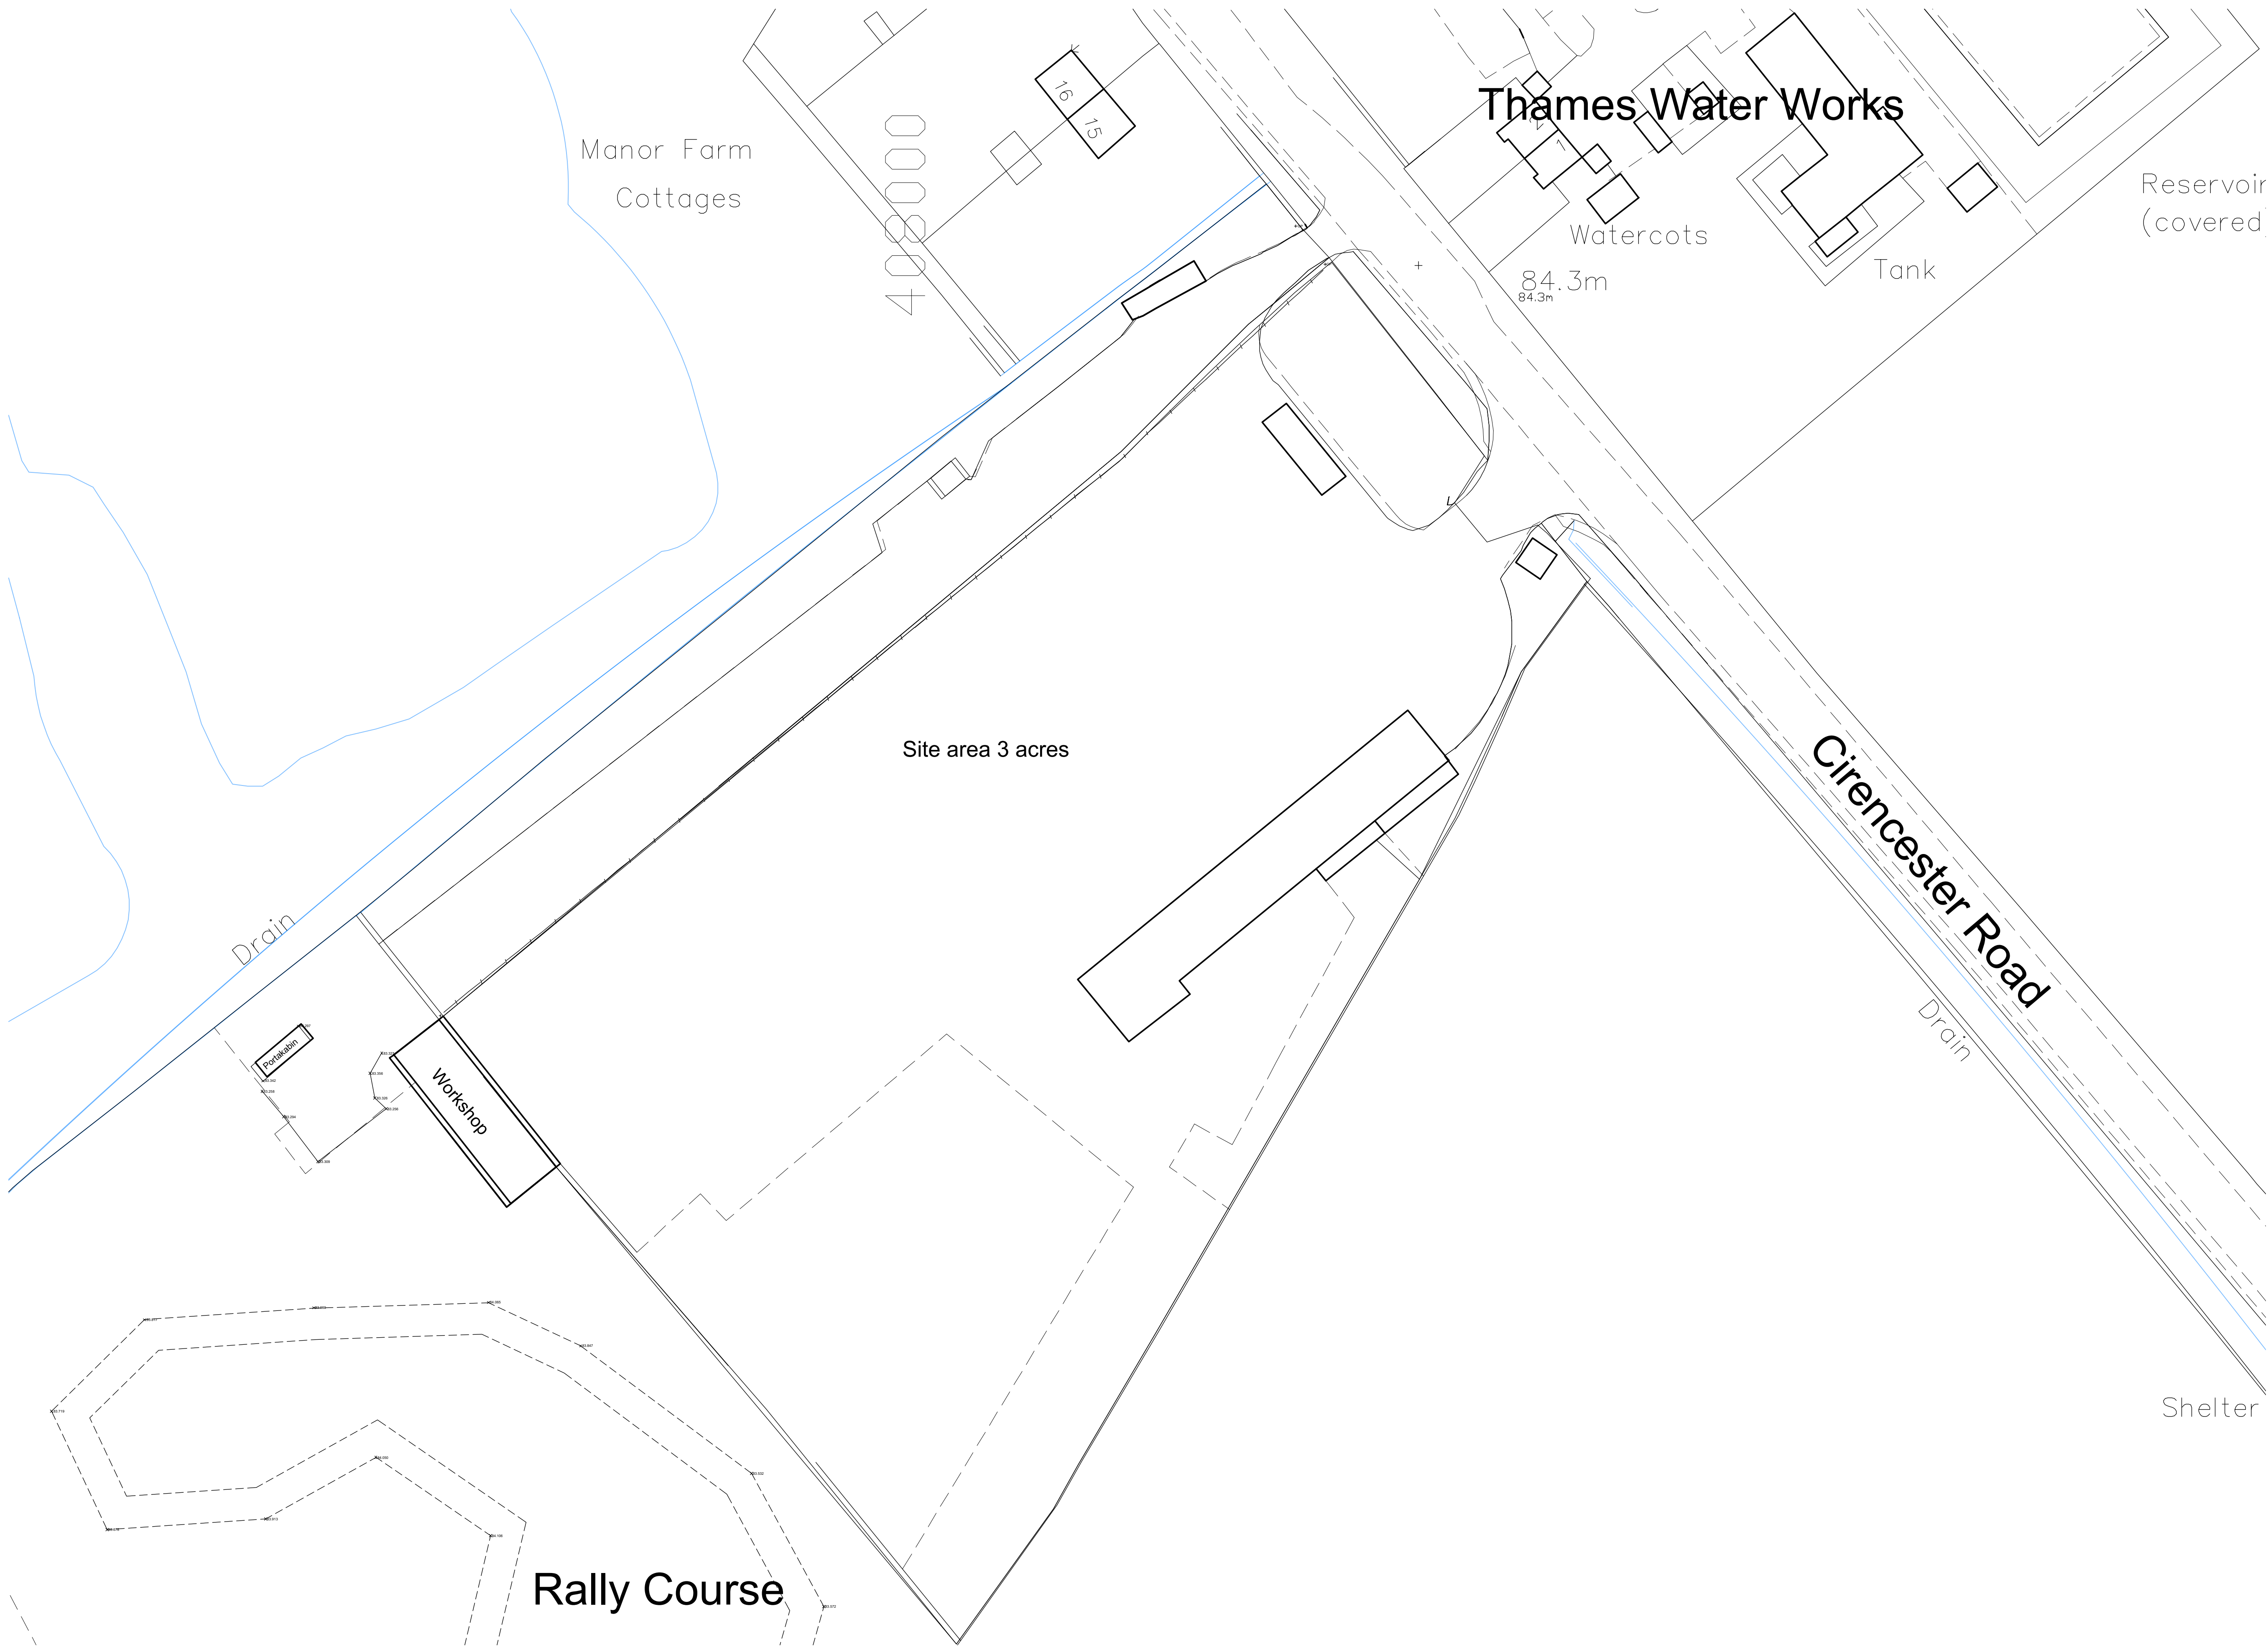

SITE PLAN 1:500

 

Rev	Date	Notes
 TOWN AND COUNTRY PLANNING DEVELOPMENT CONSULTANTS LPC (TRULL) LTD., TRULL, TETBURY, GLOUCESTERSHIRE GL8 8SQ Tel: 01285 841433 email: admin@lpc-trull.com Client: Cotswold Driving Experience Project: Cirencester Road, Down Ampney, Cirencester GL7 5QF Drawing: SITE PLAN - EXISTING Date: July 2025 Scale: 1:500 @ A1 Drawing Number: LPC 6350 EX 02		