



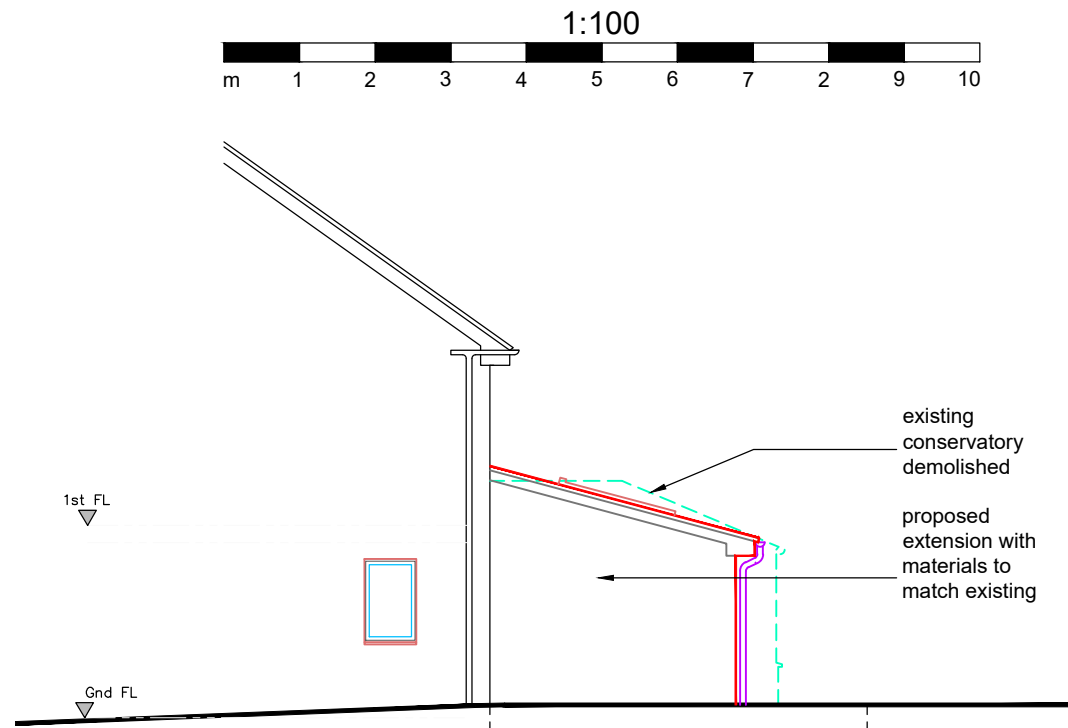


14 Proposed Side Section (North)
N
scale 1:100



04 Proposed Rear Elevation (West)
W
scale 1:100

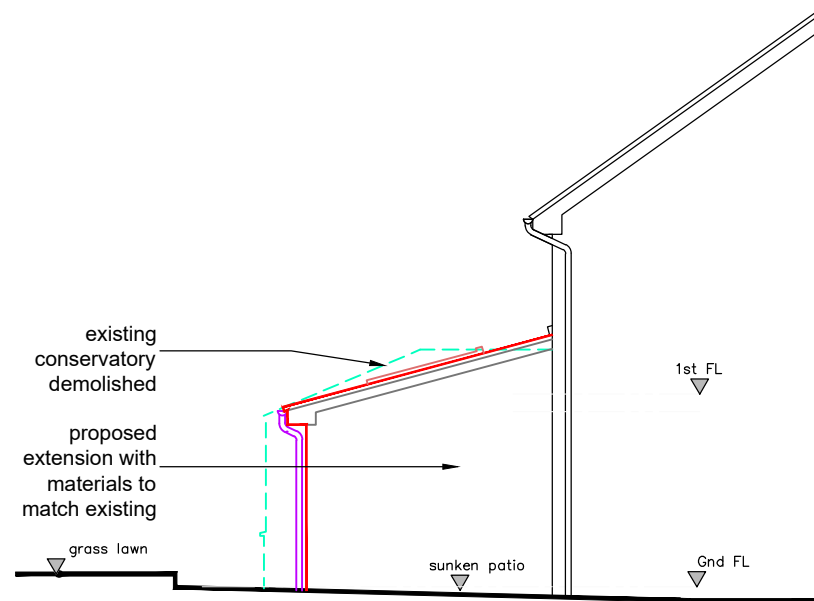

14 Proposed Side Elevation (South)
S
scale 1:100

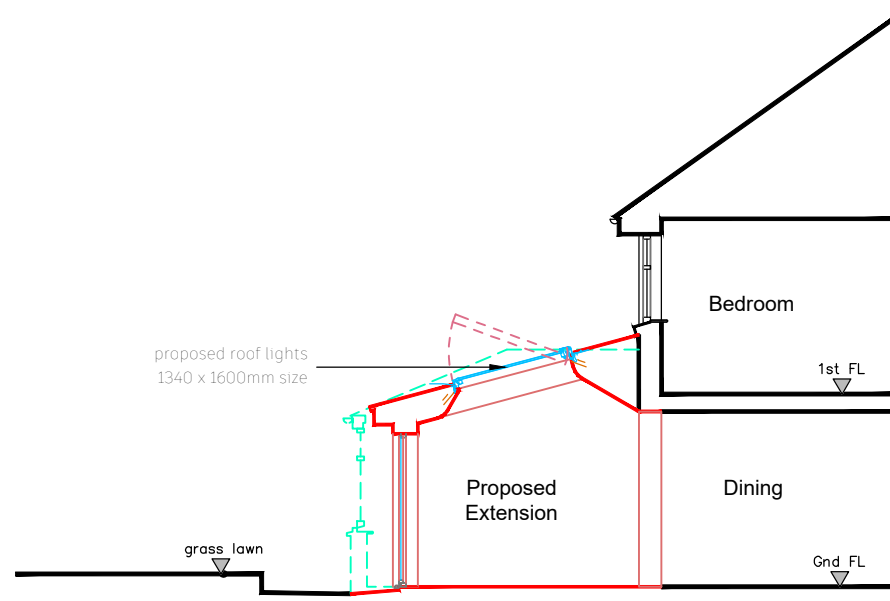

14 Proposed Site Section (South Elevation)
A
scale 1:100

Rev Date Description

General Notes
Do not scale from drawing, use figured dimensions only. Subject to site survey and all necessary consents. All dimensions to be checked by user and any discrepancies, errors or omissions to be reported to the Architect before work commences. This drawing is to be read in conjunction with other relevant materials.

James Matley
Architect

arb
Architects Registration Board
37 Granville Street
Bristol
BS5 9SW
07813 854188
jamesmatley.co.uk

James Matley Architect is a trading name of Matley Design Ltd

PLANNING

JOB
**4, Anglesey Mead,
Chippenham,
Wiltshire, SN15 3UB.**

TITLE
**Proposed Elevations and
Sections**

SCALE
Varies @ A3

DRAWING NUMBER	DATE	REV
4153-PL-14	10/25	*