

General Notes


This drawing is copyright. It may not be reproduced or disclosed either wholly or in part without written consent from DALE ROBERTS DESIGN.

All dimensions are to be checked on site prior to commencement of work. Figured dimensions are to be taken in preference to scaled dimensions. If in doubt ask DALE ROBERTS DESIGN.


This drawing could be subject to a Planning / Building Regulations application and should this be the case all works undertaken prior to approval are at the contractors / clients risk.

This drawing has received Planning approval dated:


This drawing has received Building Regulations approval dated:

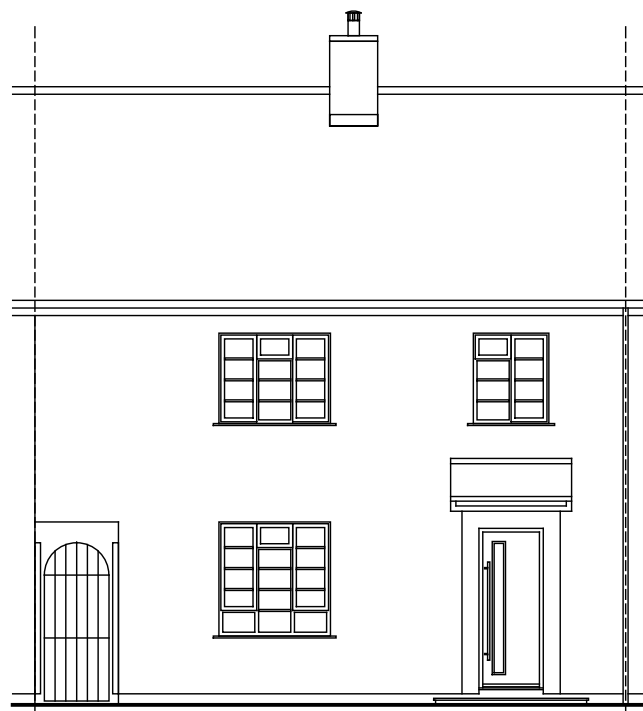


Existing East Elevation

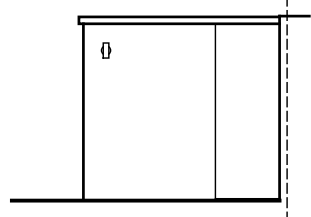


Existing East Elevation
(Outbuilding)

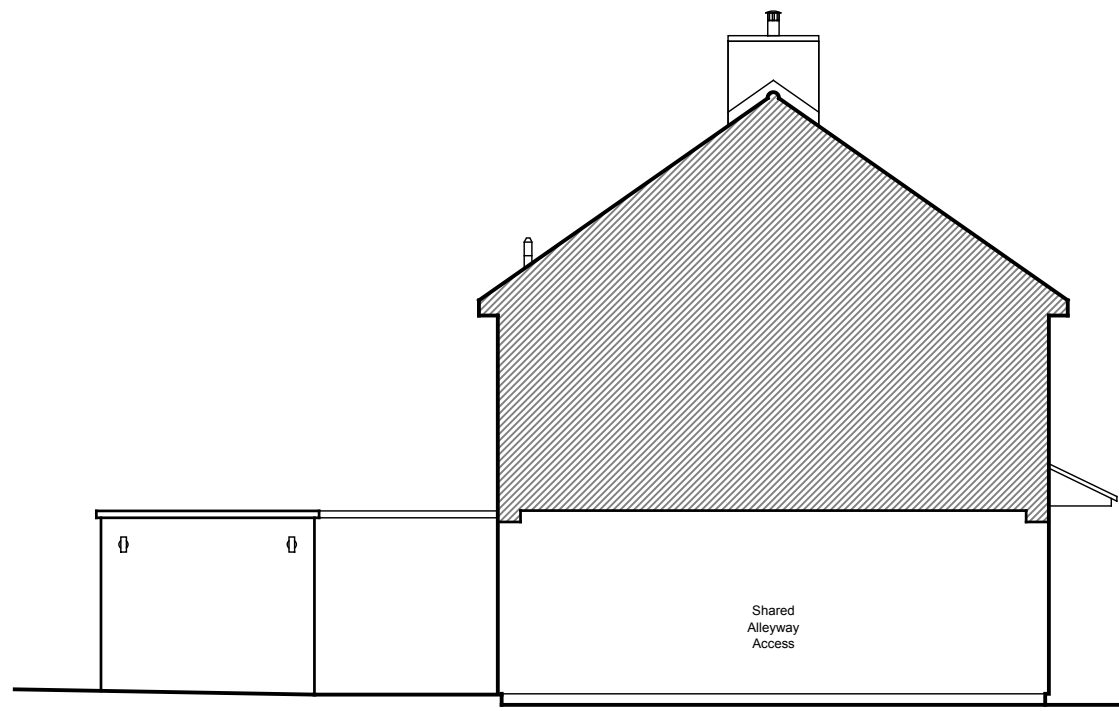


Existing South Elevation

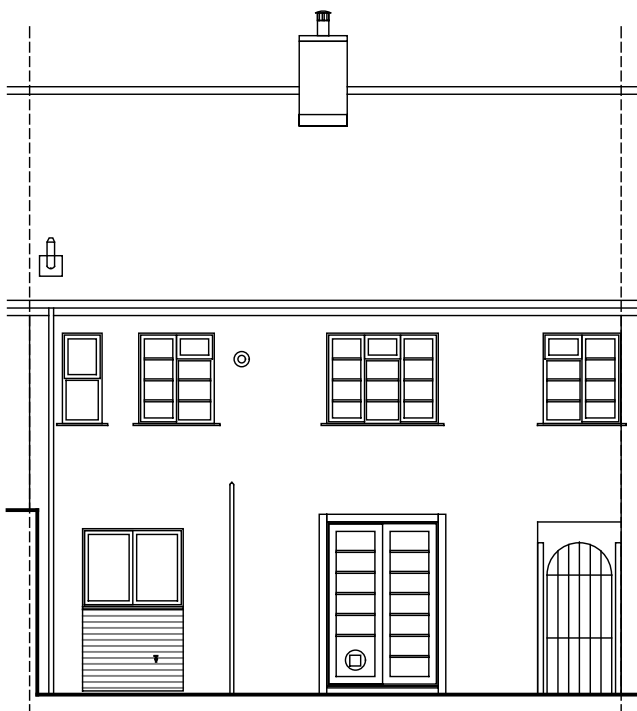


Existing West Elevation

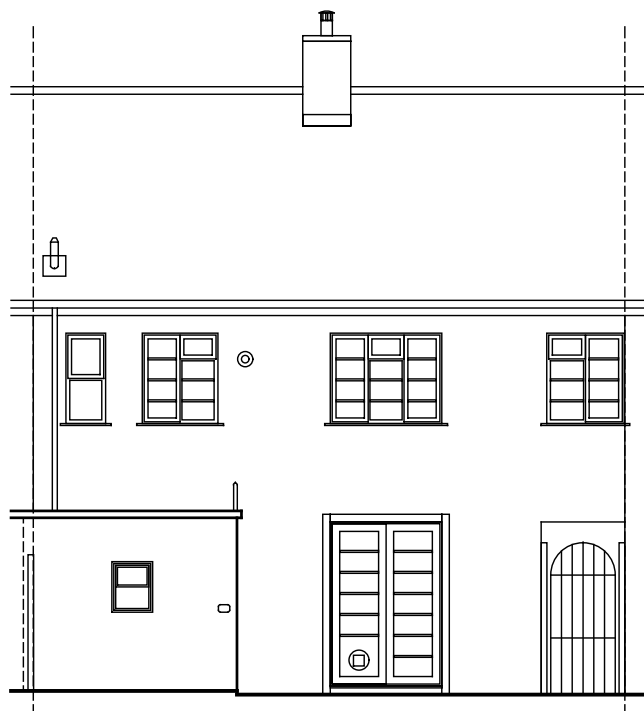


Existing West Elevation
(Showing Outbuilding)

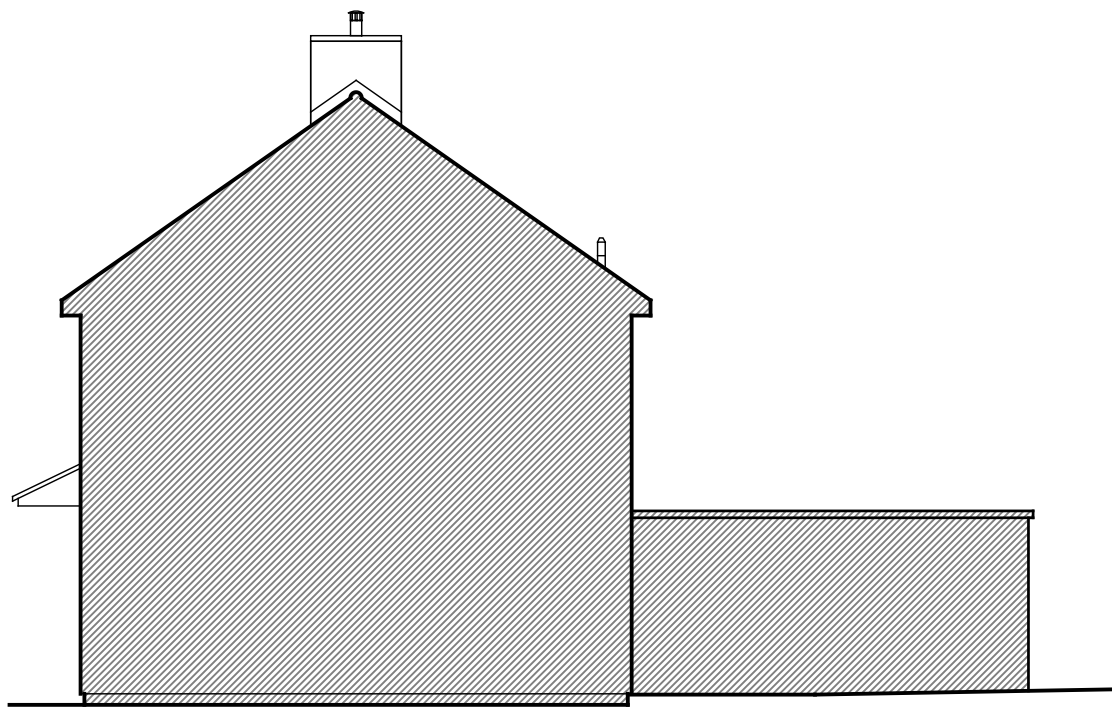

Existing North Elevation

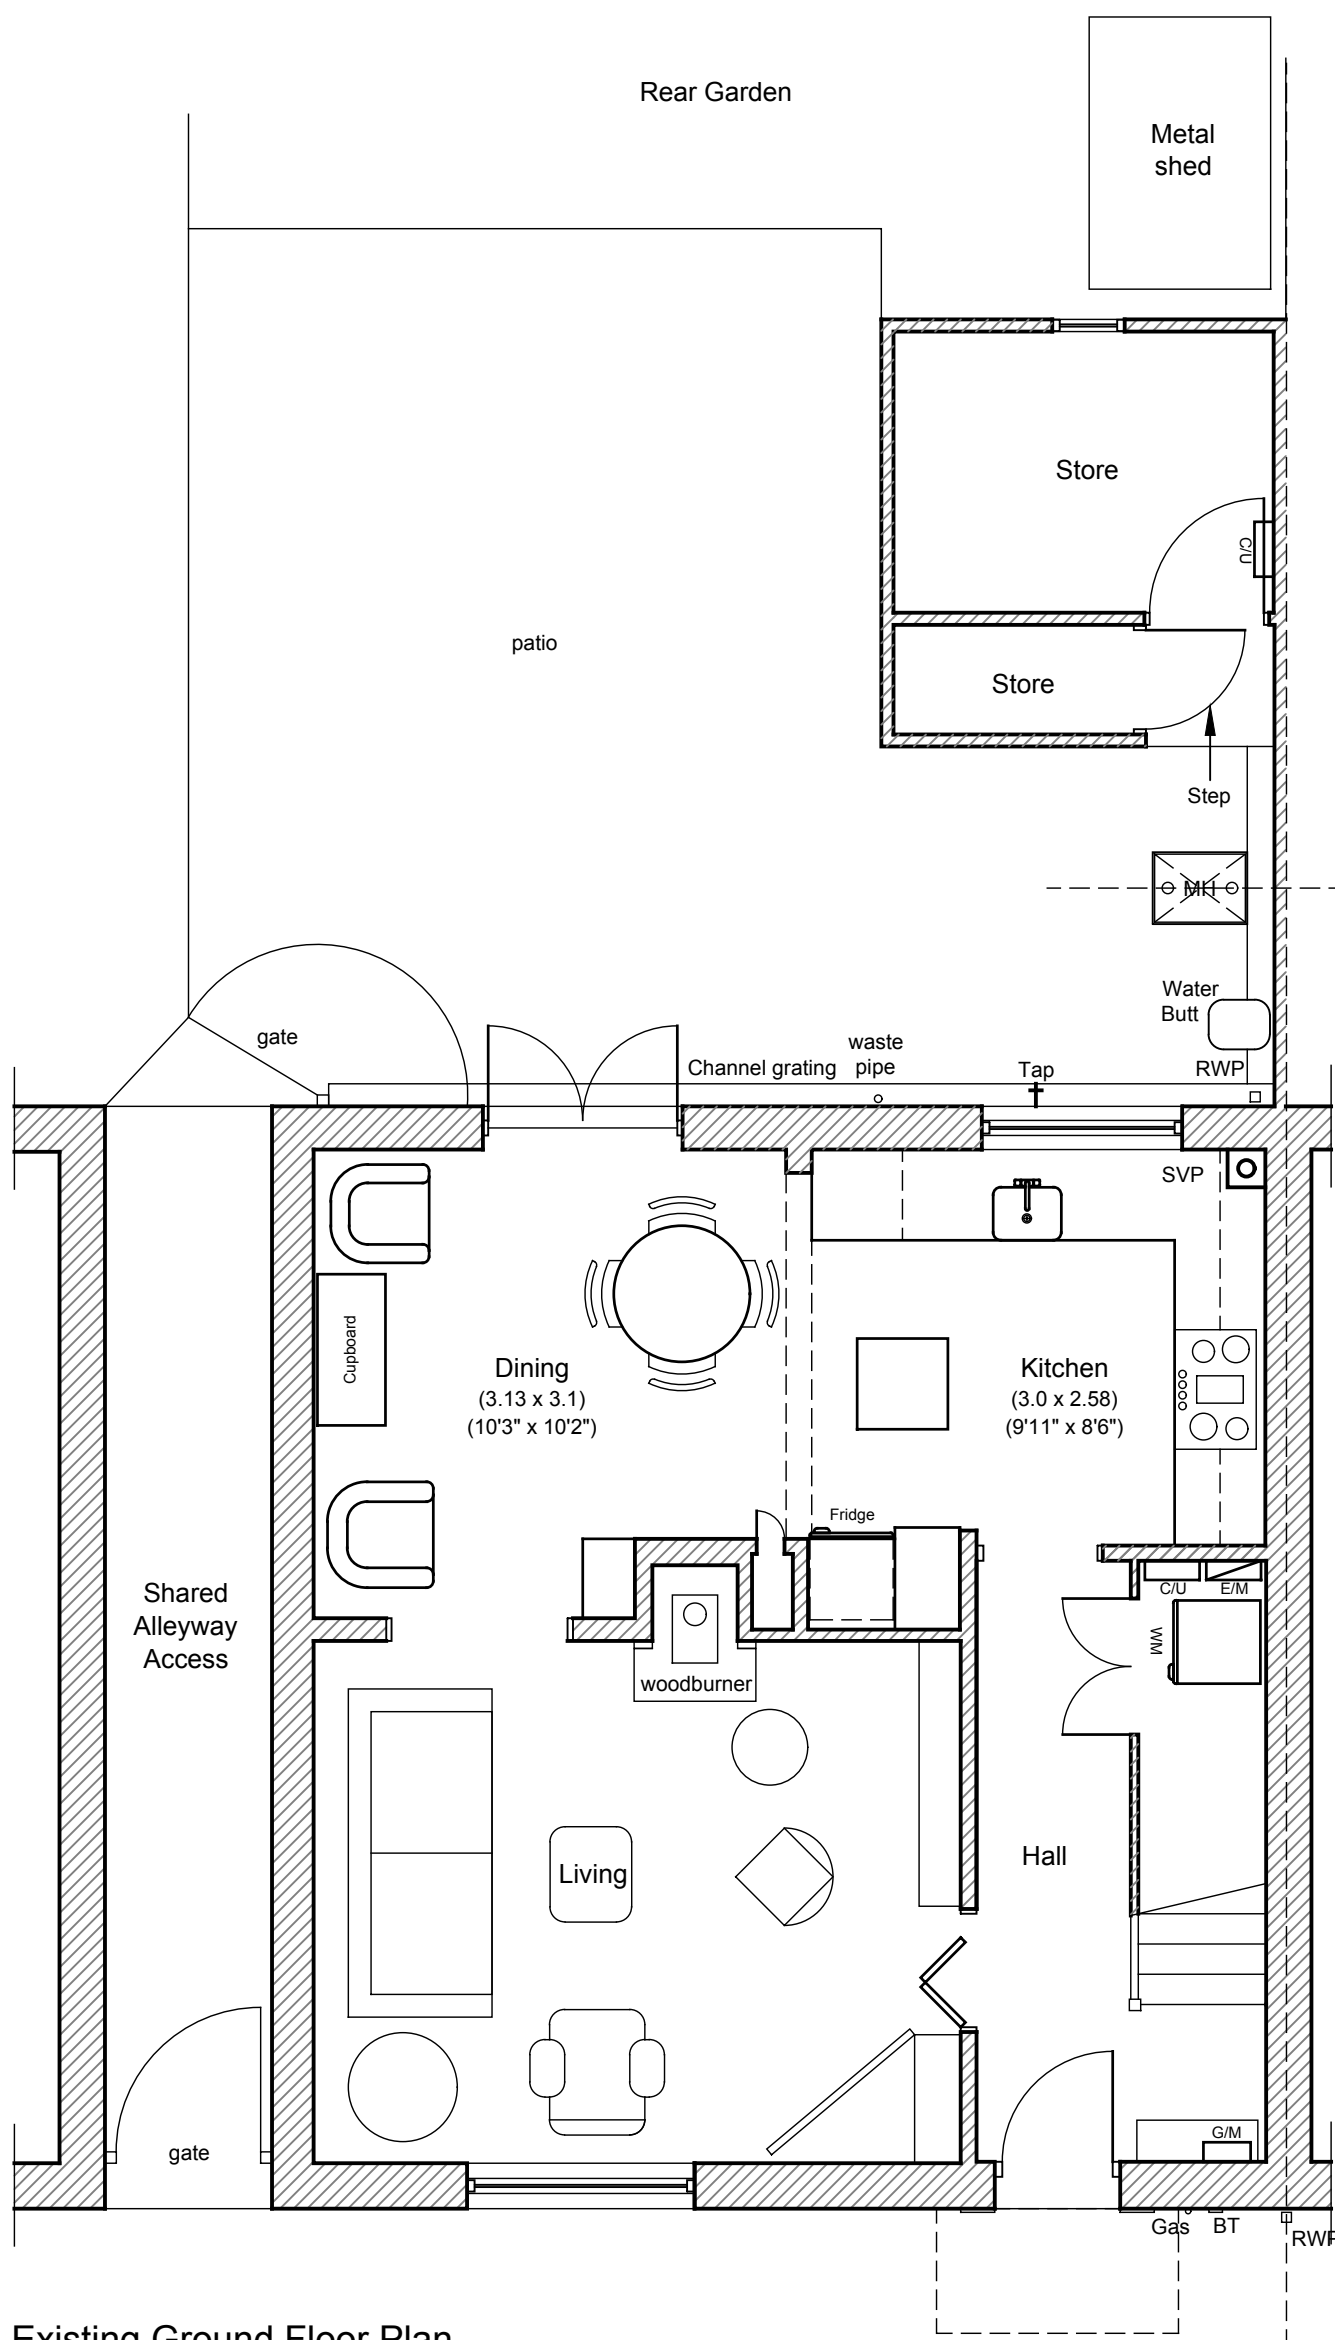

Existing Ground Floor Plan

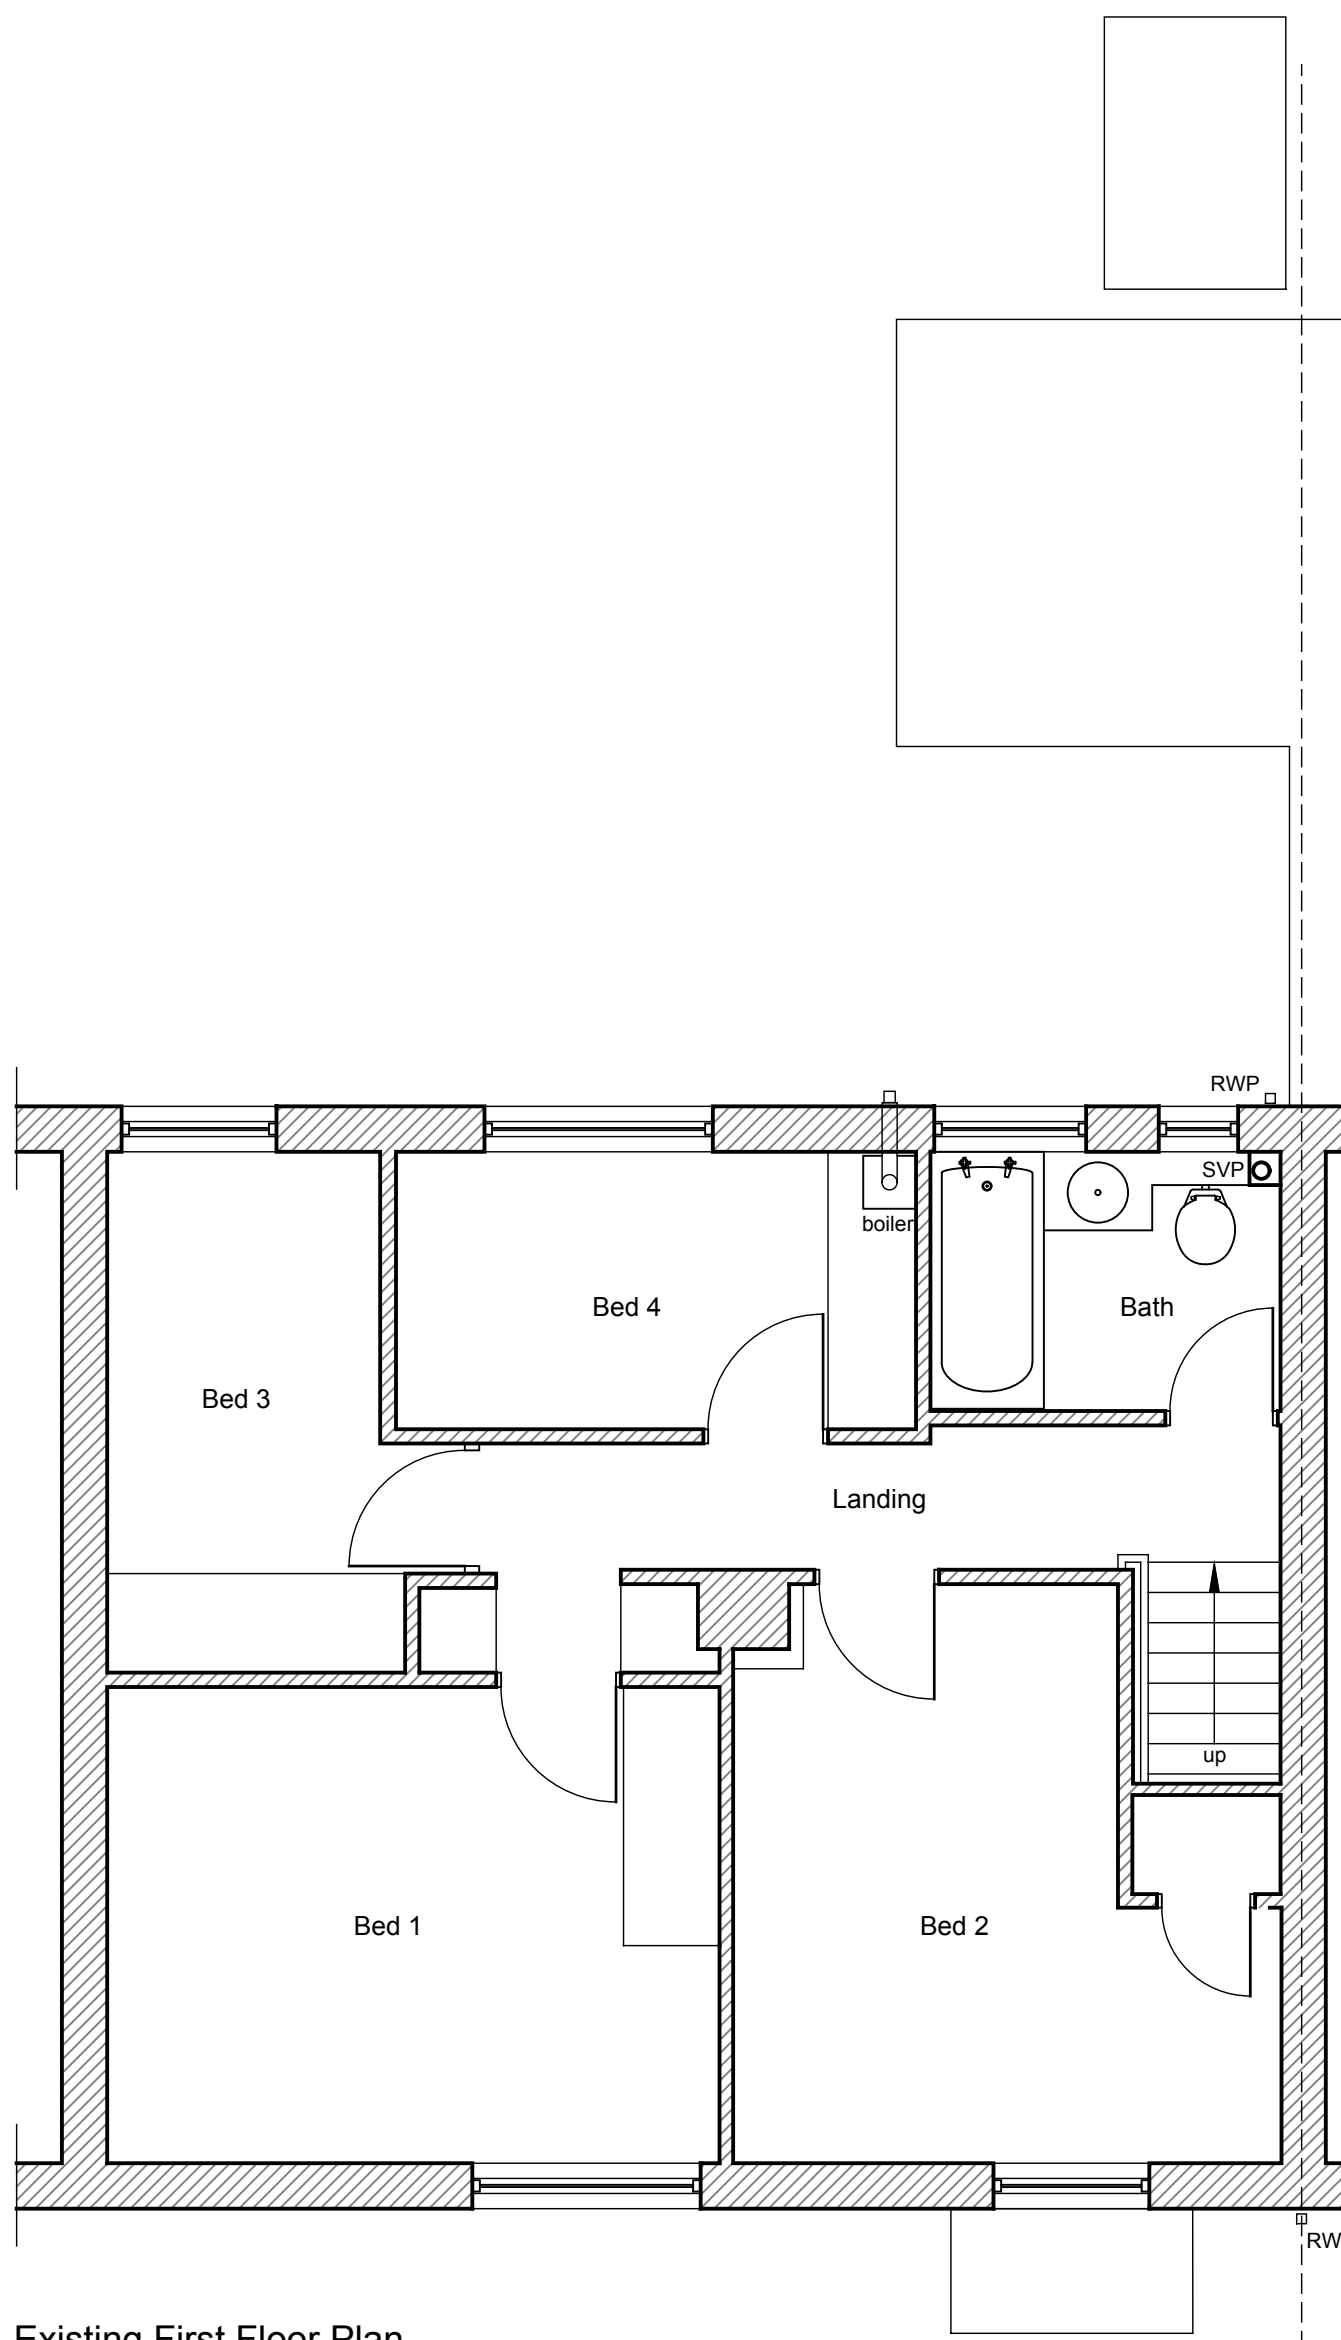

Existing First Floor Plan



No.	Revisions	Date
-----	-----------	------

Client


MR D DAVIS & MRS J OSMAN-DAVIS

Project

PROPOSED OUTBUILDING CONVERSION
& GLAZED LINK/GARDEN ROOM
66 WEST VIEW CRESCENT
DEVIZES
SN10 5HE

Drawing Title

EXISTING FLOOR PLANS & ELEVS

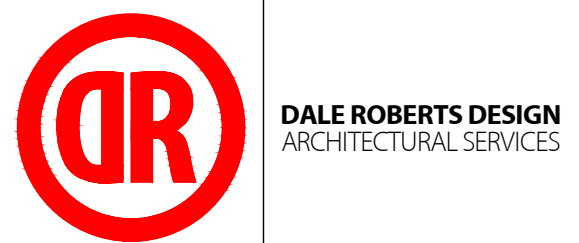

The Studio 22 Brickley Lane Devizes Wiltshire SN10 3BQ	Scale 1:50 1:100@A1	Date AUG 26
T 01380 819900 E info@drdesigns.co.uk W www.drdesigns.co.uk	Drawn LAR	Checked
Drawing No. 26007 / P050		