


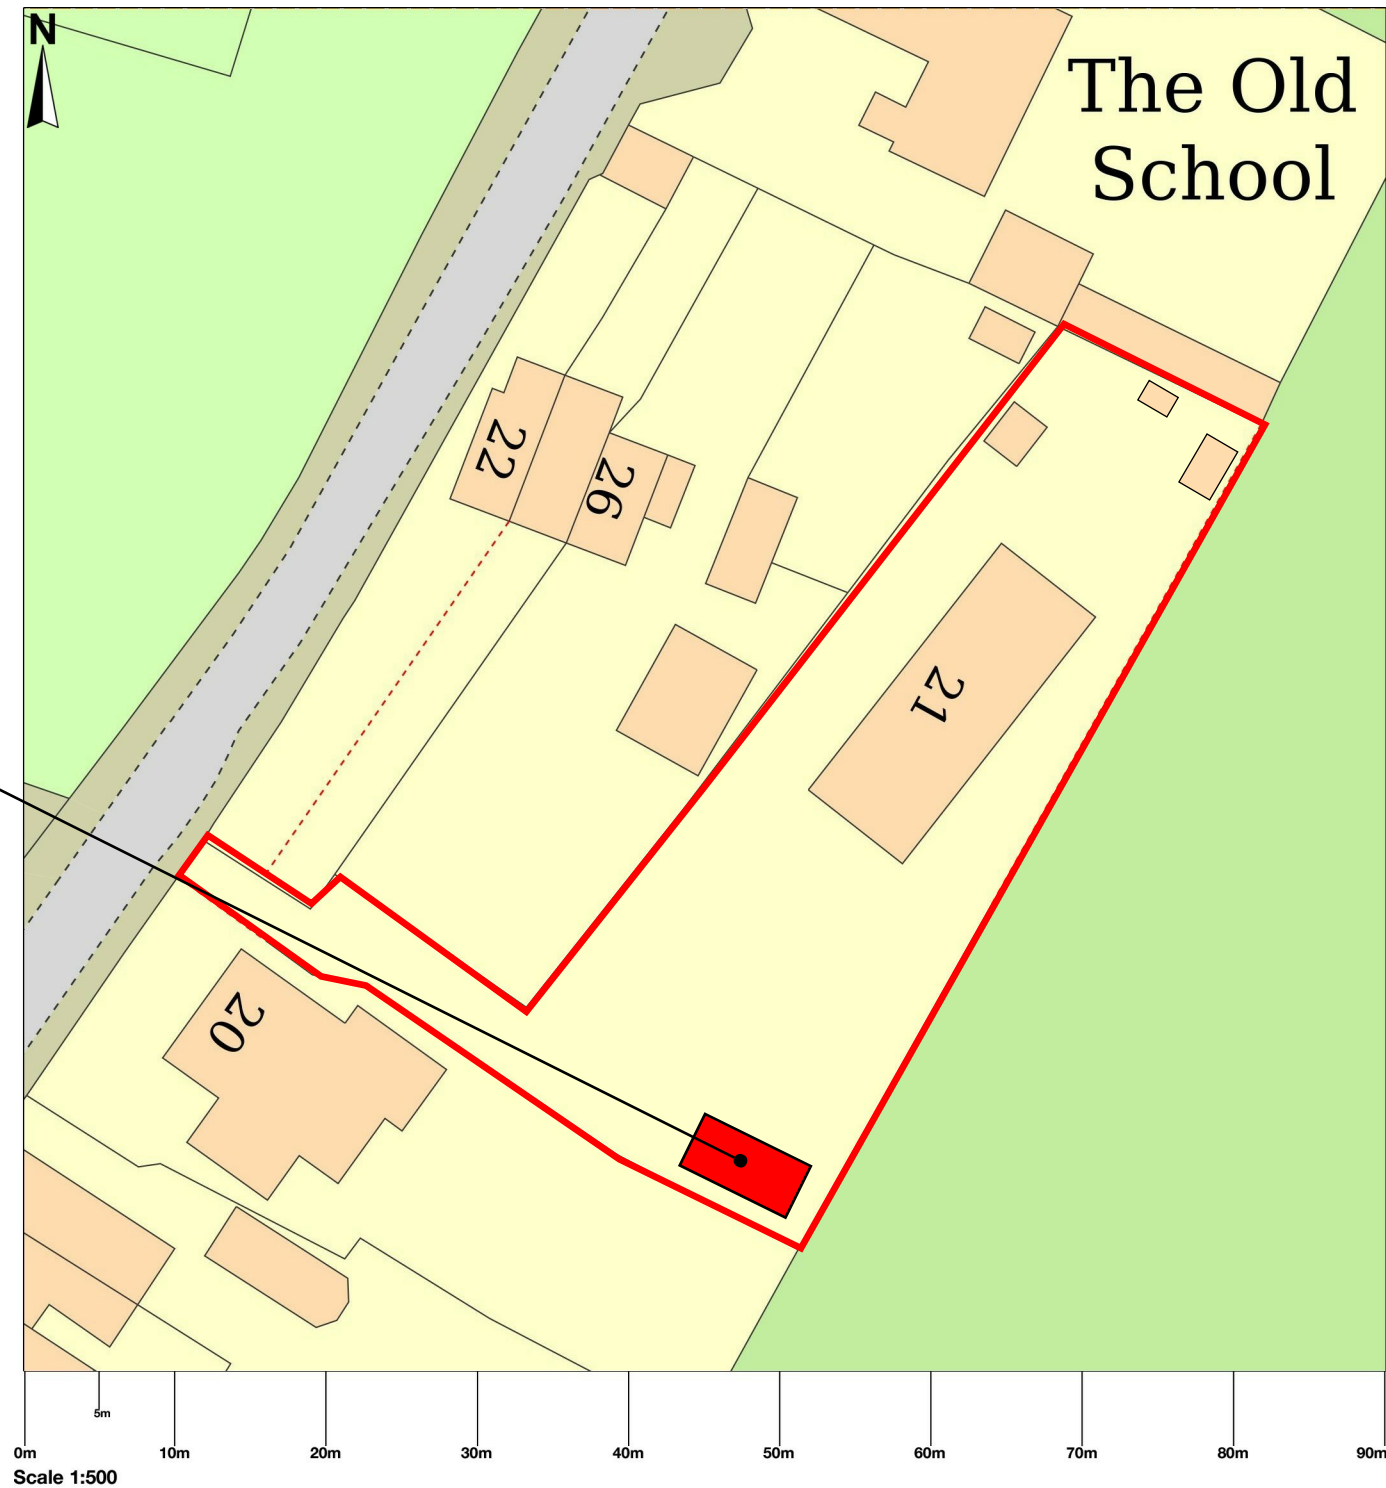

21 Coppershell, Gastard, Corsham, SN13 9PZ

Proposed mobile home
8064x4000



MOBILE HOME SPECIFICATIONS

- Roof**
- Black EPDM on piece rubber roof
 - Black Roof Trims / Grey Fascias
 - 100mm insulation between roof joists
- Walls**
- 70mm thick insulated COMPOSITE WOOD
 - External Finish : Grey woodgrain
 - Internal finish : Grey woodgrain
 - Bathroom internal walls Grey
- Corner Posts and Joiners**
- Grey
- Windows and Doors**
- PVC u in Anthracite grey woodgrain in&out
 - Double Glazed : 4mm Toughened Low E glass/argon fill
 - Grey Cills
- Floor**
- 43mm insulated chipboard sub floor
 - finished floor TBC
- Base Frame**
- 150x45mm C24 timber frame supported on concrete posts.
 - Room raised off ground level by 200mm, with Black skirting scribed all round the base.
- Electrics - see quote for full details**
- 18th edition fuse board
 - LED downlighters
 - White flush double sockets
 - White light switches
 - All electrics carried out by approved contractors, and tested with EIC .

Client	Steve Horne
Job Number	8040
Site address	21, Coppershell Gastard, Corsham, Wiltshire. SN13 9PZ
title	Proposed mobile home annexe Site Plan
Client approval	Steve Horne
Date :	19/7/27

 WRP GARDEN ROOMS OUTDOOR LIVING			
Scale	1:500	Dwg. Size	A3
Dwg. No.	2614/ 5	Date	16/07/26
Dwg by	D Price		