

NOTE


BUILDING SURVEY OF EXISTING IS NON CONCLUSIVE, PLEASE ENSURE THAT ALL MEASUREMENTS ARE TAKEN FROM SITE. CONTRACTOR TO CHECK ALL DIMENSIONS AND REPORT ALL ERRORS AND OMISSIONS TO THE ENGINEER. ANY DIMENSIONS SHOWN ARE IN MM.

LANDSCAPE DESIGN INDICATIVE AND DOES NOT FORM PART OF ARCHITECTURAL PACKAGE


KEY

Denotes Site Boundary Line


Denotes Site Drainage, Manhole/Inspection Chamber

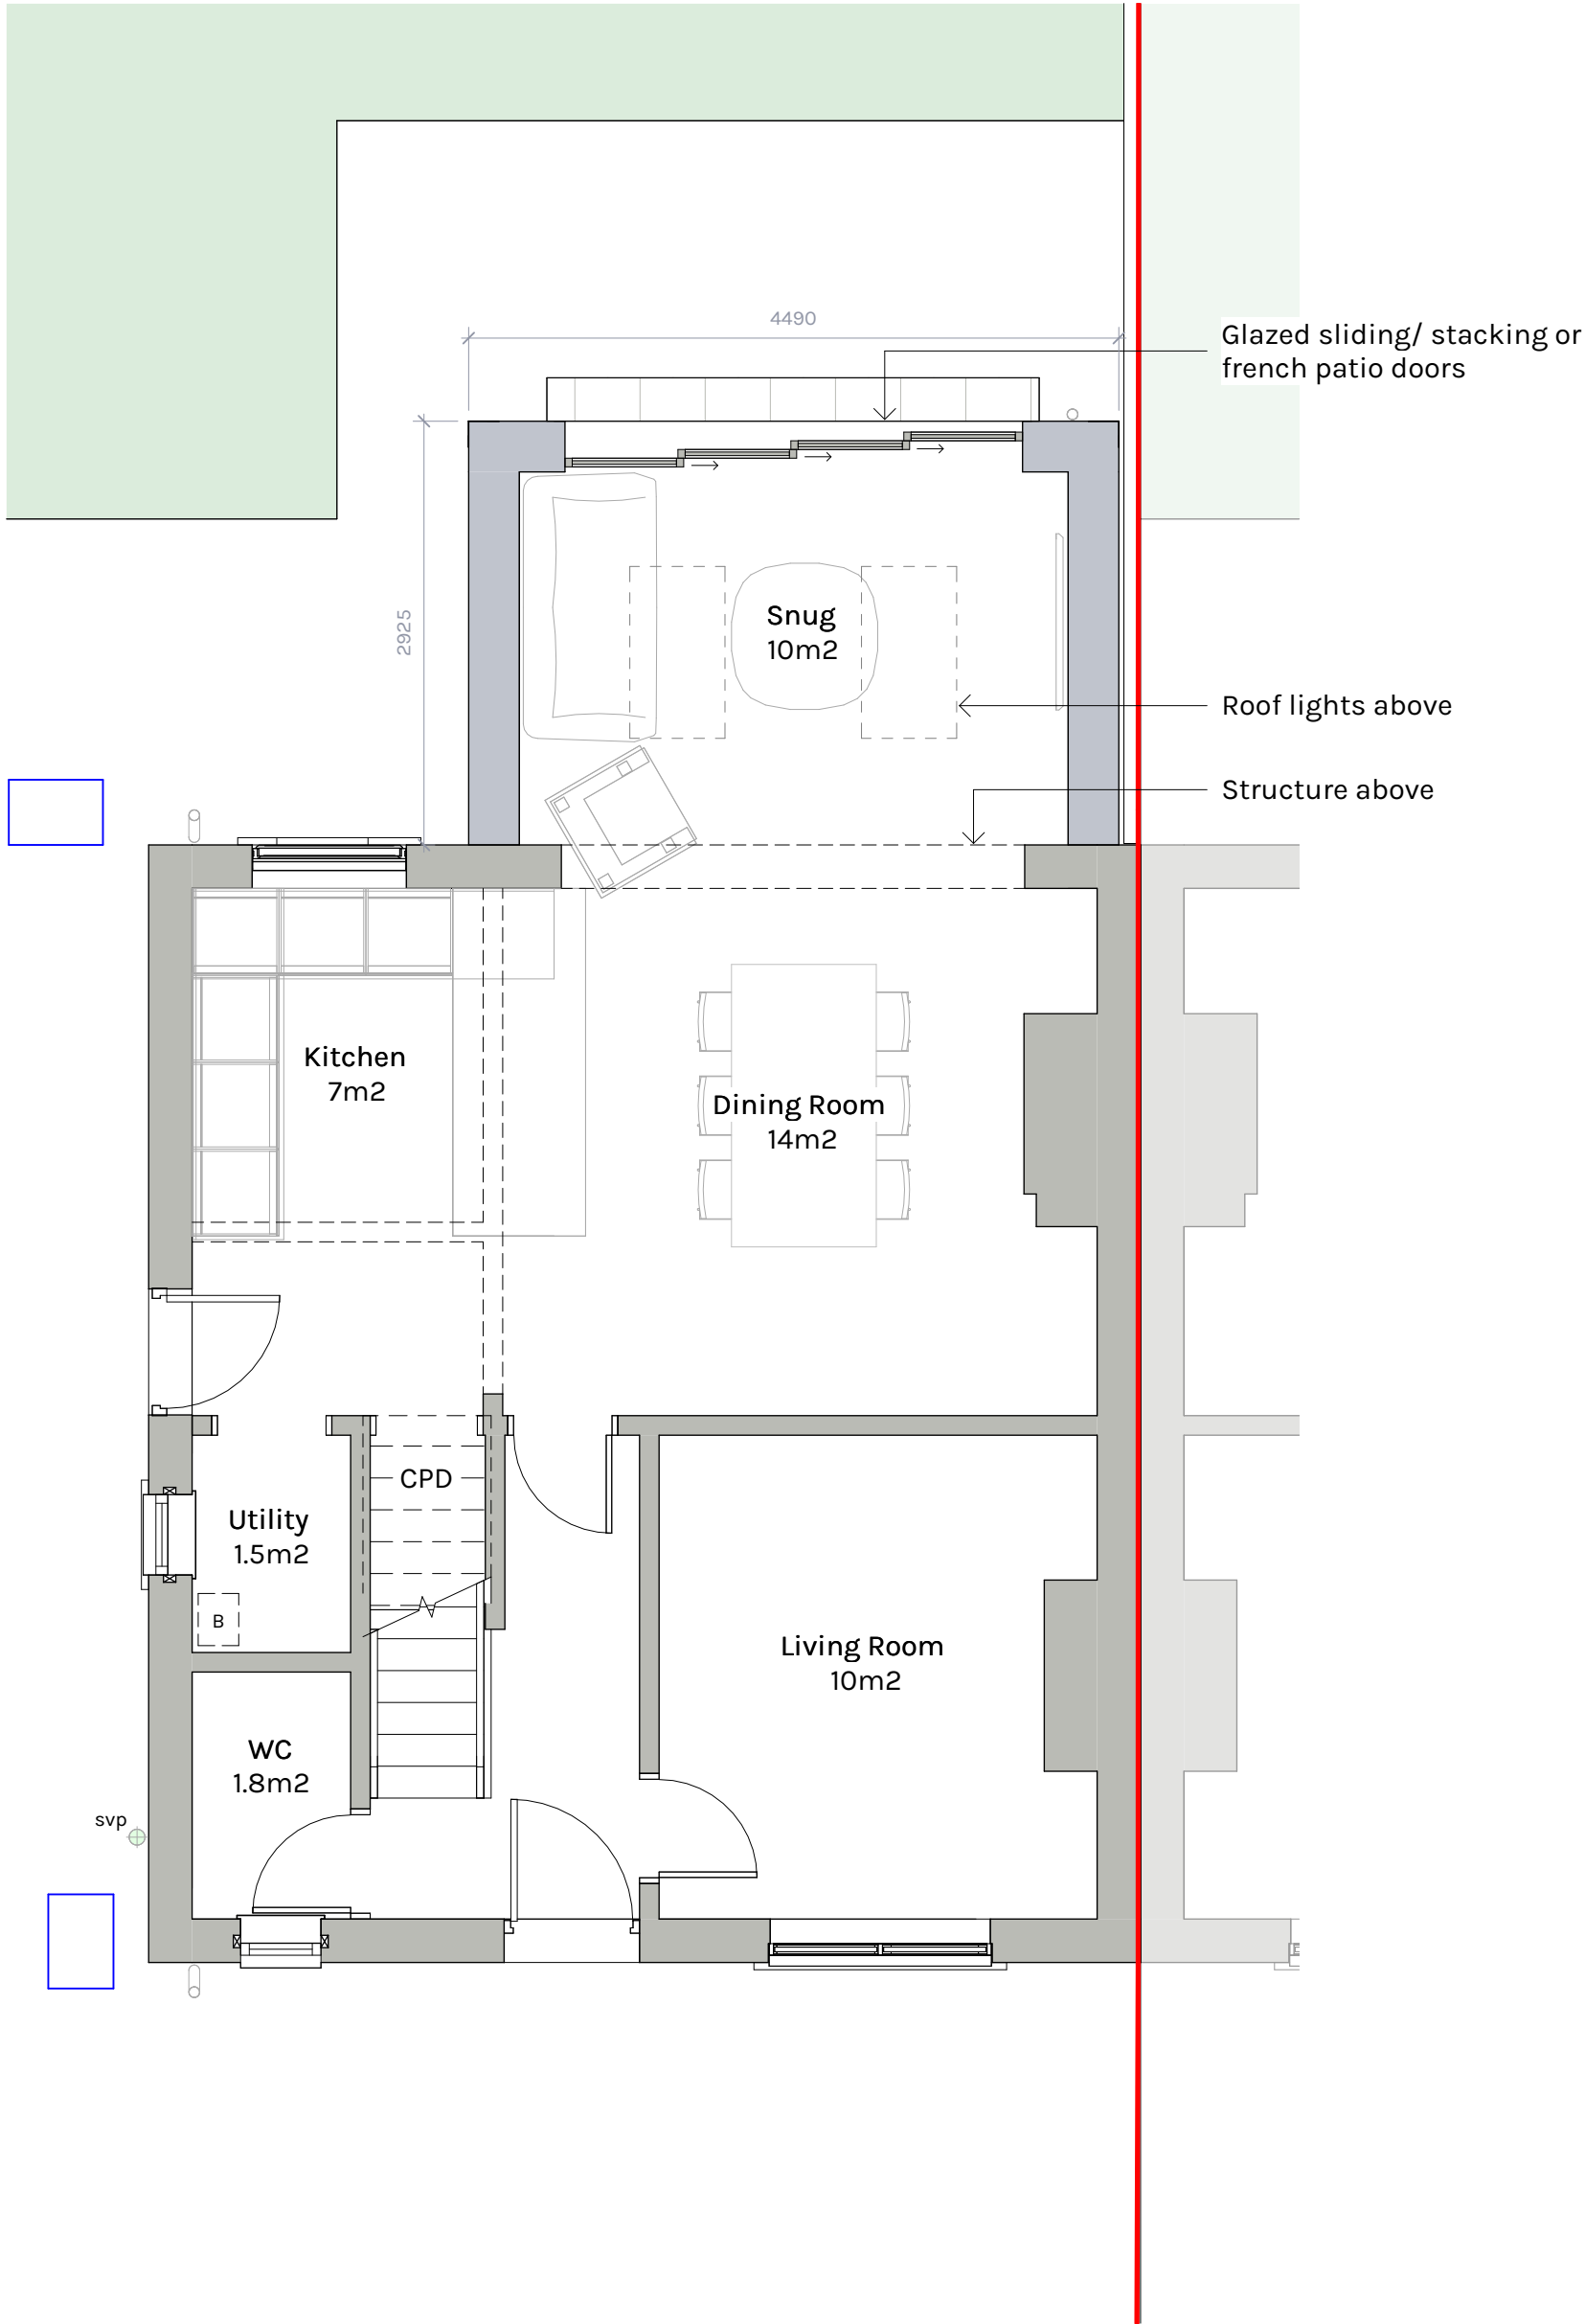

GF Proposed Ground Floor Plan
1:50

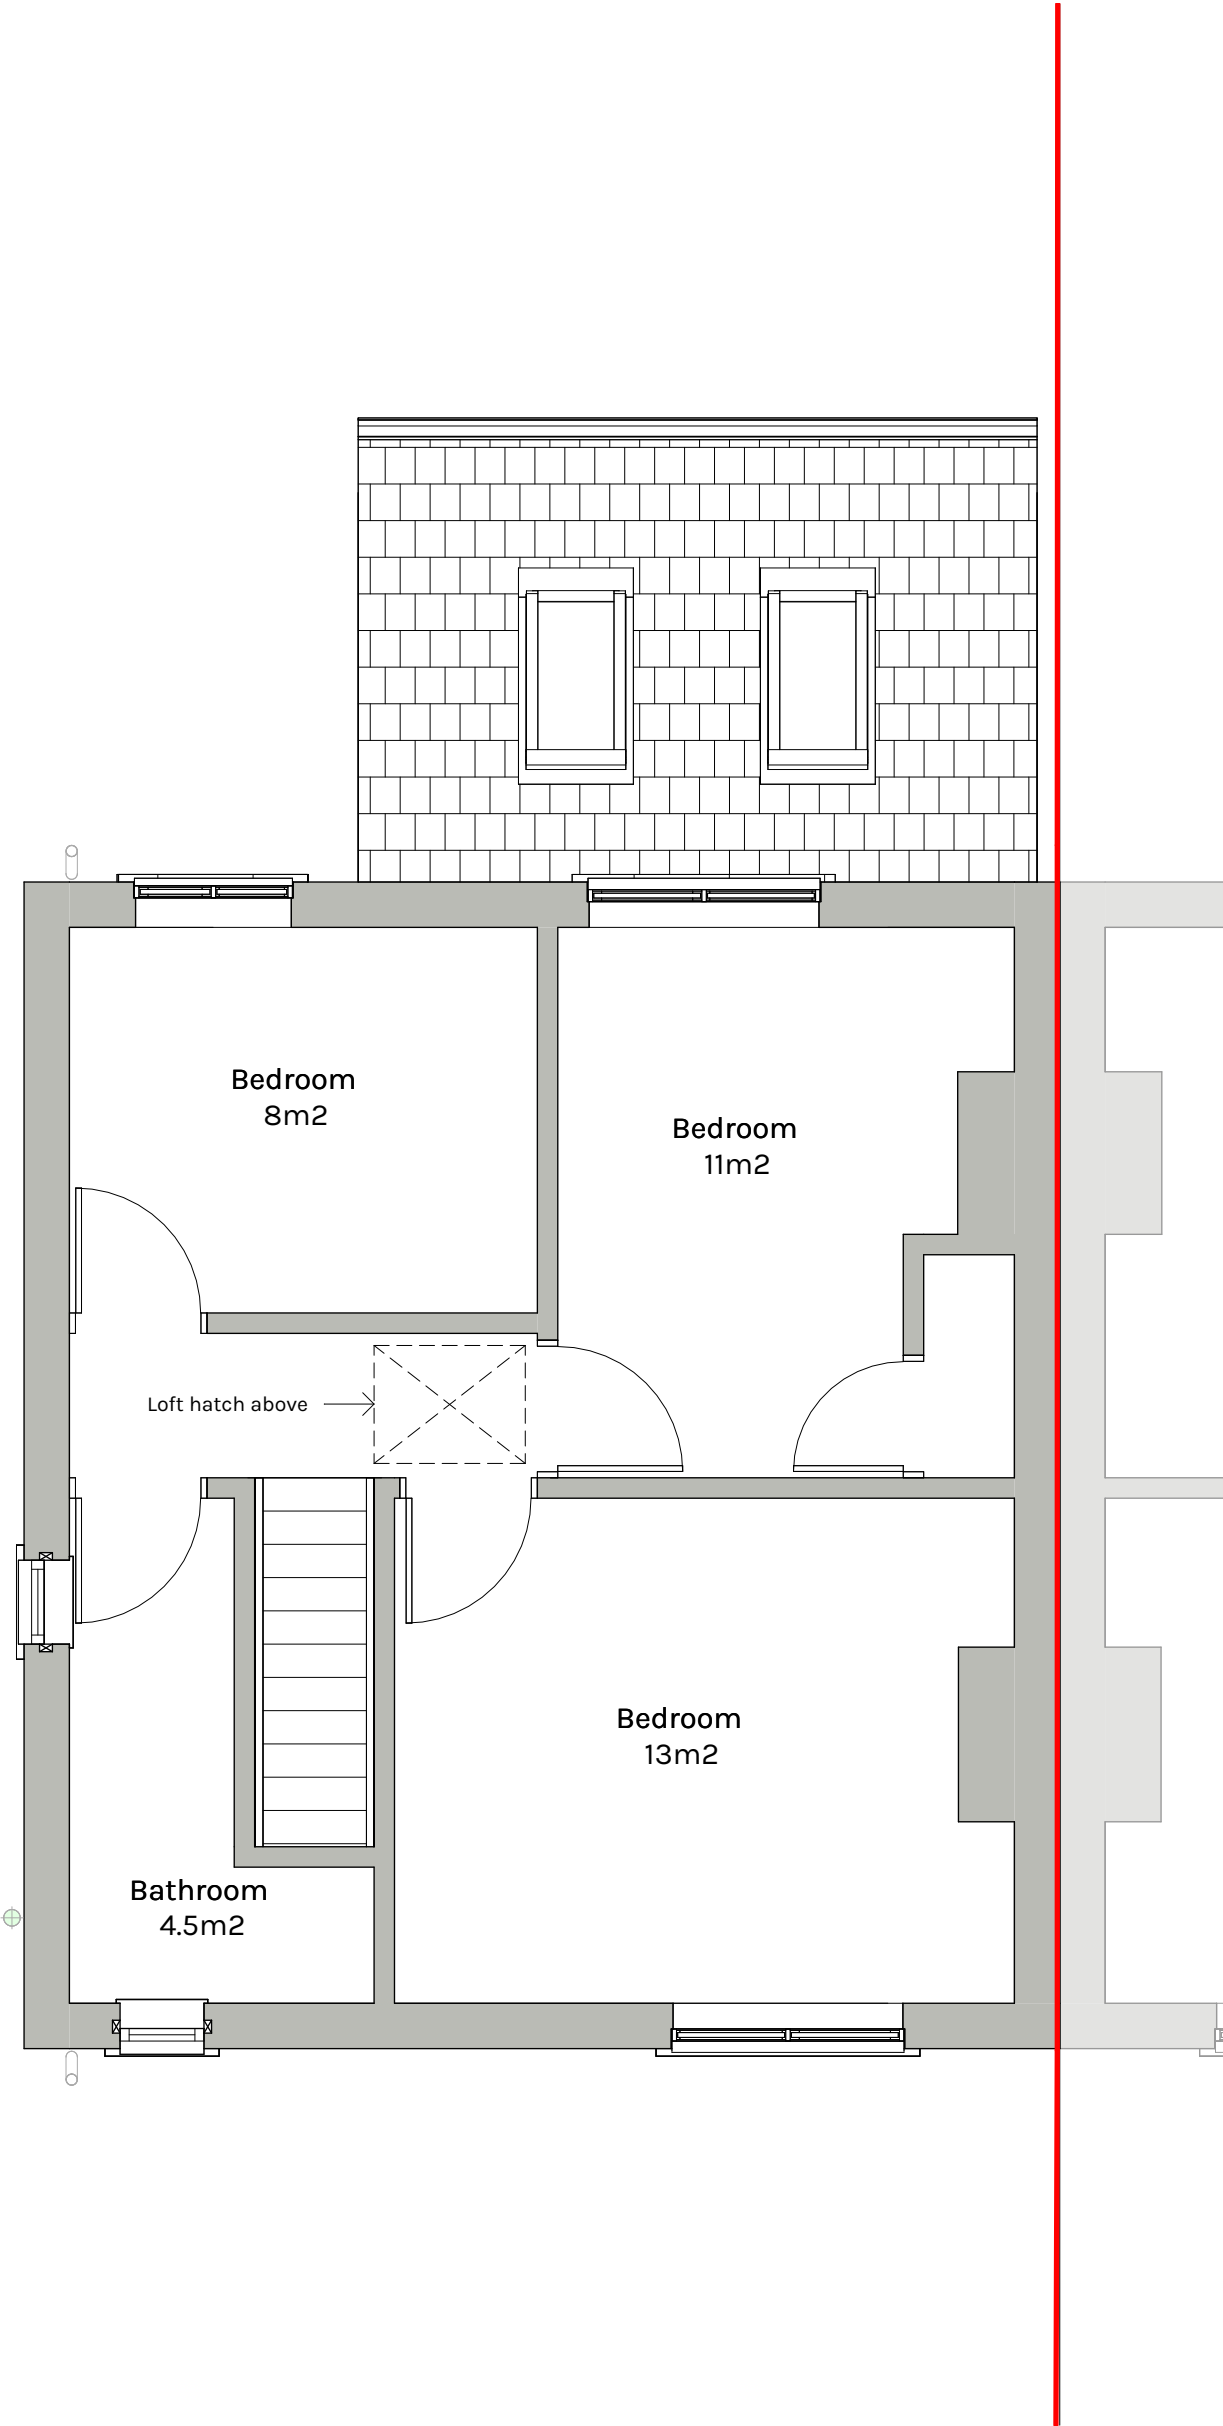

FF Proposed First Floor Plan
1:50

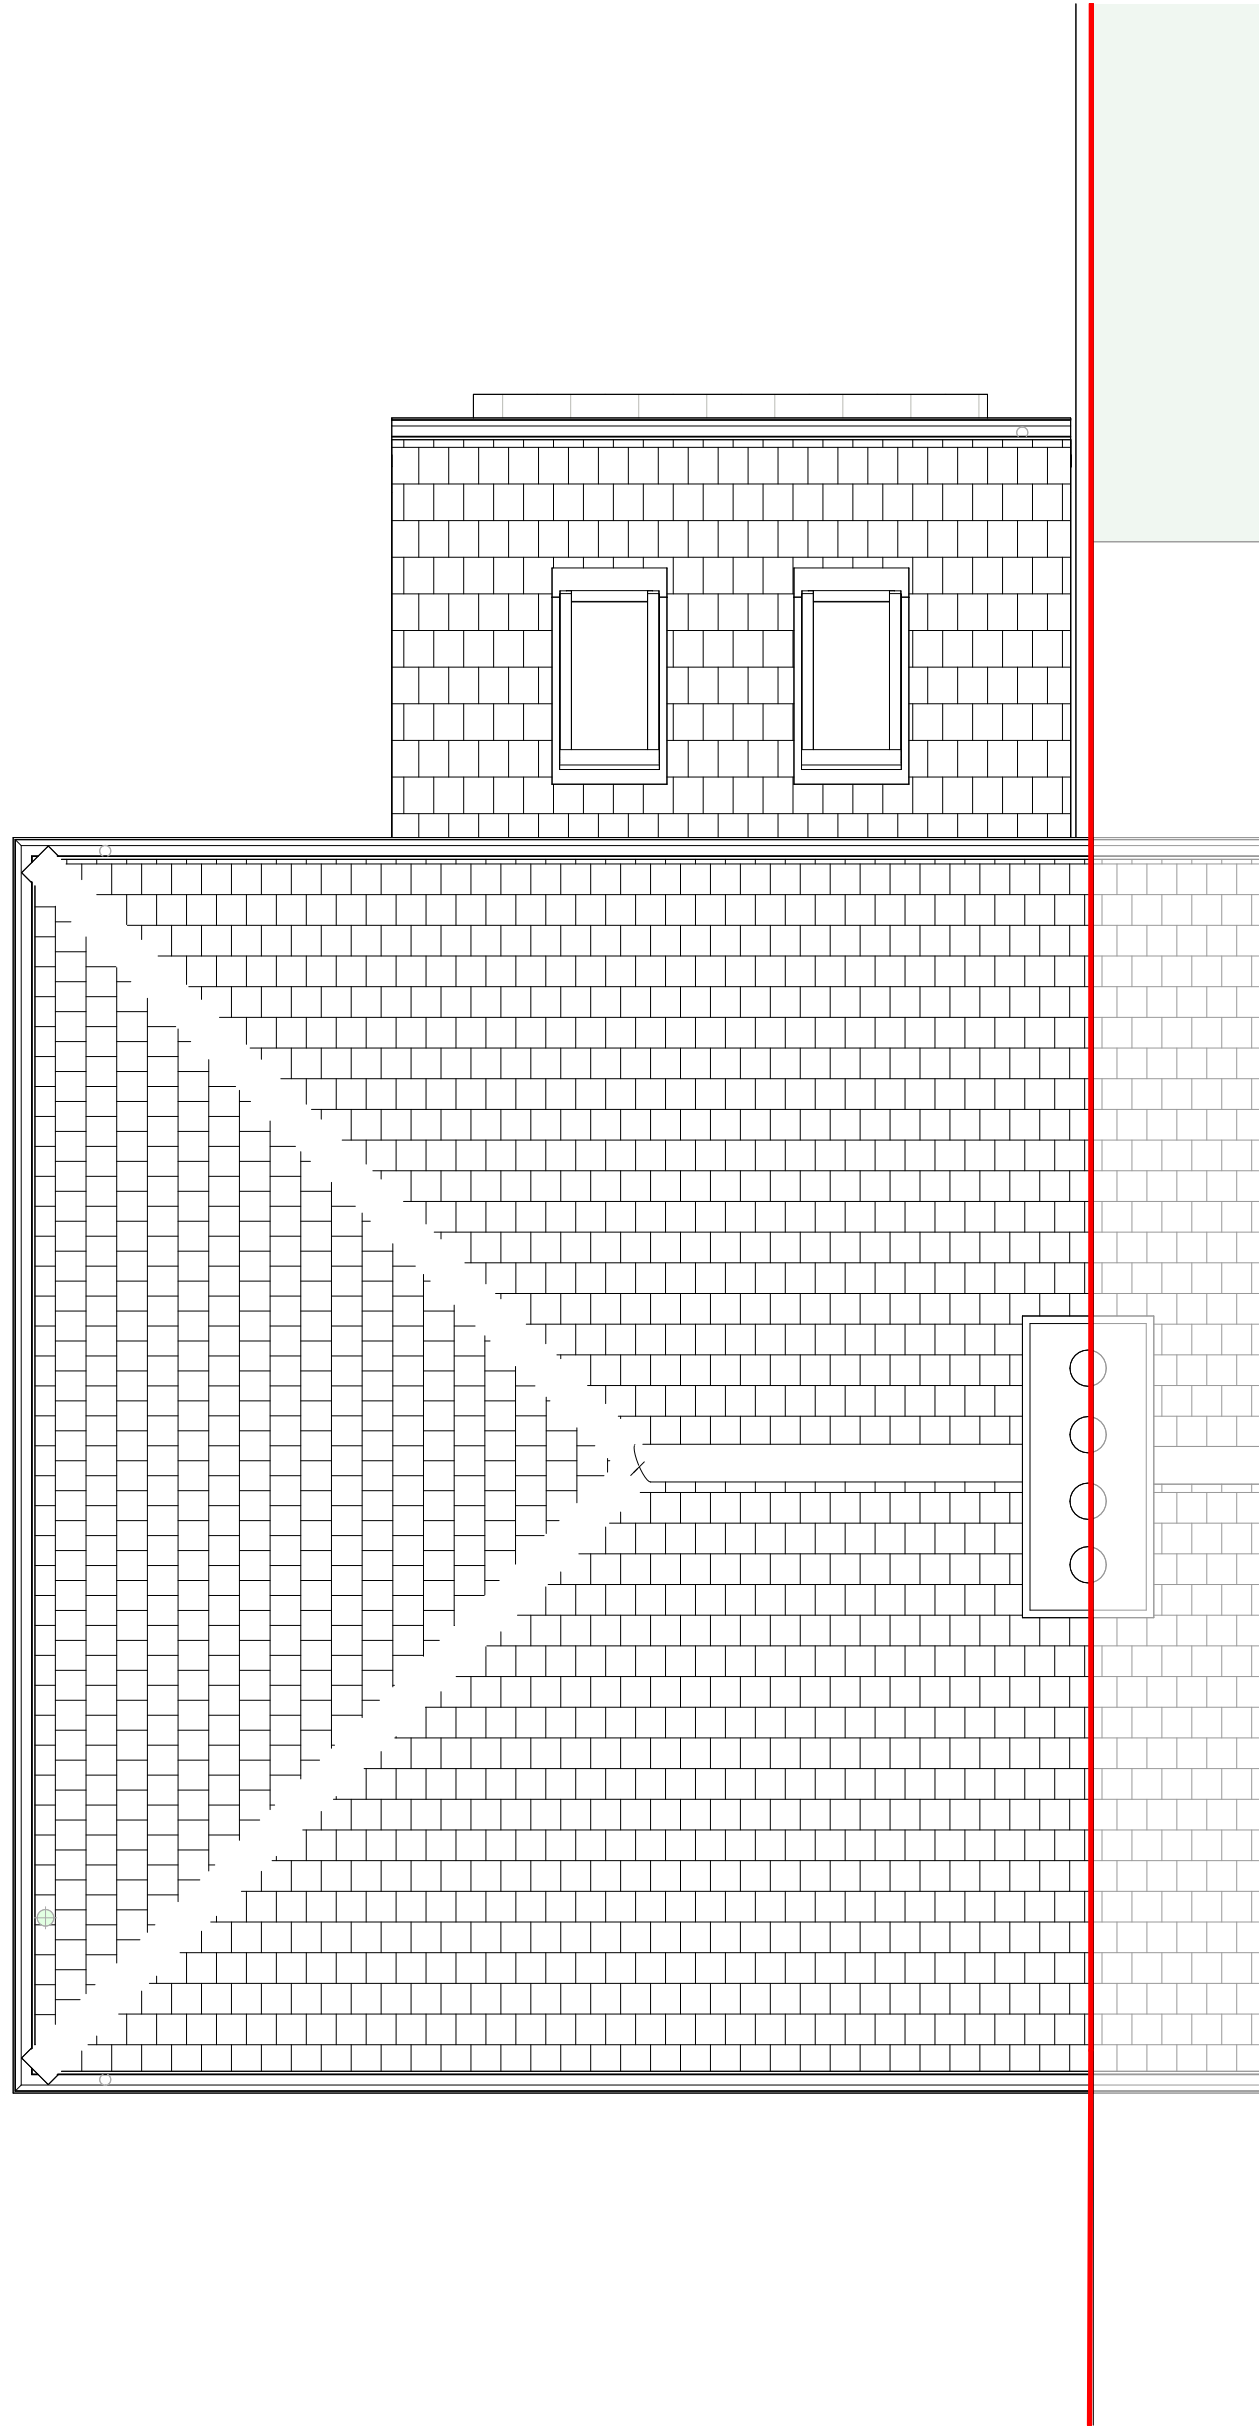

RP Proposed Roof Plan
1:50

PL	P01	17.08.26	Planning Issue	REVISED BY
STATUS	REV	DATE	DESCRIPTION	MC
CLIENT				CHECKED BY
Mr Trigo				ZW
28 Kingston Avenue, Bradford-on-Avon				ORIGINATOR NO
BA15 1JB				747
CONSULTANT				



21 Langley Road Trowbridge Wiltshire BA14 0LL
Tel: 01225 342837
Mobiles: 07831 817906 & 07789 744420

PROJECT
Rear single storey extension
28 Kingston Avenue, Bradford-on-Avon

DRAWING TITLE
Proposed Plans

SUITABILITY STATUS PL : PLANNING	SCALE As indicated @ A1
YEAR DESIGNER PROJECT NUMBER SHEET NUMBER 25-SZ-747-1000	REVISION P01

