


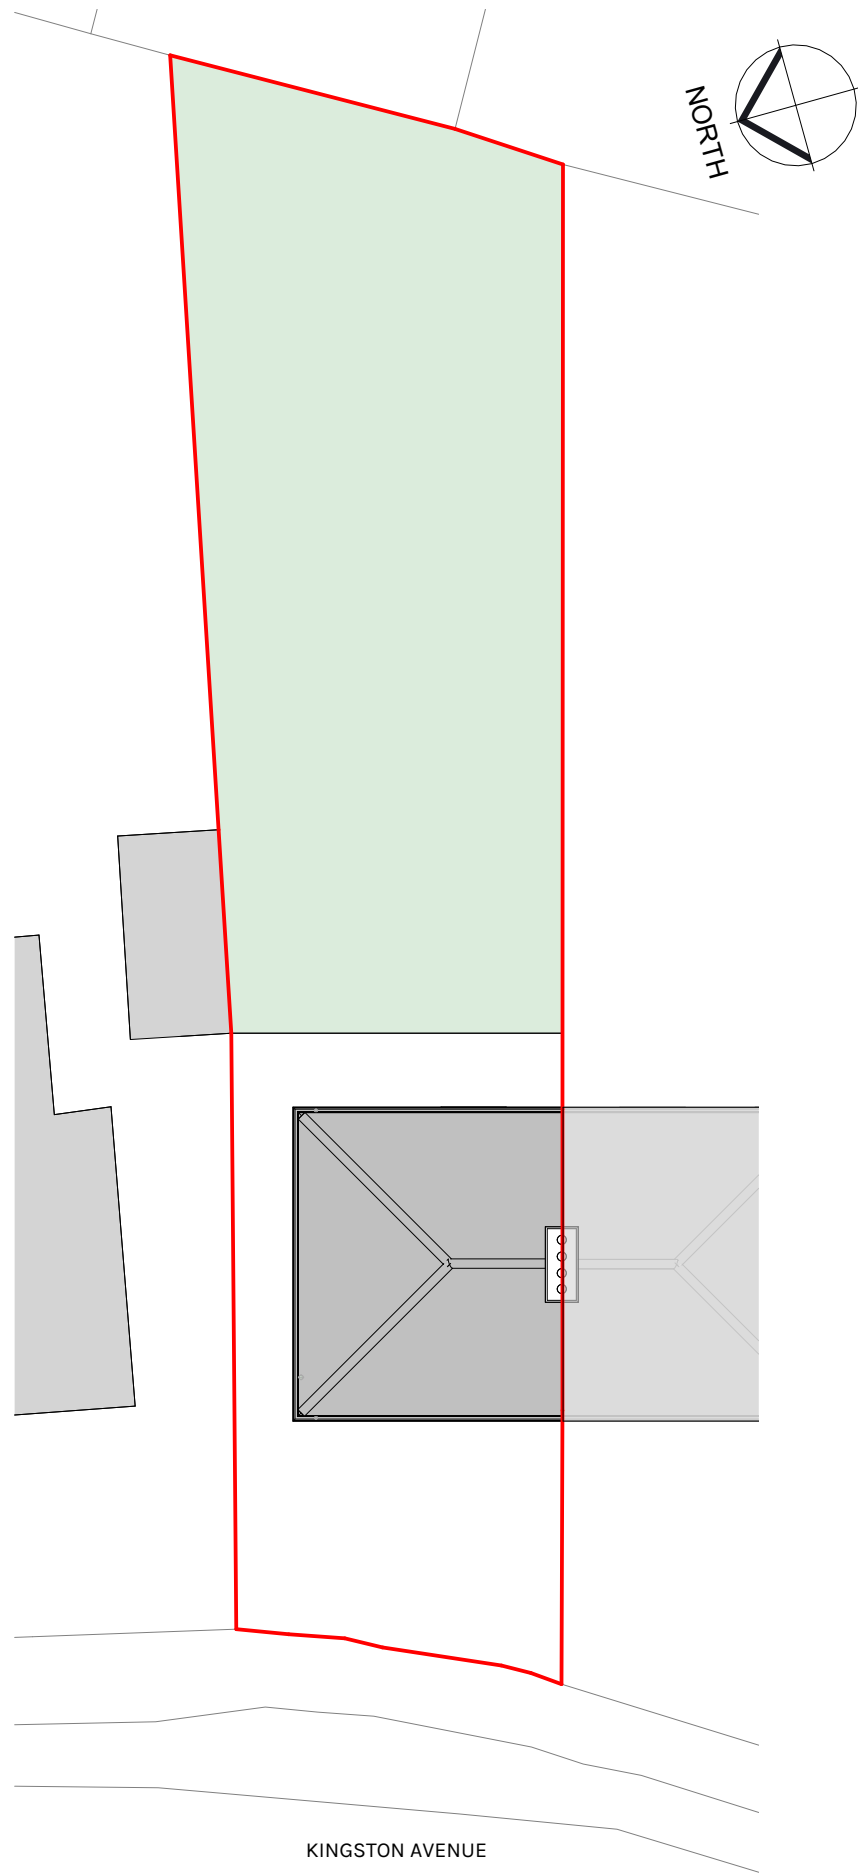


 


LP Site Location Plan
1:1250

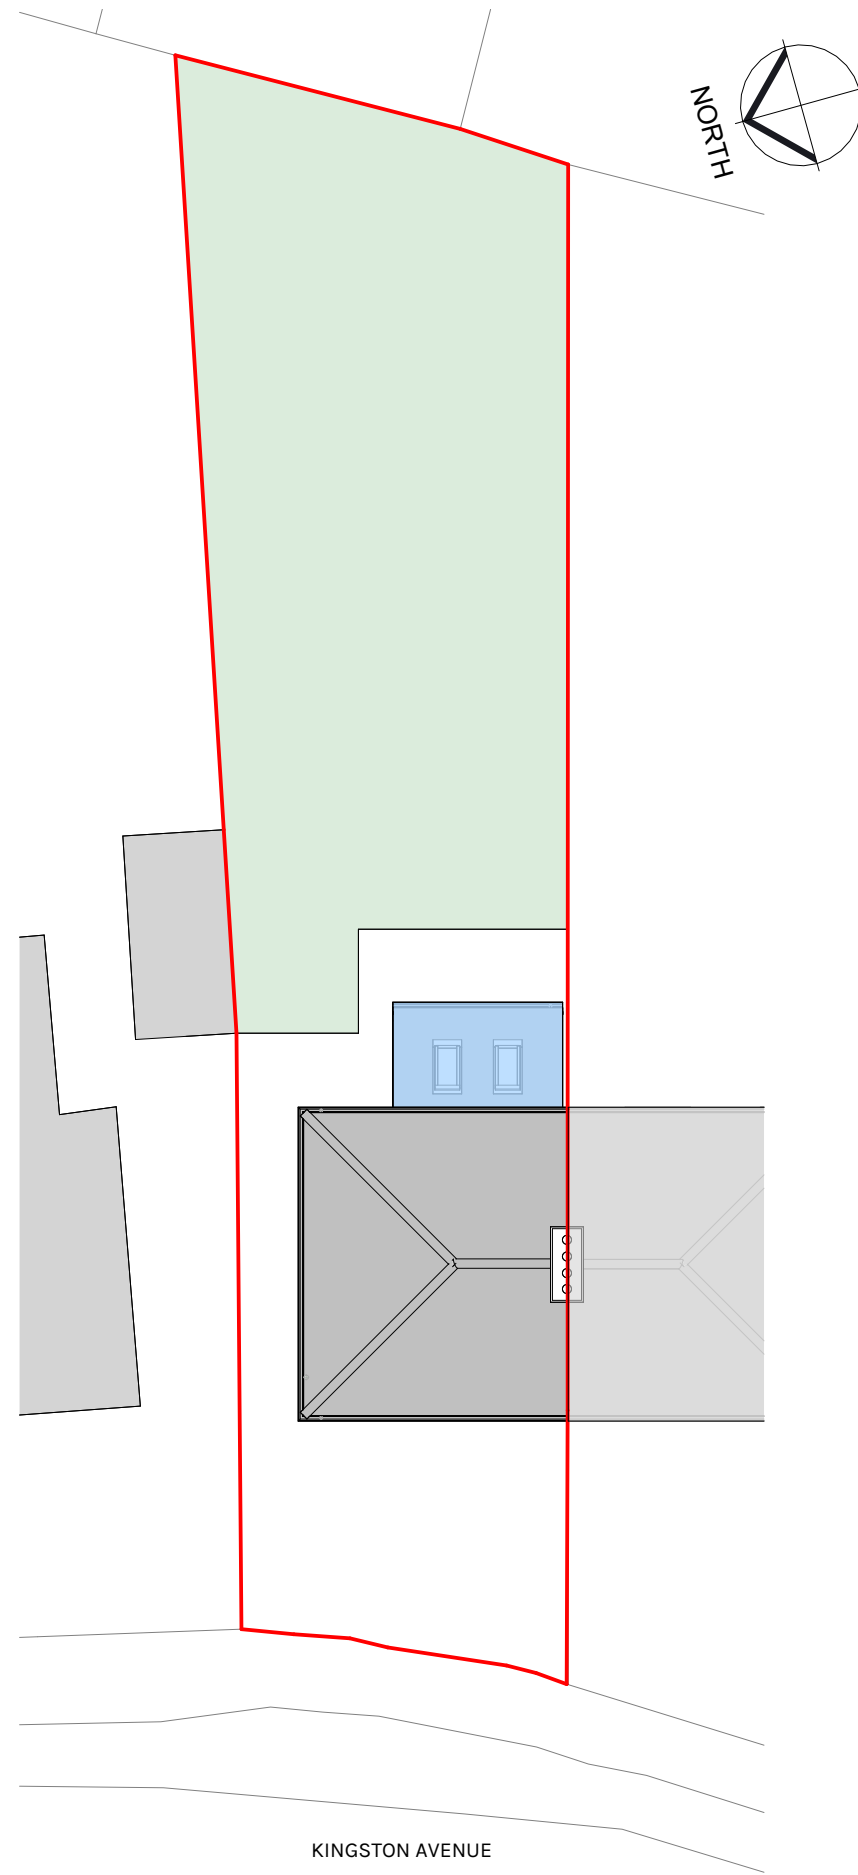

ES Existing Site Plan
1:200

 

PS Proposed Site Plan
1:200

 

NOTE:
Studio Zed take no responsibility for the accuracy of the boundary. All coordinates to be checked on site and correlated against land registry ownership boundary.

- KEY:
- Site Boundary Line
 - Denotes Existing Property
 - Denotes Area of Proposed Works

PL	P01	17.08.26	Planning Issue	
STATUS	REV	DATE	DESCRIPTION	
CLIENT	Mr Trigo			
REVISOR	MC			
CHECKED BY	ZW			
ORIGINATOR NO	747			
CONSULTANT	28 Kingston Avenue, Bradford-on-Avon BA15 1JB			



21 Langley Road Trowbridge Wiltshire BA14 0LL
Tel: 01225 342837
Mobile: 07389 809794 & 07831 817906

PROJECT
Rear single storey extension
28 Kingston Avenue, Bradford-on-Avon

DRAWING TITLE
Site Location & Site Plans

SUITABILITY STATUS PL : PLANNING	SCALE As indicated @ A2
YEAR DESIGNER PROJECT SHEET NUMBER 25-SZ-747-0010	REVISION P01