




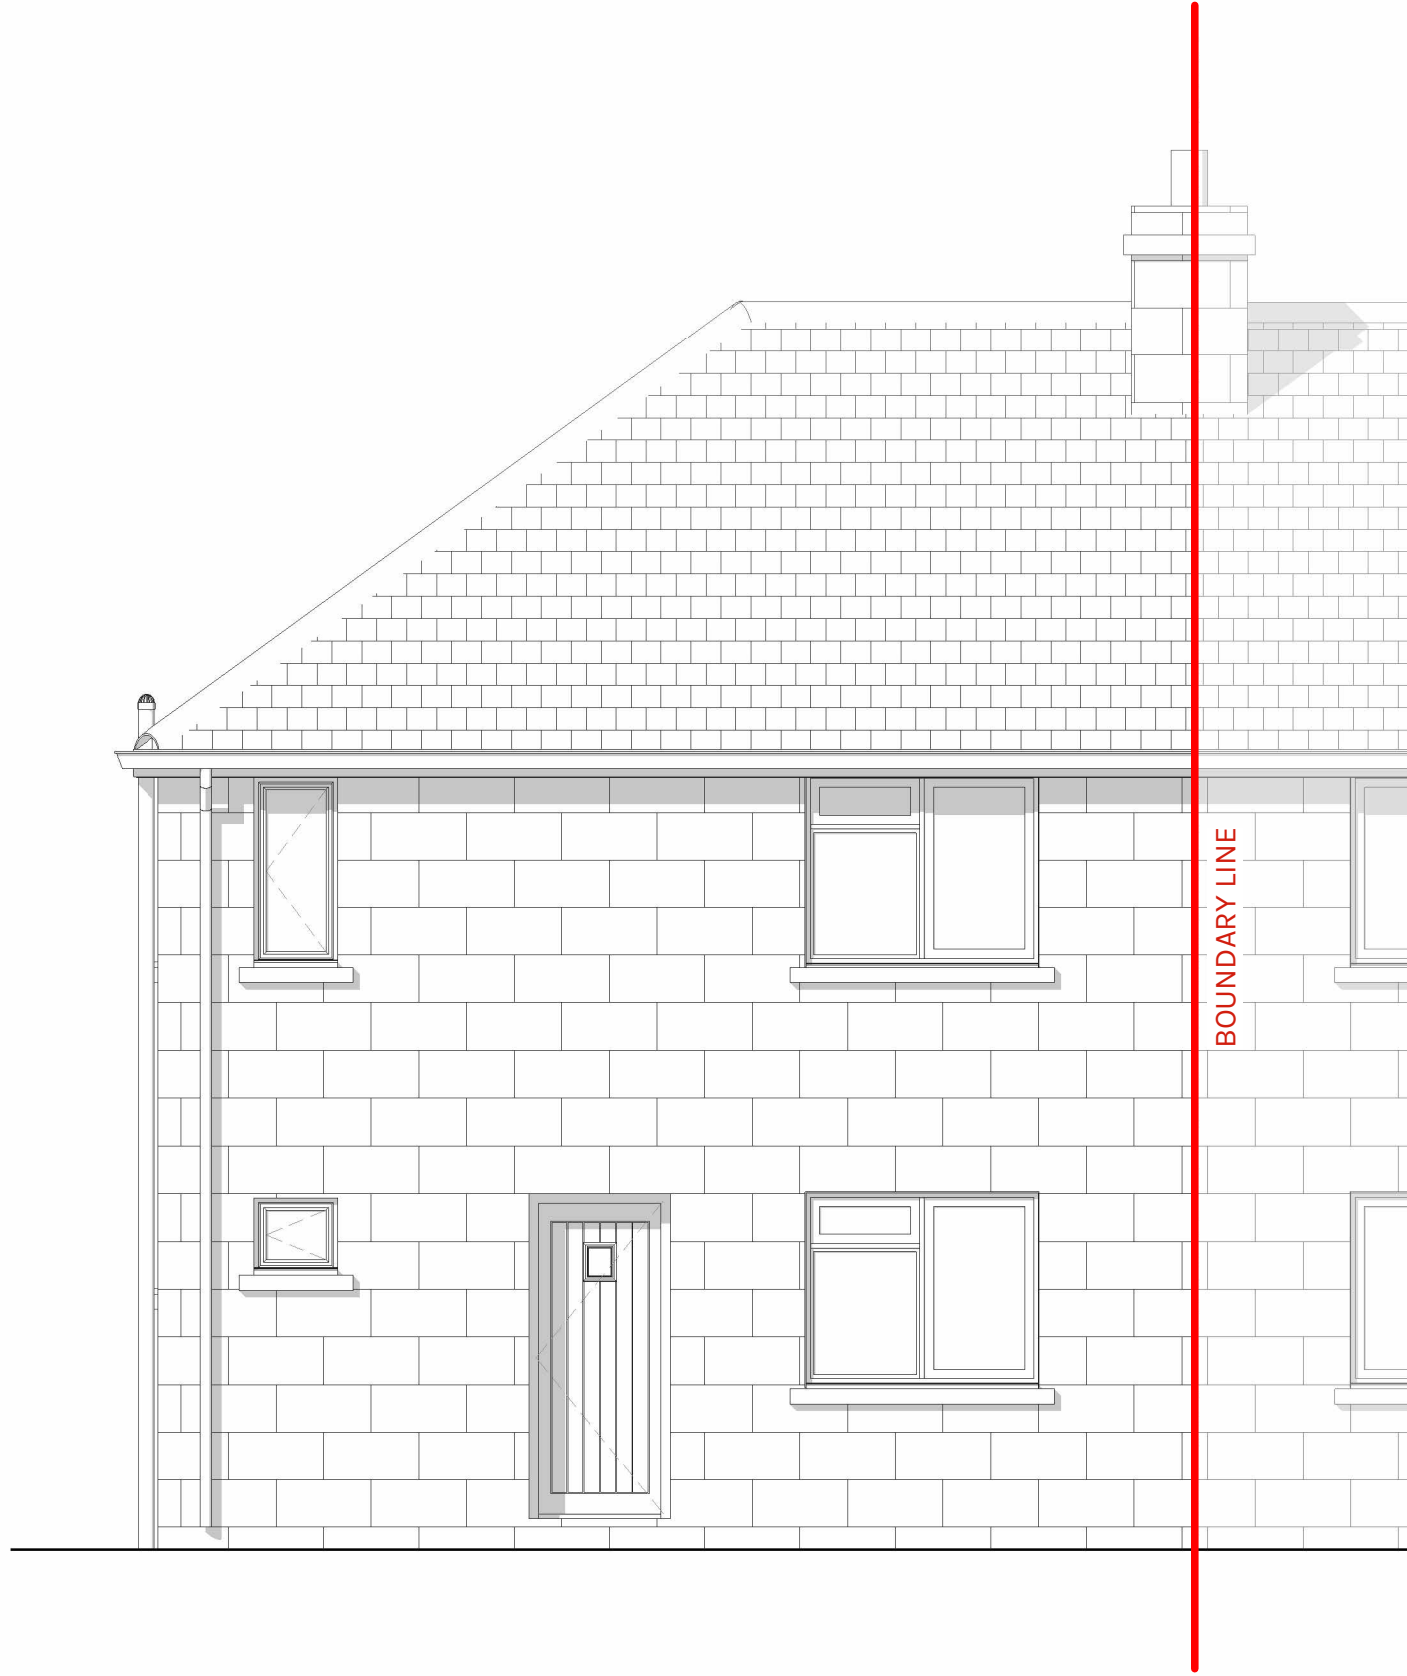


W Existing West Elevation (Front)
1: 50

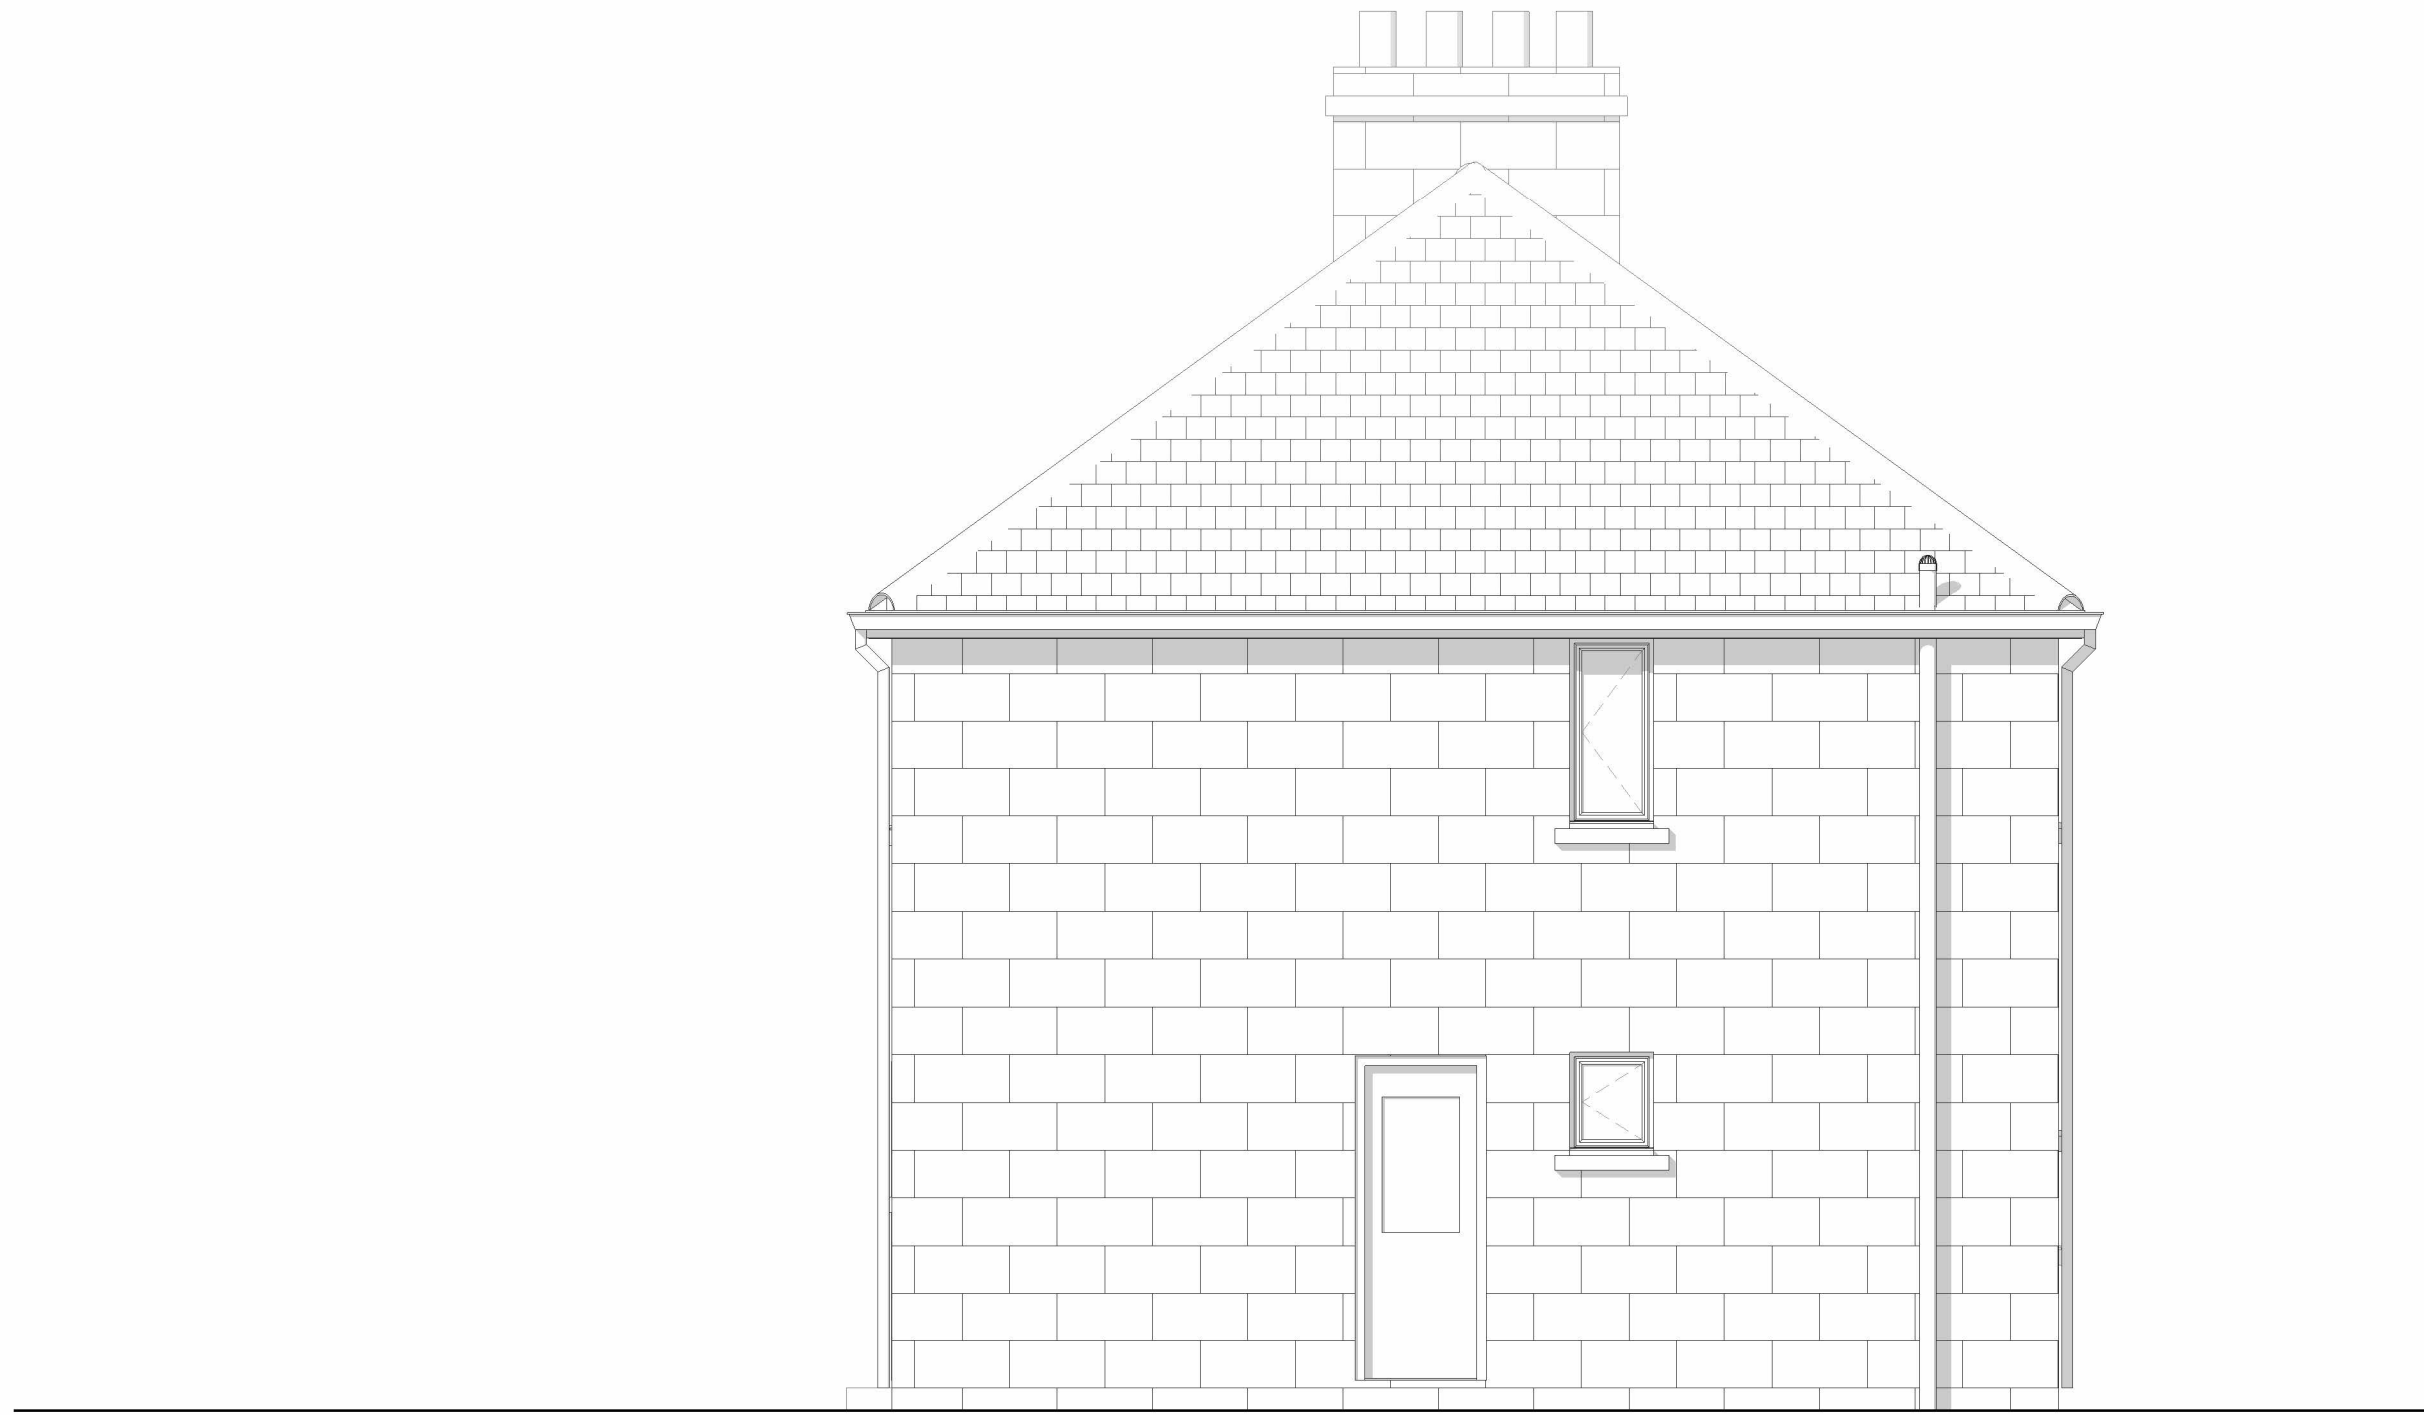

N Existing North Elevation (Side)
1: 50

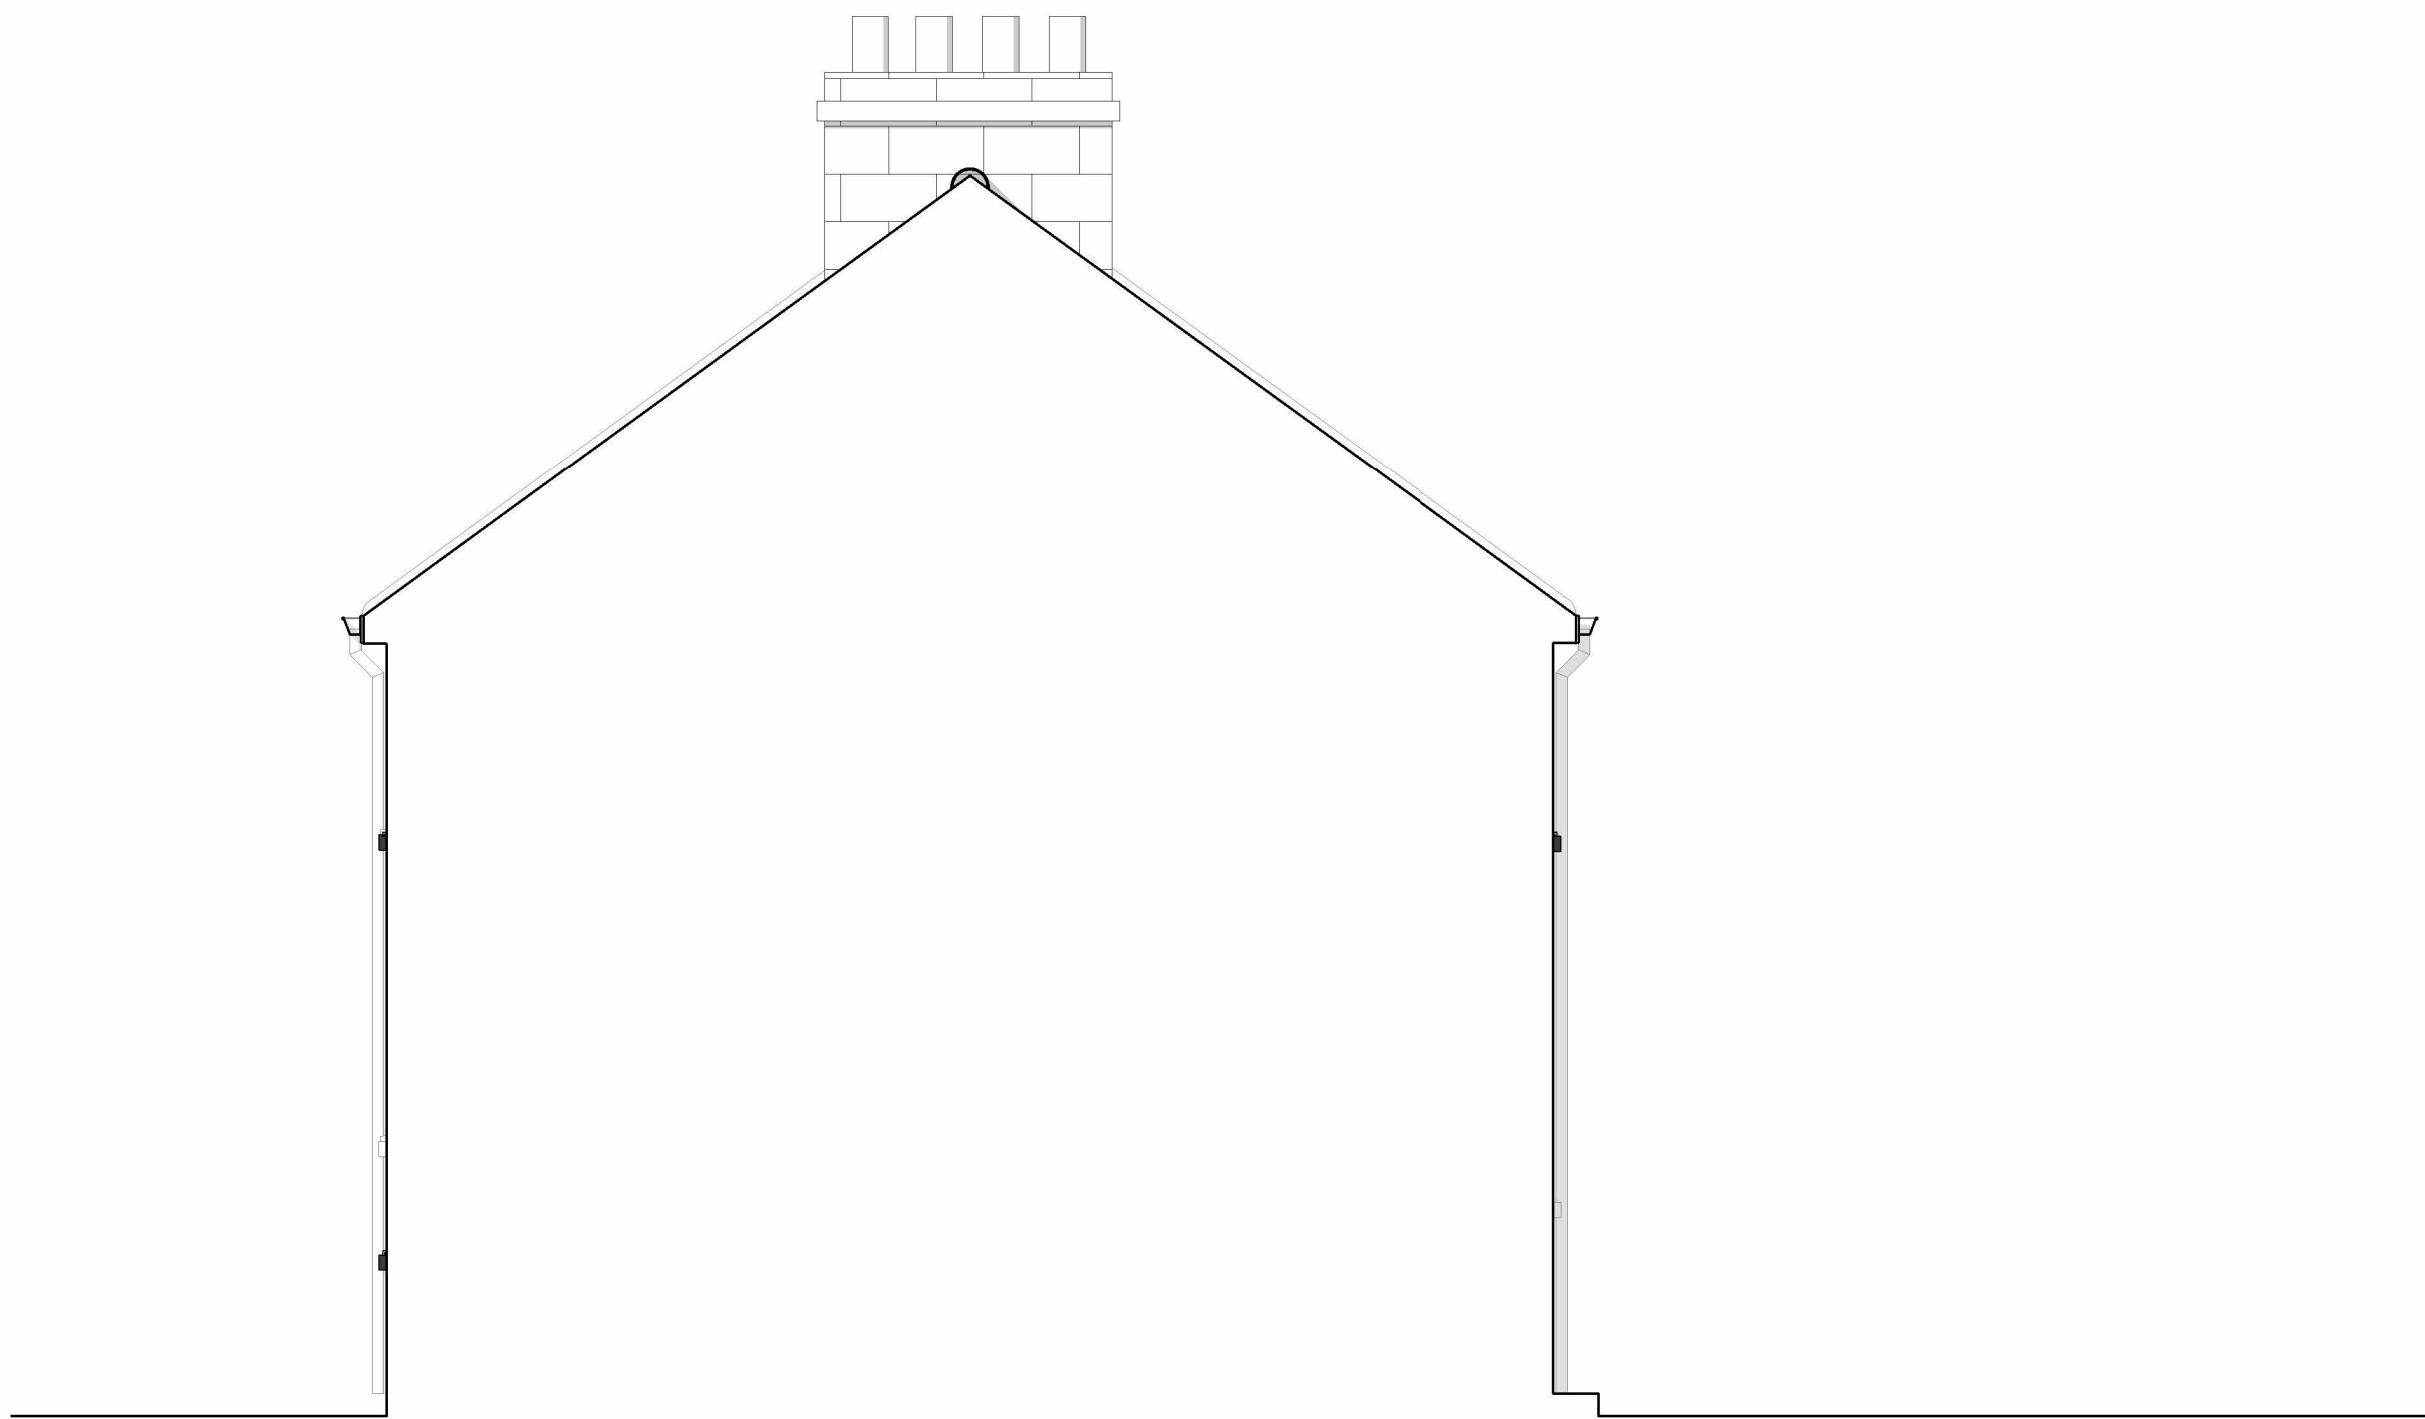


S Existing South Elevation (Side)
1: 50

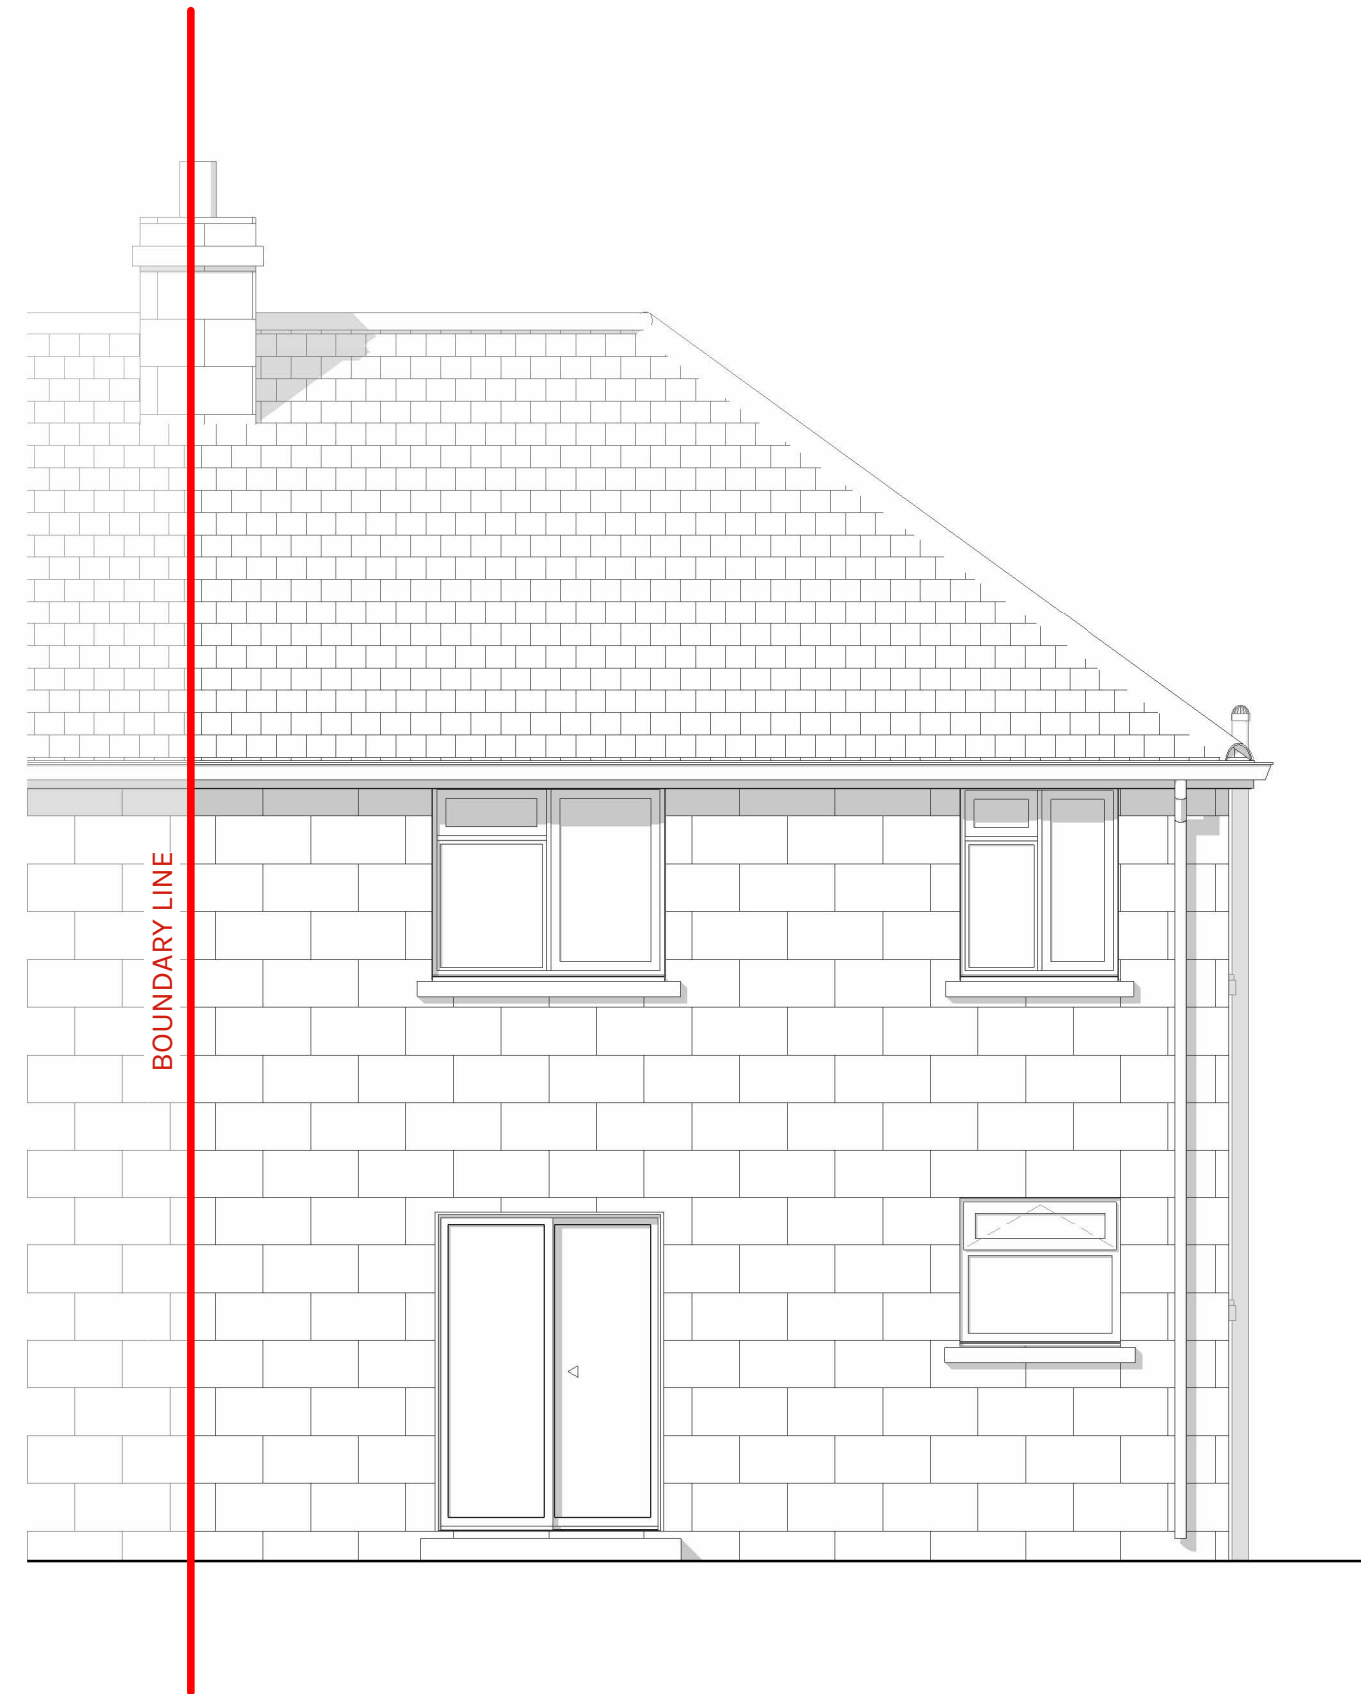

E Existing East Elevation (Rear)
1: 50

NOTE

BUILDING SURVEY OF EXISTING IS NON CONCLUSIVE, PLEASE ENSURE THAT ALL MEASUREMENTS ARE TAKEN FROM SITE. CONTRACTOR TO CHECK ALL DIMENSIONS AND REPORT ALL ERRORS AND OMISSIONS TO THE ENGINEER. ANY DIMENSIONS SHOWN ARE IN MM.

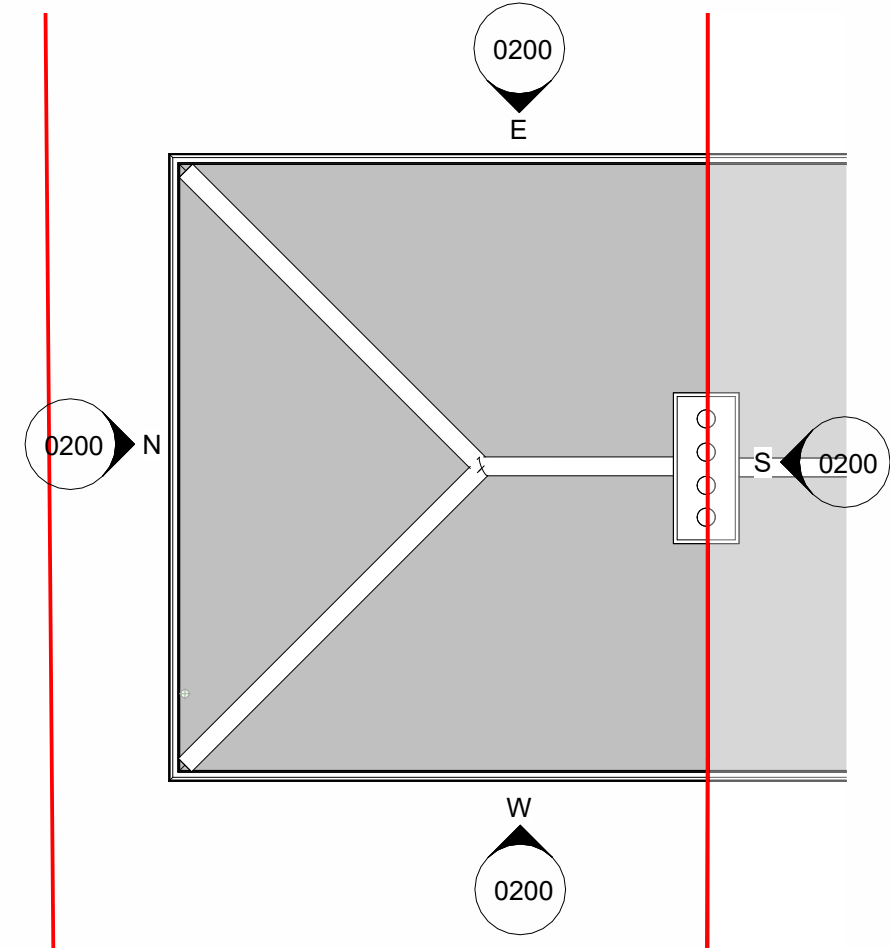

PL	P01	17.08.26	Planning Issue	
STATUS	REV	DATE	DESCRIPTION	REVISED BY
CLIENT				MC
Mr Trigo				CHECKED BY
				ZW
28 Kingston Avenue, Bradford-on-Avon				ORIGINATOR NO
BA15 1JB				747
CONSULTANT				



21 Langley Road Trowbridge Wiltshire BA14 0LL
Tel: 01225 342837
Mobiles: 07831 817906 & 07789 744420

PROJECT
Rear single storey extension
28 Kingston Avenue, Bradford-on-Avon

DRAWING TITLE
Existing Elevations

SUITABILITY STATUS	SCALE
PL : PLANNING	As indicated @ A1
YEAR DESIGNER PROJECT NUMBER SHEET NUMBER	REVISION
25-SZ-747-0200	P01

