



SITE PLAN- AS EXISTING





SITE PLAN- AS PROPOSED

----- Outline of existing structures for removal

DRAINAGE:
FOUL WATER-SURFACE-

Existing system to be retained (currently working well)
Soakaway for rainwater to be updated and reformed as part of scheme to calculated capacity allowing for uplift in any surface run-off on site - to run off no less than 5m from building.
All rainwater butts to be reused.

Scale: 1:100 @ A1, 1:200 @ A3

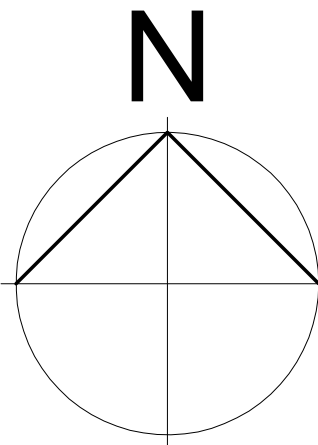 

Revision:
A: June '26 - amended opening sizes on extension windows and door, reduction in no of rooflights

Corton Glebe Cottage Upton Lovell, BA12 0JW For C Kemp & A Bridgewater		
Proposed Extension, alterations and replacement garage		
BLOCK PLAN (Roof plan AS PROPOSED)		
Date: Jan 2026	Scale: 1:100 @ A1 1:200 @ A3	Drawn: JEK
Drawing No. 23-03-002	Status 2	Revision A
 Affinity Architects 43 Albany Road Salisbury Wiltshire SP1 3YQ		
01722 741683 admin@affinityarchitects.co.uk Affinity Architects Ltd. Reg no: 08887699		

S I T E / B L O C K P L A N