




© This Drawing is the copyright of benjamin + beauchamp architects ltd.
All dimensions to be checked on site by contractor and not scaled from this drawing. Scaling for planning purposes only.
benjamin + beauchamp architects ltd accept no liability for any expense, loss or damage of whatsoever nature and however arising from any variation made to this drawing or in the execution of the work to which it relates, which has not been referred to them and their approval obtained.
p:\westbury - unit 15 woodlands - 1047\drawings, photos & graphics\1047 drawings\drawing board\1047.p.003 proposed floor plan and elevations.dwg

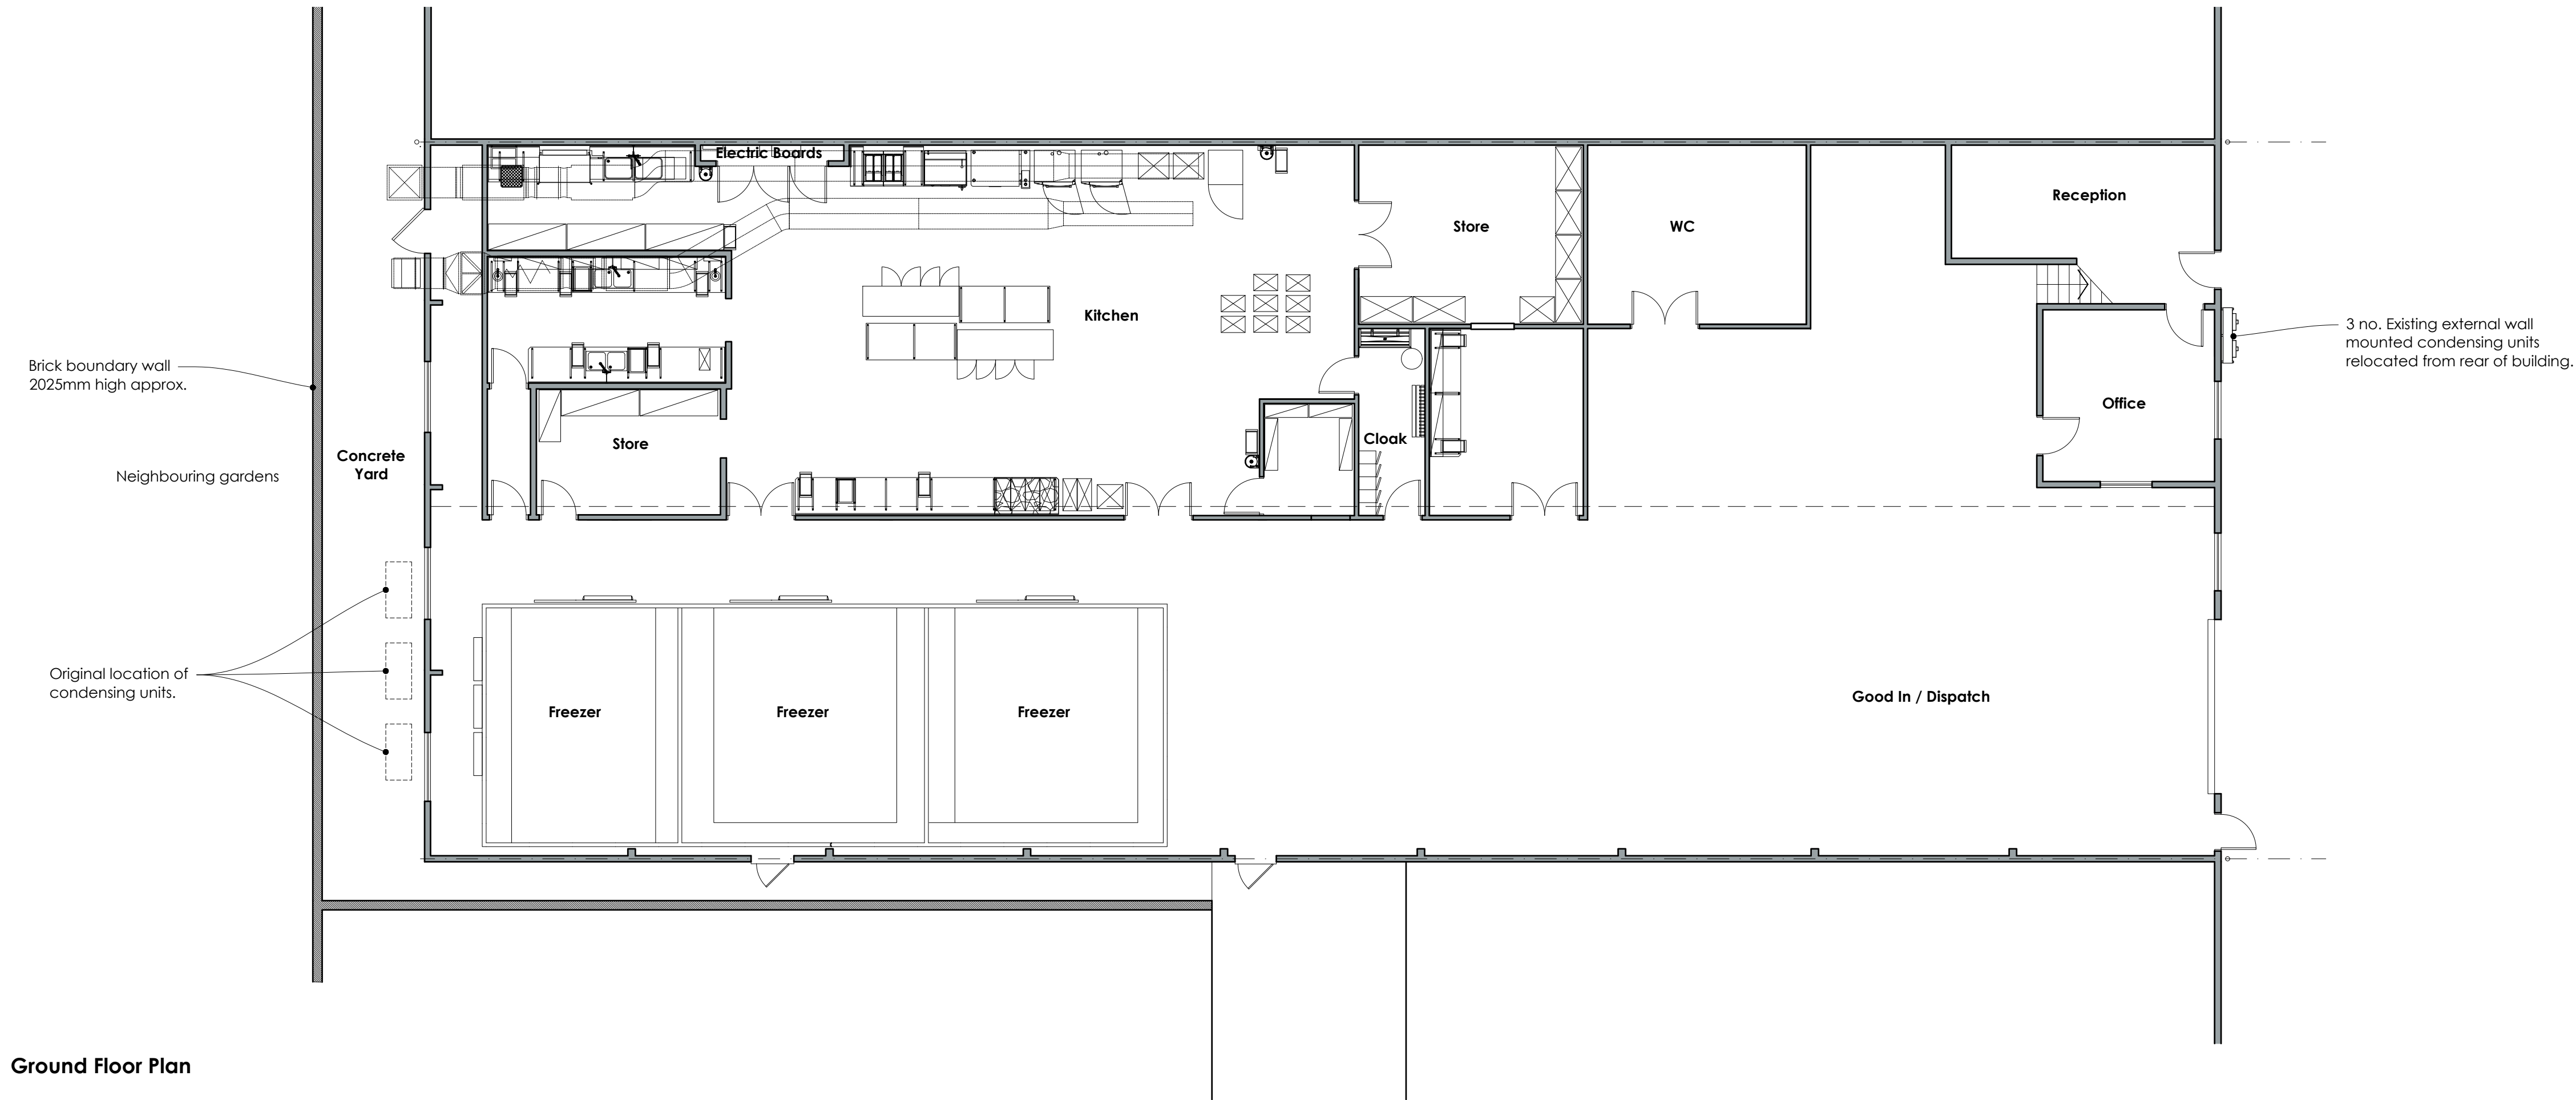


Ground Floor Plan

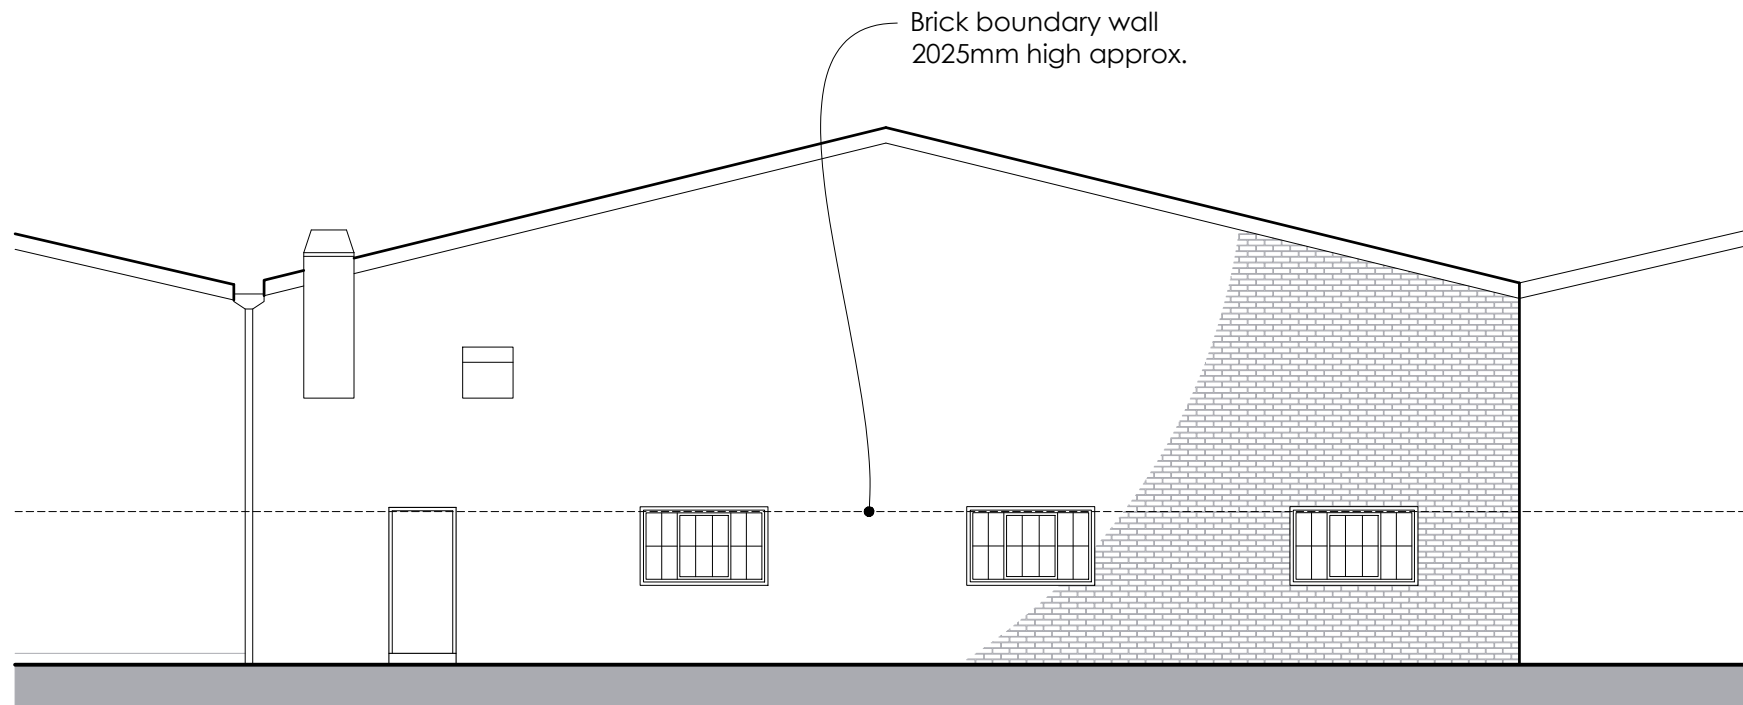

South West Elevation

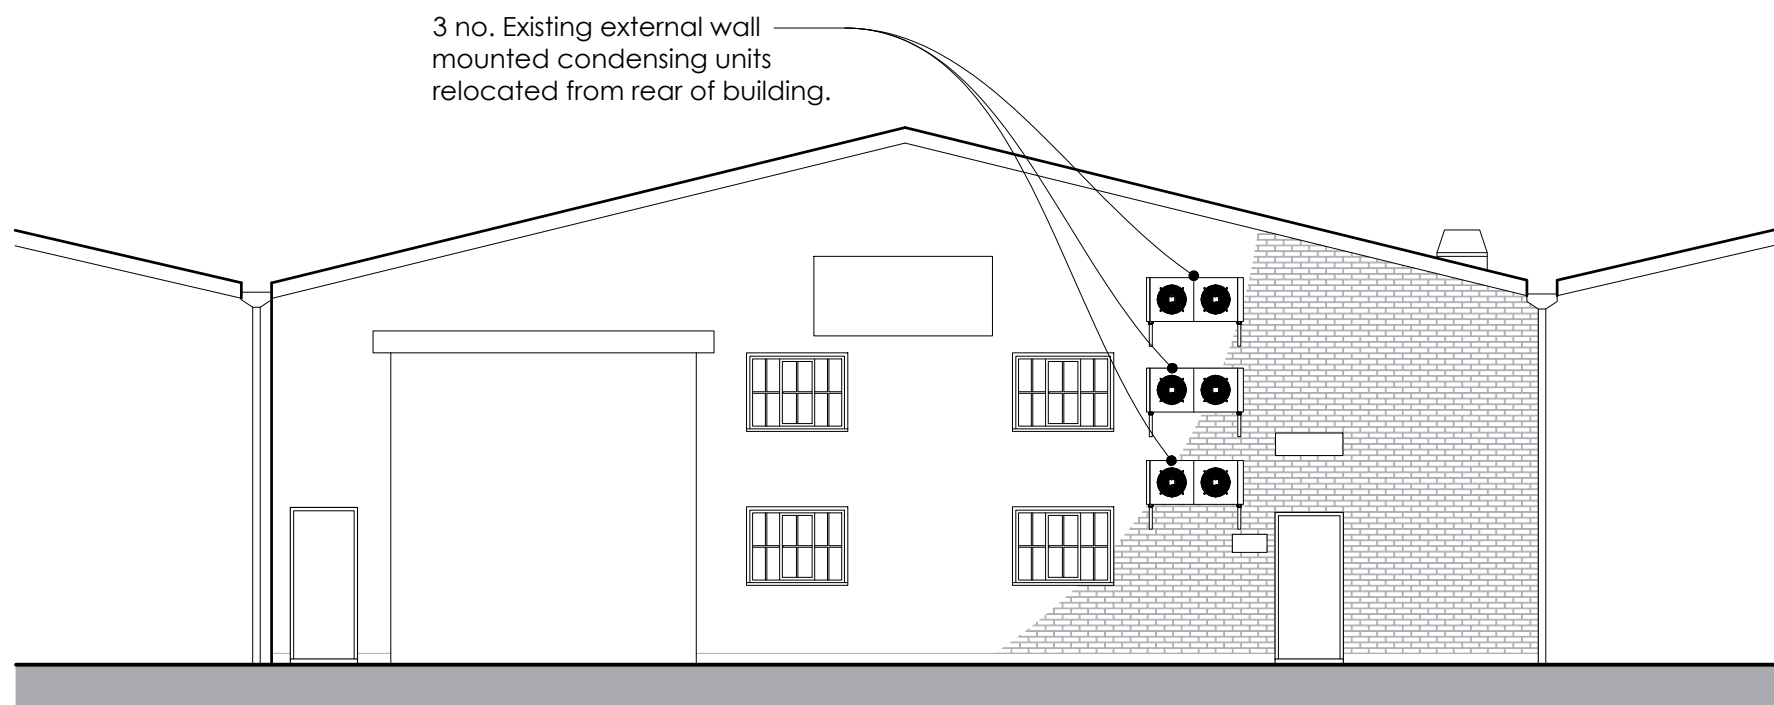

North East Elevation

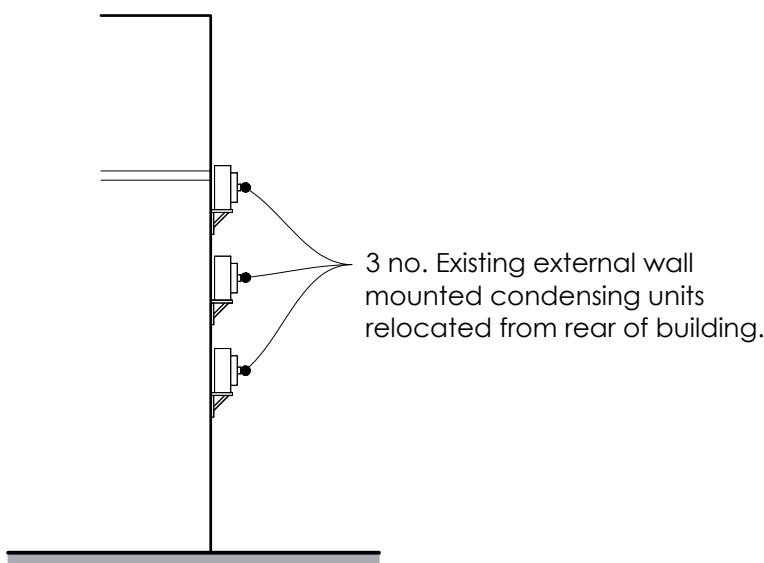

South East Elevation



Revision Project Initials Dates
WESTBURY
Unit 15 Woodlands
Industrial Estate
Title
Proposed Ground Floor
Plan & Elevations
Stage
Planning
benjamin + beauchamp
architecture design conservation
the borough studios, the borough,
wedmore, somerset BS28 4EB
T 01934 713313 F 01934 713314
Drawn By JLB Date 02.04.2026 Scale 1:100 at A1
Drawing No. 1047.P.003
studio: b2architects.com www.b2architects.com