


20 Churchfields Road
Salisbury, Wiltshire

Drawing
Proposed Ground Floor
Layout
Drawing No.
TDB-213-HH07
Scale
@ A3
Date
July 26

New glazed sliding/folding doors to rear elevation, providing enhanced natural light and a stronger connection to the rear garden.

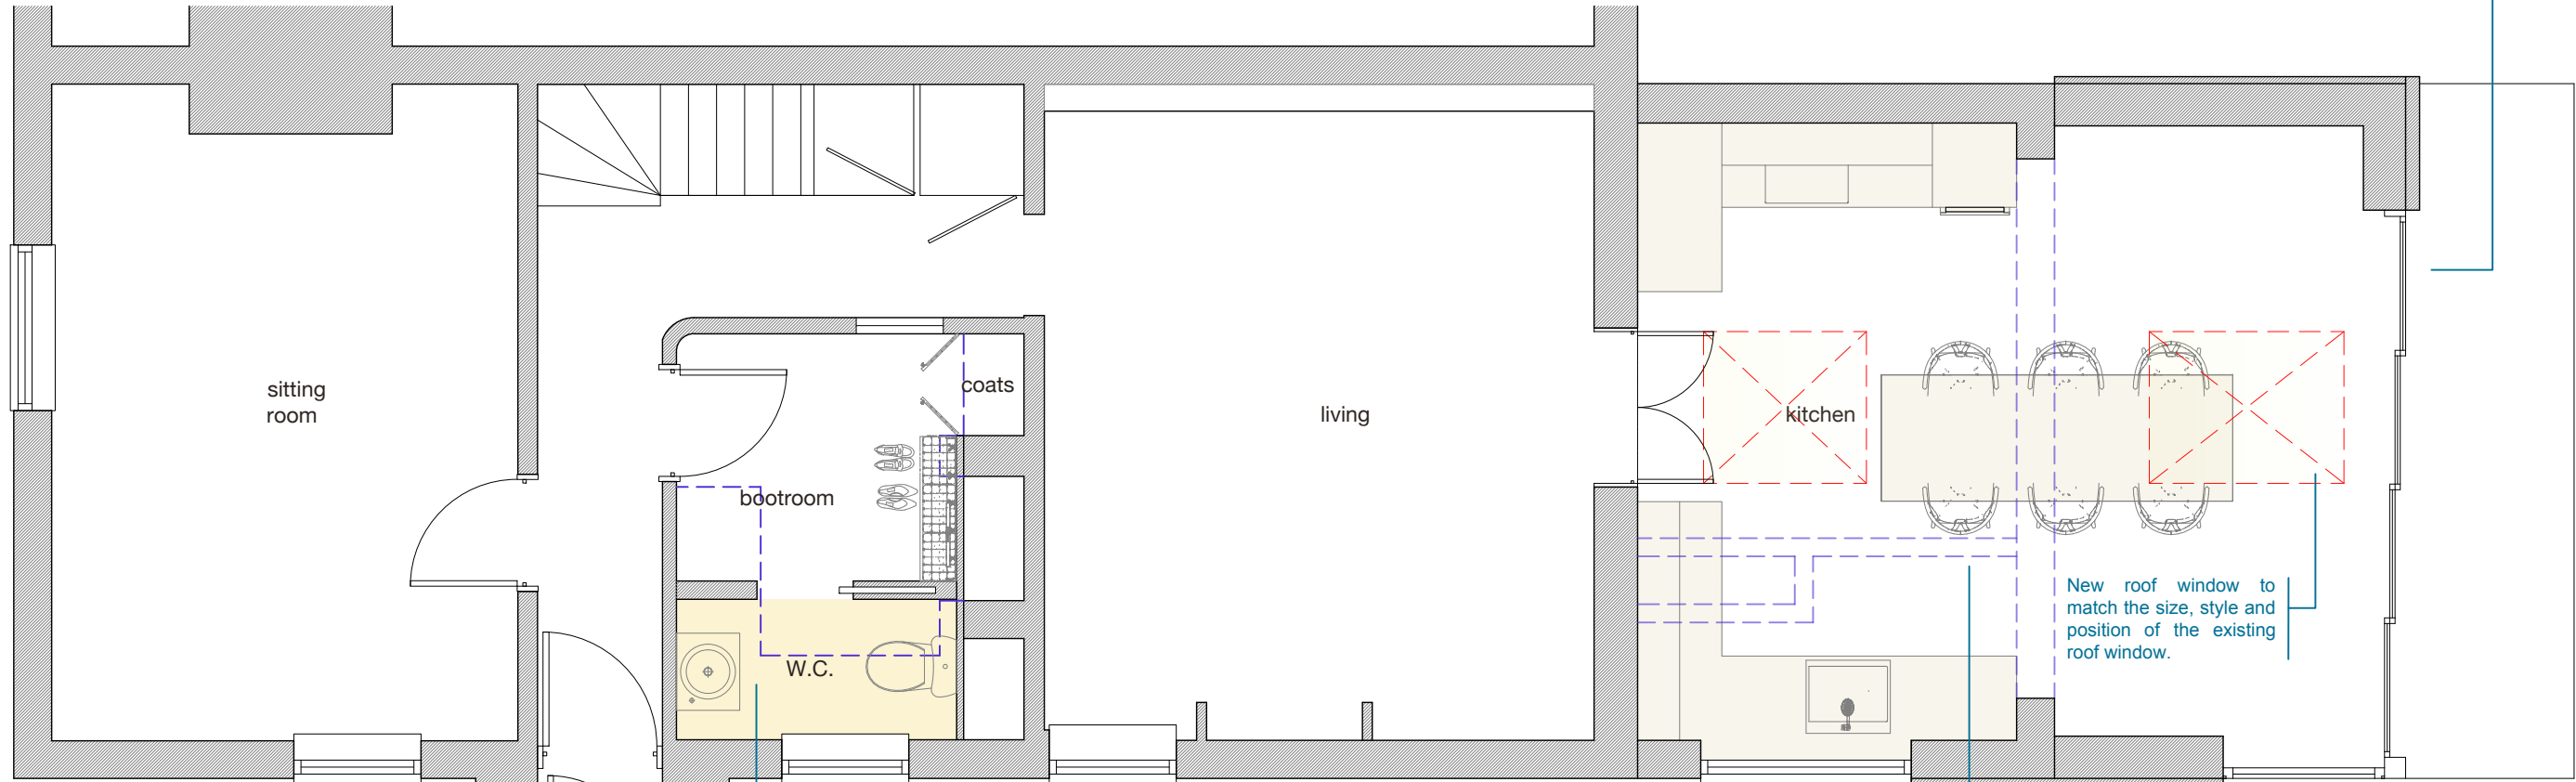


Existing kitchen reconfigured to form new W.C., boot room and enclosed coat storage.

New high-level window providing additional natural daylight whilst maintaining privacy.

New roof window to match the size, style and position of the existing roof window.

Existing internal walls removed to create an open-plan kitchen and dining area.

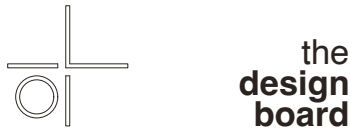

001 | Ground Floor

studio@thedesignboard.com
www.thedesignboard.com
Tel: +44 (0) 7876 345594

These drawings are for planning application submission only. Any other use, reproduction, or modification without written consent from The Design Board and Scratch is prohibited.

Read in conjunction with all project documents. **Do not scale from this drawing** except for planning purposes. Verify all dimensions on-site before work begins.

Works must comply with local codes, laws, and regulations. Revisions required by the planning authority or designer will be formally issued. Unauthorised alterations are not allowed.

© 2025 The Design Board and Scratch. All rights reserved. These drawings are intellectual property and may not be used beyond this planning application without prior written permission.

Report any discrepancies to the designer.

