


20 Churchfields Road
Salisbury, Wiltshire

Drawing
Proposed Elevations
Drawing No.
TDB-213-HH09
Scale
@ A3
Date
July 26

The proposed extension has been designed as a simple, contemporary addition that remains visually subservient to the original dwelling through its lower height, restrained architectural form and carefully considered proportions. Whilst adopting a contemporary architectural language, the extension respects the scale, character and appearance of the host dwelling. The use of contrasting materials provides a clear distinction between the original building and the new addition, ensuring the existing dwelling remains the dominant architectural feature.

 

studio@thedesignboard.com
www.thedesignboard.com
Tel: +44 (0) 7876 345594

These drawings are for planning application submission only. Any other use, reproduction, or modification without written consent from The Design Board and Scratch is prohibited.

Read in conjunction with all project documents.
Do not scale from this drawing except for planning purposes. Verify all dimensions on-site before work begins.

Works must comply with local codes, laws, and regulations. Revisions required by the planning authority or designer will be formally issued. Unauthorised alterations are not allowed.

© 2025 The Design Board and Scratch. All rights reserved. These drawings are intellectual property and may not be used beyond this planning application without prior written permission.

Report any discrepancies to the designer.




001 | North - Flank Elevation



002 | East - Front Elevation



003 | South - Flank Elevation

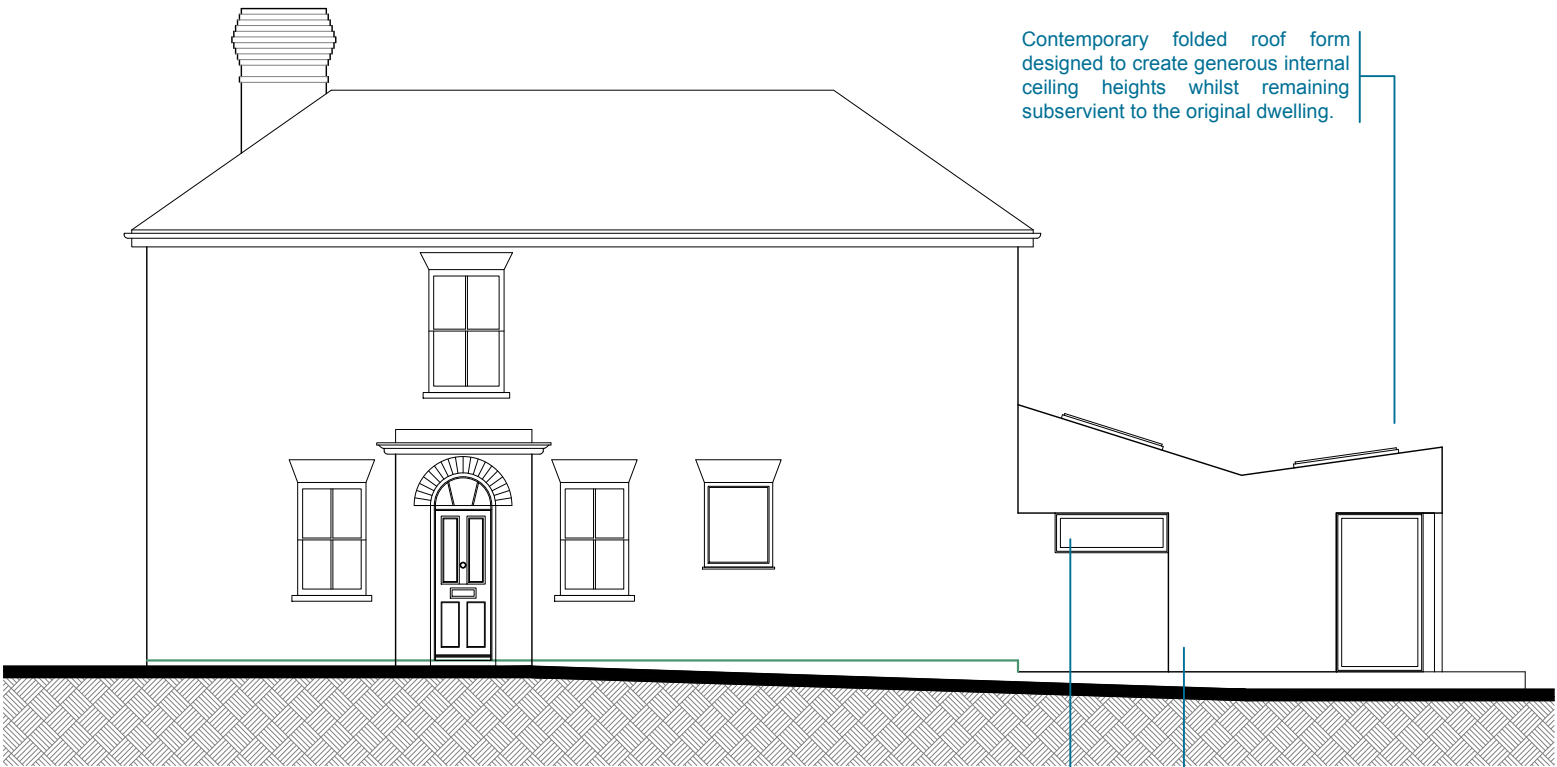

004 | West - Rear Elevation