



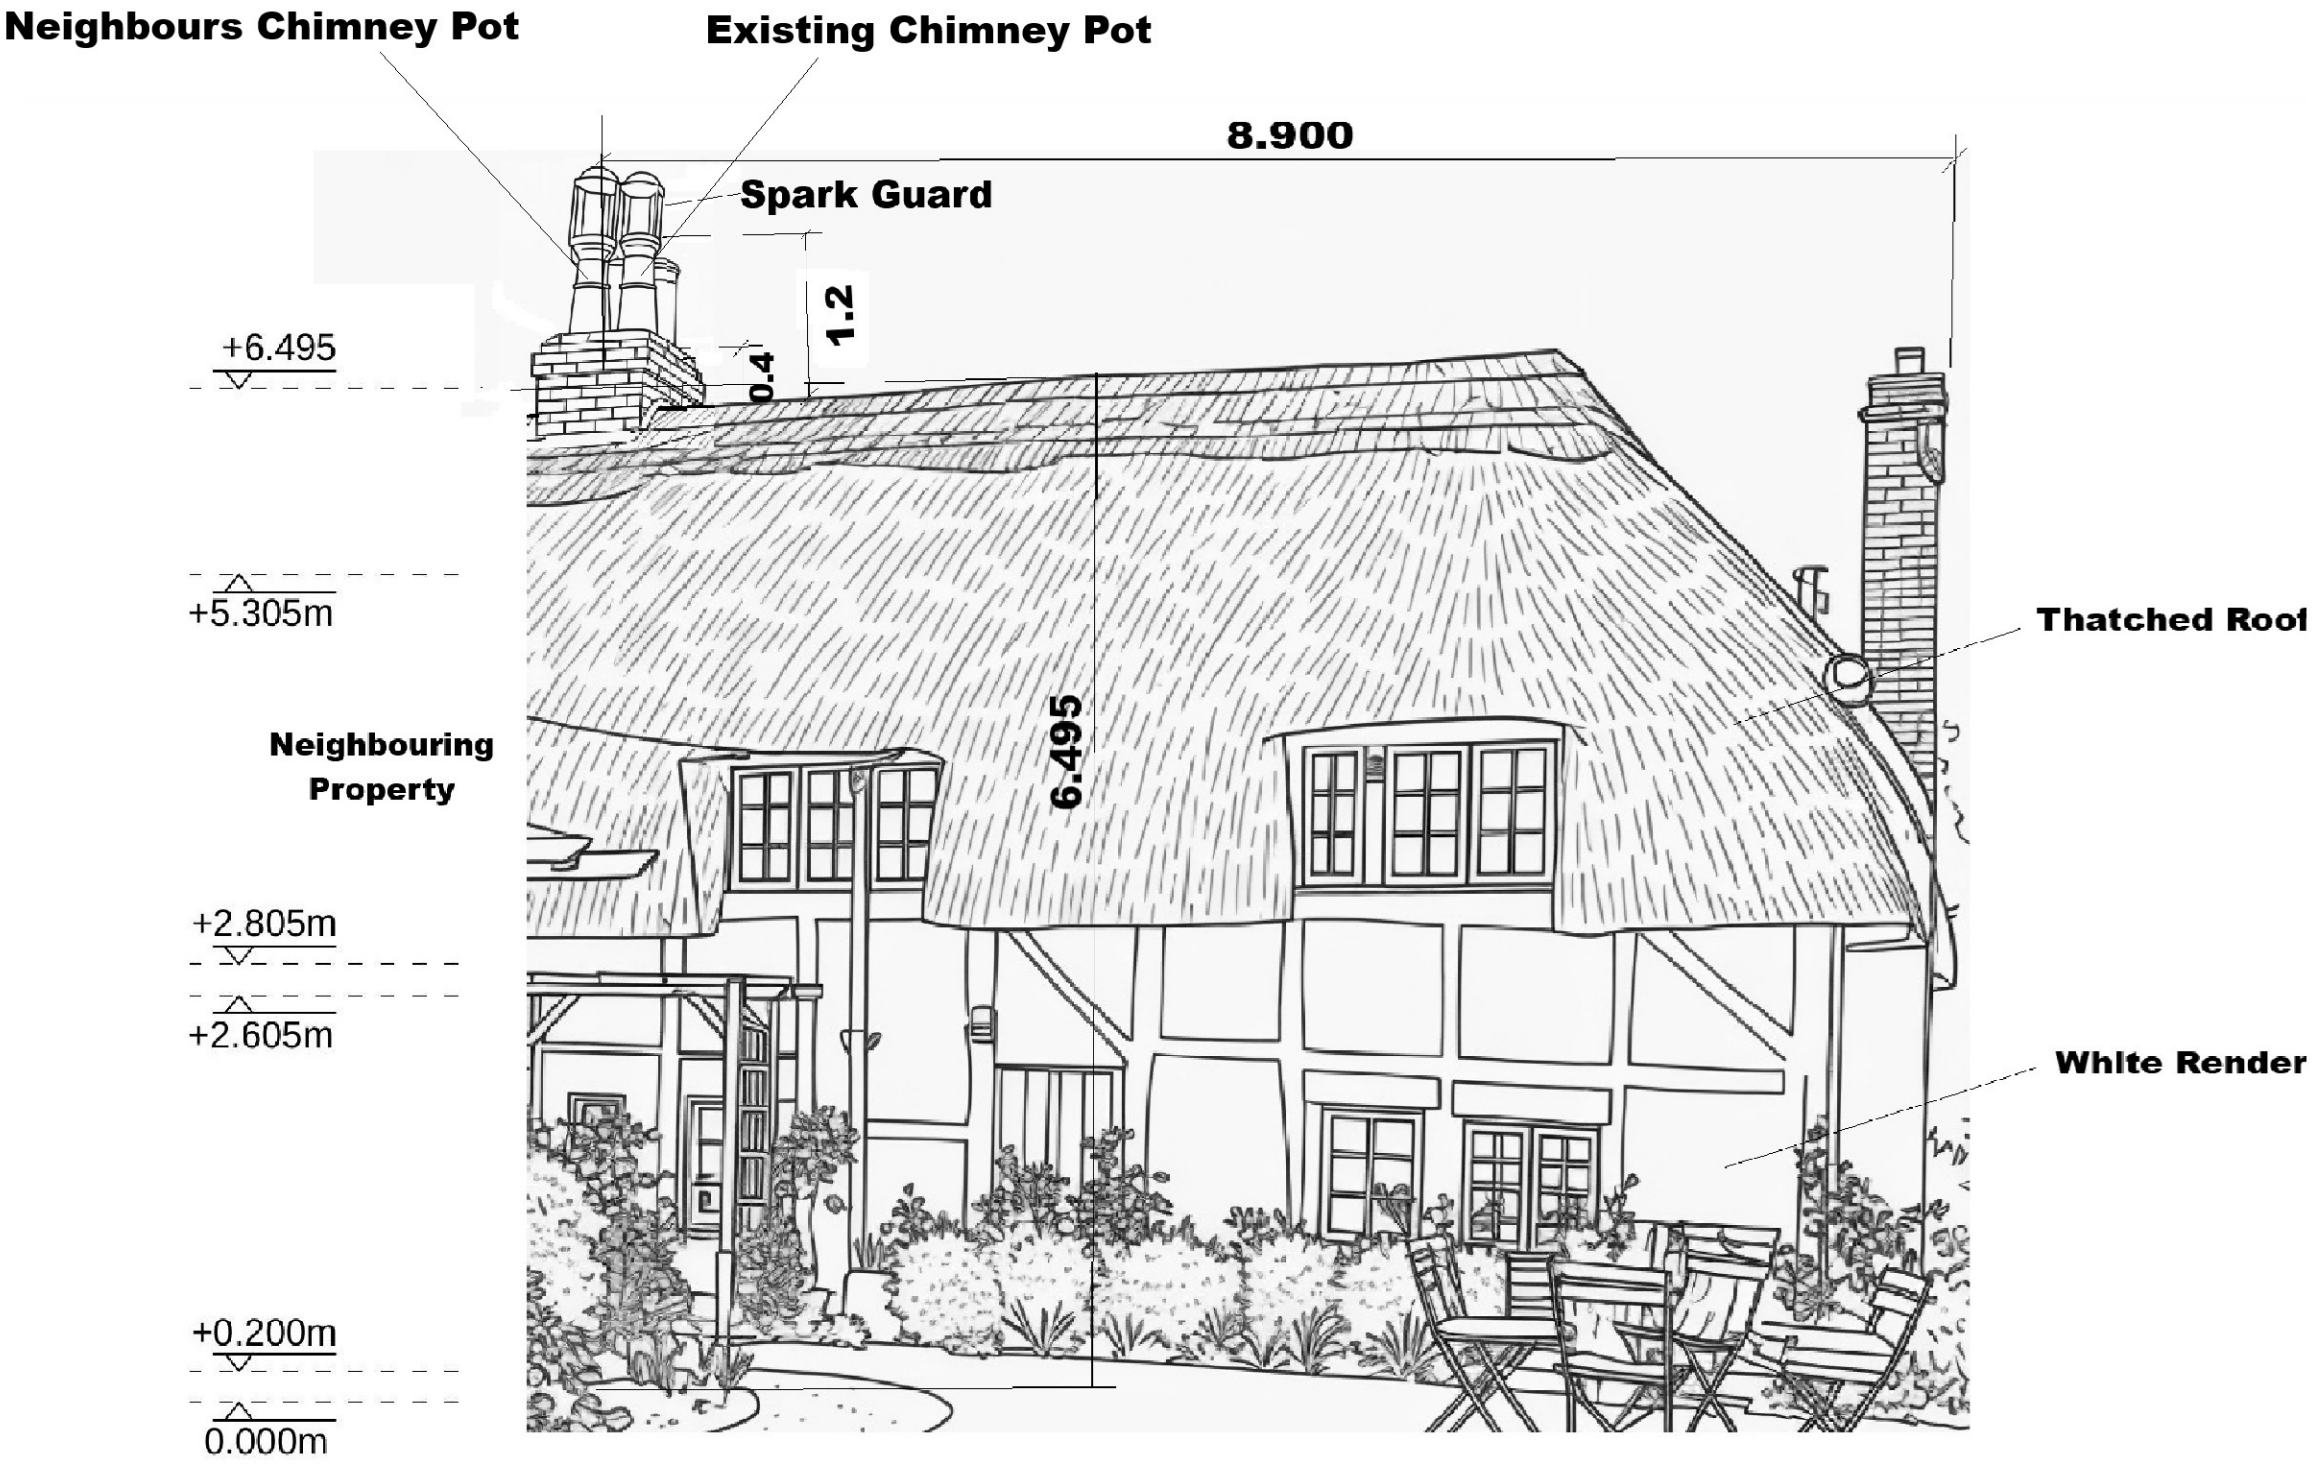


Existing Northwest Elevation

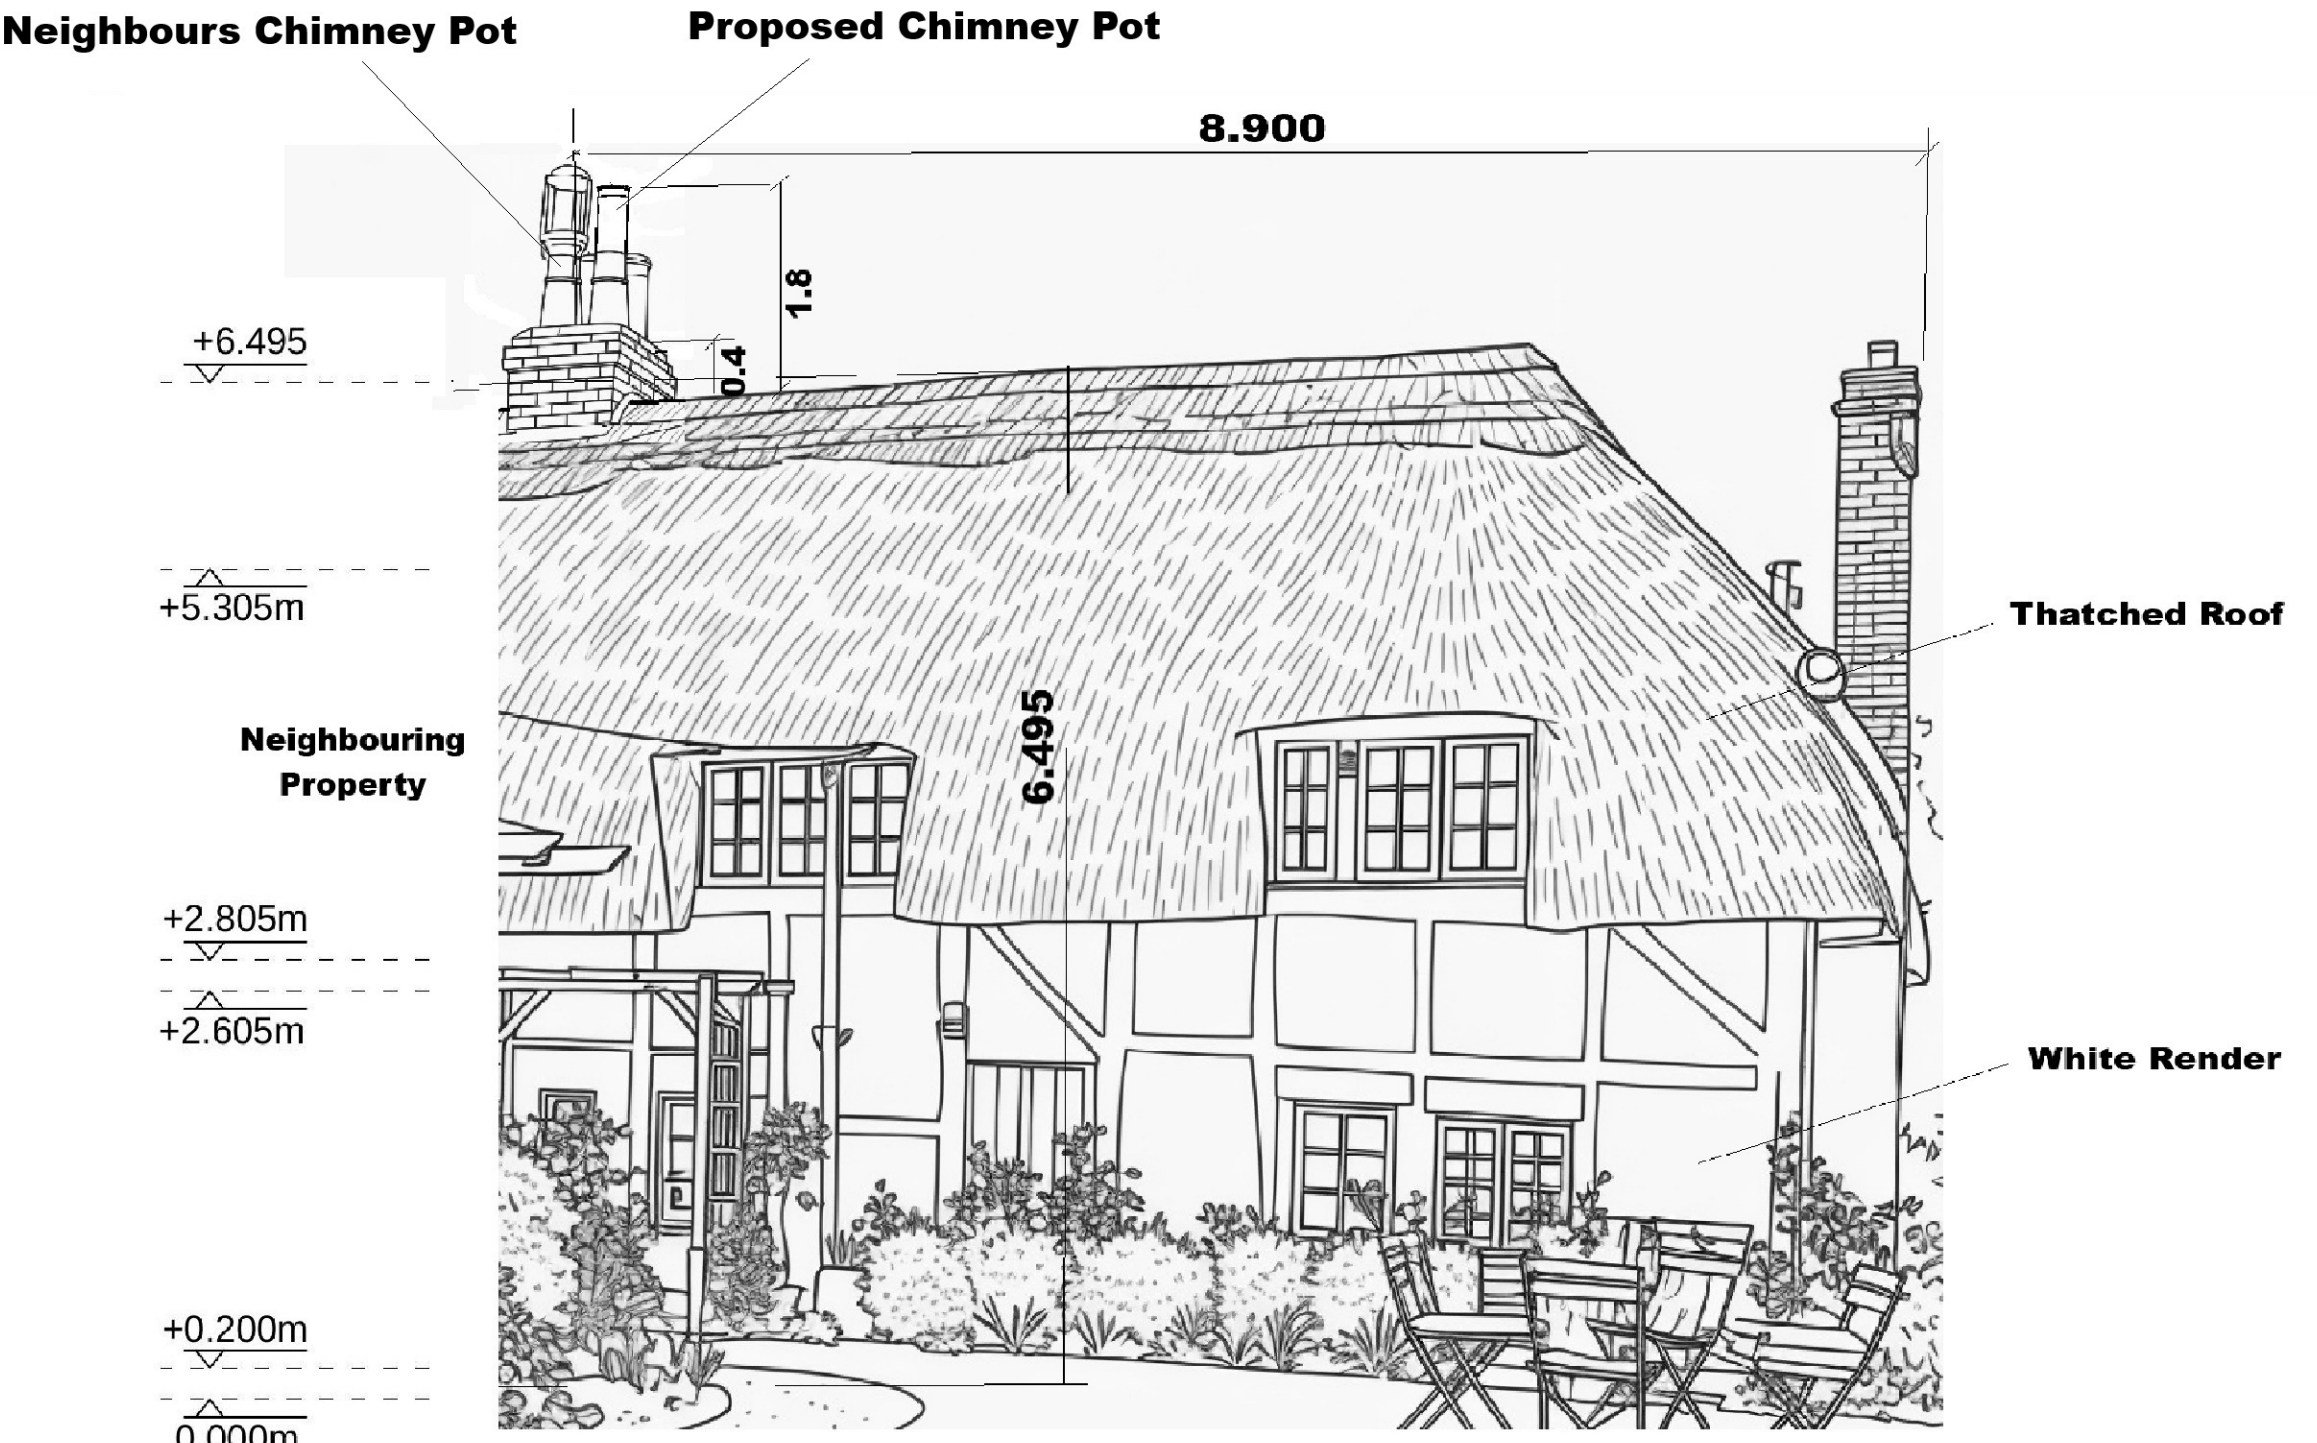



Proposed Northwest Elevation



Existing Southeast Elevation

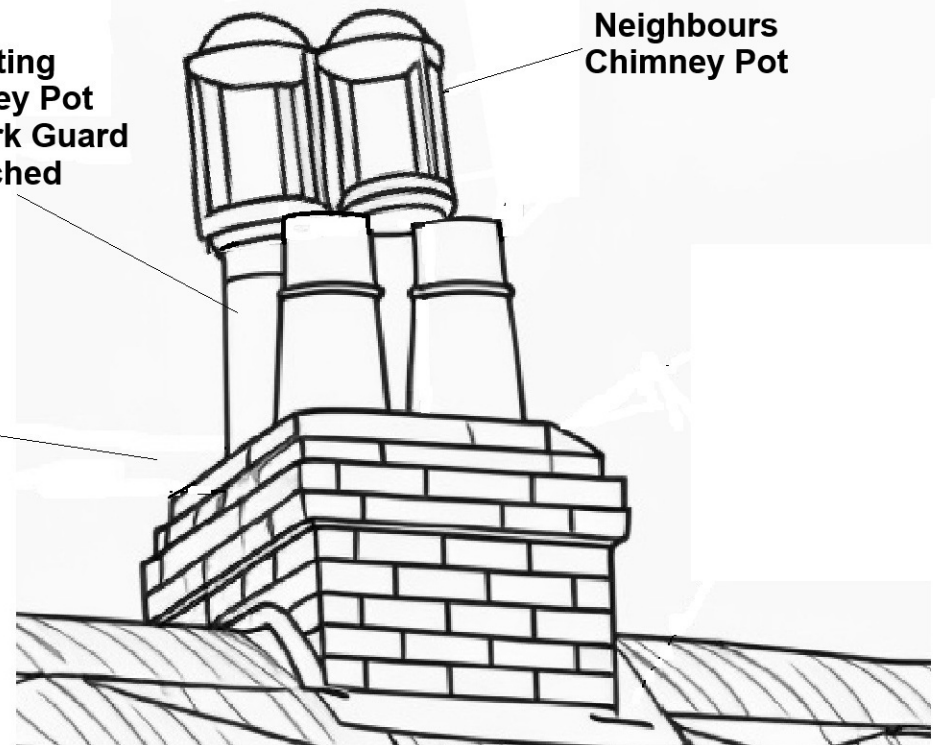


Enlarge Views of Existing & Proposed Chimney Pot at 25:1

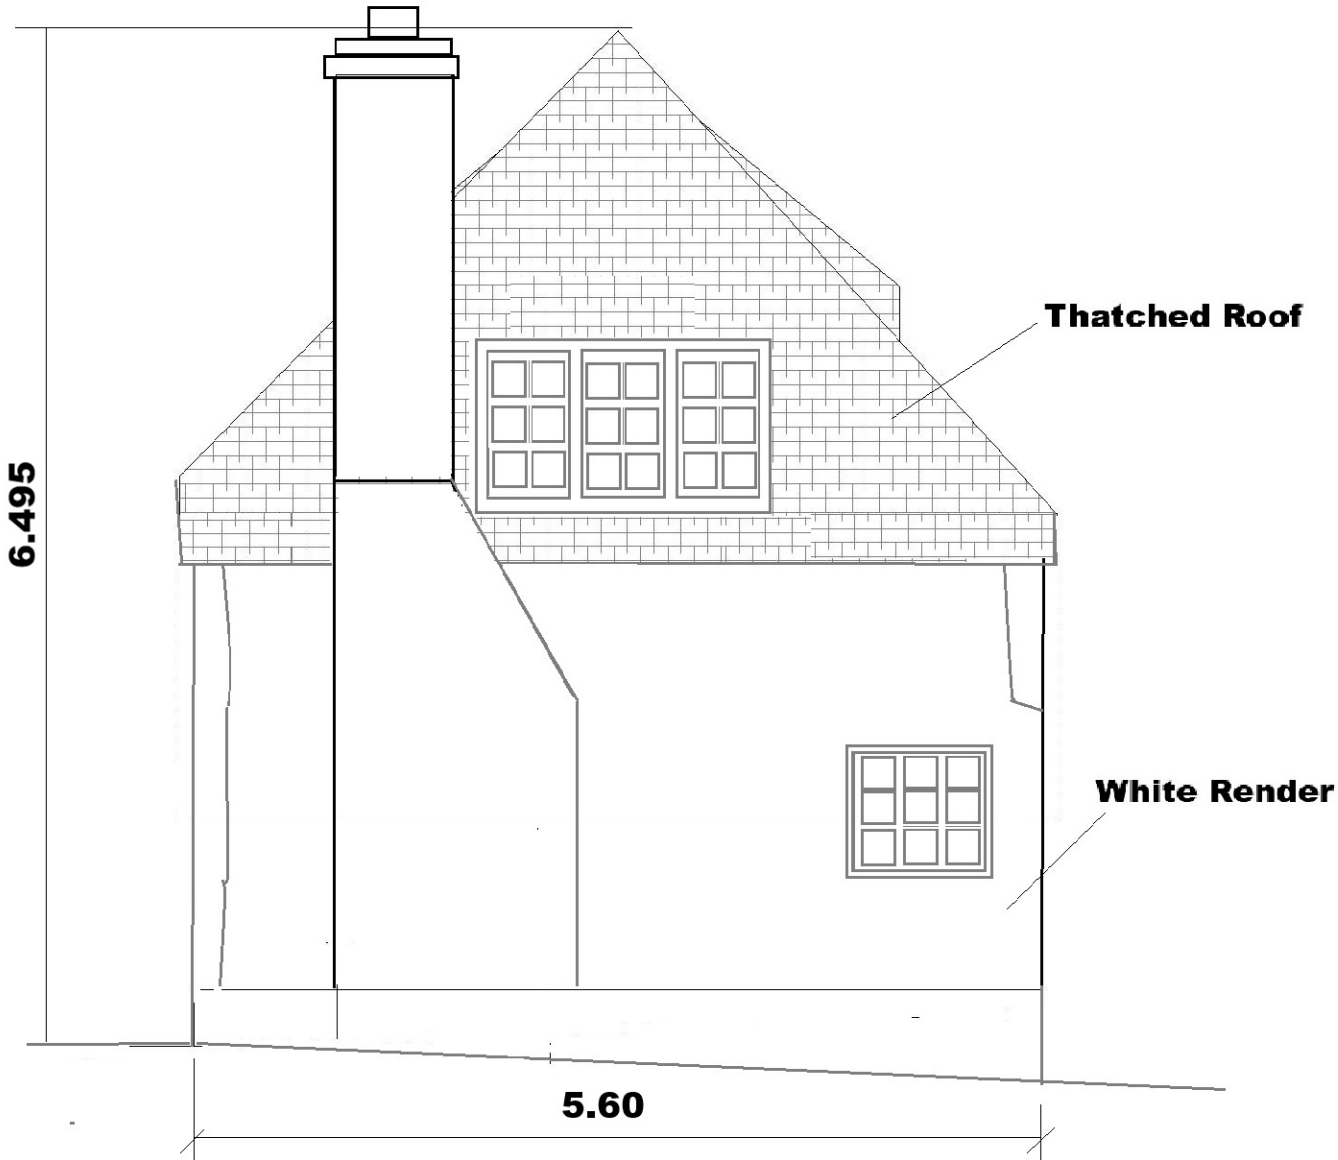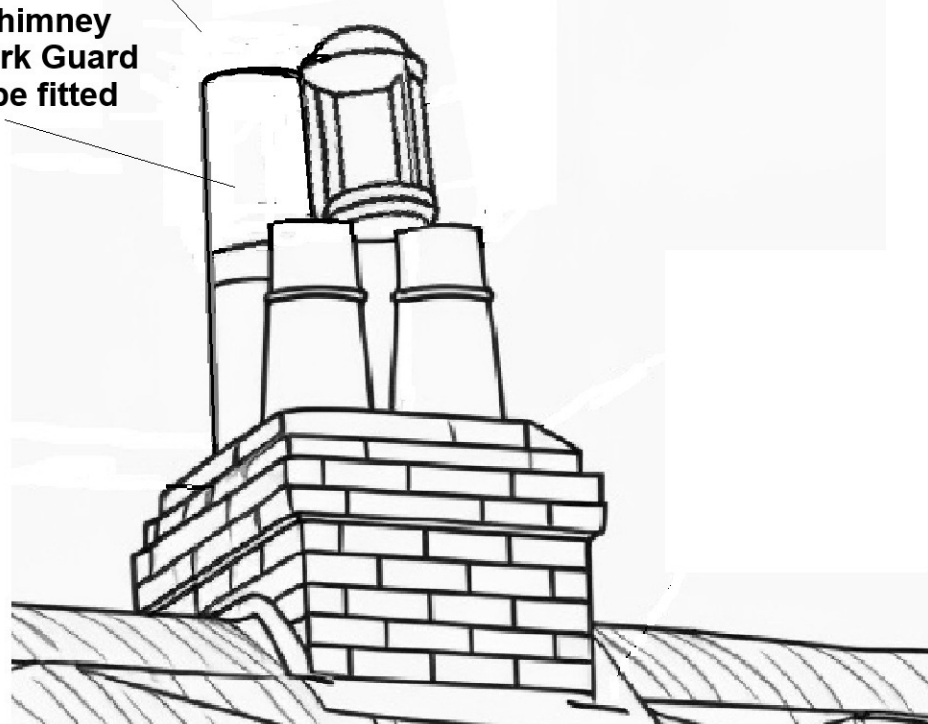

Northwest Elevation

1. Only one existing Terracotta chimney pot is to be replaced with proposed, taller Terracotta pot. New chimney pot to match remaining pots in colour and material.
2. Installed height of proposed chimney pot to be 1.8m from ridge.
3. NO alterations to Chimney Stack Height. Flaunching around proposed chimney pot to match and blend with existing Flaunching

 

All Dimensions to be checked on site prior to starting on site

PROJECT
Mays Cottage,
Brunton,
Collingbourne Kingston,
Wiltshire,
SN8 3SE

DRAWING TITLE
Existing & Proposed
Elevations

SCALE 1:50 @ A1

DATE 14/8/2026

DRAWN SG

DRAWING NUMBER

SG2

REV

Original size 100mm @ A1