


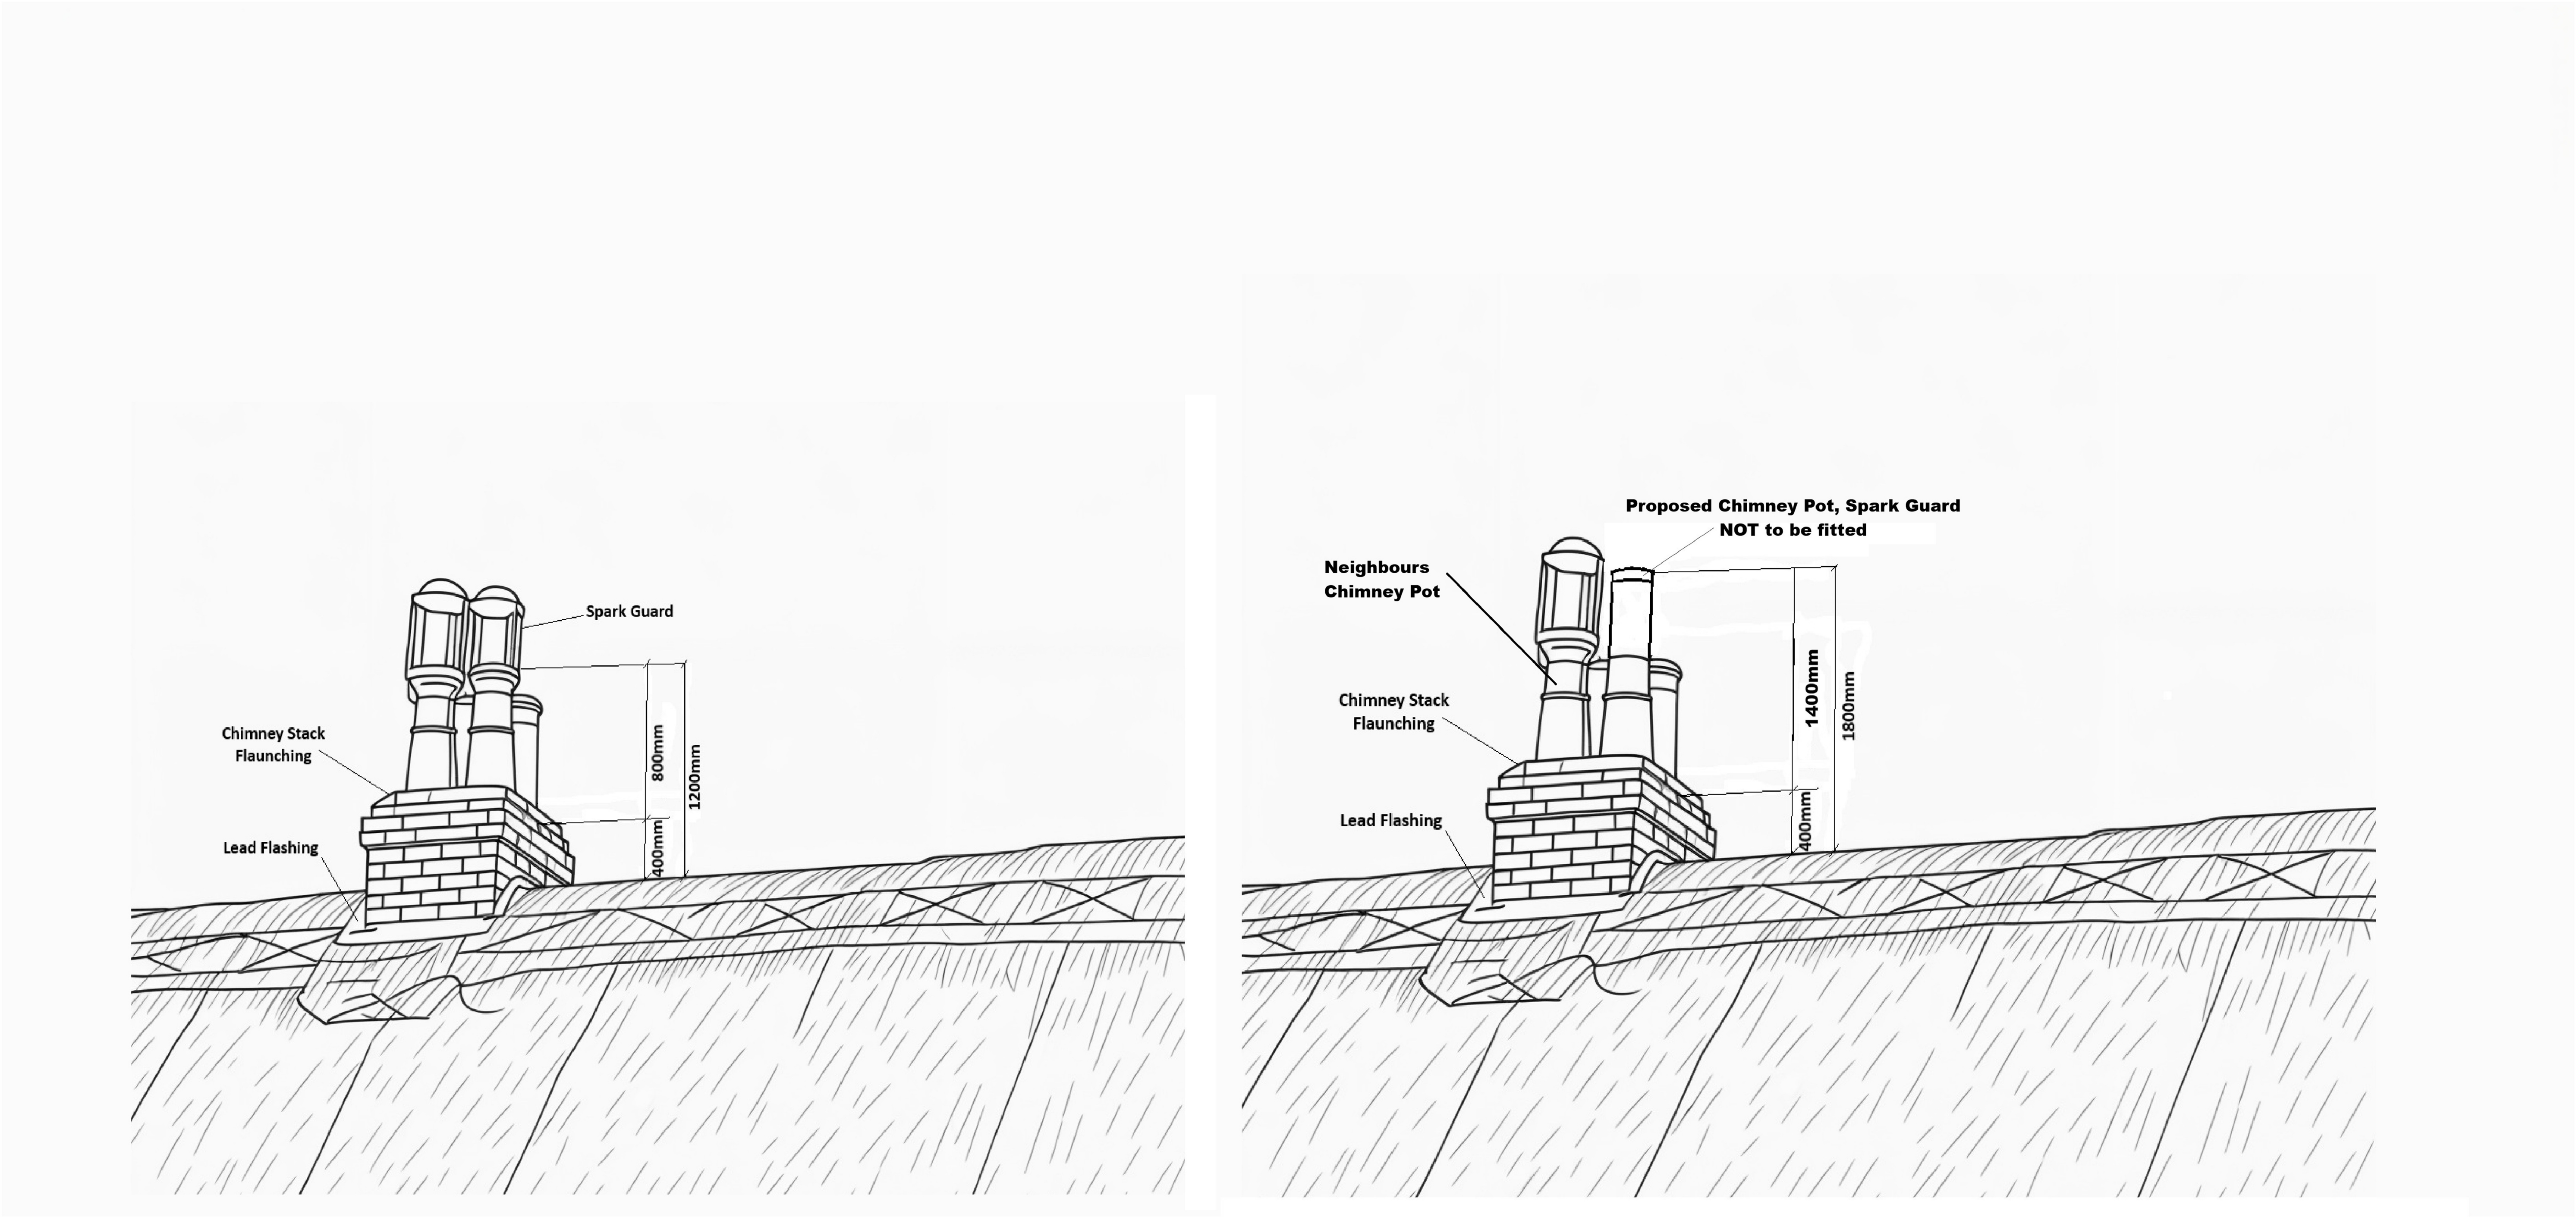

Existing Chimney Pot Elevation
Viewed from Rear Of Property

Proposed Chimney Pot Elevation
Viewed from Rear of Property

Northwest Elevation

All Dimensions to be checked on site prior to starting on site

Mays Cottage
Brunton,
Collingbourne Kingston,
Wiltshire,
SN8 3SE

DRAWING TITLE
**Chimney Pot
Existing &
Proposed
Elevations**

SCALE 1:20 @ A1


DATE 14/08/2026

DRAWN SG

DRAWING NUMBER

SG1

REV

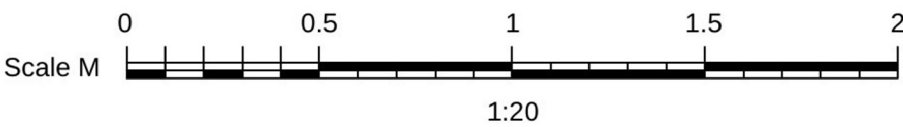

Original size 100mm @ A1