


Scaling

THIS SHOULD MEASURE 70mm WHEN PRINTED CORRECTLY


This drawing is the copyright of Roberts Limbrick Ltd and should not be reproduced, in whole or in part, or used in any manner whatsoever without their written permission.
Responsibility is not accepted for errors made by others in scaling from this drawing. Use only figured dimensions and report any discrepancies or omissions to Roberts Limbrick immediately.

Drawing Revisions


REV. DATE BY CHK DESCRIPTION

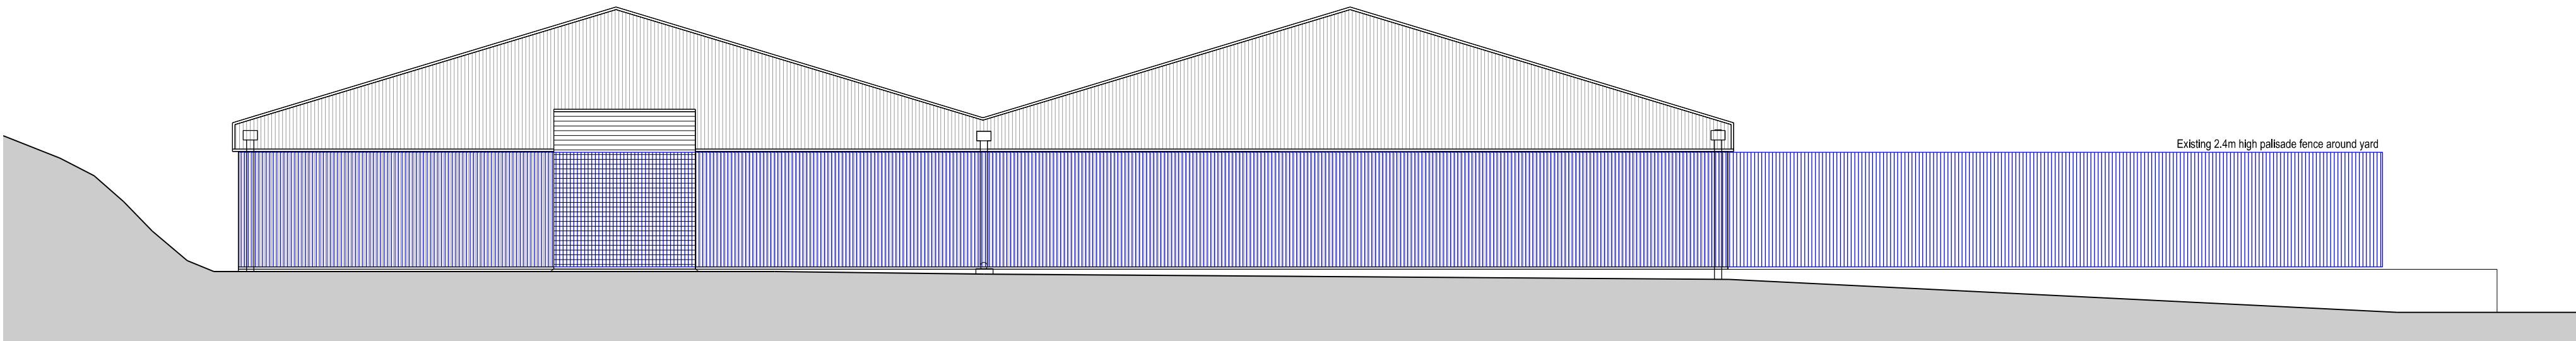


East Elevation

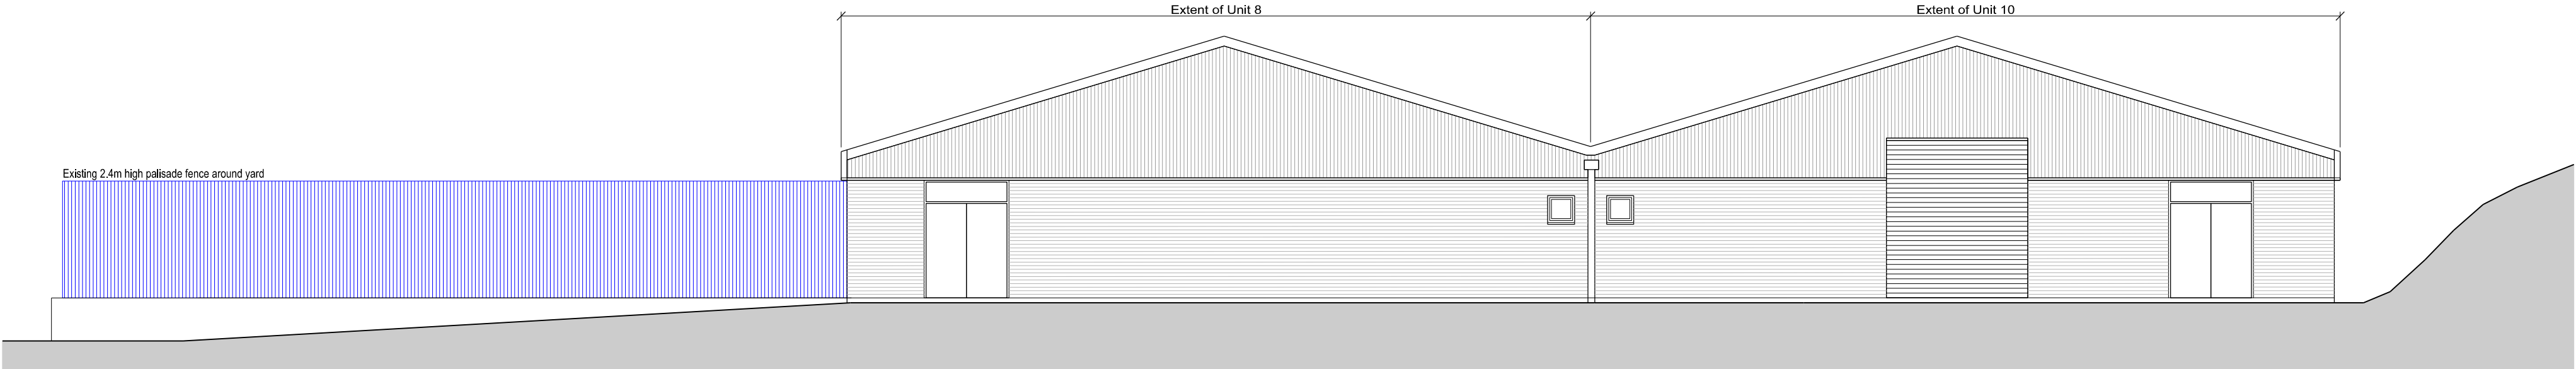


West Elevation

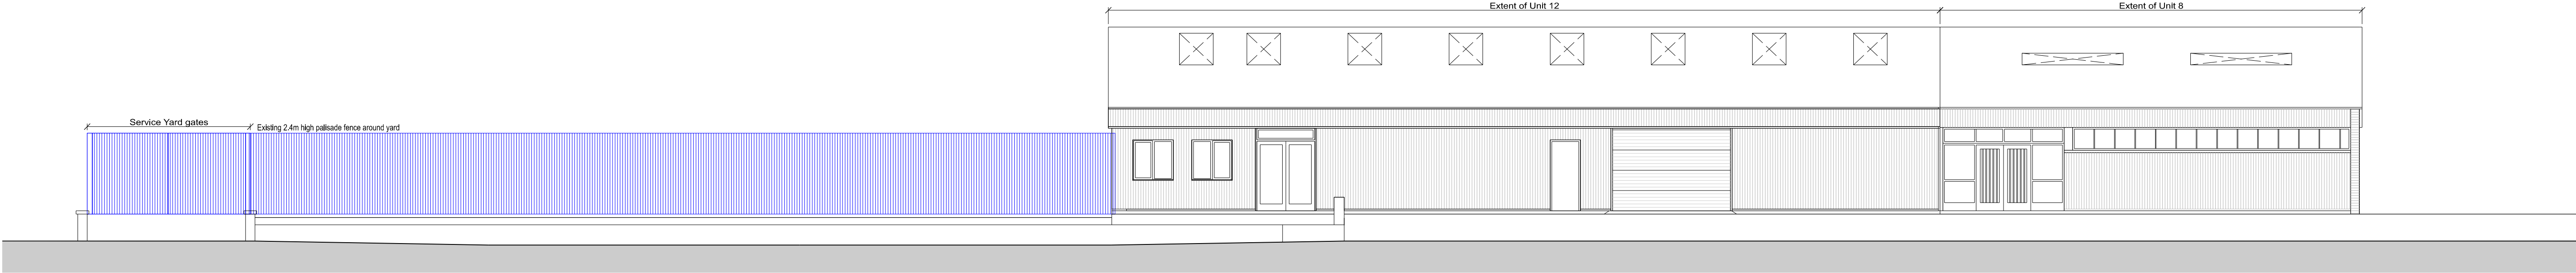

North Elevation

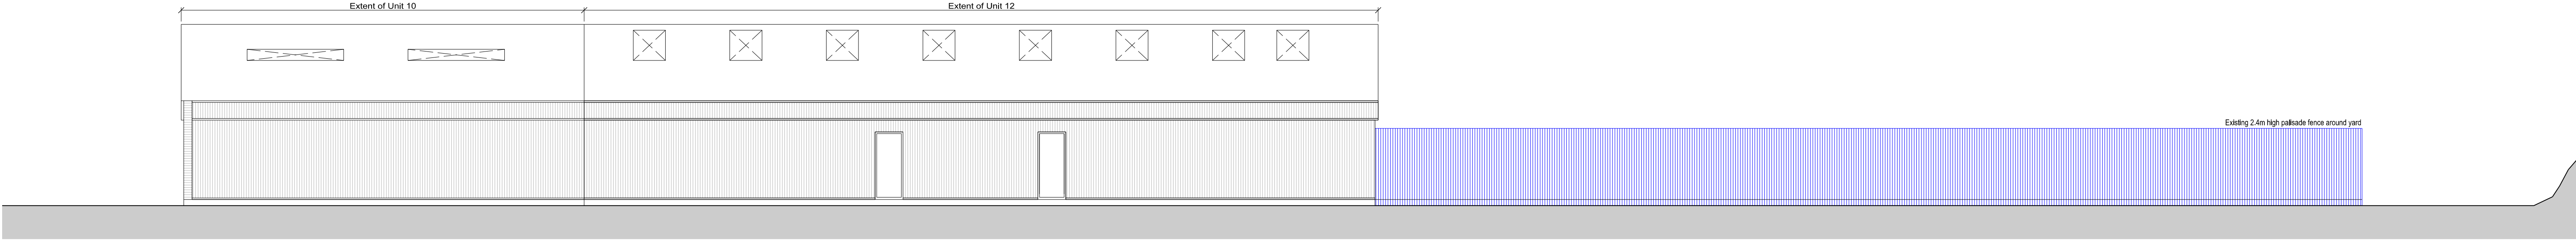

South Elevation

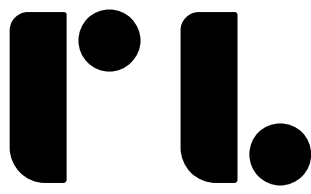


Roberts Limbrick

03333 405500
mail@robertslimbrick.com
robertslimbrick.com
Registered Office, England No. 06656029

Project
Works at Units 8, 10 & 12
Harnham Trading Estate

Client
Callen-Lenz

 

Drawing Title

Existing Elevations

Scale

1:100 @ A1

Status

A3

Project Org Vol Level Form Role
12318 • RLA • 26 • XX • DR • A

Number

P0200

Revision

P01

RL Project No.

12318

Purpose of Issue

Planning Issue