



Scaling

THIS SHOULD MEASURE 70mm WHEN PRINTED CORRECTLY

This drawing is the copyright of Roberts Limbrick Ltd and should not be reproduced in whole or in part, or used in any manner whatsoever without their written permission.  
Responsibility is not accepted for errors made by others in scaling from this drawing. Use only figured dimensions and report any discrepancies or omissions to Roberts Limbrick immediately.

Drawing Revisions

REV. DATE BY CHK DESCRIPTION

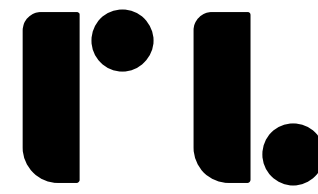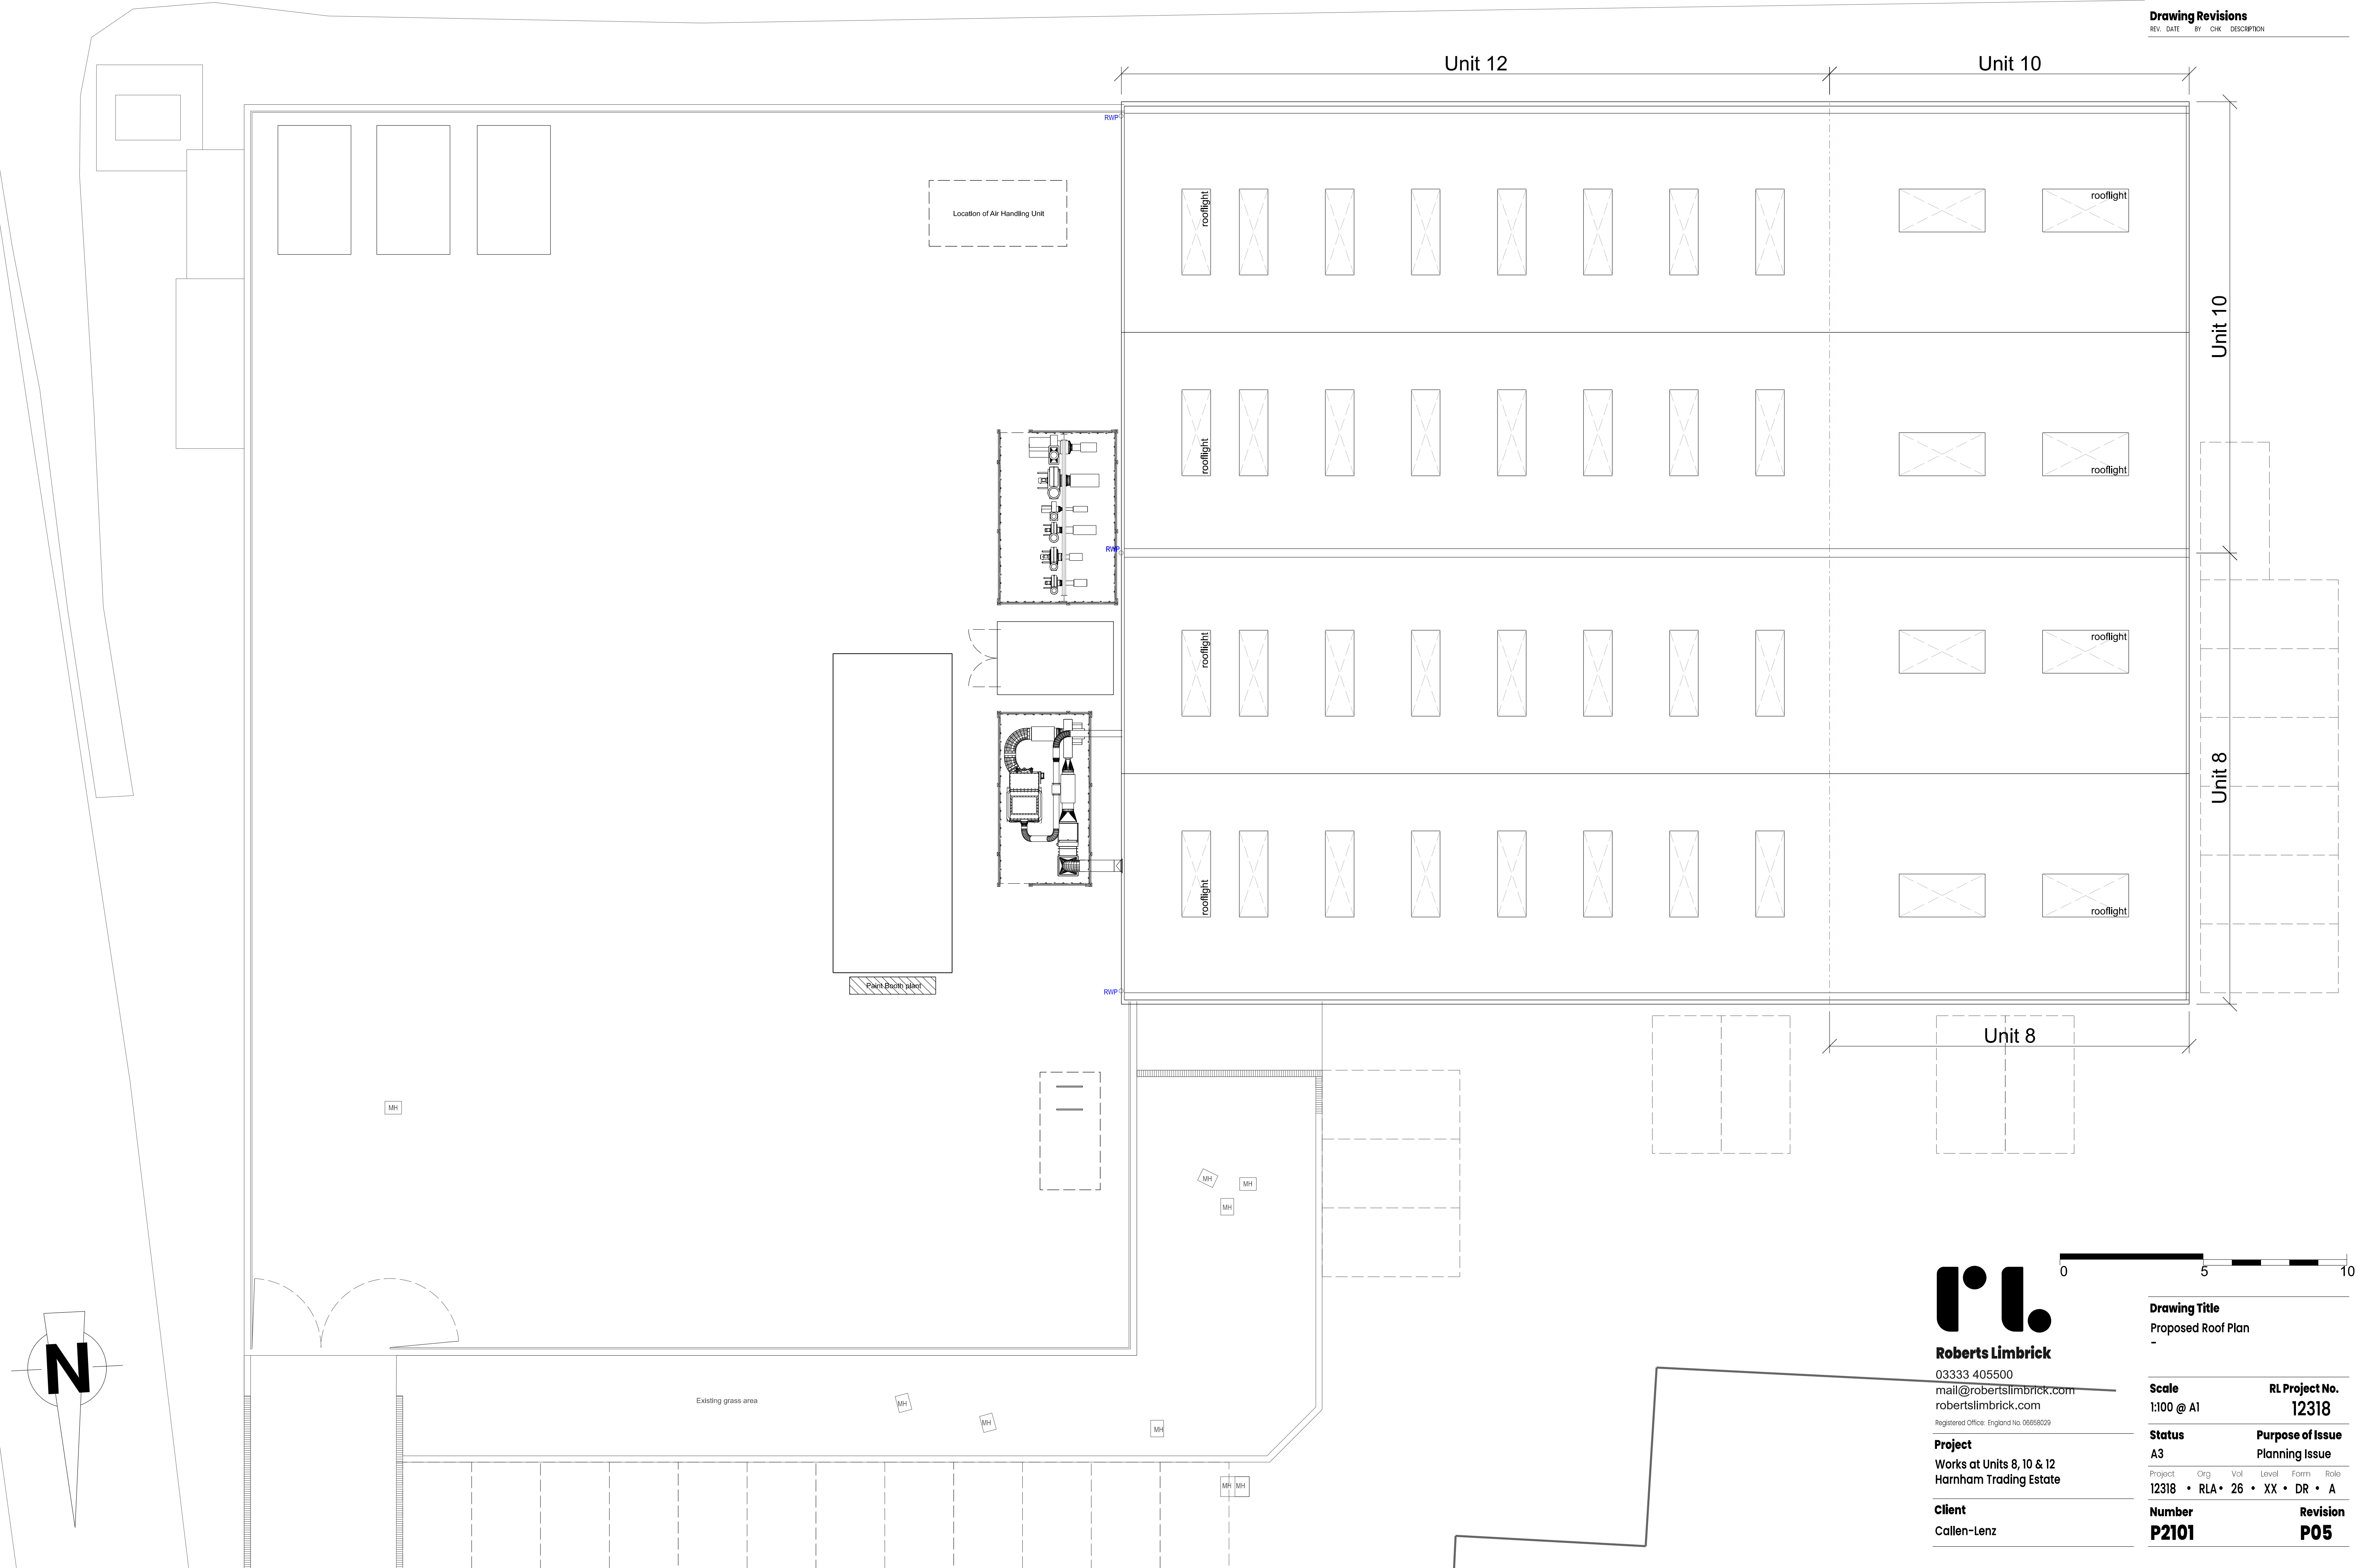

**Roberts Limbrick**  
03333 405500  
mail@robertslimbrick.com  
robertslimbrick.com  
Registered Office, England No. 06656029

**Project**  
Works at Units 8, 10 & 12  
Harnham Trading Estate

**Client**  
Callen-Lenz

**Drawing Title**  
Proposed Roof Plan

**Scale**  
1:100 @ A1

**Status**  
A3

Project Org Vol Level Form Role  
12318 • RLA • 26 • XX • DR • A

**Number**  
P2101

**RL Project No.**  
12318

**Purpose of Issue**  
Planning Issue

**Revision**  
P05