


Scaling

THIS SHOULD MEASURE 70mm WHEN PRINTED CORRECTLY

This drawing is the copyright of Roberts Limbrick Ltd and should not be reproduced in whole or in part, or used in any manner whatsoever without their written permission.
Responsibility is not accepted for errors made by others in scaling from this drawing. Use only figured dimensions and report any discrepancies or omissions to Roberts Limbrick immediately.

Drawing Revisions

REV. DATE BY CHK DESCRIPTION

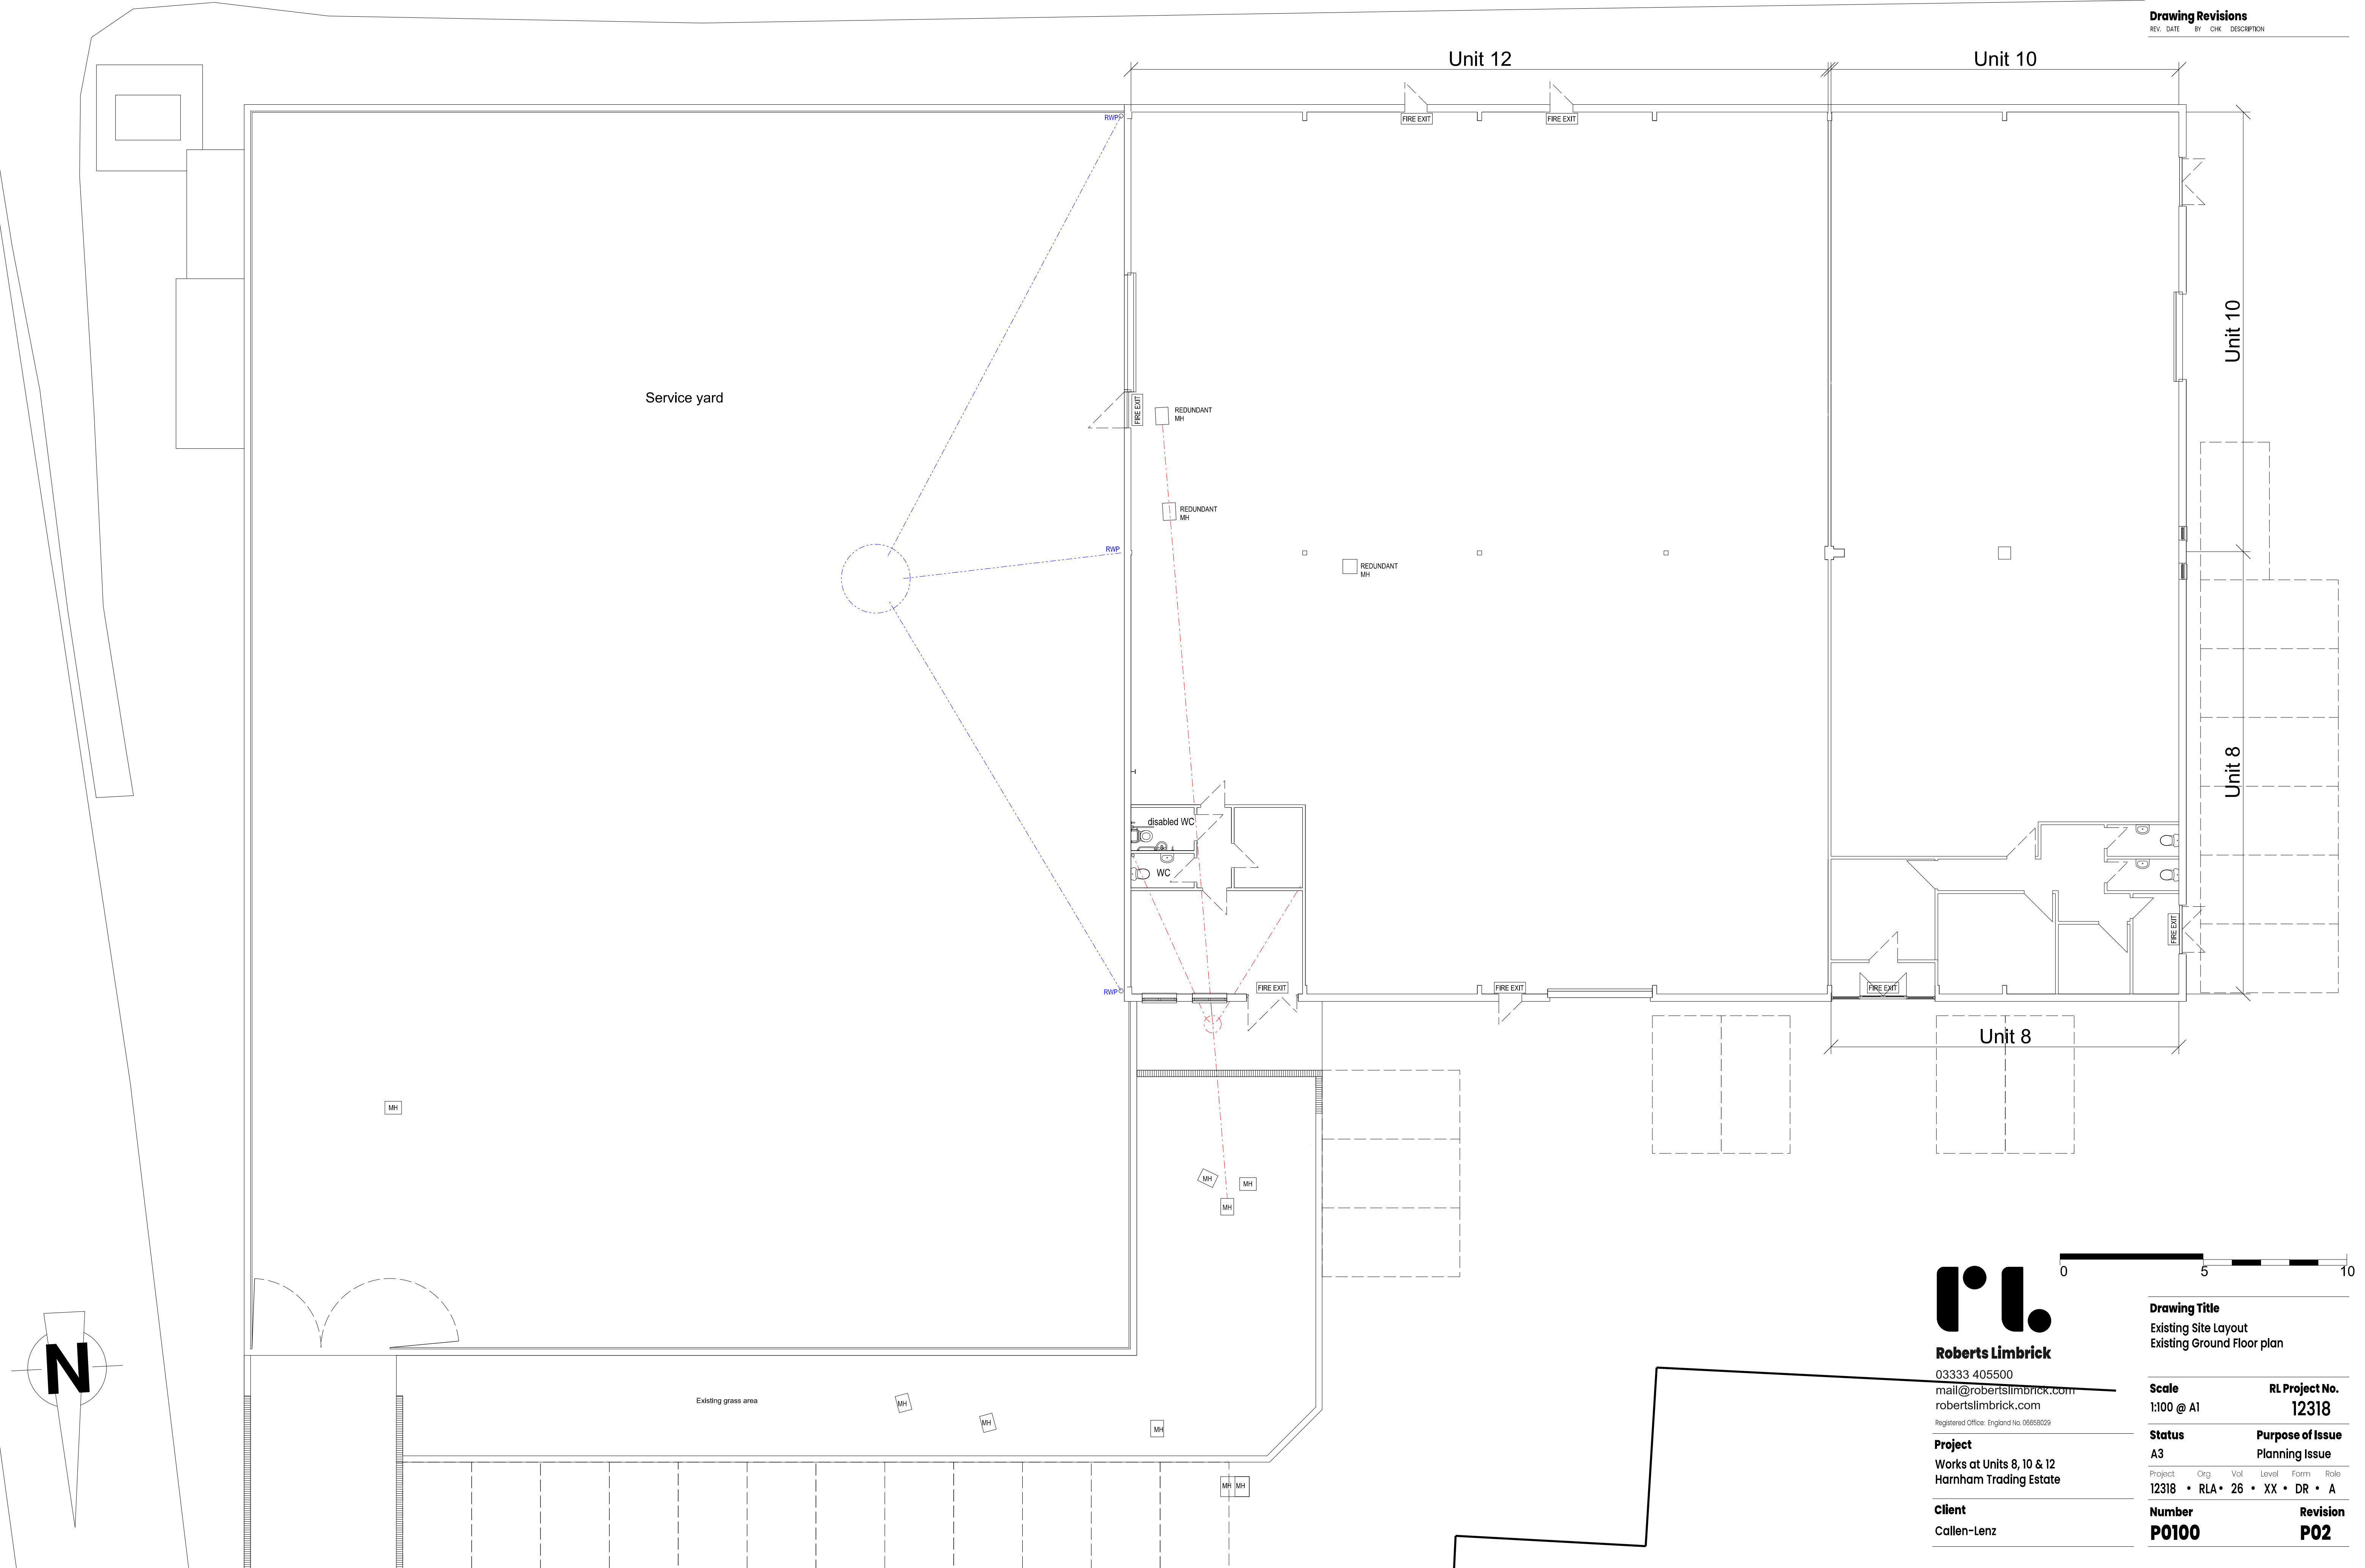

RL

Roberts Limbrick

03333 405500
mail@robertslimbrick.com
robertslimbrick.com
Registered Office, England No. 06656029

Project
Works at Units 8, 10 & 12
Harnham Trading Estate

Client
Callen-Lenz

Drawing Title

Existing Site Layout
Existing Ground Floor plan

Scale

1:100 @ A1

RL Project No.

12318

Status

A3

Purpose of Issue

Planning Issue

Project	Org	Vol	Level	Form	Role
12318	• RLA •	26	• XX •	DR	• A

Number

P0100

Revision

P02