


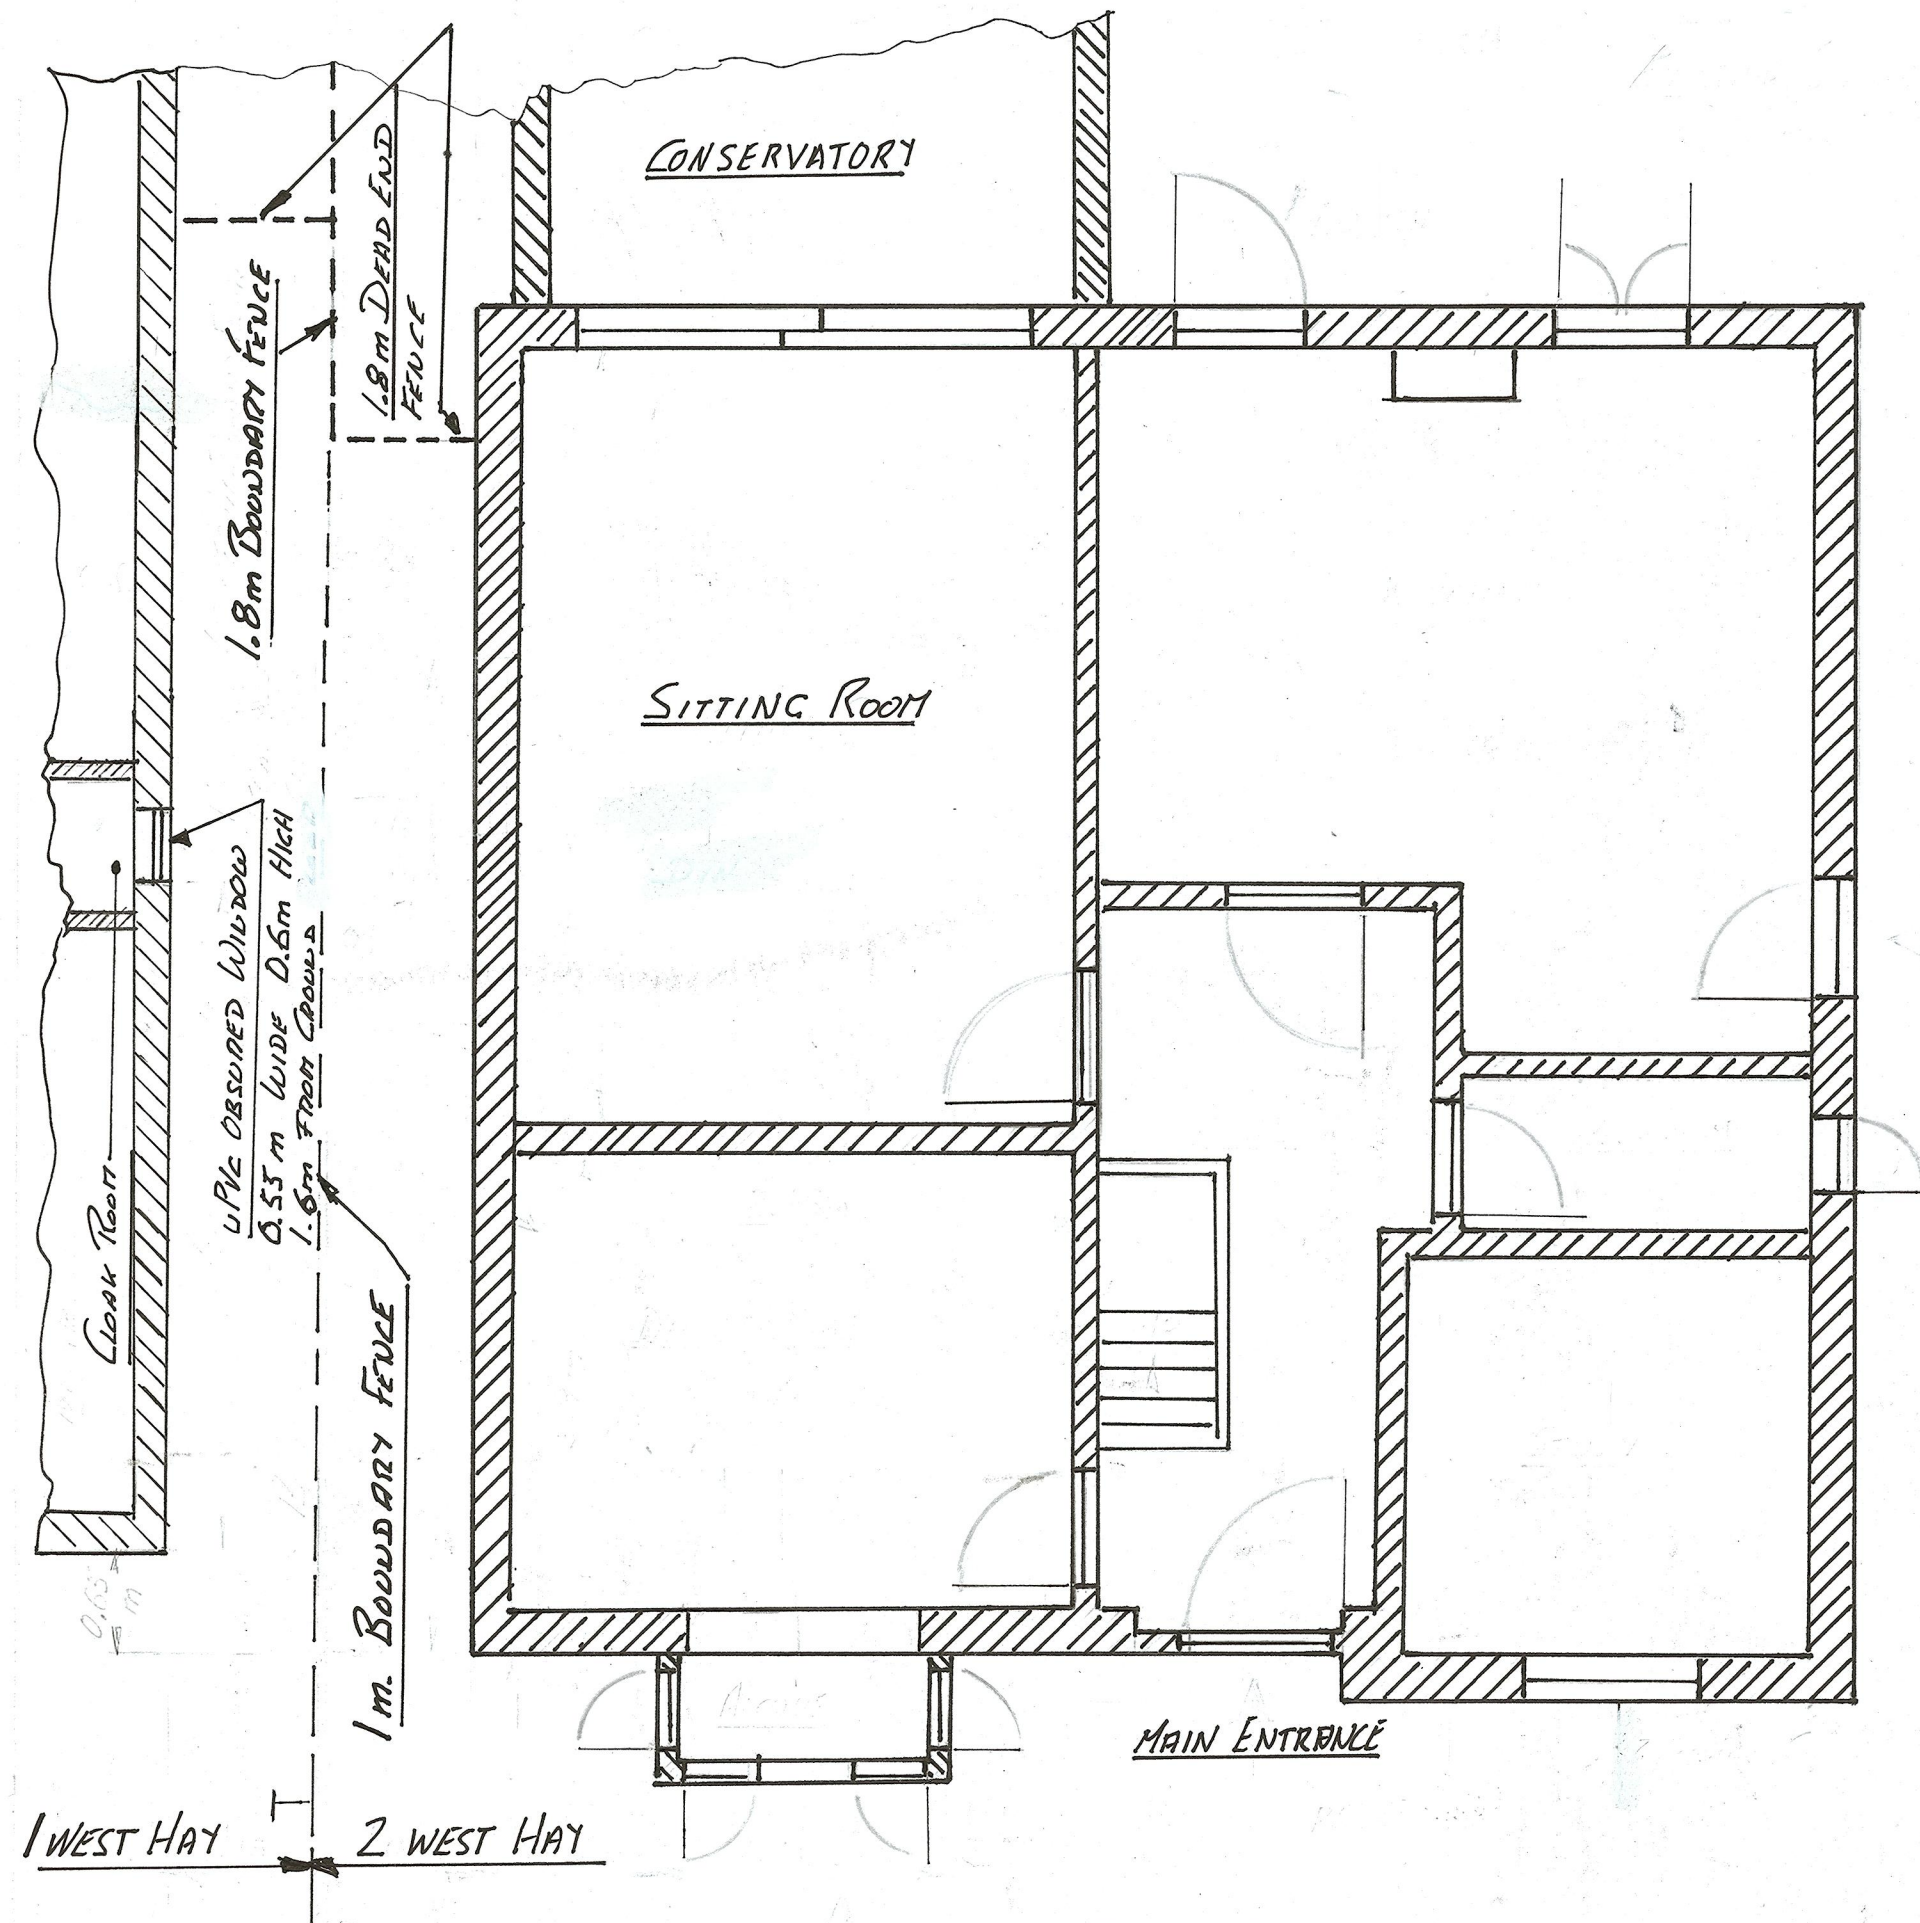


EXISTING FLOOR PLAN

NOTES


SCOPE OF WORK

CREATE AN OPENING IN THE EAST WALL OF THE SITTING ROOM TO ACCOMMODATE THE NEW WINDOW AND ASSOCIATE LINTEL TO SATISFY THE REQUIREMENTS OF THE BUILDING REGULATIONS. FIT DAMP PROOF MEMBRANE AND NOTCHED SOFTWOOD WINDOW BOARD.



FIT NEW UPVC WINDOW 1.2m LONG & 0.5m HIGH SMOOTH WHITE FRAME DOUBLE GLAZED WITH STIPPOLYTE OBSCURED GLASS AND THICKIE VENTS. 'A' RATED INSULATION WINDOW.

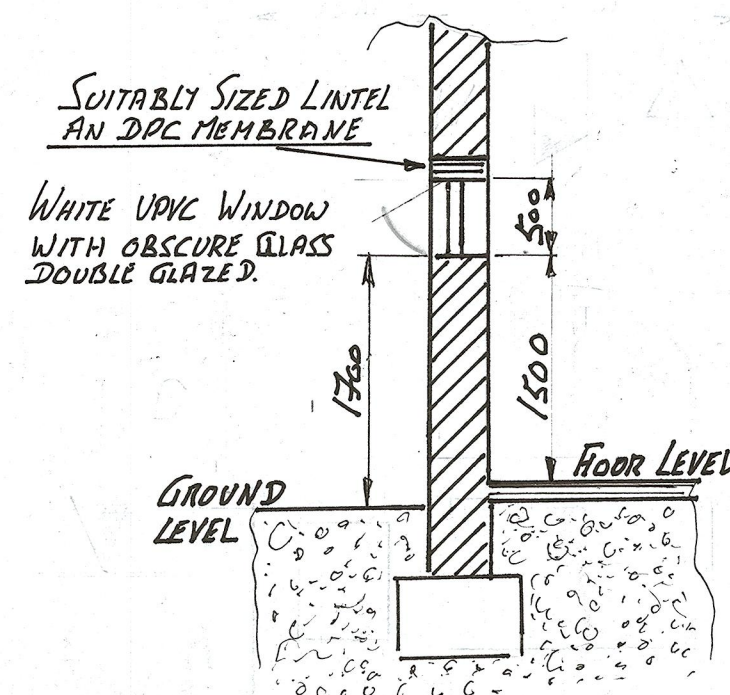

SECTION A-A
NEW WINDOW

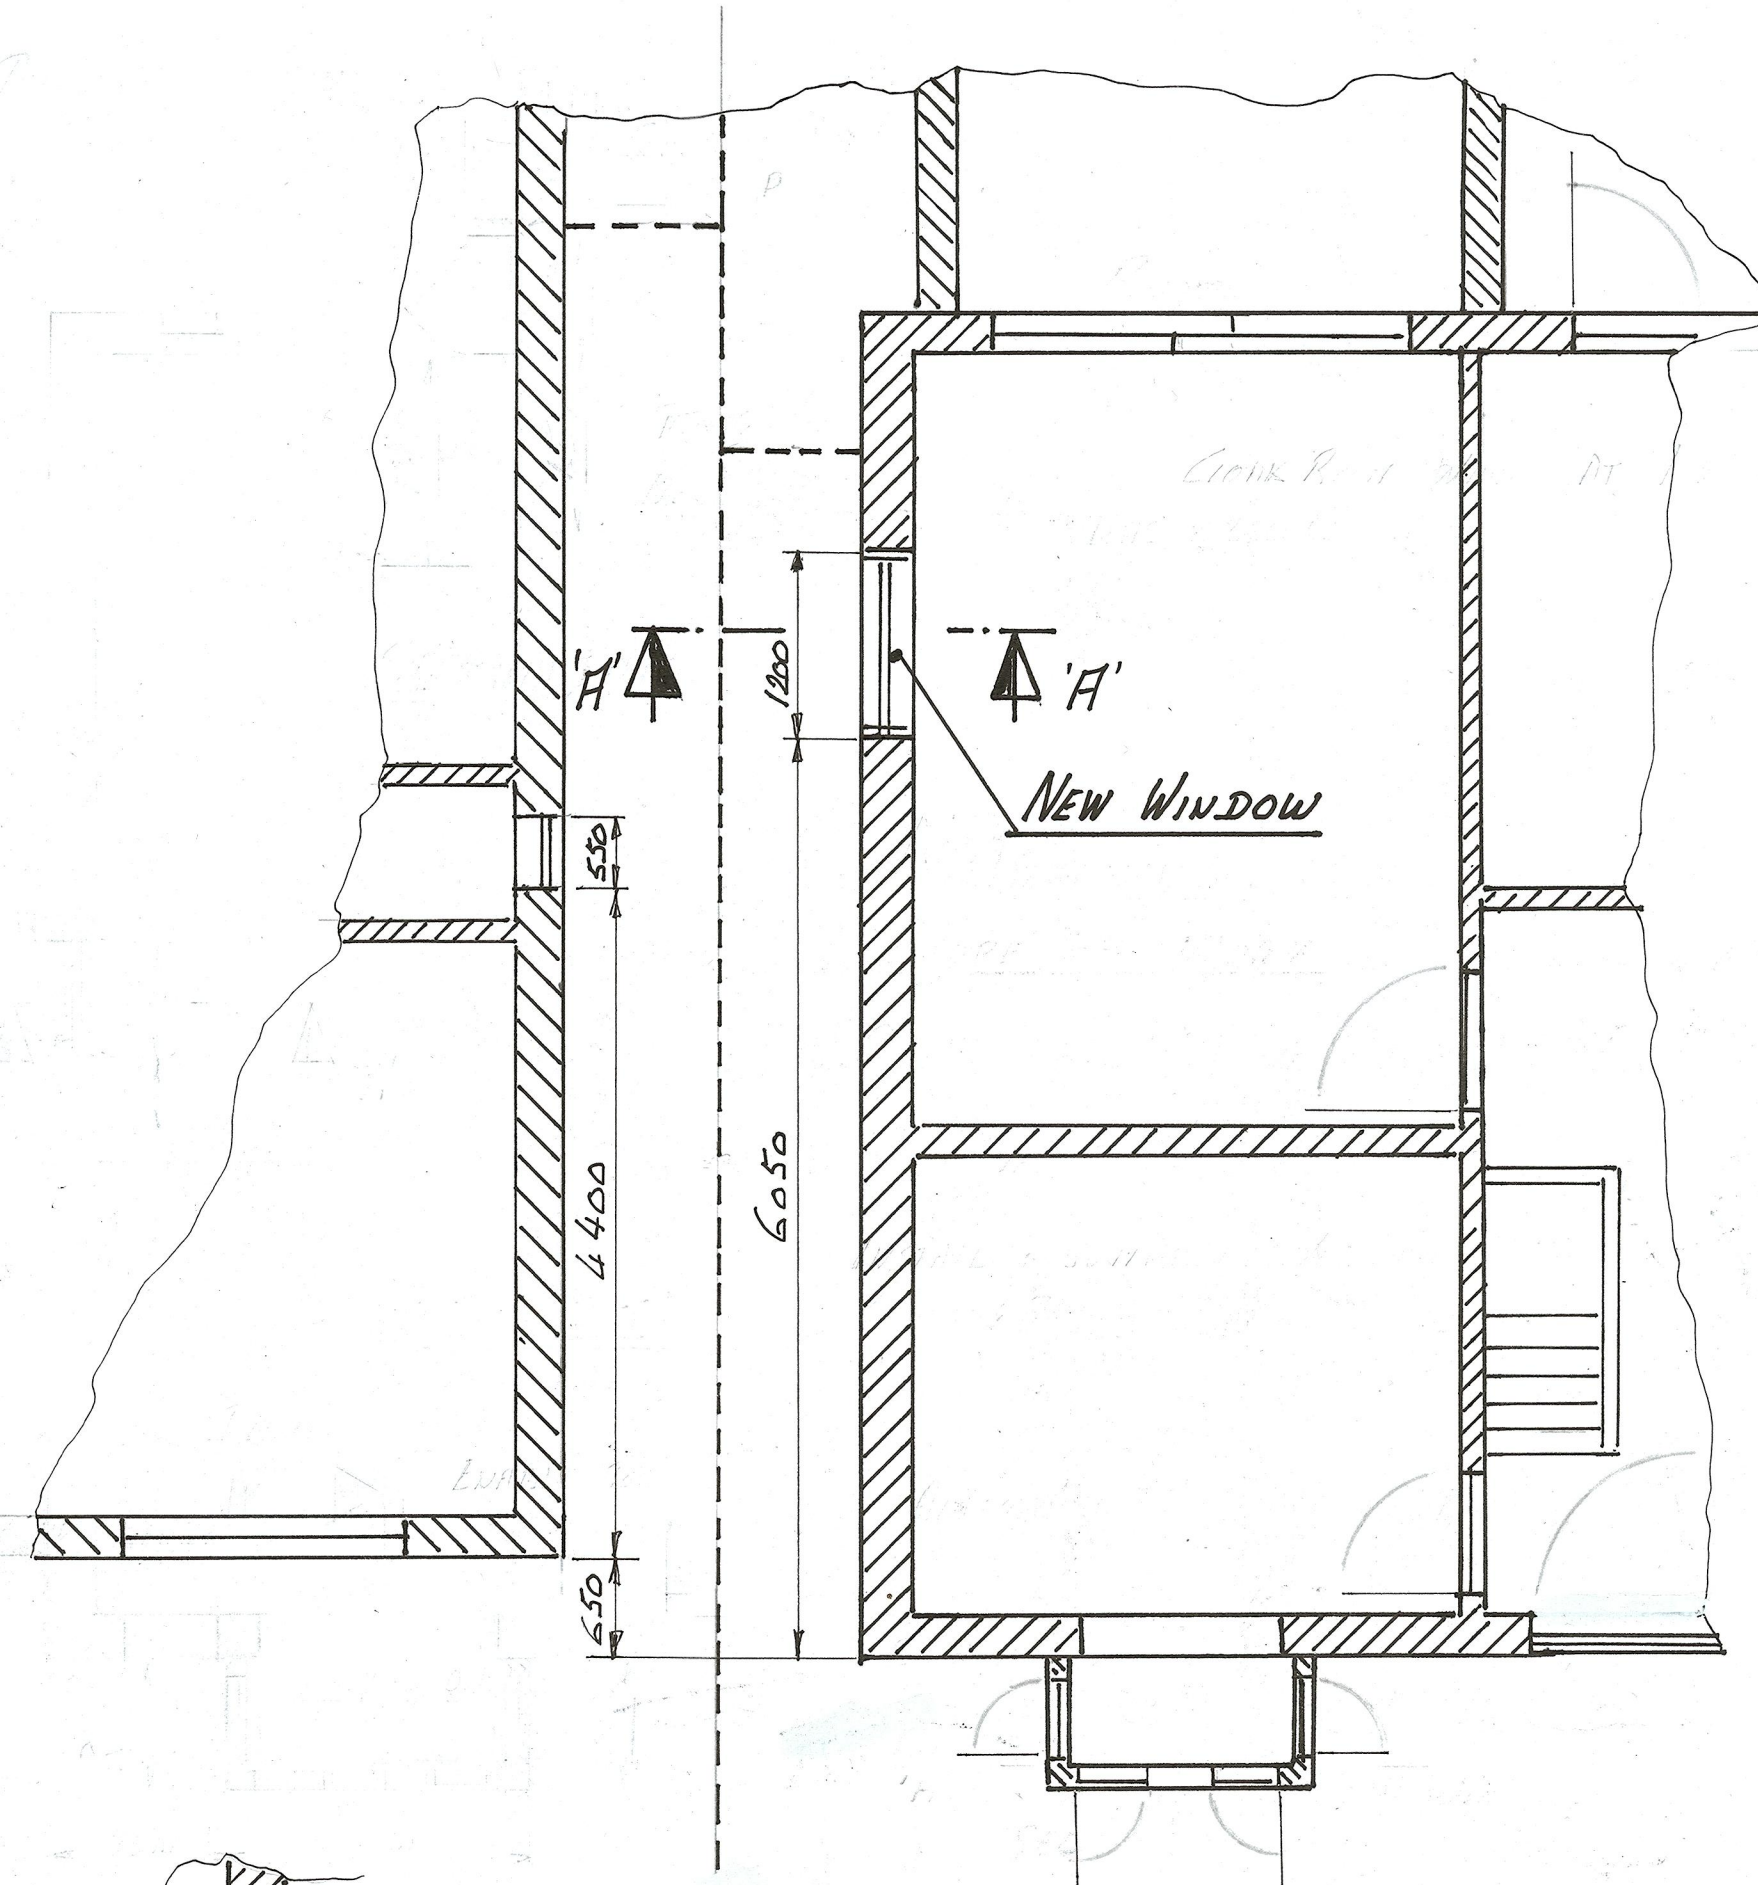

PROPOSED FLOOR PLAN

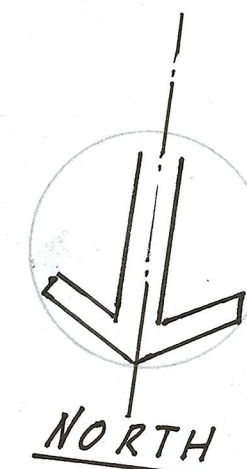 

PROJECT 2 WEST HAY WICK LANE DOWTON SALISBURY SP5 3NF WILTSHIRE	DRAWING N ^o 251251-02	DATE: 20 AUG 2026 REV. 0
TITLE: EXISTING / PROPOSED FLOOR PLAN	DRAWN BY: CHECKED BY: <i>[Signature]</i>	SCALE: 1:50 @ A1 PROPERTY OF: MR. & MRS JP RUCH