
 
 
 
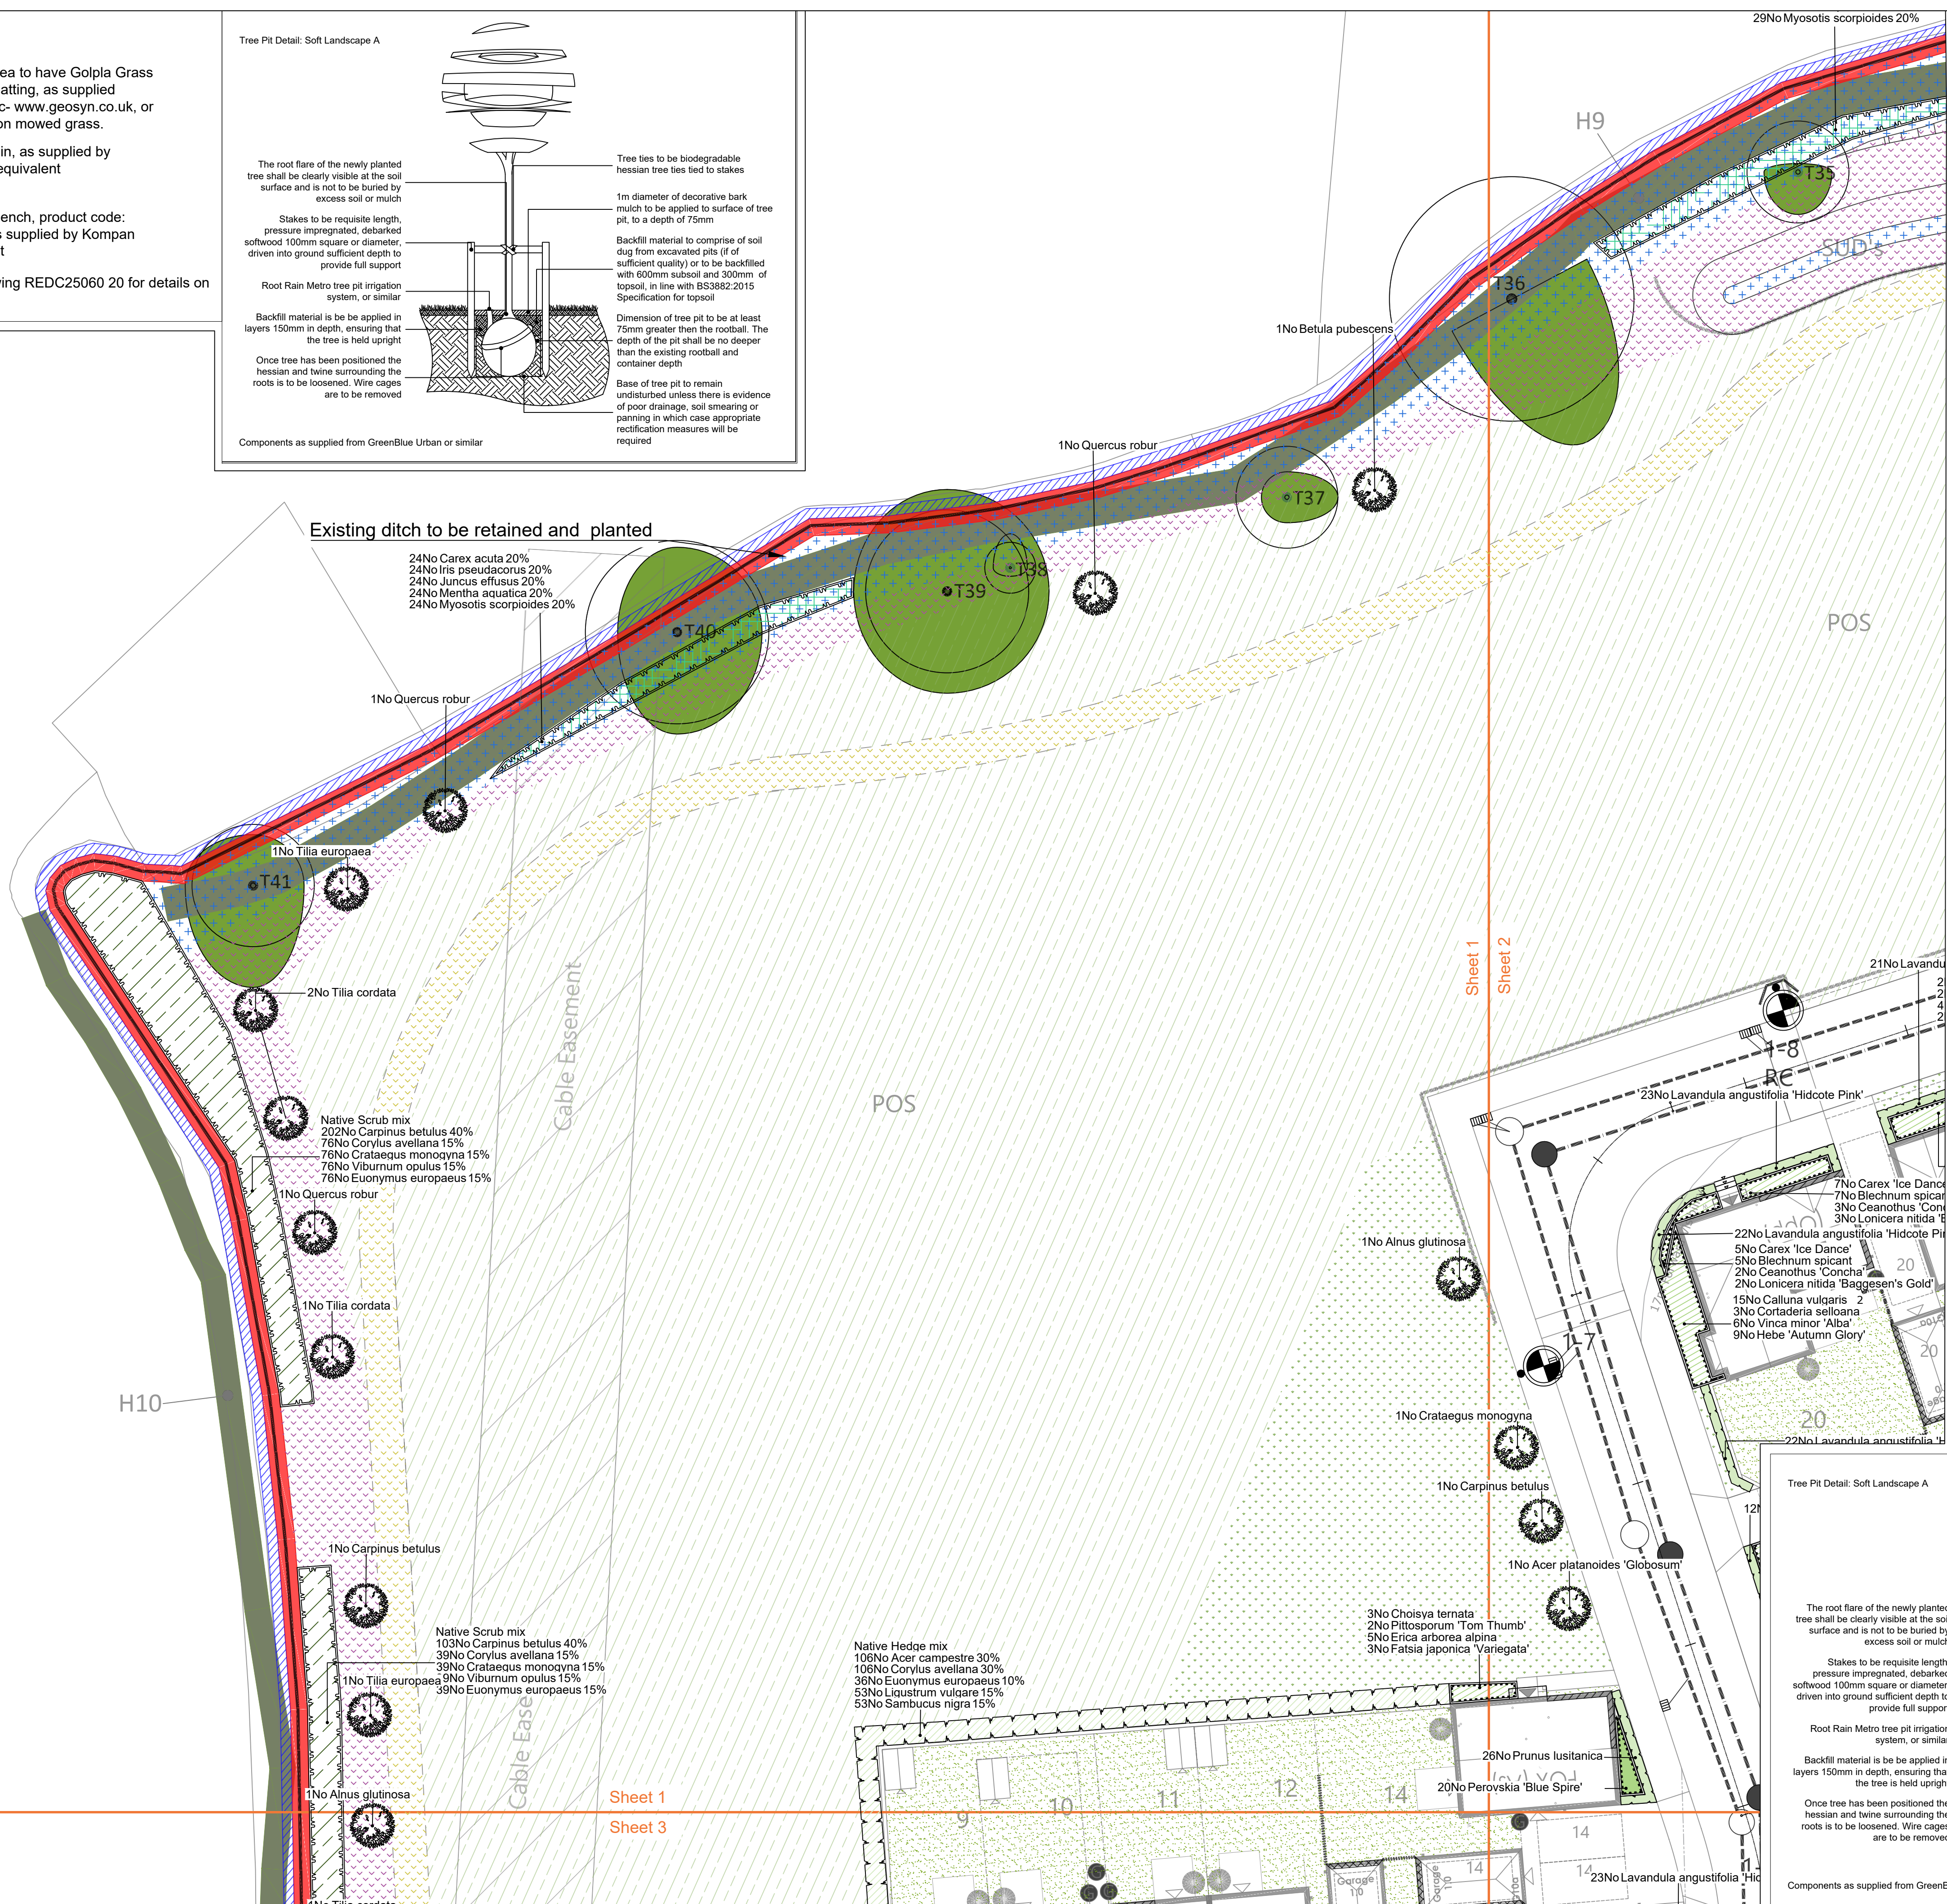







Play Area legend

	Proposed area to have Gopla Grass protection matting, as supplied Geosynthetic- www.geosyn.co.uk , or equivalent, on mowed grass.
	Proposed Bin, as supplied by Kompan or equivalent
	Proposed Bench, product code: PAR1151 as supplied by Kompan or equivalent


Please refer to ACD drawing REDC25060 20 for details on play equipment.

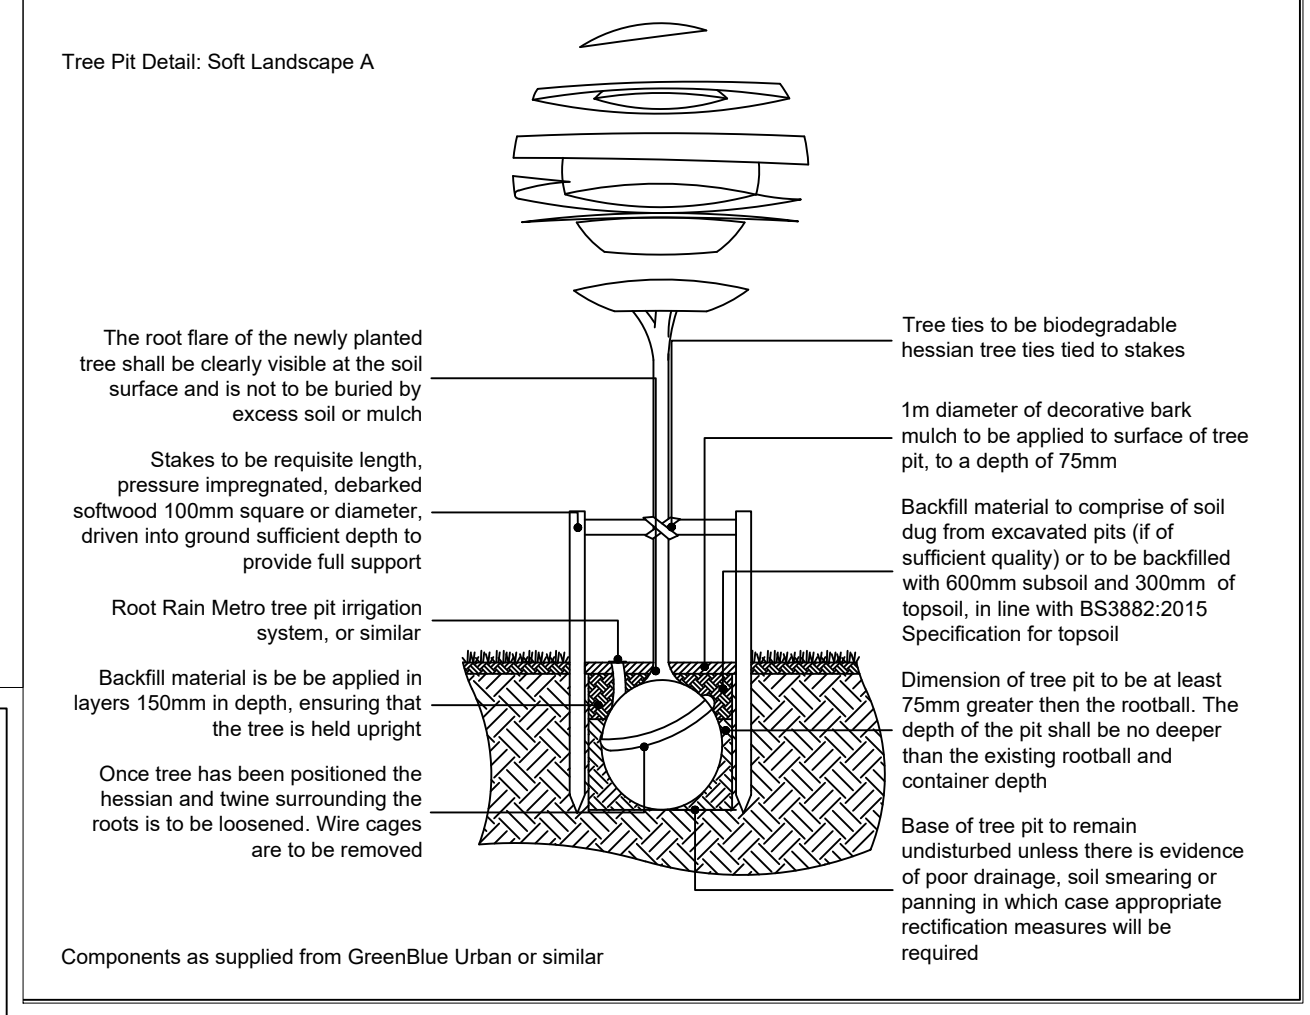

Legend

     	Existing trees to be retained and protected during construction
	Proposed tree planting within soft landscape. Full planting schedule on sheet 6 and tree pit detail A on sheet 1.
	Proposed fruit tree within soft Landscape. Tree pit detail B on sheet 1.
	Proposed specimen shrub planting to receive short angular staking on half standards with expandable tree ties.
	Proposed <i>Prunus lusitanica</i> and <i>Lavandula angustifolia</i> 'hiddote pink' hedge planting to be planted in a single row at 330mm centres
	Proposed mixed native hedge planting to be planted in a double staggered row 300mm apart and at 400mm centres in each row. To be maintained at 1m height and 1.8m height adjacent to site boundaries
	Proposed shrub mix planting to receive 75mm bark mulch after planting operations
	Proposed scrub mix to be planted in groups of 5-7no. of each species and as above
	Proposed woodland mix to be planted in groups of 5-7no. of each species and as above
	Proposed marginal aquatic planting mix, to be planted in groups of 5-7 no. of each species.
	Existing Lowland Meadow to be retained
	Proposed pathway to be formed by mowing grass
	Proposed area to have Translocated meadow. Min. area of 232 m ² , final area subject to survey. To include translocated spring sedge plants(see CEMP for details)
	Proposed grass areas to receive good quality amenity grass curves laid in line with good horticultural practices
	Proposed grassland areas, EL1F mix as supplied by Emorsgate seeds, sown at 4 g/m ² , or equivalent.
	Proposed meadow mix, EM3 special general purpose meadow mixture as supplied by Emorsgate Seed, sown at 4 g/m ² , or equivalent.
	Proposed wet tolerant meadow mixture, to be seeded with EM8 seed mix as supplied by Emorsgate Seeds and sown at 4 grams per msq, or equivalent.
	Proposed root barrier
	Cut lines

The existing topsoil/ seed bank from species rich grassland area that will be lost, should be redistributed within POS at the end of the construction phase of the scheme.

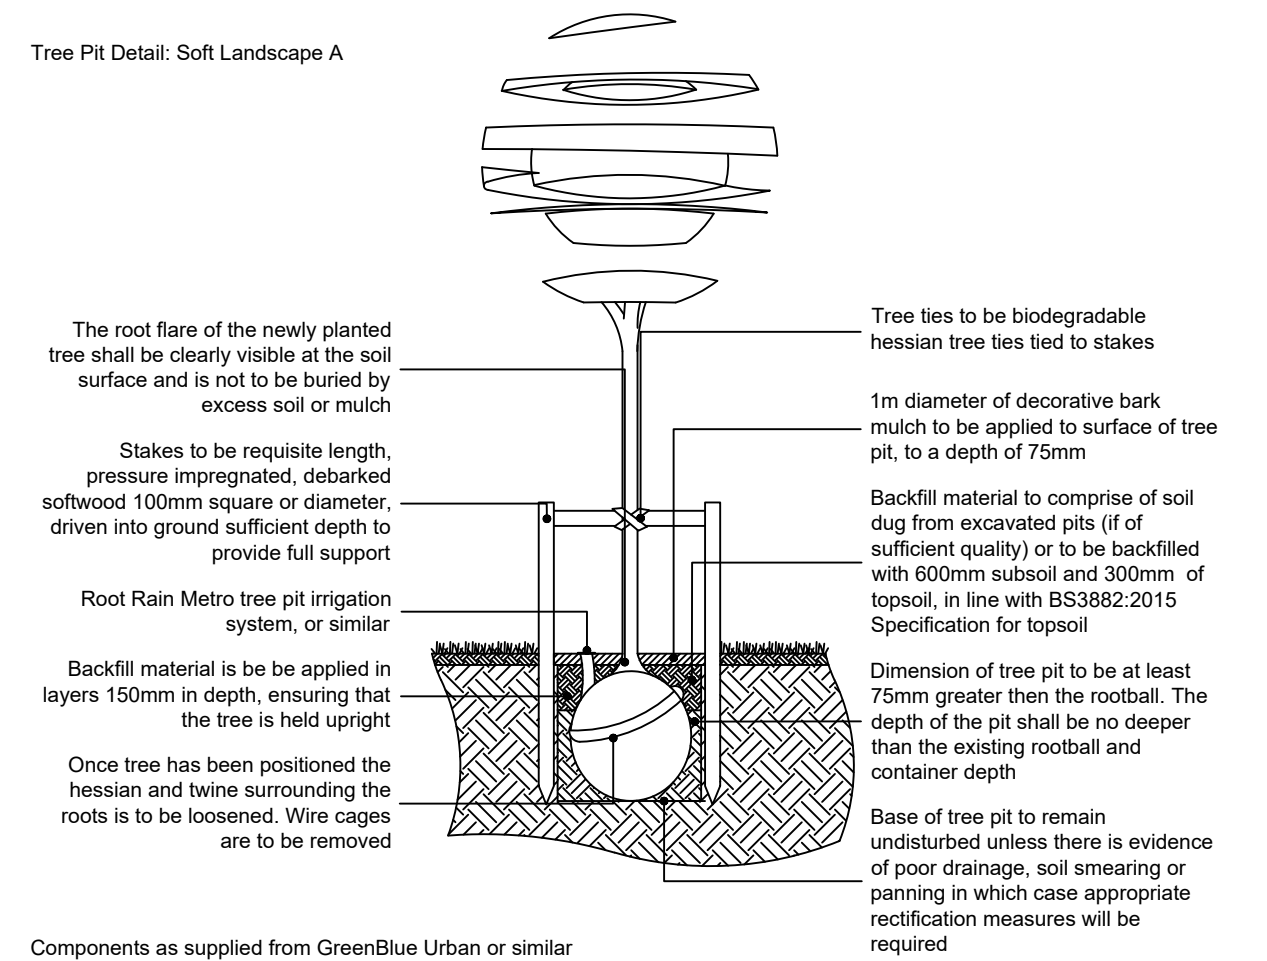

SPECIFICATION
All works to comply with the written Soft Landscape Specification.

NOTES:
DO NOT SCALE FROM DRAWING
NOT FOR CONSTRUCTION, FOR PLANNING
PURPOSES ONLY



14.08.26	Planting added	RHP
13.08.26	Services Layout updated	RHP
11.08.26	Layout updated	RHP
30.03.26	Orchard tree updated	RHP
27.03.26	Planting updated	RHP
25.03.26	Trim Trail and lighting layout updated	RHP
24.03.26	Layout updated	RHP
date	details	drawn



Arboriculture
Archaeology
Ecology
Landscape Architecture

Phone: 01666 825646
Email: mail@acdenv.co.uk
Web: www.acdenvironmental.co.uk

Project: Land to rear of 117 High Street, Dilton Marsh
Client: Redcliffe Homes Limited

drawing: Soft Landscape Proposals
purpose: planning
date: March 2026
scale: 1:200@A1
drawing no: REDC2506011G
Sheet 1
drawn: RHP checked: JC

Copyright of ACD Environmental Ltd. All rights described in Chapter IV of the Copyright, Designs and Patents Act 1988 have been generally asserted: 2011. Copyright of this plan remains with ACD until all fees have been paid in full.