

416975

417000

417025

WICK LANE

SU1621
121575

121550

3 WEST HAY

2 WEST HAY.



1 WEST HAY

NEW WINDOW

ENTRANCE

ENTRANCE

NORTH

 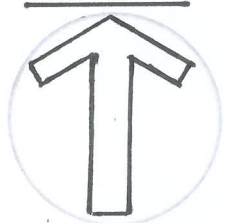

NOTE:

THERE ARE NO DIFFERENCES BETWEEN
EXISTING AND PROPOSED SITE PLAN.
PROPOSED LOCATION OF NEW WINDOW
AT GROUND LEVEL / EASTWALL ELEVATION
SHOWN.

PROJECT 2 WEST HAY WICK LANE DOWTON SALISBURY SP5 3NF WILTSHIRE		DRAWING No. 251251-01	DATE: 20 Aug 2026
TITLE: EXISTING / PROPOSED SITE PLAN		SCALE: 1:200 @ A3	REV. 0
DRAWN BY: JPR CHECK BY: Cub.		PROPERTY OF: MR & MRS JP RUCH	