

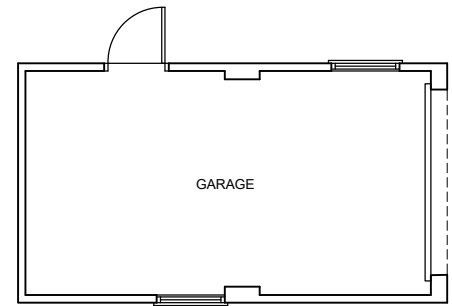



DRAWING FOR PLANNING PURPOSES ONLY.
NOT TO BE USED FOR CONSTRUCTION.

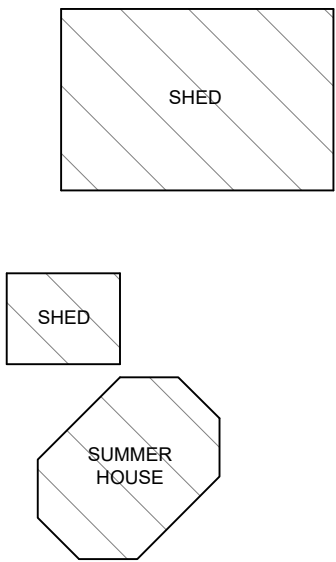

EXISTING GARAGE LAYOUT
Scale 1:100

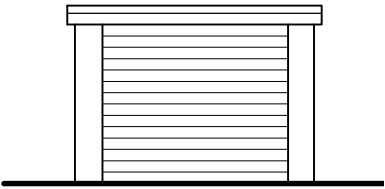


FRONT ELEVATION

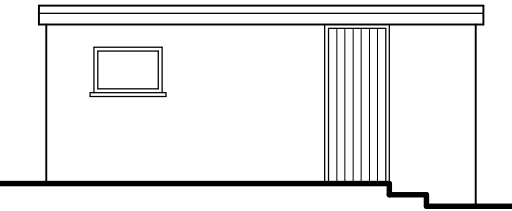

SIDE ELEVATION




REAR ELEVATION

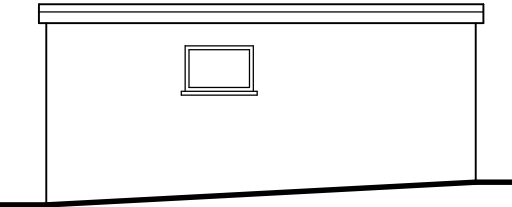


SIDE ELEVATION

EXISTING GARAGE ELEVATIONS
Scale 1:100

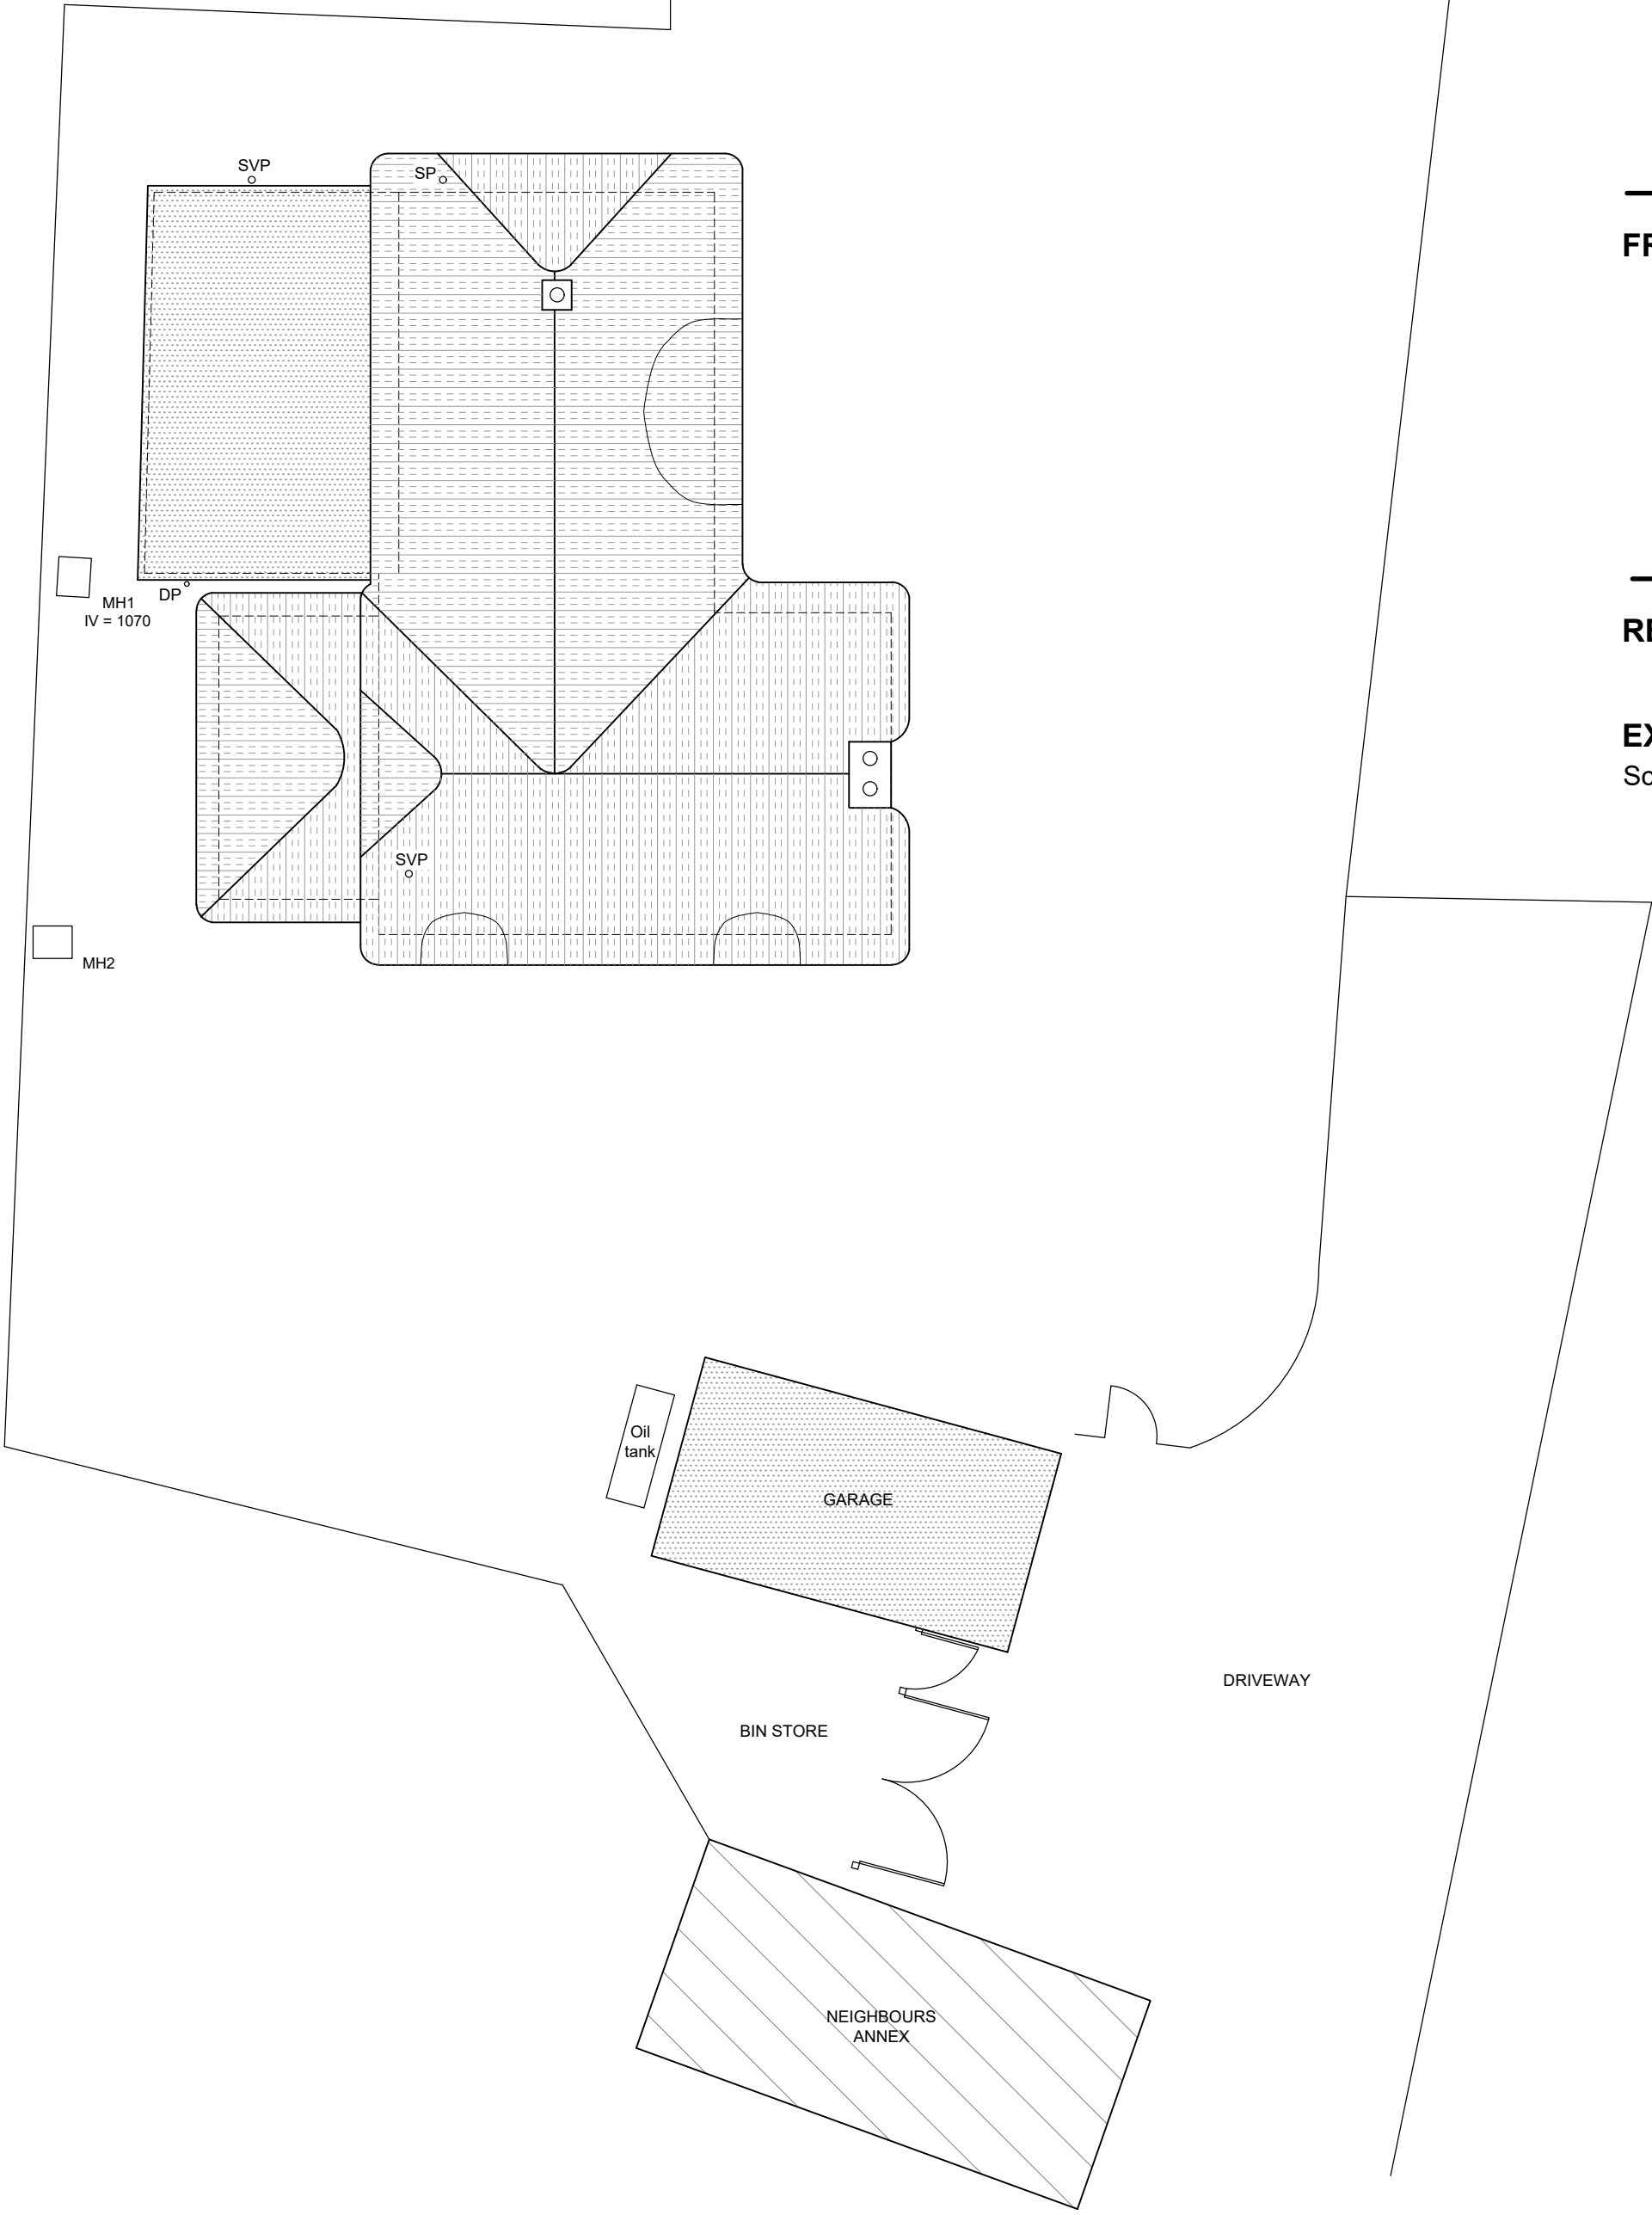

EXISTING ROOF PLAN / SITE LAYOUT
Scale 1:100

 

JOB TITLE		DRAWING NUMBER			REV	
Existing Flat Roof Replaced with New Pitched Roof, New Gable and Window Added to Thatched Roof, Internal Alterations and Replacement Garage Building at Ash Tree Cottage, Easton Royal, Marlborough, Wiltshire, SN9 5LZ		Ash Tree Cottage - Existing - 02				
		REVISIONS				
DRAWING TITLE		SCALE	DATE	DRAWN BY	PAPER SIZE	JOB No.
Existing Roof Plan / Site Layout, Garage Layout and Elevations		As Indicated	Nov. 23	AJA	A2	1515



Ground Floor
6 Pelhams Court
Marlborough
Wiltshire SN8 2AG

T. 01672 518 278
E. info@tuttlearchserv.co.uk
f [facebook.com/tuttlearchserv](https://www.facebook.com/tuttlearchserv)
W. tuttlearchserv.co.uk