
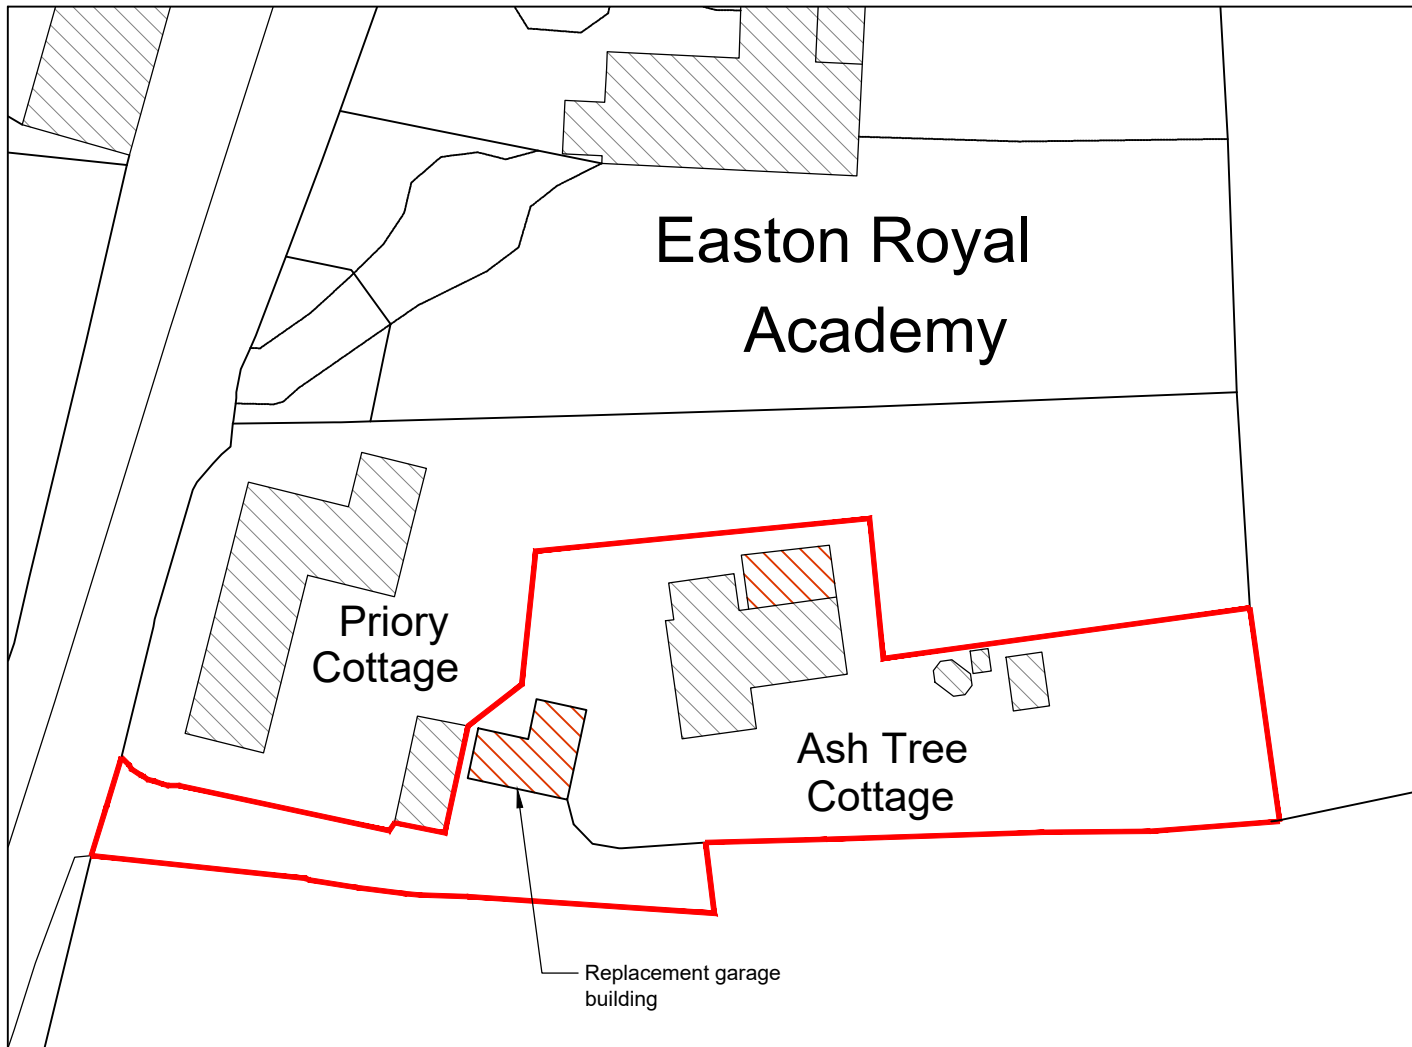
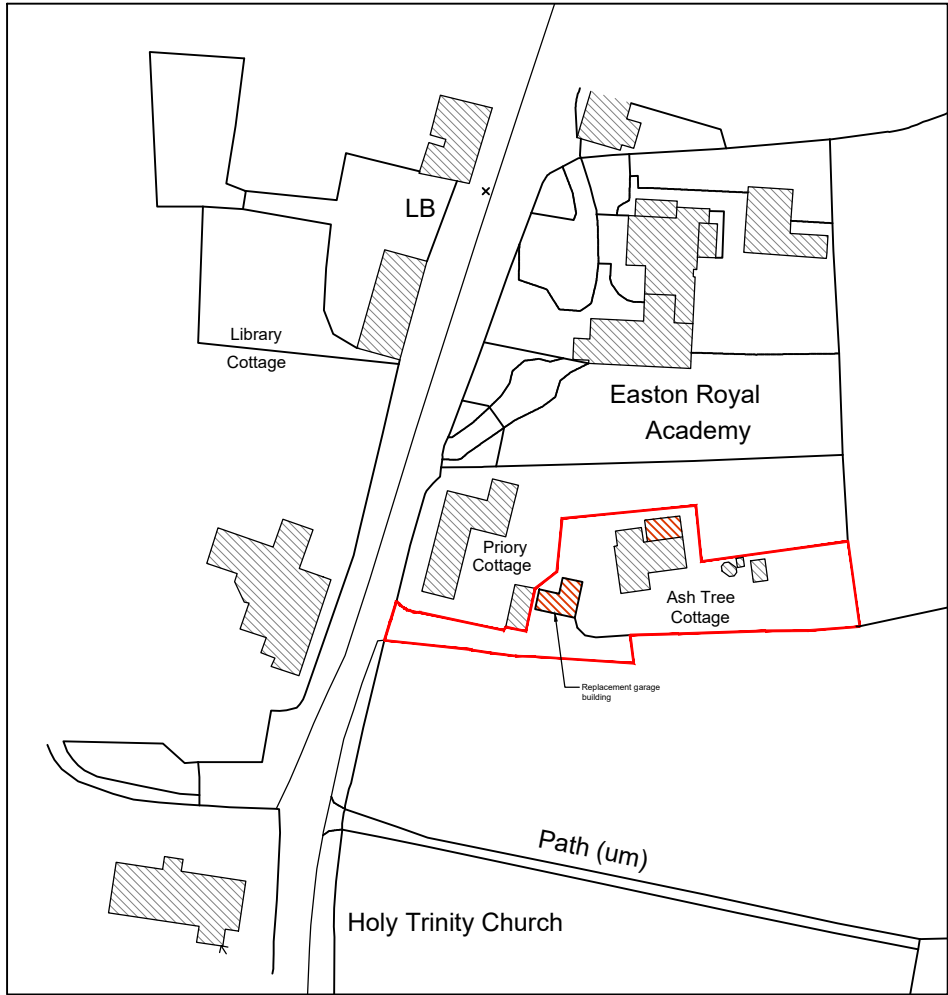
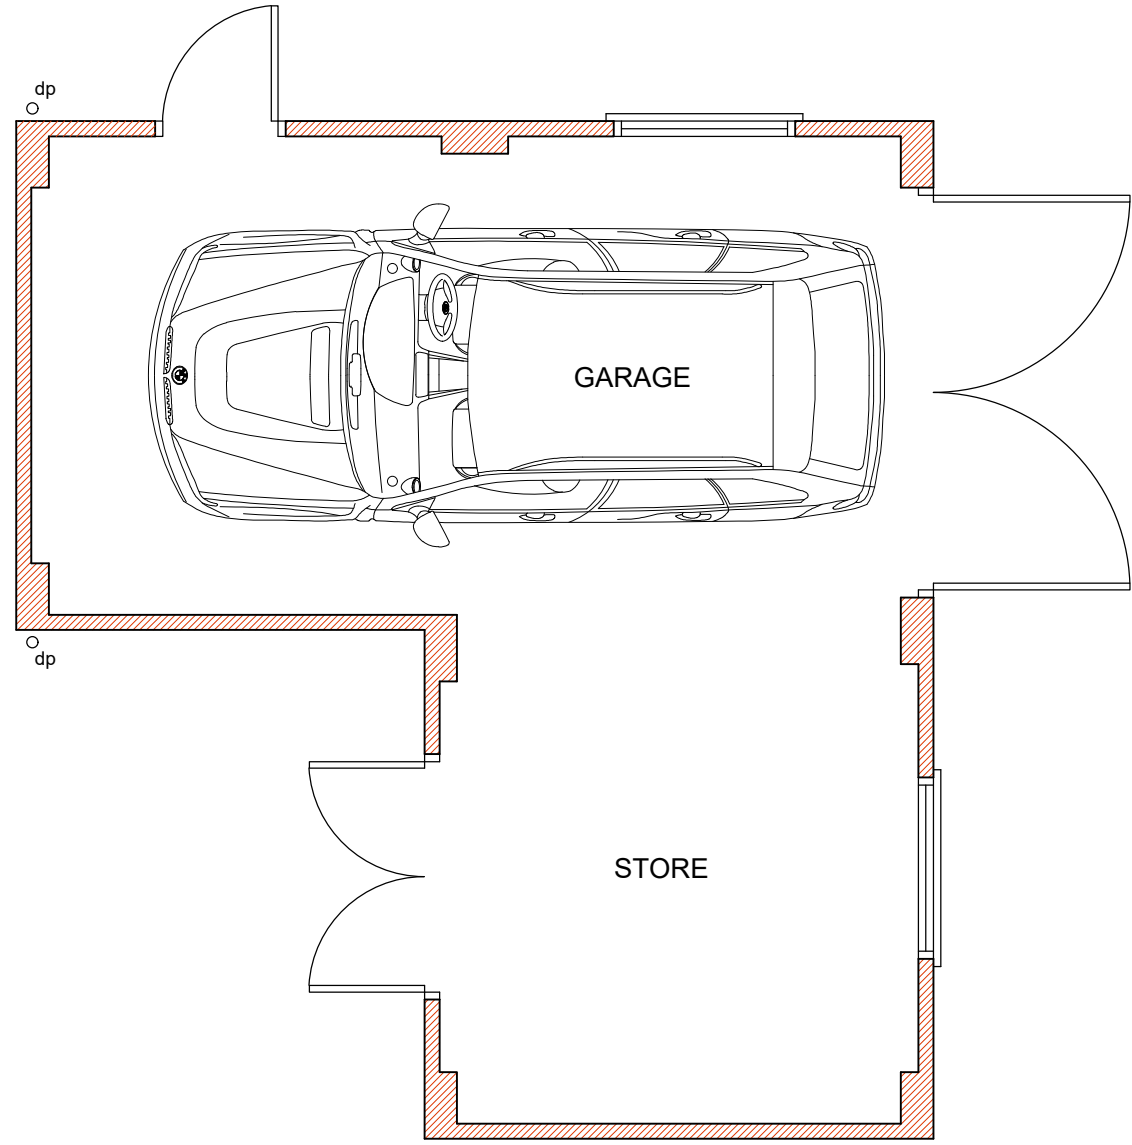
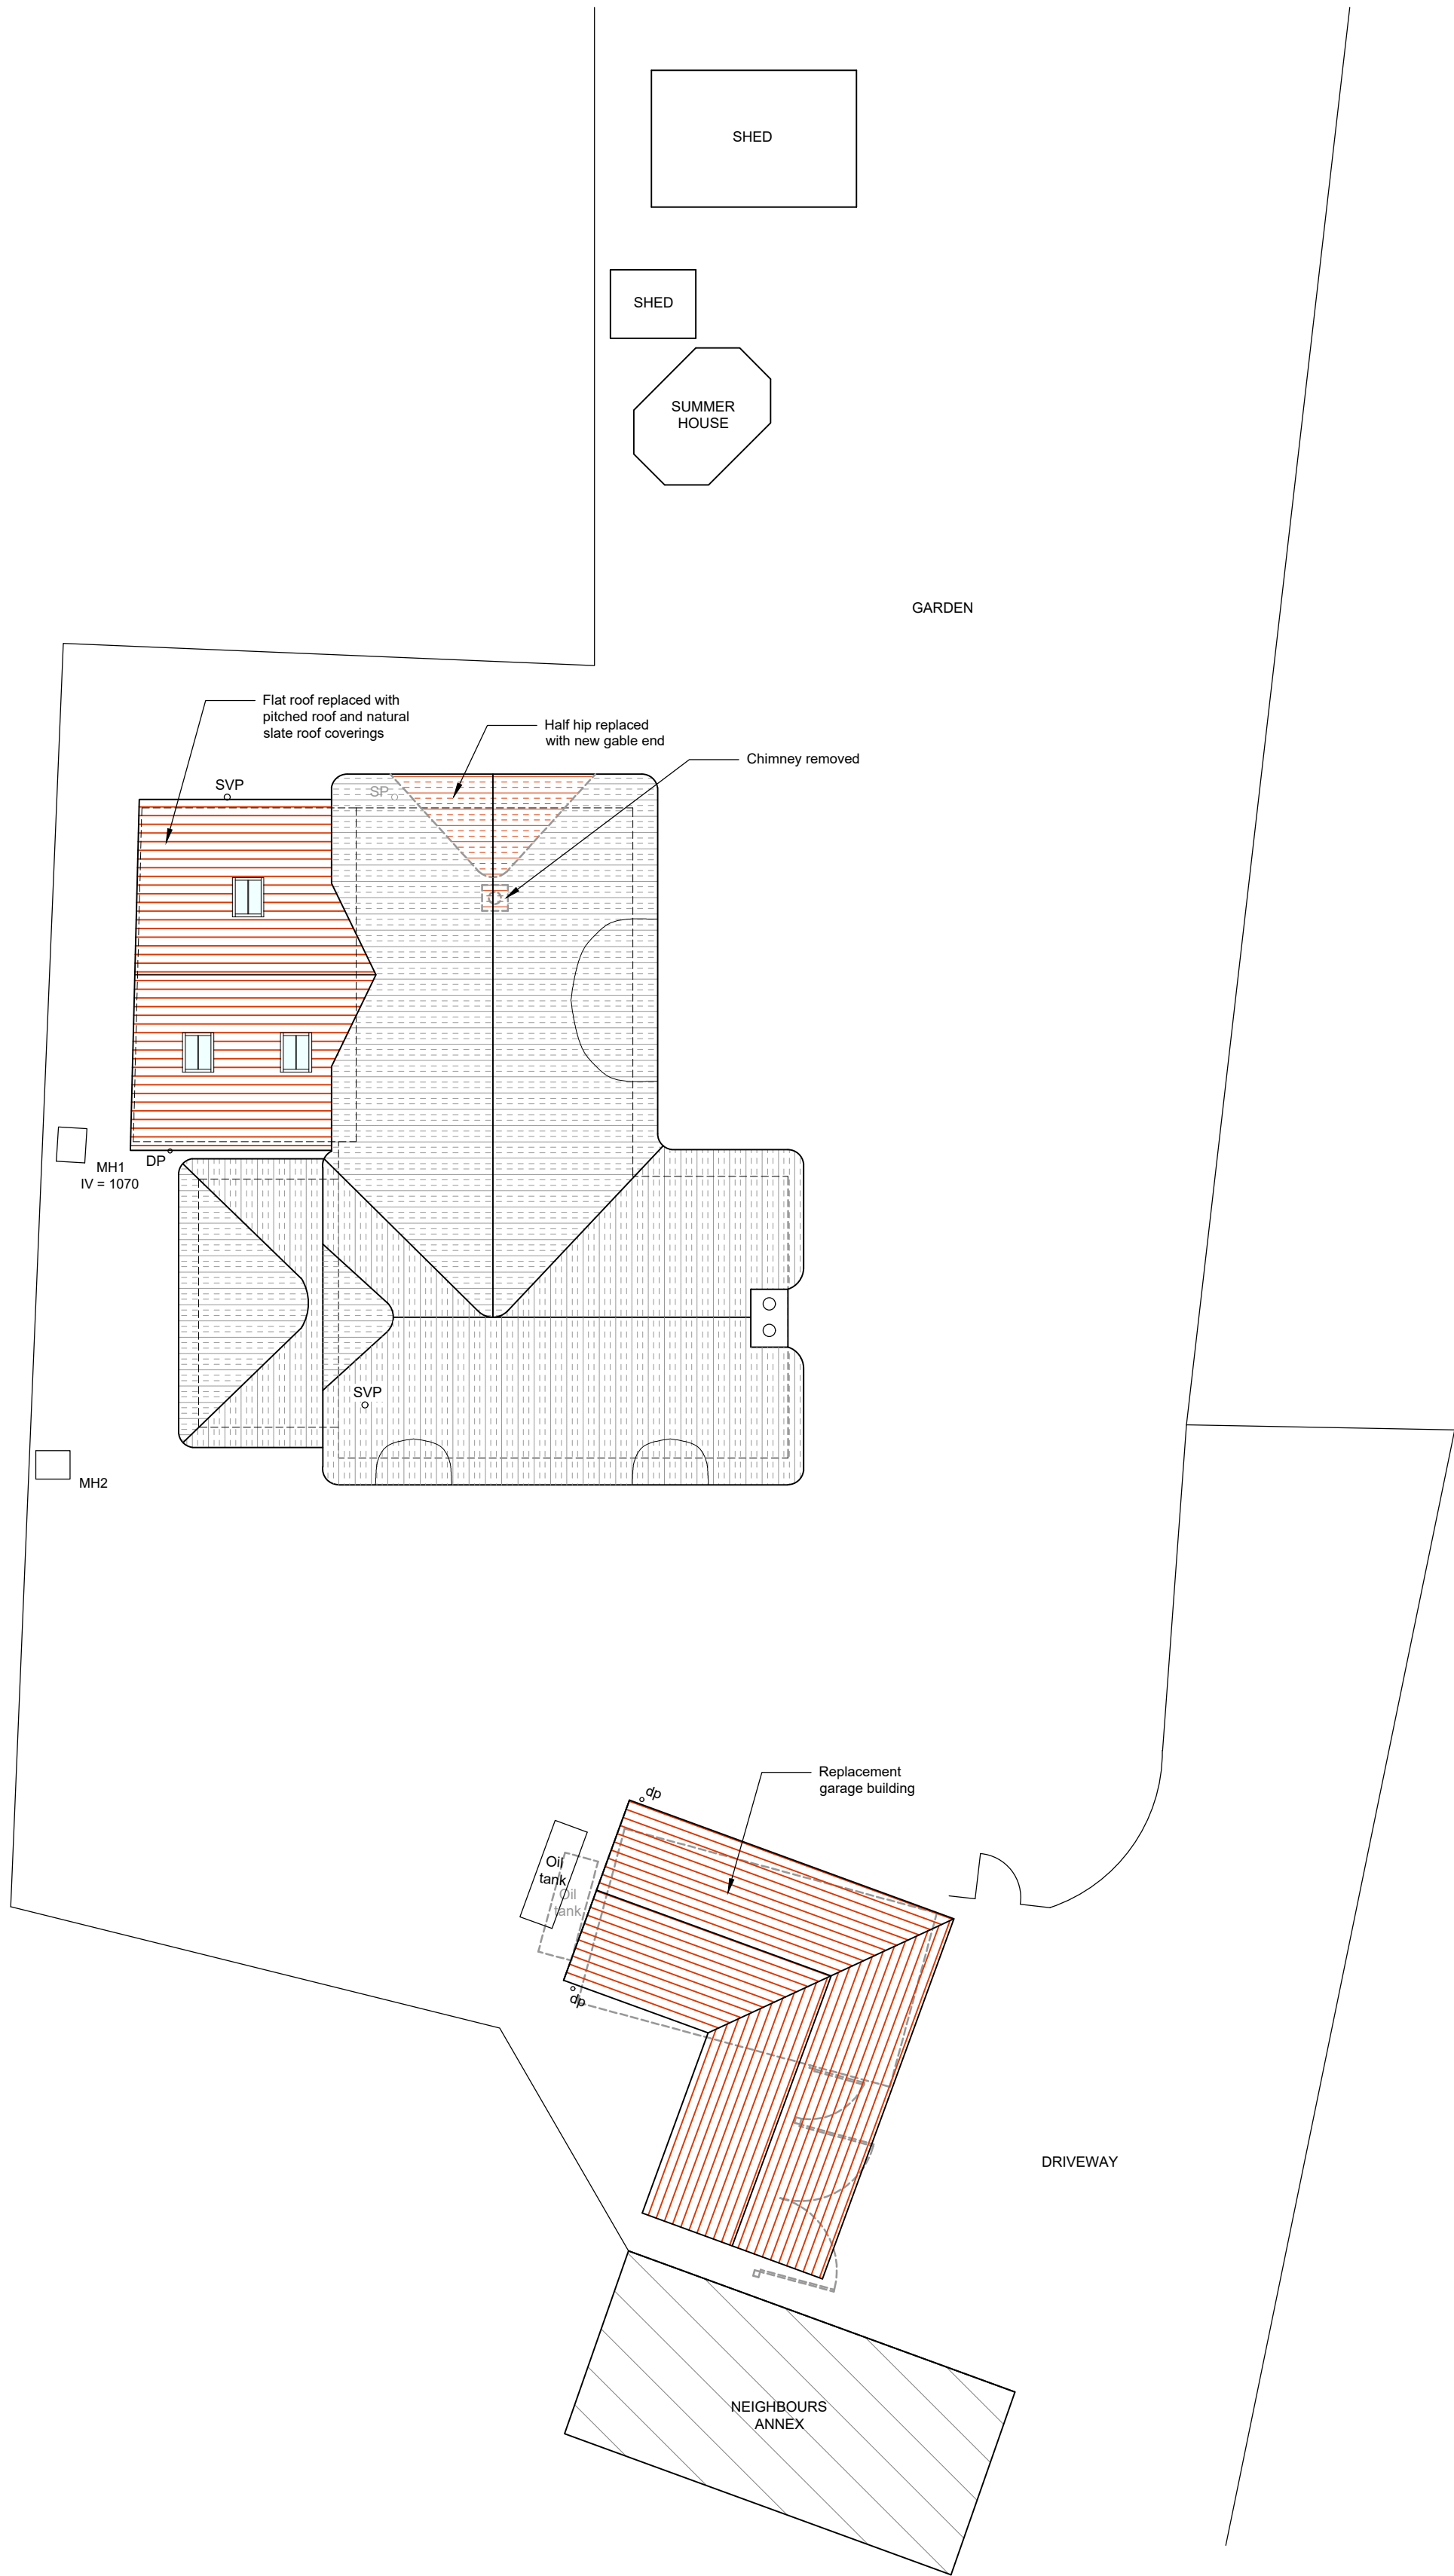


DRAWING FOR PLANNING PURPOSES ONLY.
NOT TO BE USED FOR CONSTRUCTION.

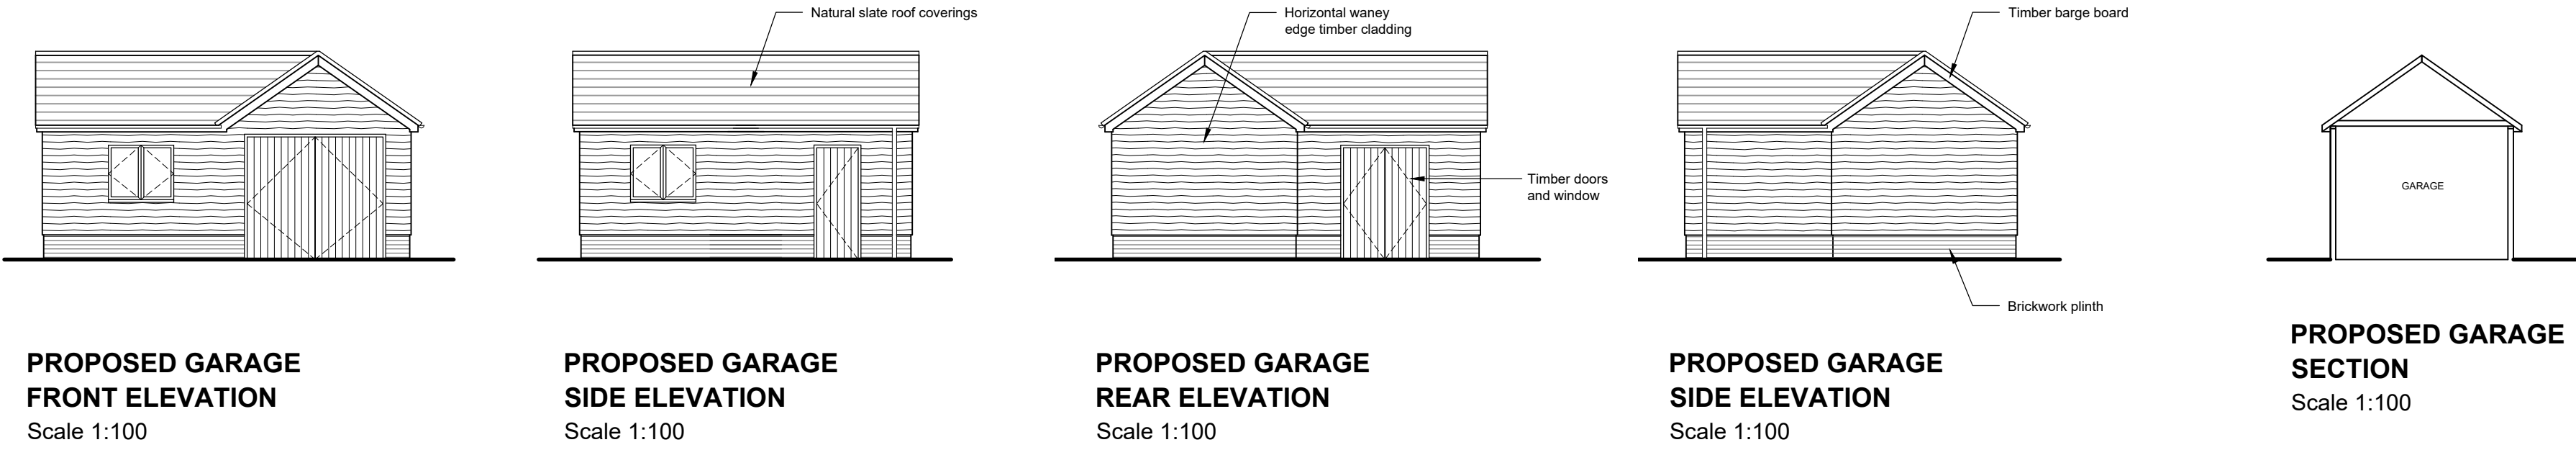

PROPOSED ROOF PLAN / SITE LAYOUT
Scale 1:100

PROPOSED GARAGE LAYOUT
Scale 1:50

PROPOSED SITE LOCATION PLAN
Scale 1:1250

PROPOSED BLOCK PLAN
Scale 1:500

JOB TITLE Existing Flat Roof Replaced with New Pitched Roof, New Gable and Window Added to Thatched Roof, Internal Alterations and Replacement Garage Building at Ash Tree Cottage, Easton Royal, Marlborough, Wiltshire, SN9 5LZ		DRAWING NUMBER Ash Tree Cottage - Proposed - 04		REV B
DRAWING TITLE Proposed Roof Plan / Site Layout, Garage Layout, Garage Elevations, and Site Location Plan and Block Plan		REVISIONS Rev A - 23.04.2026 - Annex building removed and title description amended - AJA Rev B - 20.07.2026 - Single storey oak framed extension removed and existing thatch to remain - AJA		
SCALE As Indicated	DATE Dec. 25	DRAWN BY AJA	PAPER SIZE A1	JOB No. 1515

Ground Floor
6 Pelhams Court
Marlborough
Wiltshire SN8 2AG
T. 01672 518 278
E. info@tuttlearchserv.co.uk
facebook.com/tuttlearchserv
W. tuttlearchserv.co.uk