




DRAWING FOR PLANNING PURPOSES ONLY.
NOT TO BE USED FOR CONSTRUCTION.

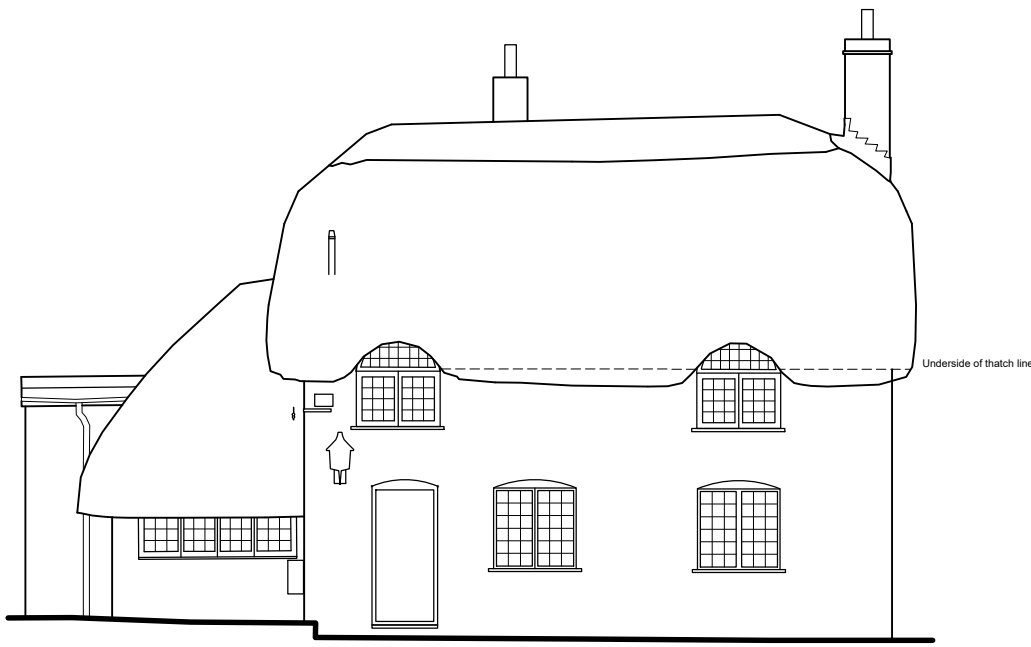


EXISTING FRONT ELEVATION (west)
Scale 1:100

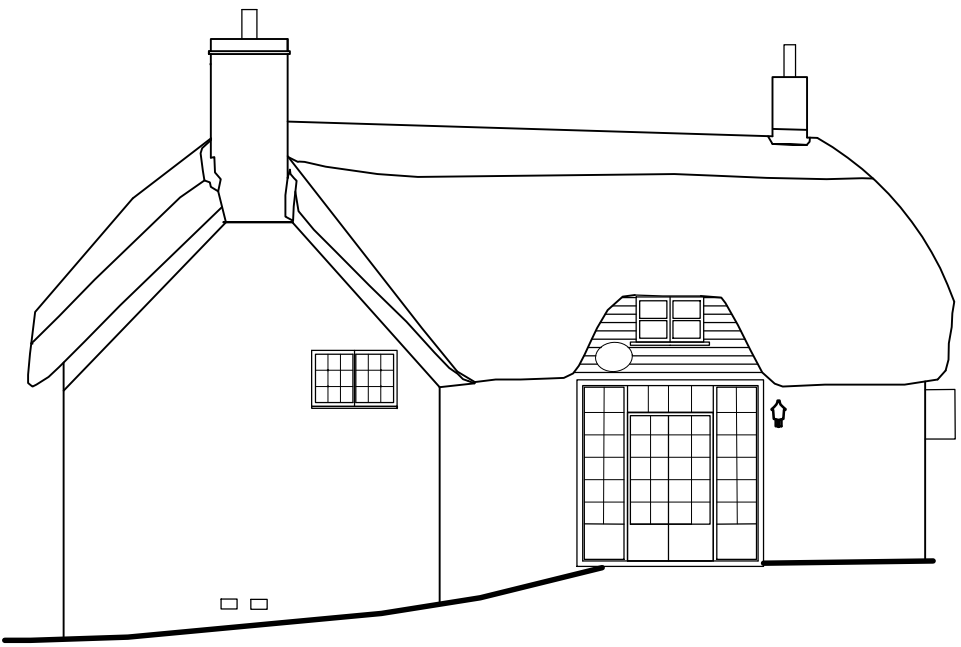


EXISTING SIDE ELEVATION (south)
Scale 1:100

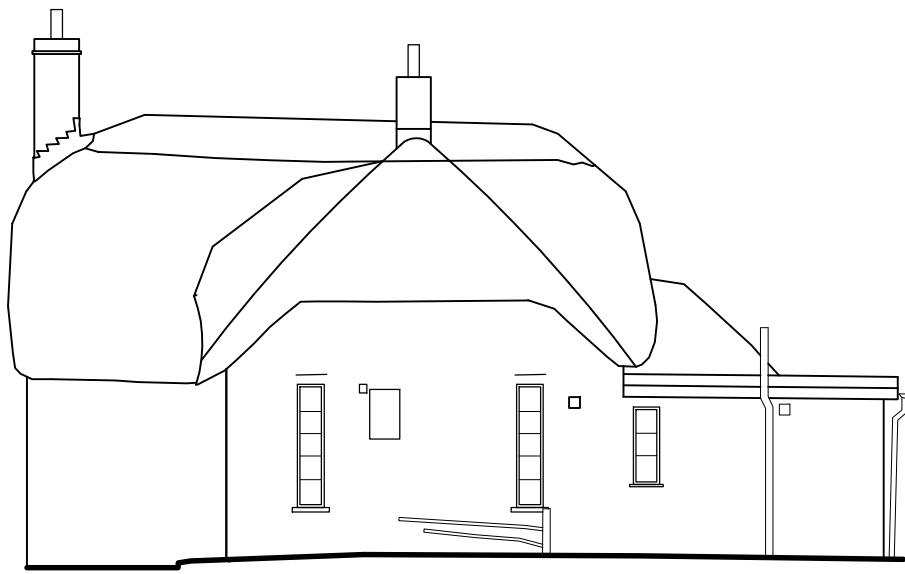


EXISTING REAR ELEVATION (east)
Scale 1:100

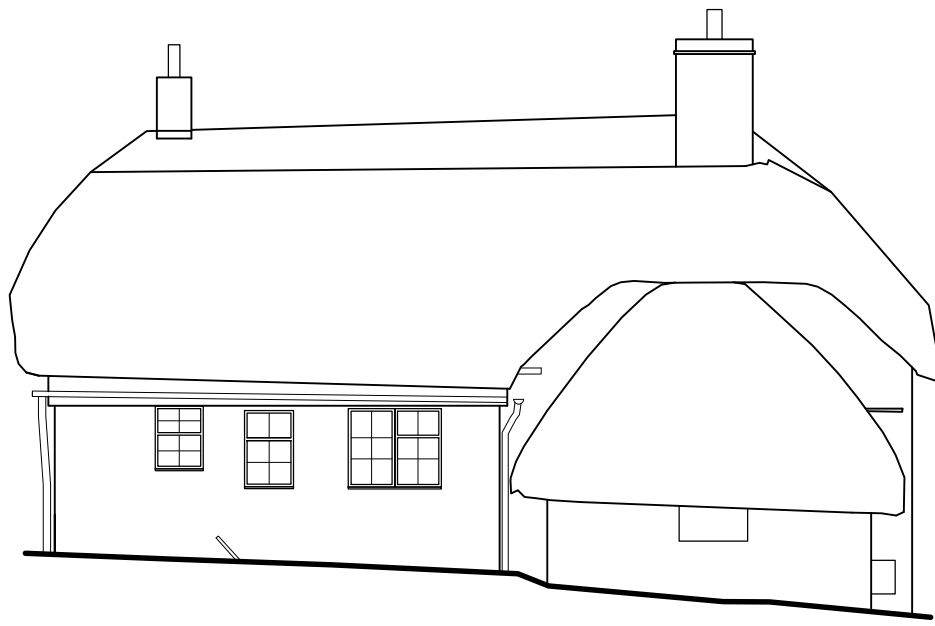


EXISTING SIDE ELEVATION (north)
Scale 1:100

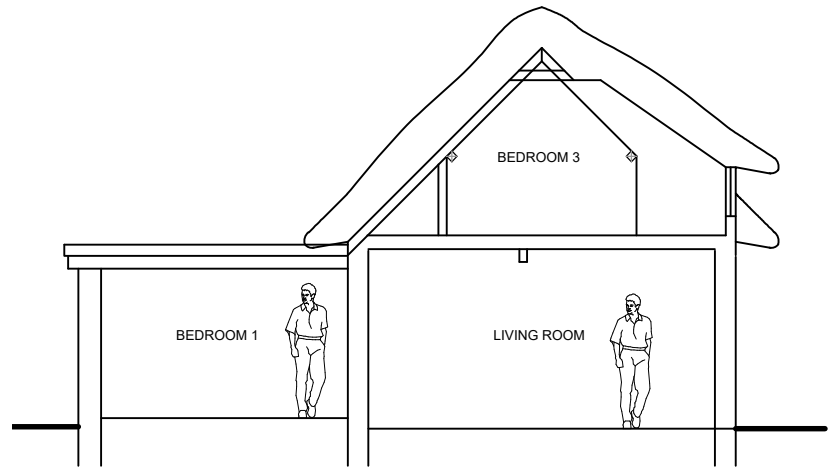


EXISTING SECTION A - A
Scale 1:100

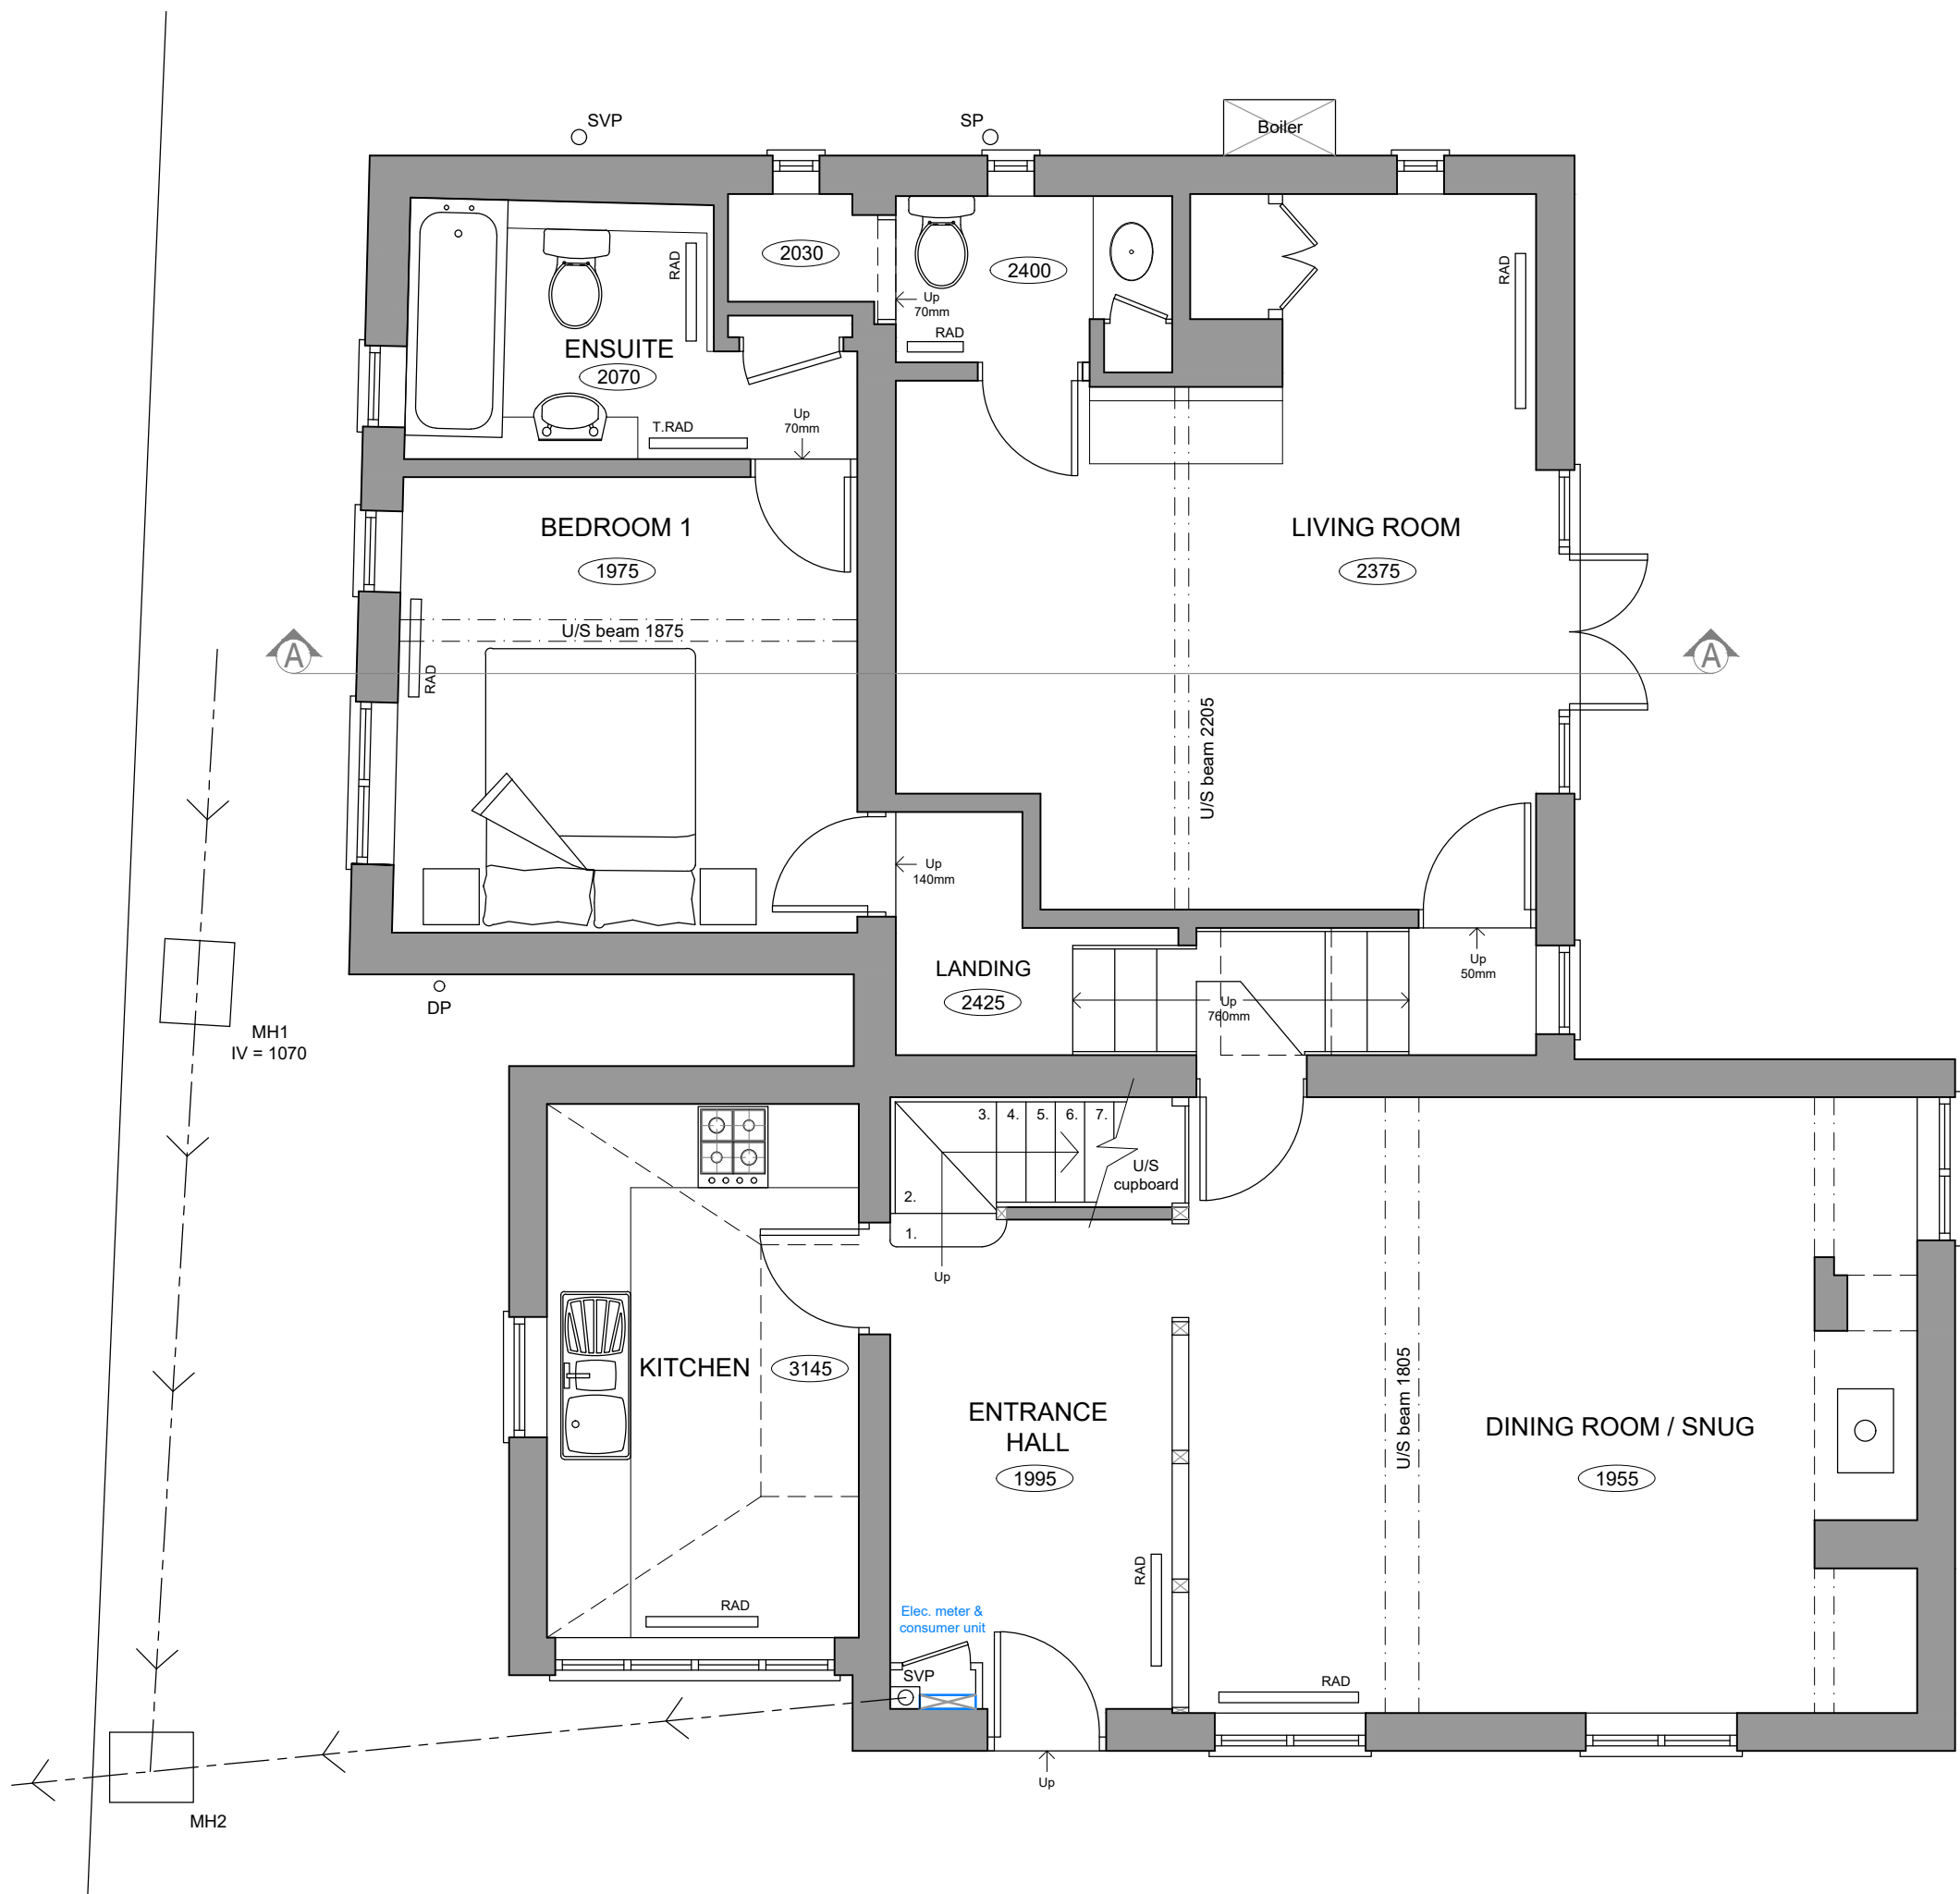


EXISTING GROUND FLOOR LAYOUT
Scale 1:50

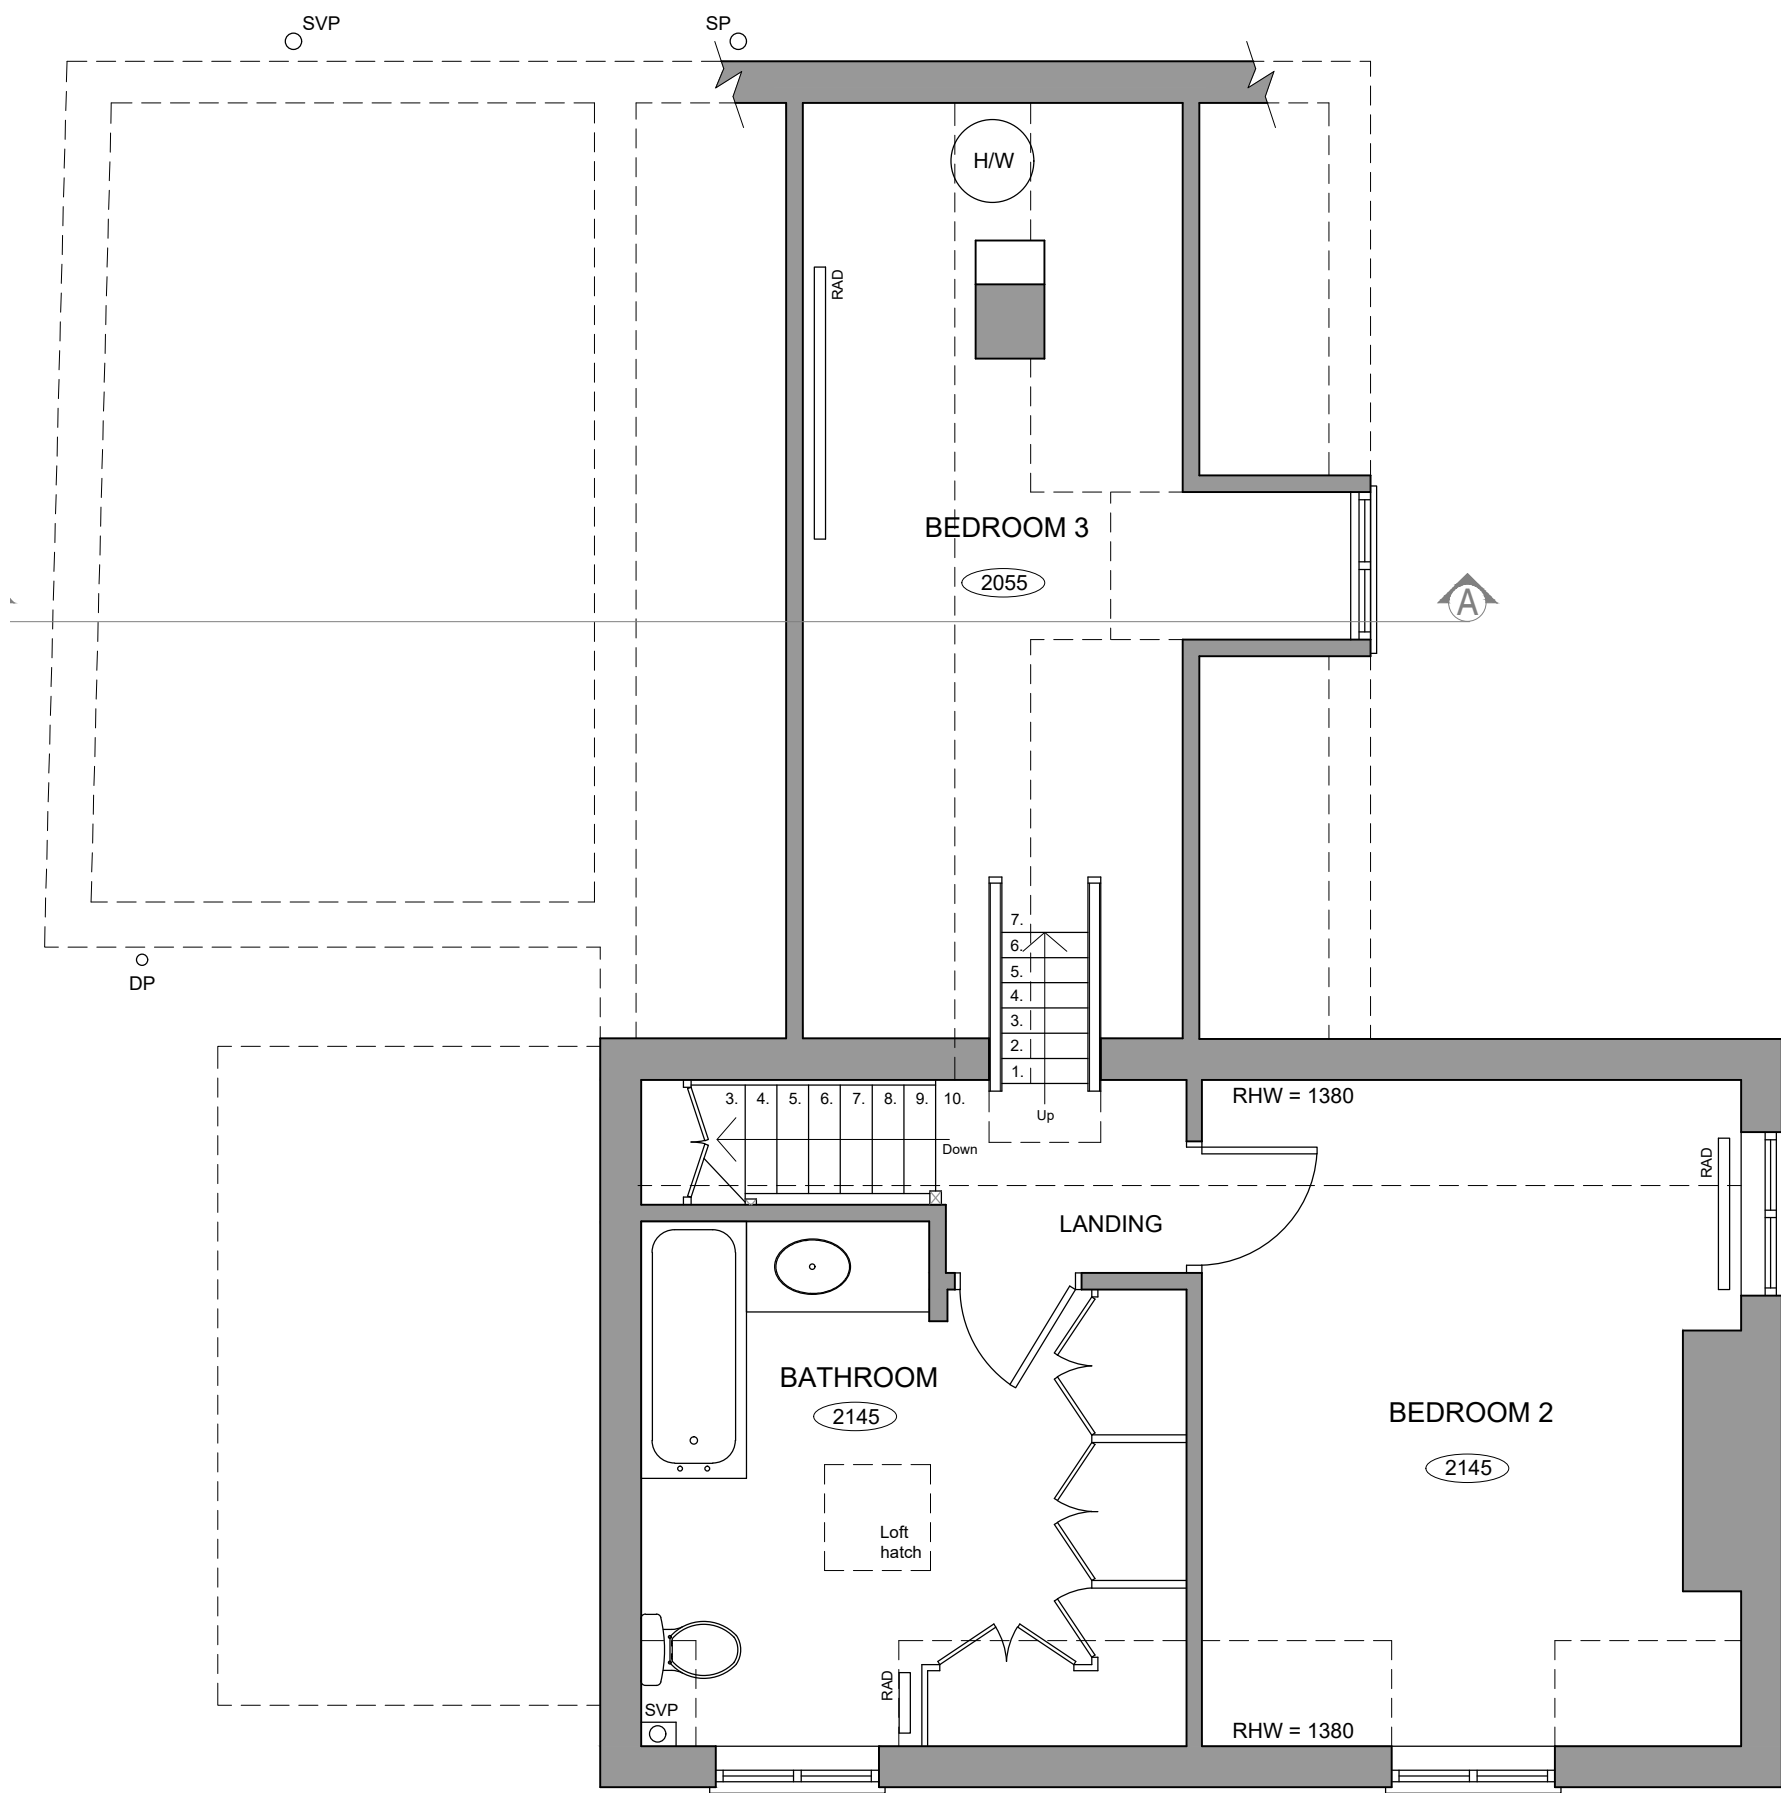


EXISTING FIRST FLOOR LAYOUT
Scale 1:50

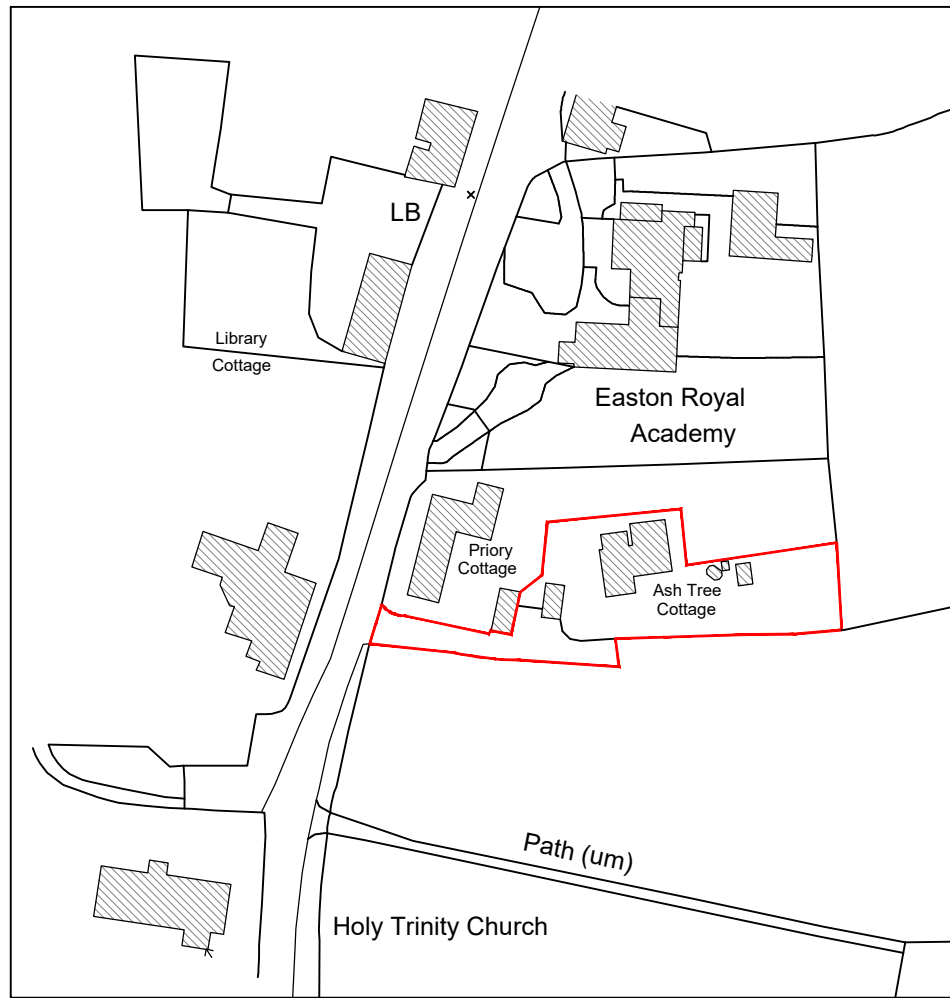

EXISTING SITE LOCATION PLAN
Scale 1:1250

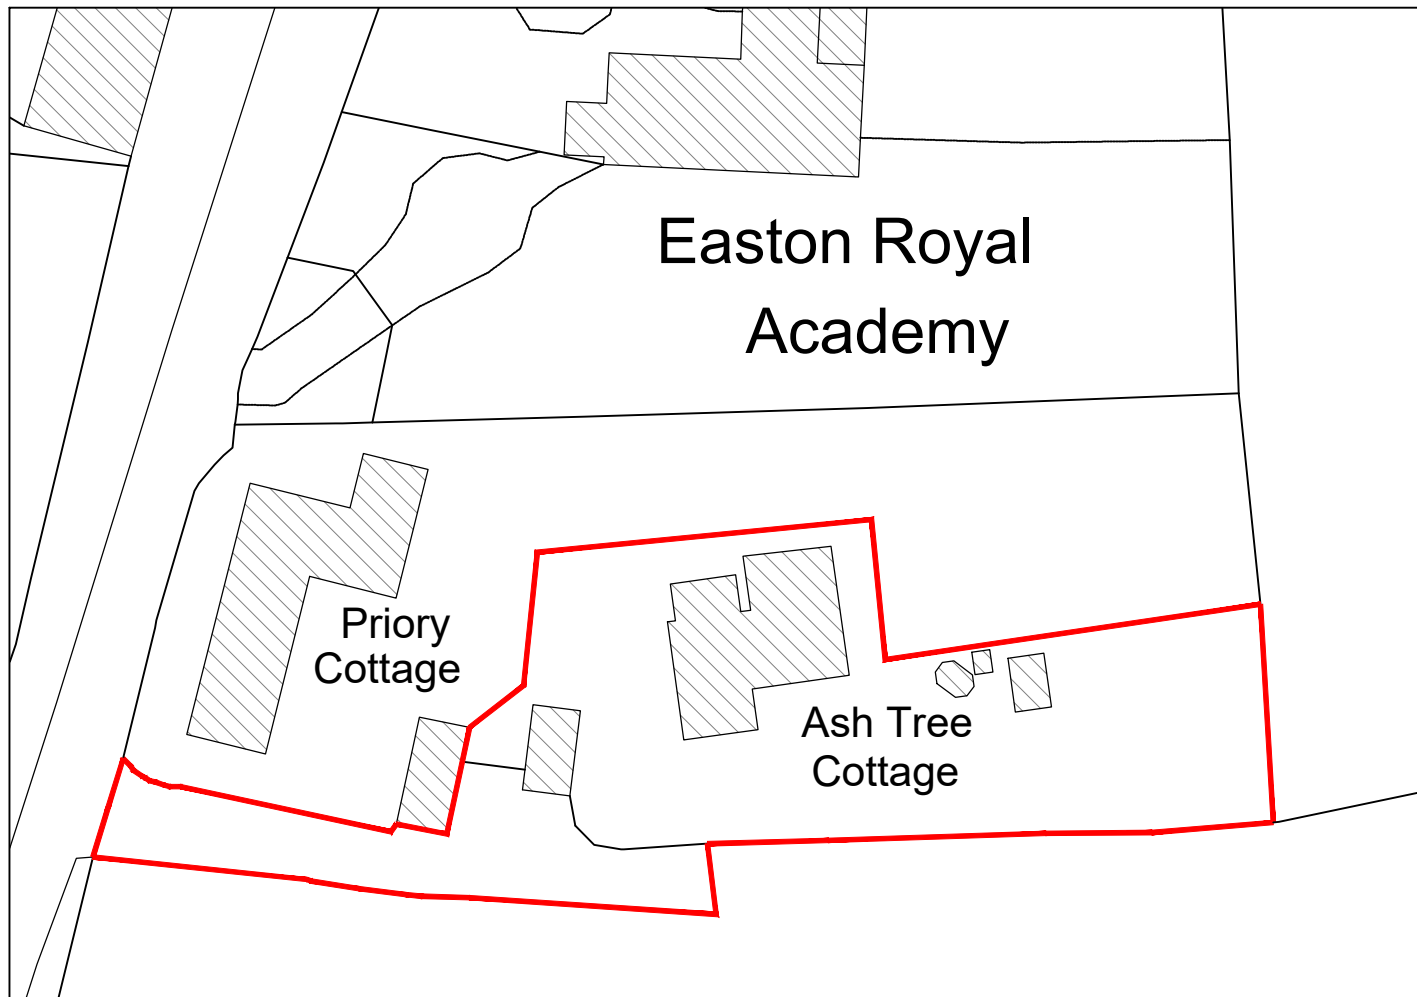

EXISTING BLOCK PLAN
Scale 1:500

 

JOB TITLE Existing Flat Roof Replaced with New Pitched Roof, New Gable and Window Added to Thatched Roof, Internal Alterations and Replacement Garage Building at Ash Tree Cottage, Easton Royal, Marlborough, Wiltshire, SN9 5LZ		DRAWING NUMBER Ash Tree Cottage - Existing - 01				REV	
DRAWING TITLE Existing Elevations, Ground and First Floor Layout, Section A - A, and Block and Site Location Plan		REVISIONS					
		SCALE As Indicated	DATE Nov. 23	DRAWN BY AJA	PAPER SIZE A1	JOB No. 1515	



Ground Floor
6 Pelhams Court
Marlborough
Wiltshire SN8 2AG

Tuttle
architectural
services

T. 01672 518 278
E. info@tuttlearchserv.co.uk
facebook.com/tuttlearchserv
W. tuttlearchserv.co.uk