




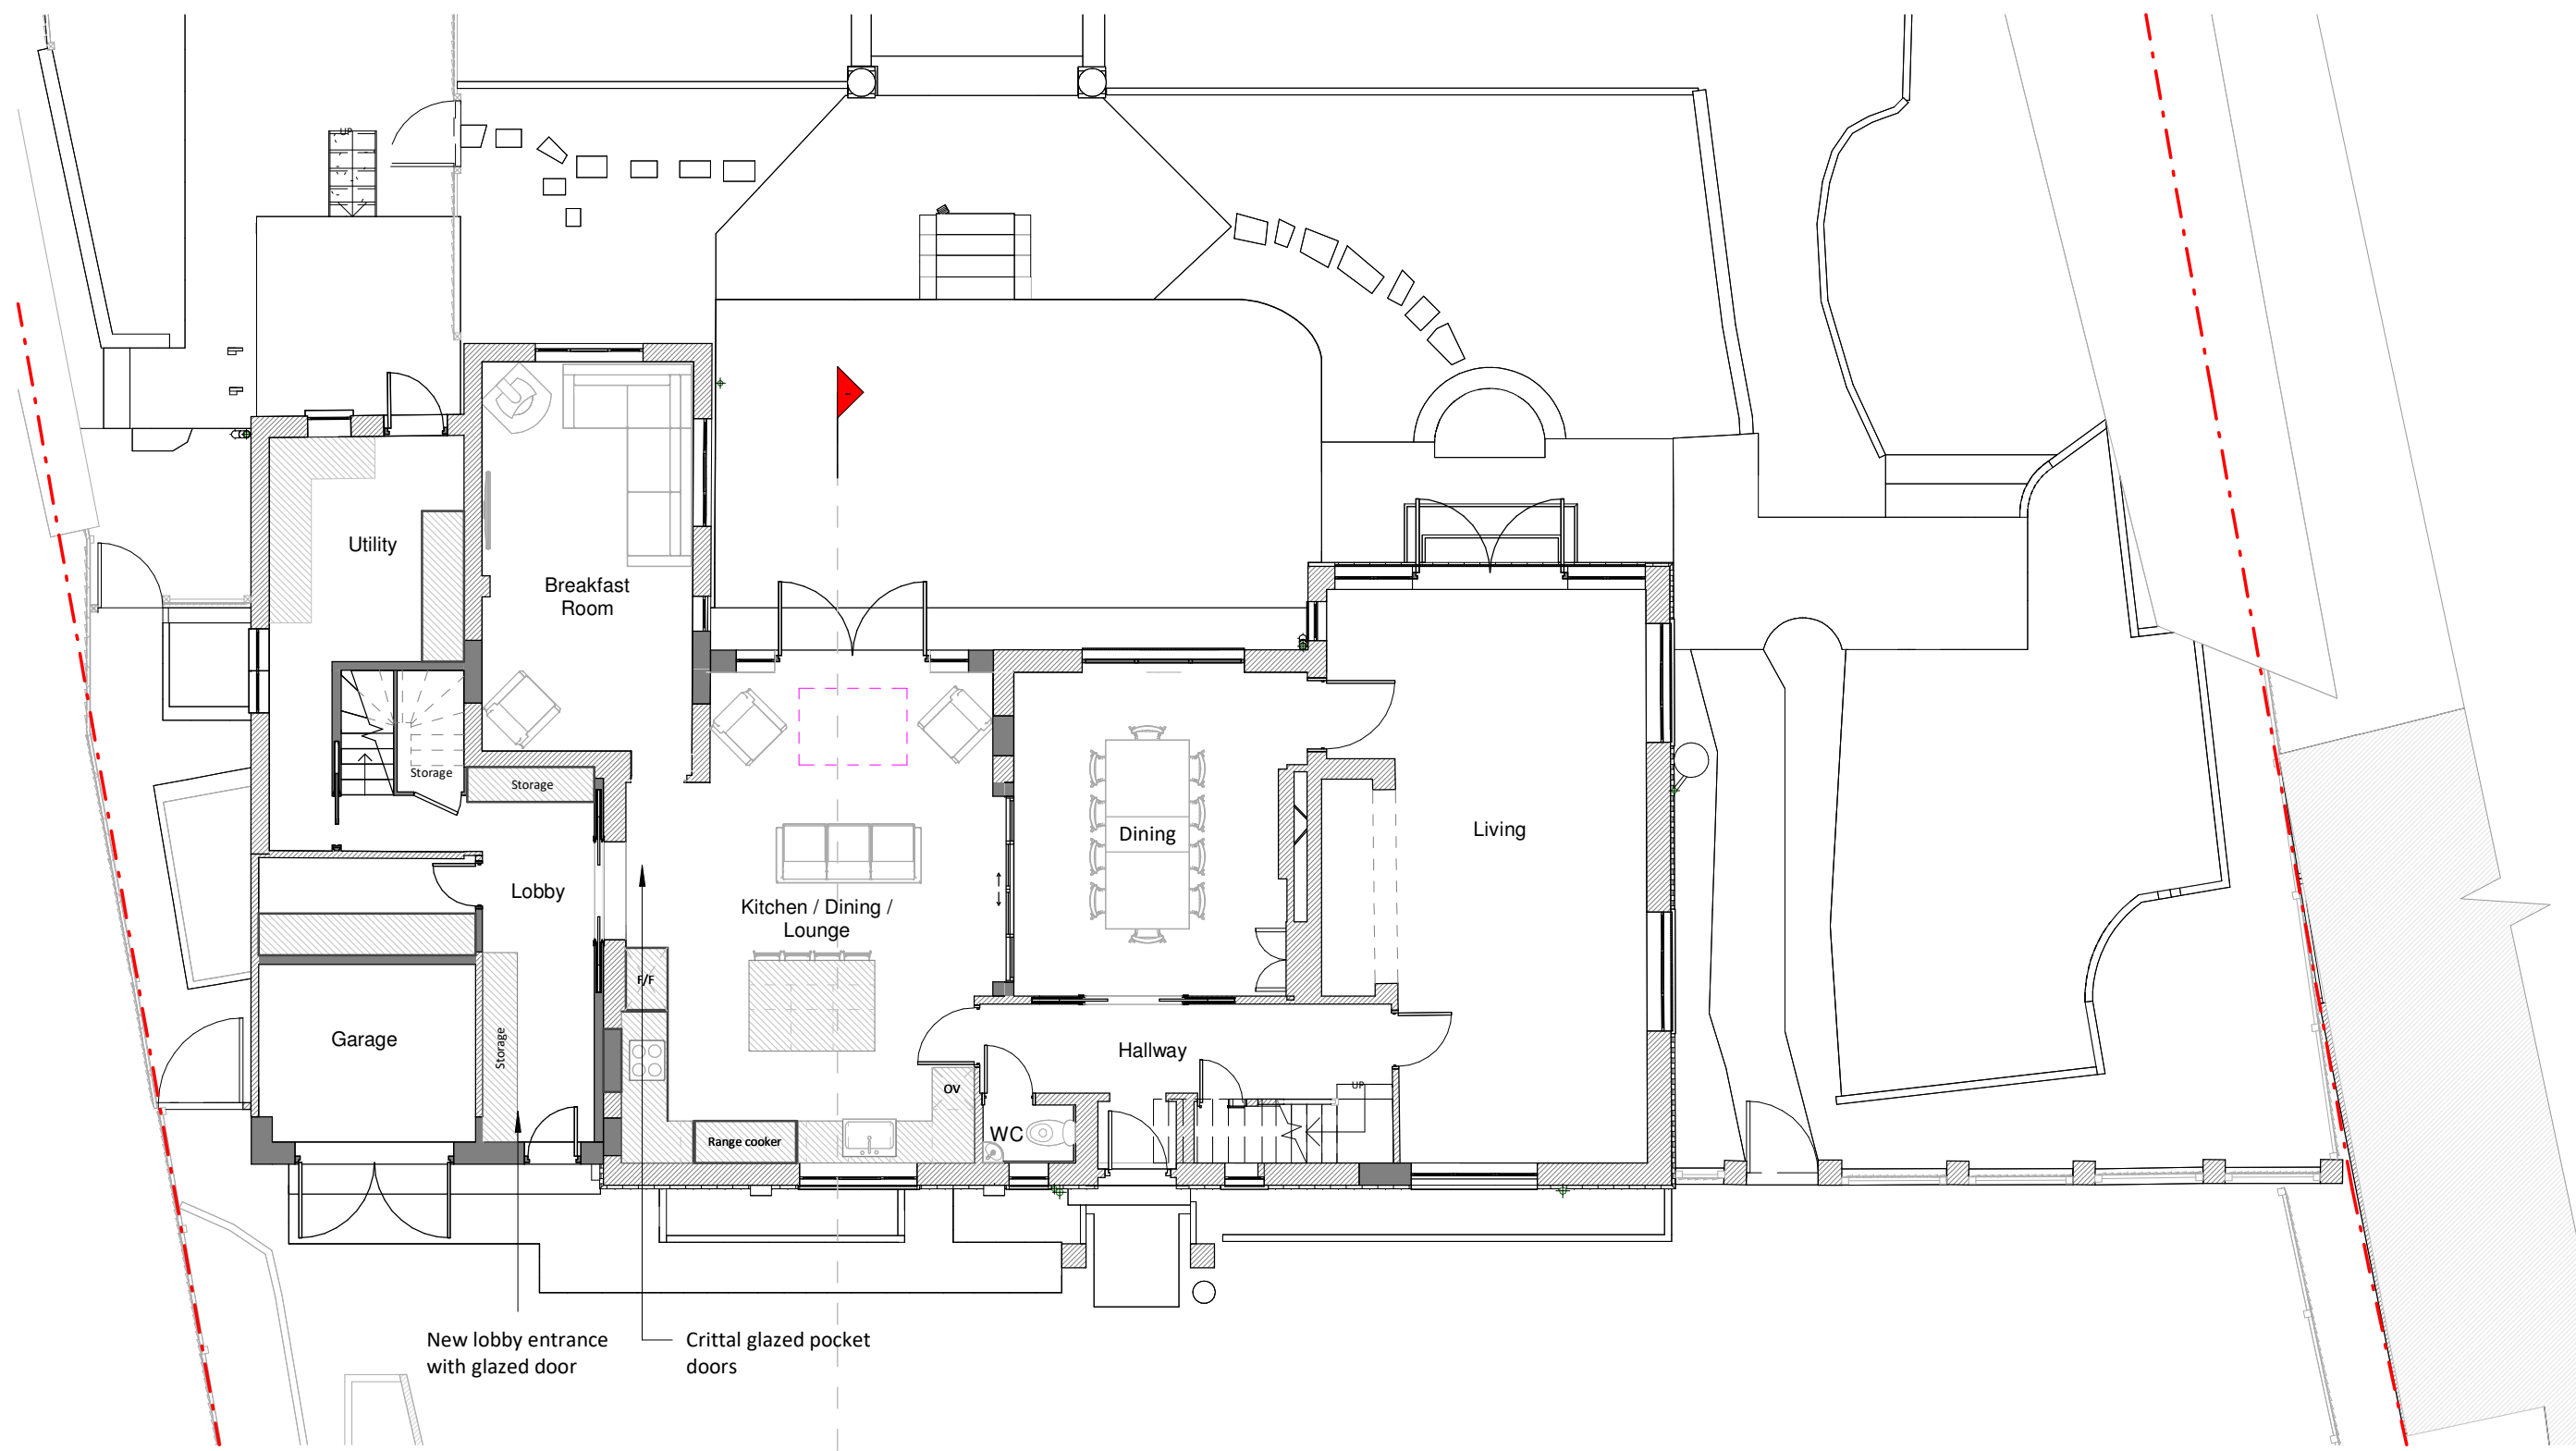


Ground Floor Plan

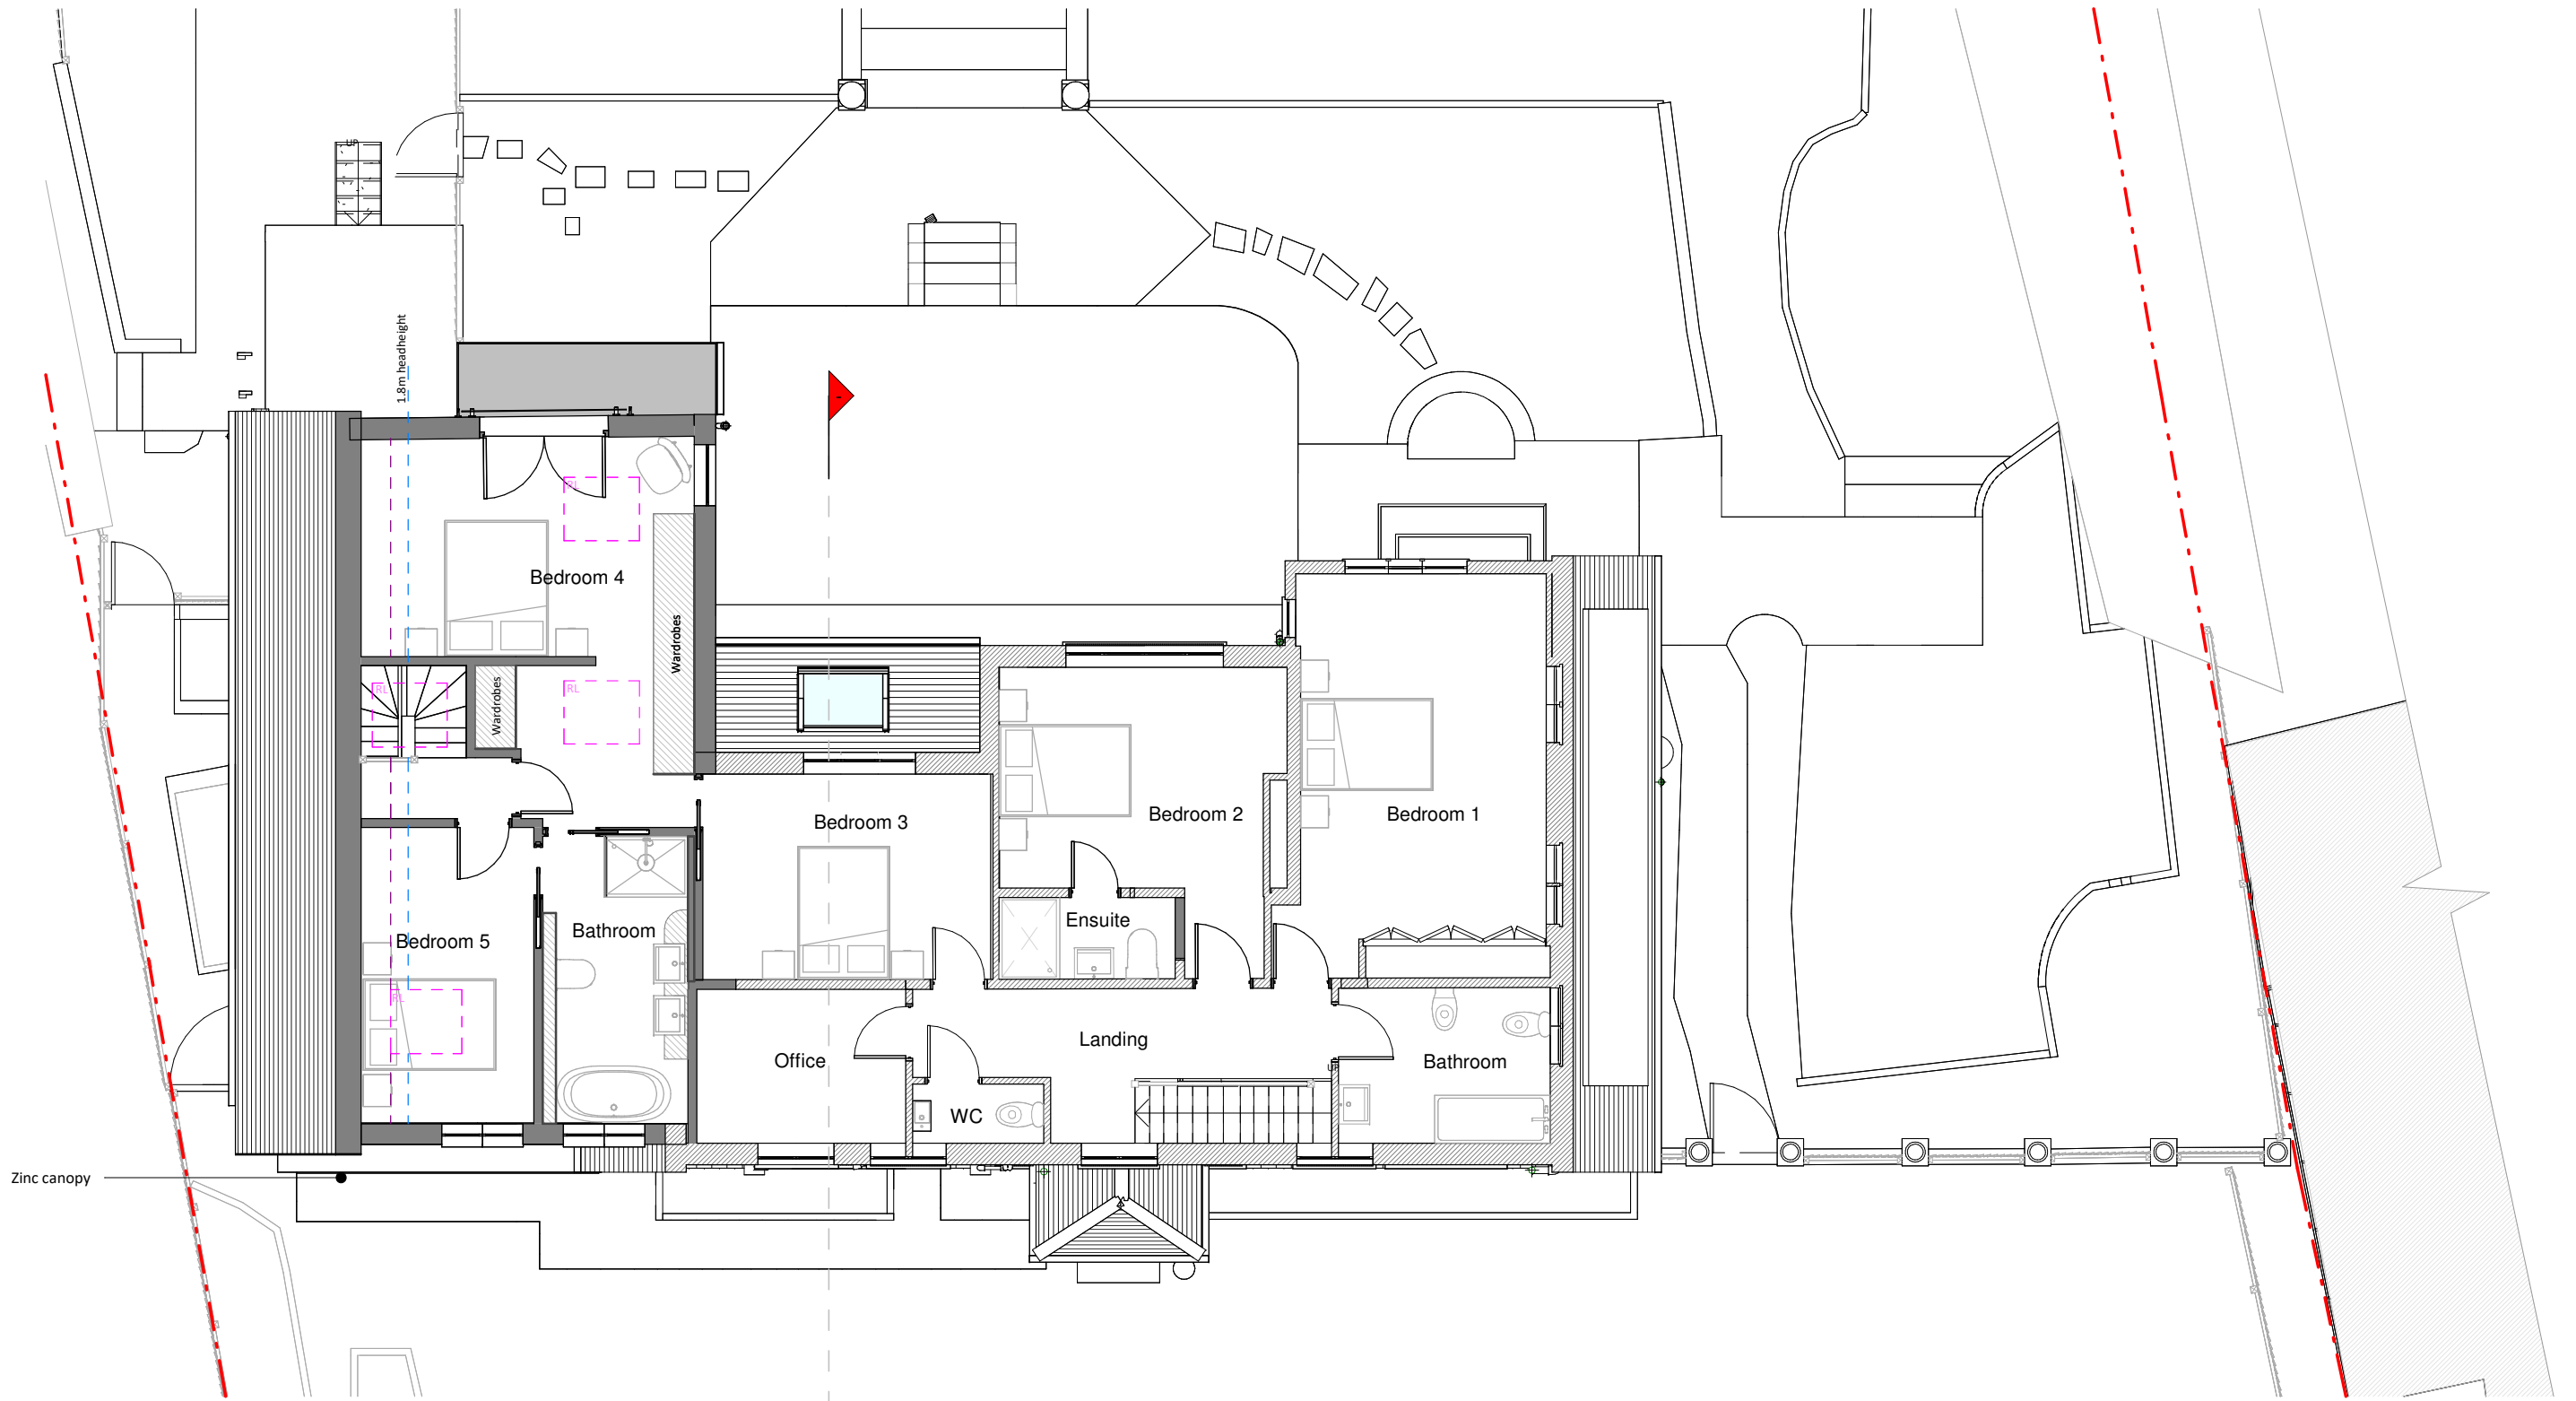

First Floor Plan

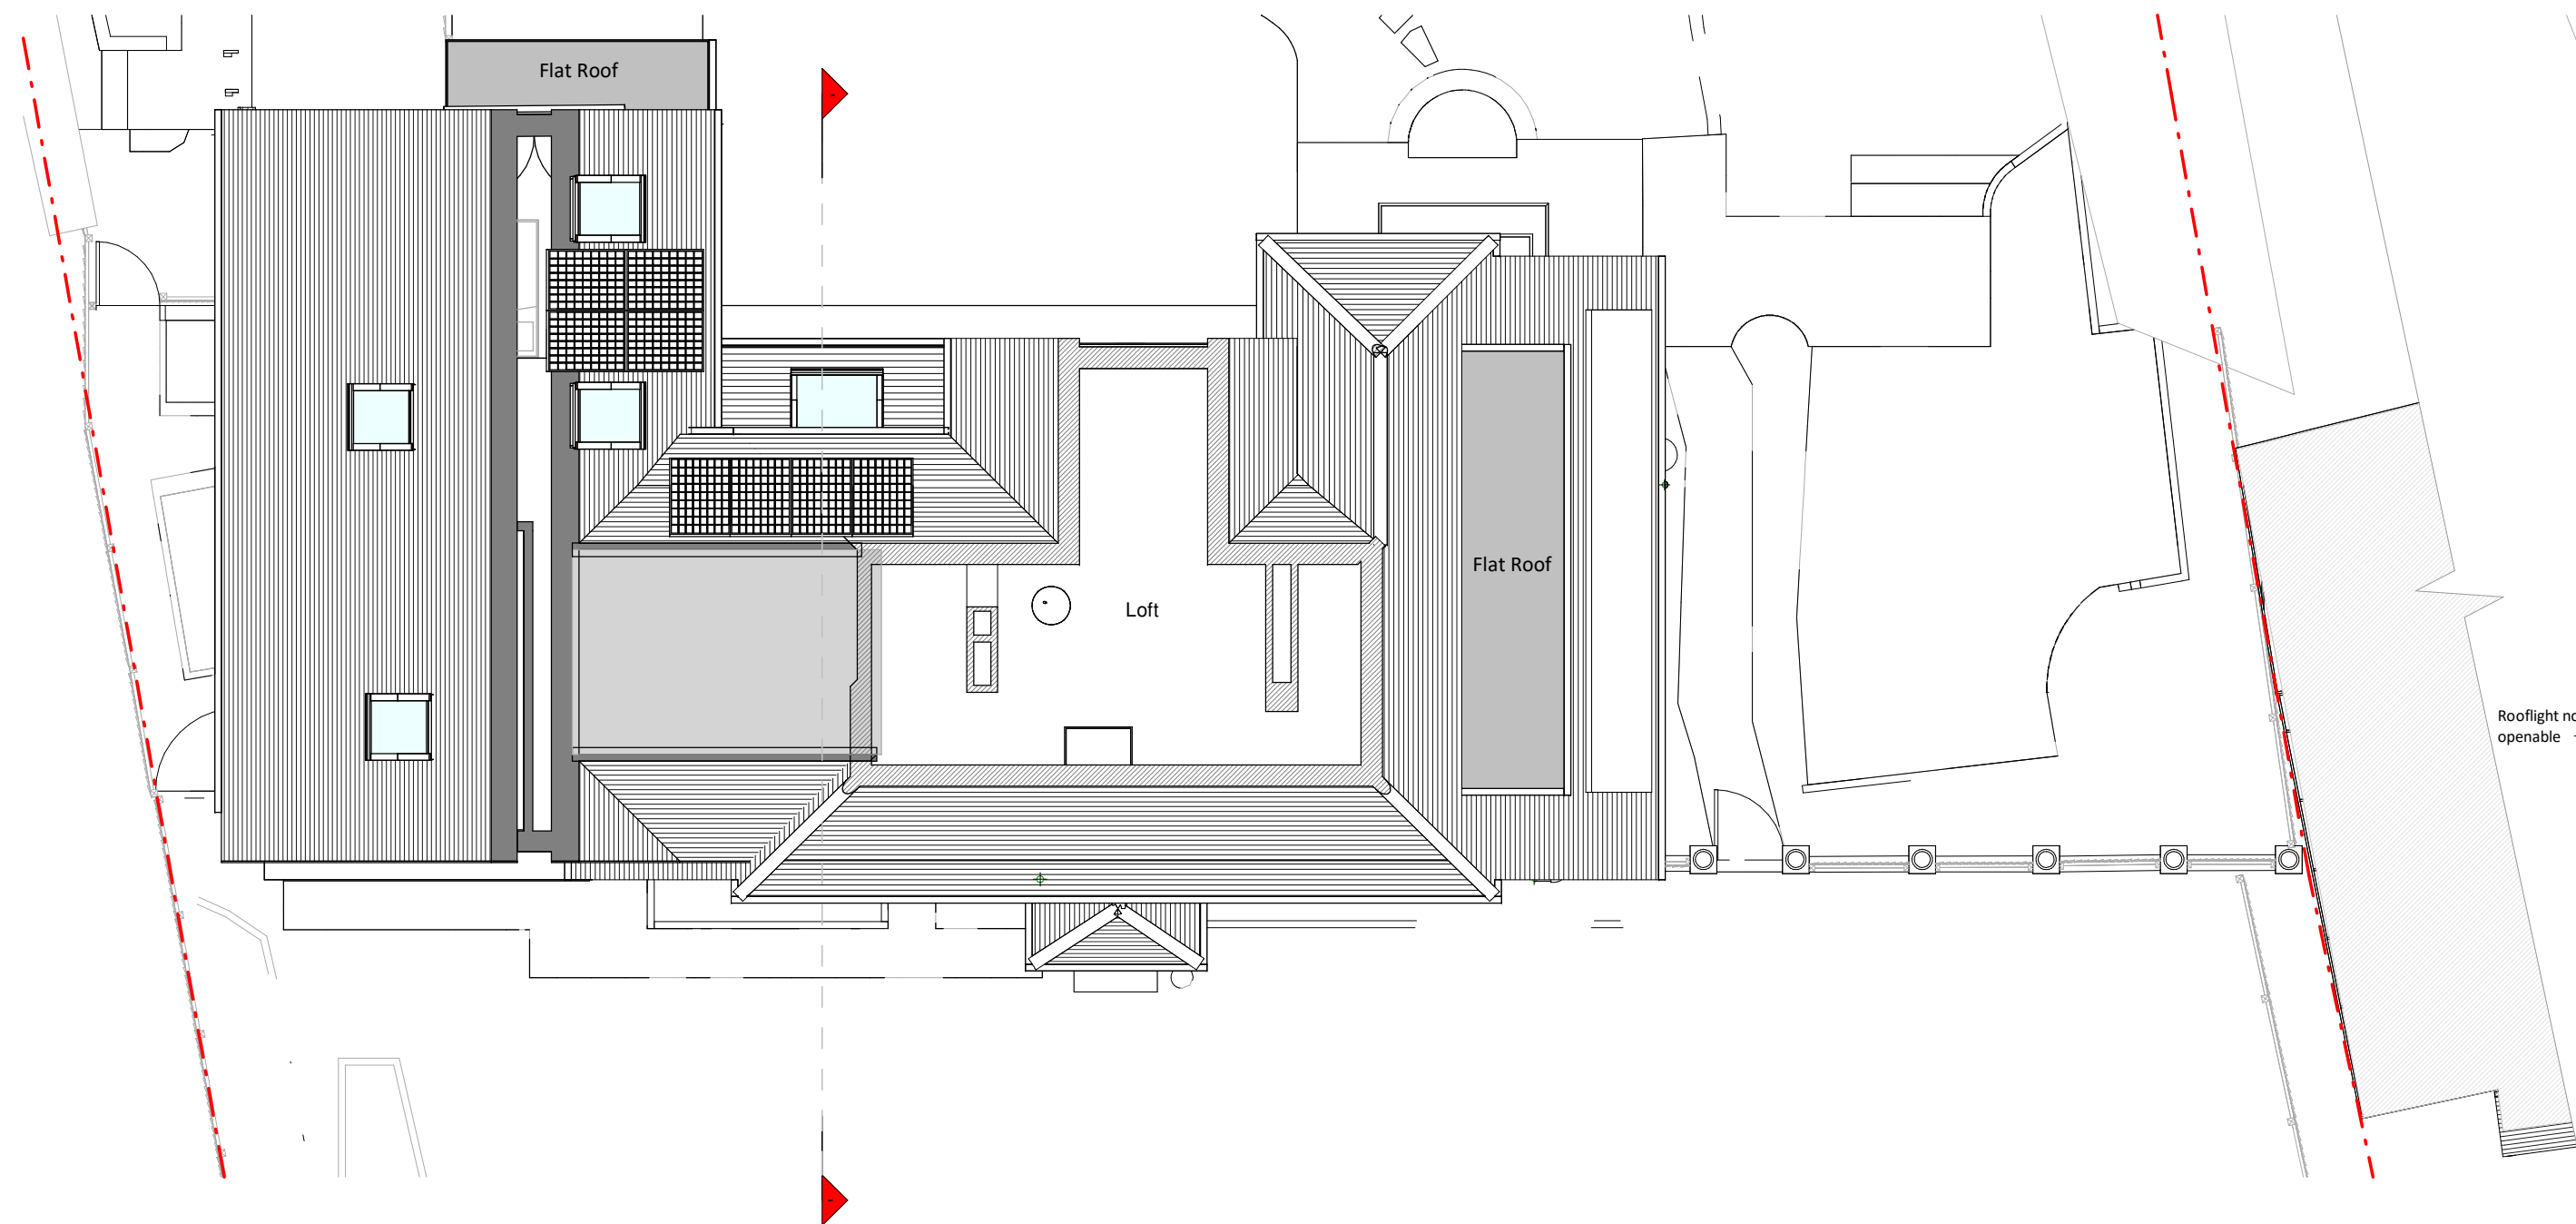

Loft Plan

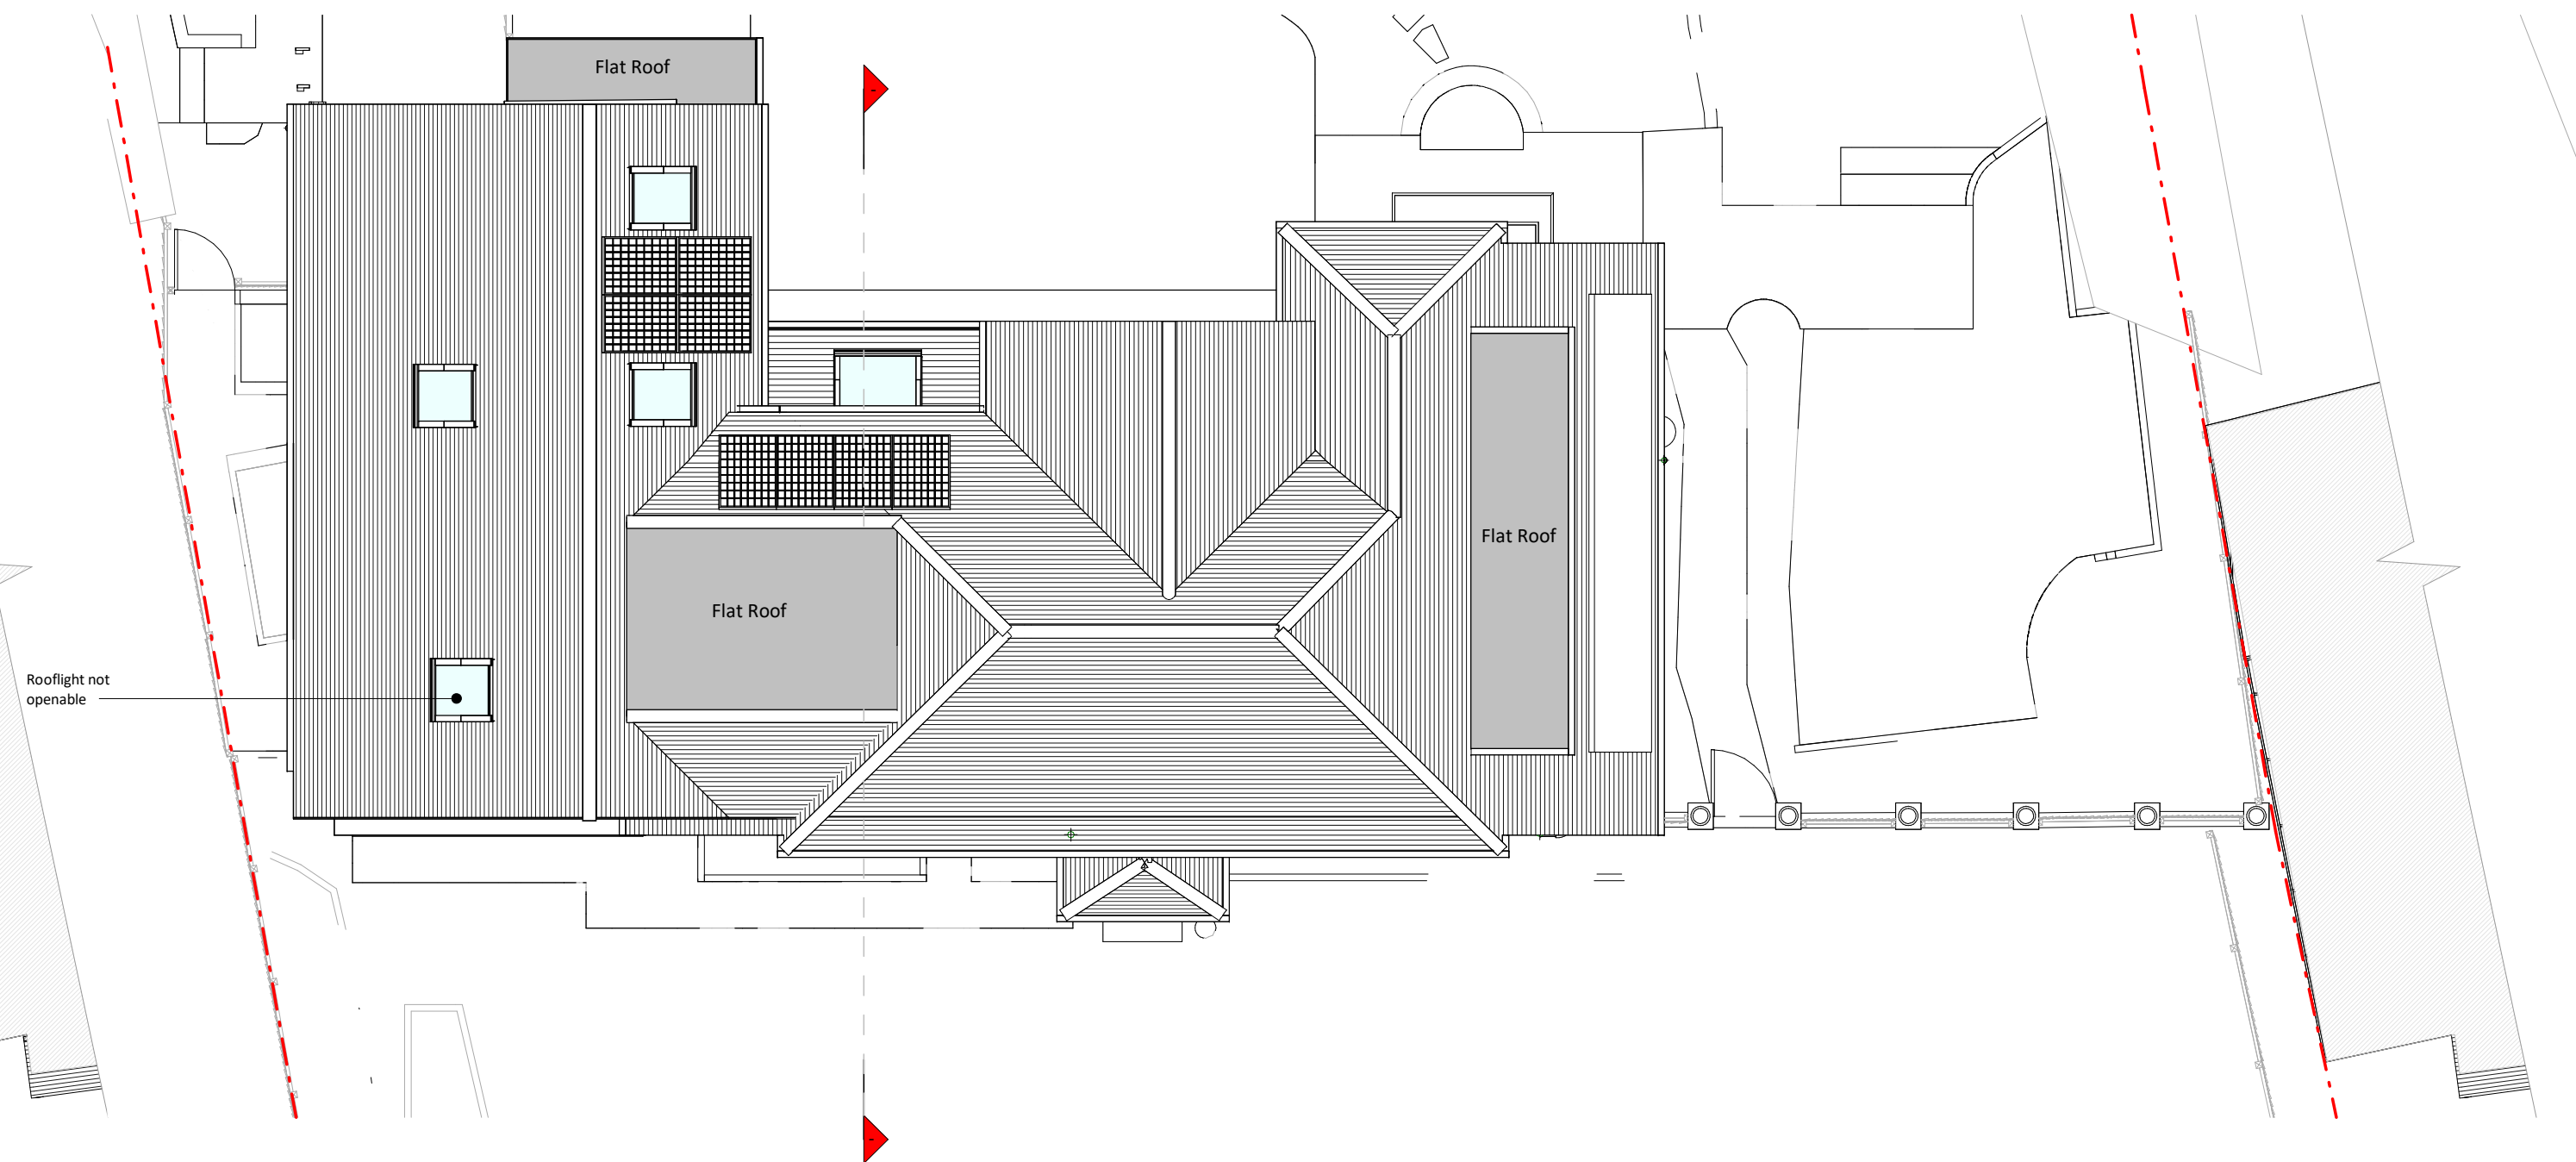

Roof Plan

Copyright in the design and this drawing is the property of RESI. Reproduction in whole or in part is forbidden without written sanction of RESI. This drawing must be read in conjunction with all other relevant documentation and drawings.

RESI accepts no liability for any expense, loss or damage of whatever nature and however arising from any variation which has not been referred to them and their approval obtained.

RESI do not advise using planning drawings for the construction stages. All dimensions to be cross-checked on-site prior to manufacture and construction. Any discrepancies to be reported to RESI immediately.

Proposed Materials:

Brickwork / Walls - Timber/composite horizontal cladding, brickwork to match existing
Pitched roof - Tiles to match existing
Flat roof - Fibreglass or similar and zinc canopy
Windows - Grey uPVC/Aluminium
Doors - Grey uPVC/Aluminium
RWP's / Gutter's / Fascia's - To match existing

KEY

- Existing walls
- Proposed walls
- Proposed furniture
- Proposed staircase
- Proposed windows
- Proposed rooflight
- Boundary line
- Proposed beam
- Proposed drainage
- Existing removed
- 1.5m head height
- 1.8m head height

Revision		
Rev	Notes	Date
A	Planning Issue	22/05/2026
B	Planning Revision	10/08/2026



Job Title:
Proposed double storey side extension, rear infill extension, solar panels, floor plan redesign and all associated works at 107 Bouverie Avenue South, Salisbury, Wiltshire, SP2 8EA

Drawing Status:
Planning Drawings

Client:
Harry Martin

Drawing Title:
Proposed Floor and Roof Plans

Scale: 1:100 @ A1	Drawn: IG
Date: May 2026	Checked: IG
Drawing No: 8319896-3100	Rev: B

1 0 1 2 3 4 5
SCALE 1:100
m