


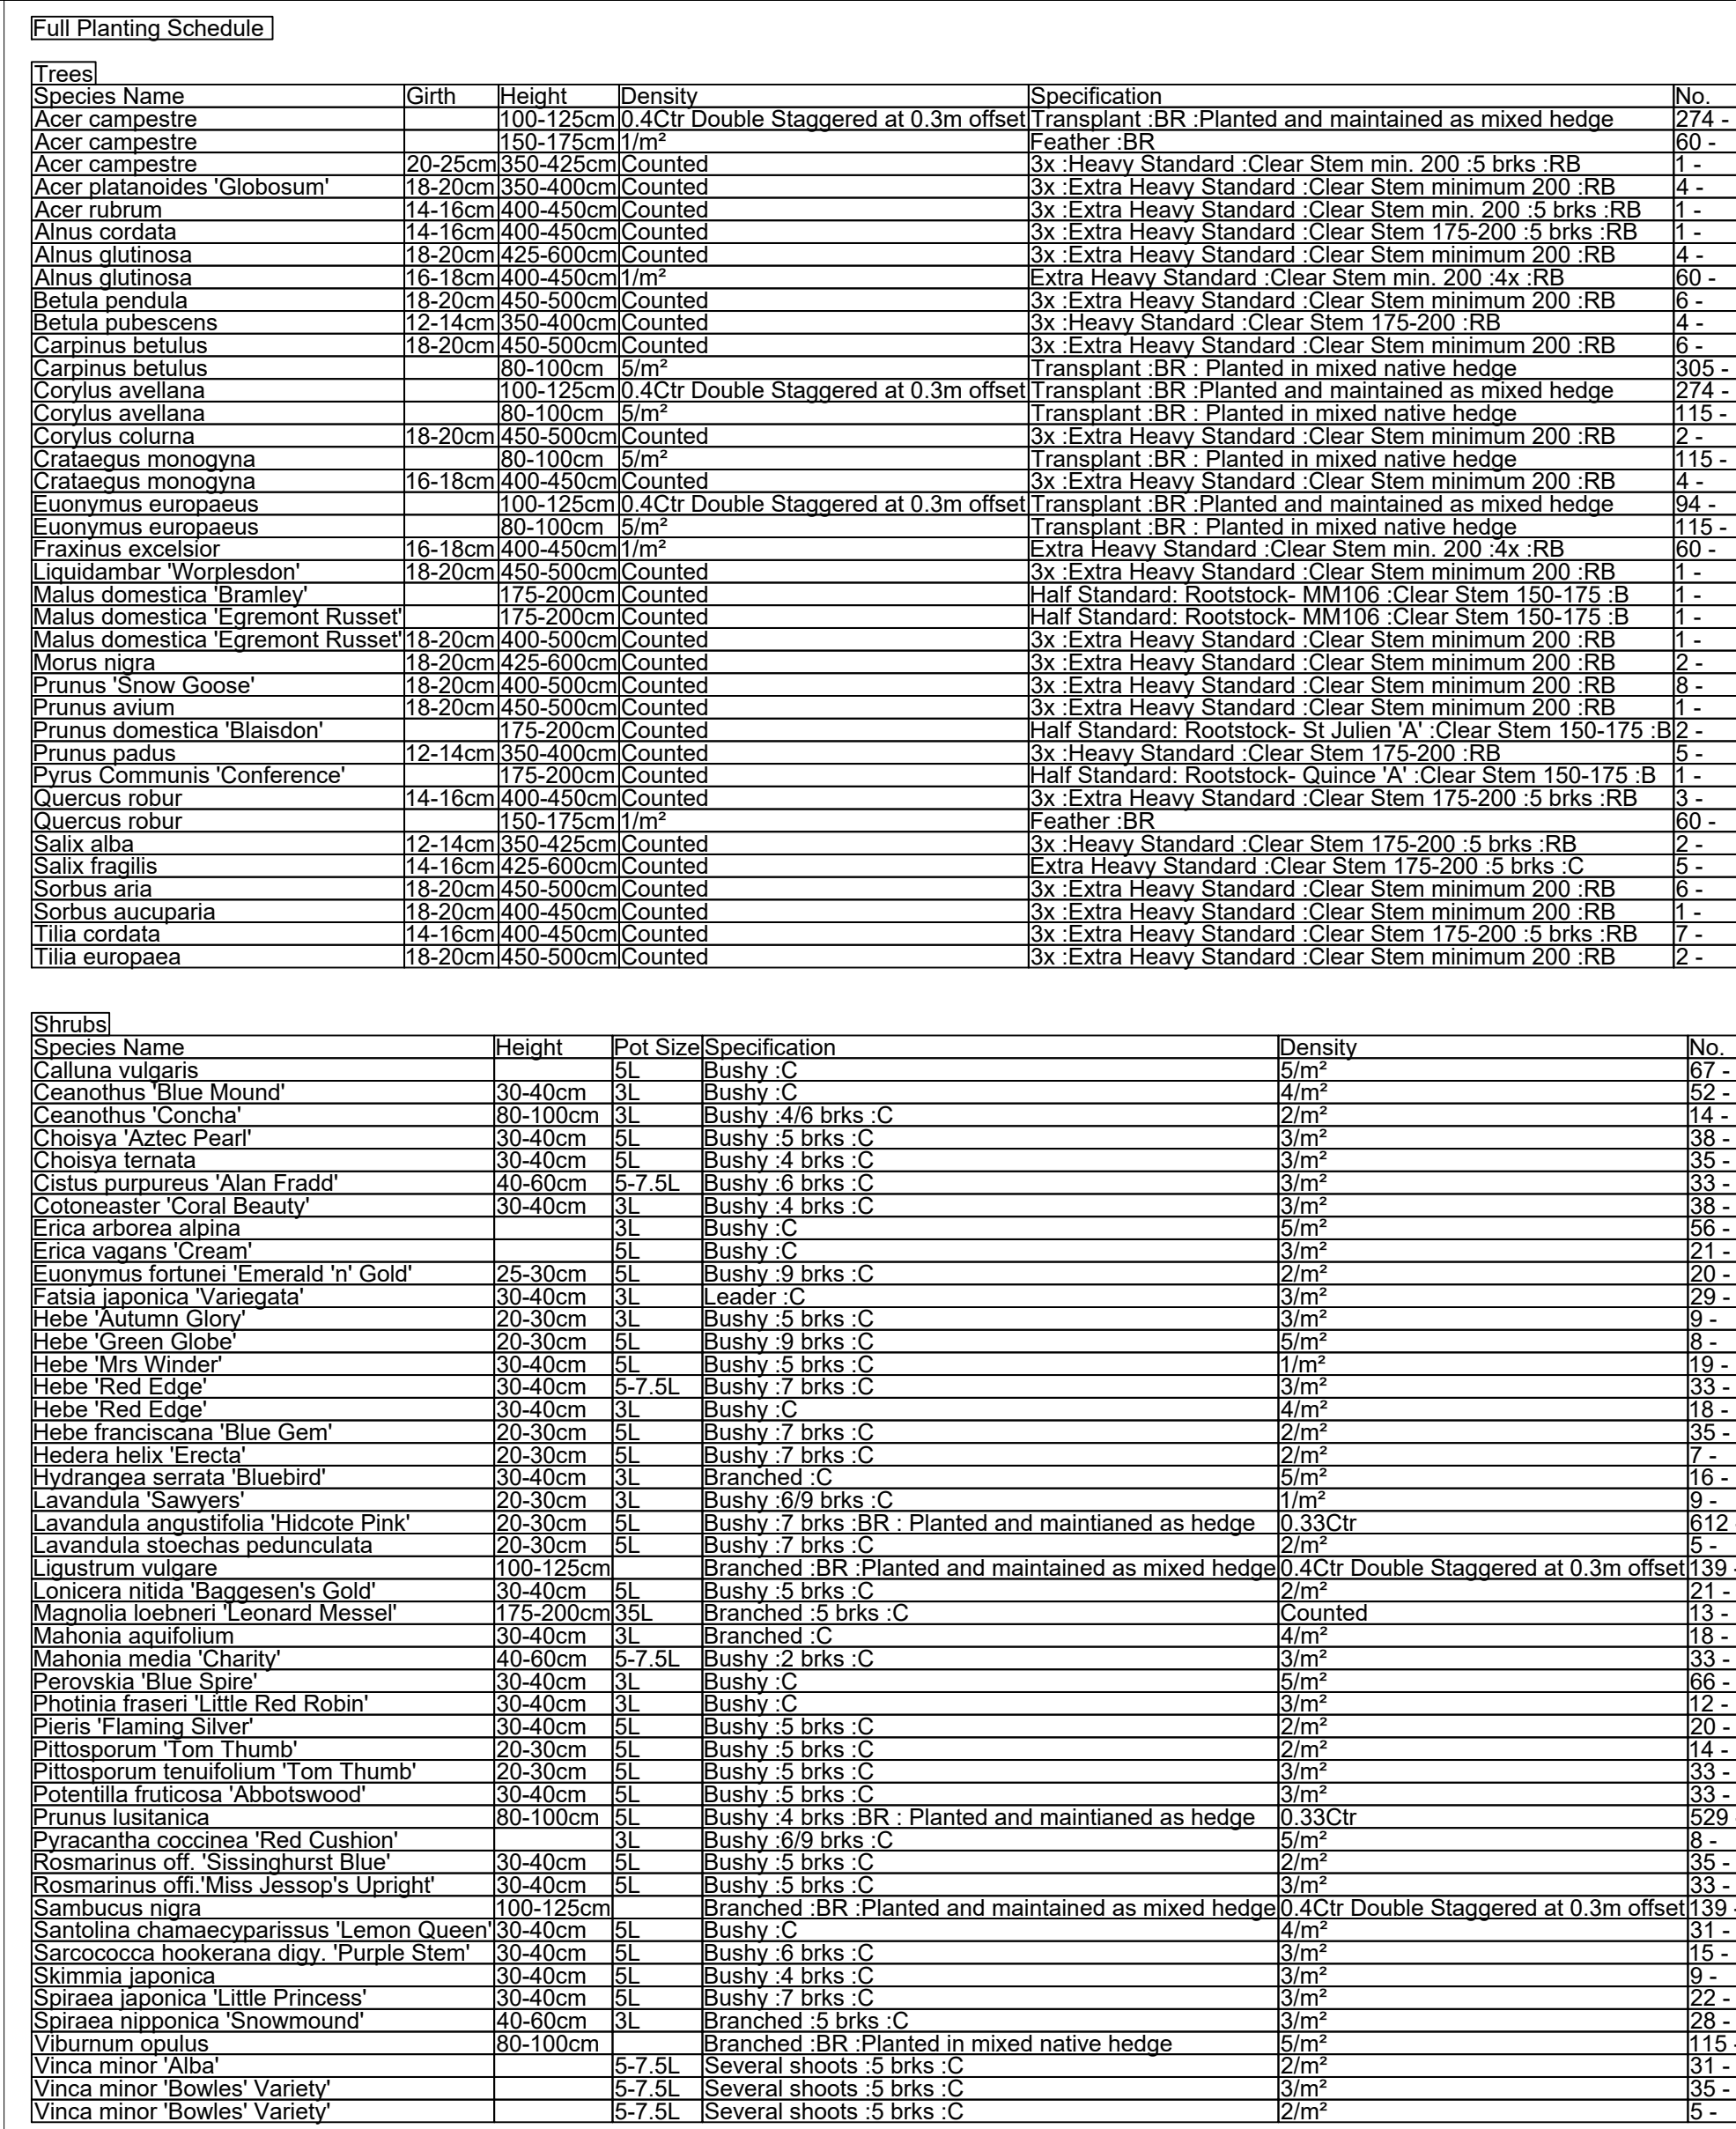


Species Name	Height	Pot Size	Specification	Density	No.
<i>Alga reptans</i> 'Catlin's Giant'	5L	Full Pot	5/m ²	24	-
<i>Bergenia purpurascens</i>	5L	Full Pot	C	5/m ²	34
<i>Euphorbia amygdaloides</i> 'Purpurea'	5L	Full Pot	3/m ²	15	-
<i>Festuca glauca</i> 'Blue Fox'	3L	C	6/m ³	33	-
<i>Salvia nemorosa</i> 'Ostfriesland'	3L	Full Pot	4/m ²	41	-

Ferns					
Species Name	Height	Pot Size	Specification	Density	No.
Blechnum spicant		5L	Full Pot	5/m ²	70 -
Polystichum munium		5L	Full Pot	2/m ²	20 -

Species Name	Pot Size	Specification	Density	No.
<i>Carex acuta</i>	2L	Well Rooted	4/m ²	172 -
<i>Iris pseudacorus</i>	2L	Well Rooted	4/m ²	172 -
<i>Juncus effusus</i>	2L	Well Rooted	4/m ²	172 -
<i>Mentha aquatica</i>	2L	Well Rooted	4/m ²	172 -
<i>Myosotis scorpioides</i>	2L	Well Rooted	4/m ²	172 -

Grasses					
Species Name	Height	Pot Size	Specification	Density	No.
Carex 'Ice Dance'		5L	Full Pot	5/m ²	86 -
Cortaderia selloana		3L	Full Pot	1/m ²	18 -
Sina tenuissima		5-7.5L	Full Pot	4/m ²	9 -

	Existing trees to be retained and protected during construction
	Proposed tree planting within soft landscape. Full planting schedule on sheet 6 and tree pit detail A on sheet 1.
	Proposed fruit tree within soft Landscape. Tree pit detail B on sheet 1.
	Proposed specimen shrub planting to receive short angular staking on half standards with expandable tree ties.
	Proposed <i>Prunus lusitanica</i> and <i>Lavandula angustifolia</i> 'hidcote pink' hedge planting to be planted in a single row at 330mm centres
	Proposed mixed native hedge planting to be planted in a double staggered row 300mm apart and at 400mm centres in each row. To be maintained at 1m height and 1.8m height adjacent to site boundaries
	Proposed shrub mix planting to receive 75mm bark mulch after planting operations
	Proposed scrub mix to be planted in groups of 5-7no. of each species and as above
	Proposed woodland mix to be planted in groups of 5-7no. of each species and as above
	Proposed marginal aquatic planting mix, to be planted in groups of 5-7 no. of each species.
	Existing Lowland Meadow to be retained
	Proposed pathway to be formed by mowing grass
	Proposed area to have Translocated meadow Min. area of 232 m ² , final area subject to survey. To include translocated spring sedge plants(see CEMP for details)
	Proposed grass areas to receive good quality amenity grass turves laid in line with good horticultural practices
	Proposed grassland areas, EL1F mix as supplied by Emorsgate seeds, sown at 4 g/m ² or equivalent.
	Proposed meadow mix, EM3 special general purpose meadow mixture as supplied by Emorsgate Seed, sown at 4 g/m ² , or equivalent.
	Proposed wet tolerant meadow mixture, to be seeded with EM8 seed mix as supplied by Emorsgate Seeds and sown at 4 grams per msq, or equivalent.
	Proposed root barrier
	Cut lines

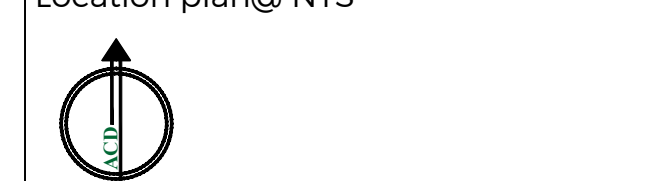

G	14.08.26	Planting added		RHP
F	13.08.26	Services Layout updated		RHP
E	11.08.26	Layout updated		RHP
D	30.03.26	Orchard tree updated		RHP
C	27.03.26	Planting updated		RHP
B	25.03.26	Trim Trail and lighting layout updated		RHP
A	24.03.26	Layout updated		RHP
rev	date	details		drawn

	Arboriculture Archaeology Ecology Landscape Architecture
Phone: 01666 825646 Email: mail@acdenv.co.uk Web: www.acdenvironmental.co.uk	
project: Land to rear of 117 High Street, Dilton Marsh client: Redcliffe Homes Limited drawing: Soft Landscape Proposals purpose: planning date: March 2026 scale: 1:200@A1 drawing no: REDC25060 11G Sheet 6 drawn: RHP checked: JC Copyright of ACD Environmental Ltd. All rights reserved in Chapter IV of the Copyright, Designs and Patents Act 1988 have been generally asserted. No copyright of this plan remains with ACD until all fees have been paid in full	