



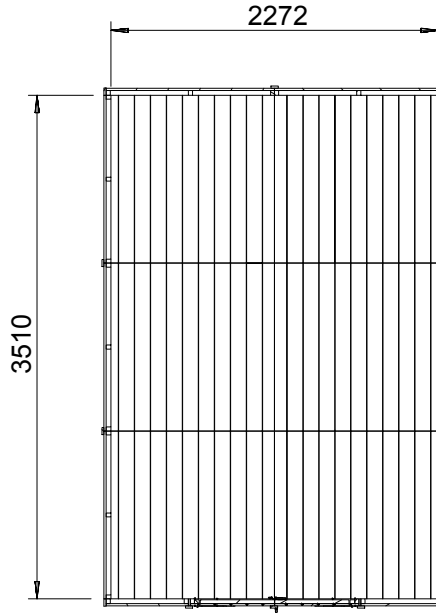


01 IMAGE REF NOT TO SCALE



02 SECTION A-A

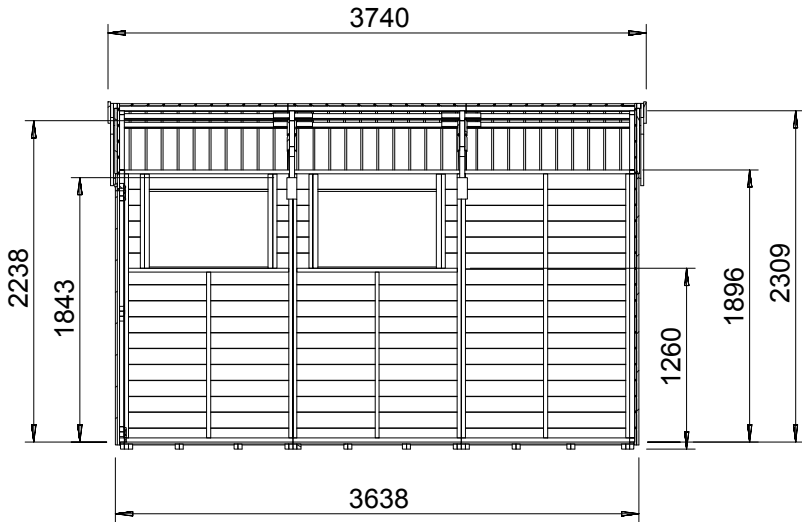

03 SECTION B-B

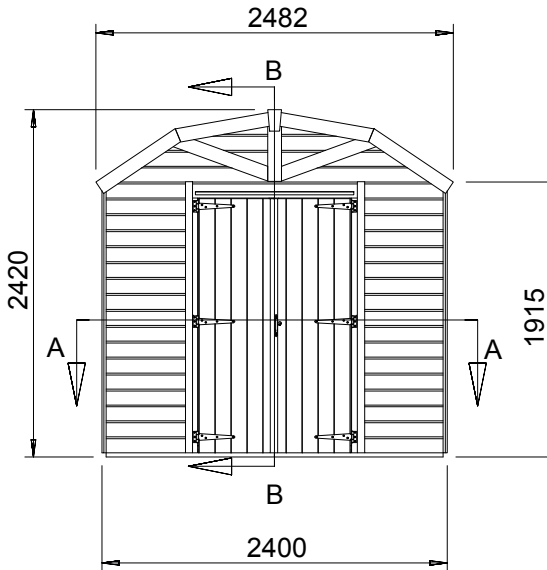

04 FRONT ELEVATION

- Notes:-
1. All dimensions are in millimeters unless otherwise noted.
 2. Scale on drawing to be used for ref only in conjunction with site surveys and architects drawings if applicable
 3. Any discrepancies between architectural, structural, building services and any other consultants information, must be brought to clients attention prior to execution on site.
 4. All Drawings are to be read in conjunction with all other relevant documents and specifications.
 5. Copyright reserved. This drawing may only be used on the project specified in the title block. It may not be copied or disclosed to any third party without the prior written consent.
 6. All structural openings to be detailed by Architects if applicable. Dimensions to be confirmed.
 7. The Contractor shall be responsible for producing a complete set of shop drawings for approval prior to commencing works.

SPECIFICATIONS

Overall External Dimensions: W3.740m x D2.482m (12' 3.25" x 8' 1.75")

External Width: 3.638m
External Depth: 2.400m
Internal Width: 3.510m
Internal Depth: 2.272m
Internal Area (m²): 7.975m²
Internal Eaves Height: 2.309m
Ridge Height: 2.420m
Roof Thickness: 15mm
Wall Thickness: 15mm
Floor Thickness: 15mm
Framing: 28mm x 34mm
Door Walkthrough Height: 1.727
Door Walkthrough Width: 1.046m
Glazing: 4mm Toughened Glass

Walls: 100% Slow Grown Spruce
Floor Bearers: Pressure Treated for Longevity

REV	DATE	DESCRIPTION
01	13.08.2026	FORMAL ISSUE FIRST DRAFT

Project Ashurst 8 Meadow Court Whiteparish Wiltshire SP5 2SE	
---	--

Drawing Title Dutch Barn Garden Storage Shed

PLANNING REF Application PP-15061587

DRAWING NO 207_MC_GA_GARDEN SHED_R1
--

SCALE 1:50 @ A1	DRAWN BY NH
--------------------	----------------

DATE 13.08.2026	REV 01
--------------------	-----------

GARDEN SHED_PLAN ,ELEVATIONS, SECTIONS

Scale - 1:50 @ A1

