




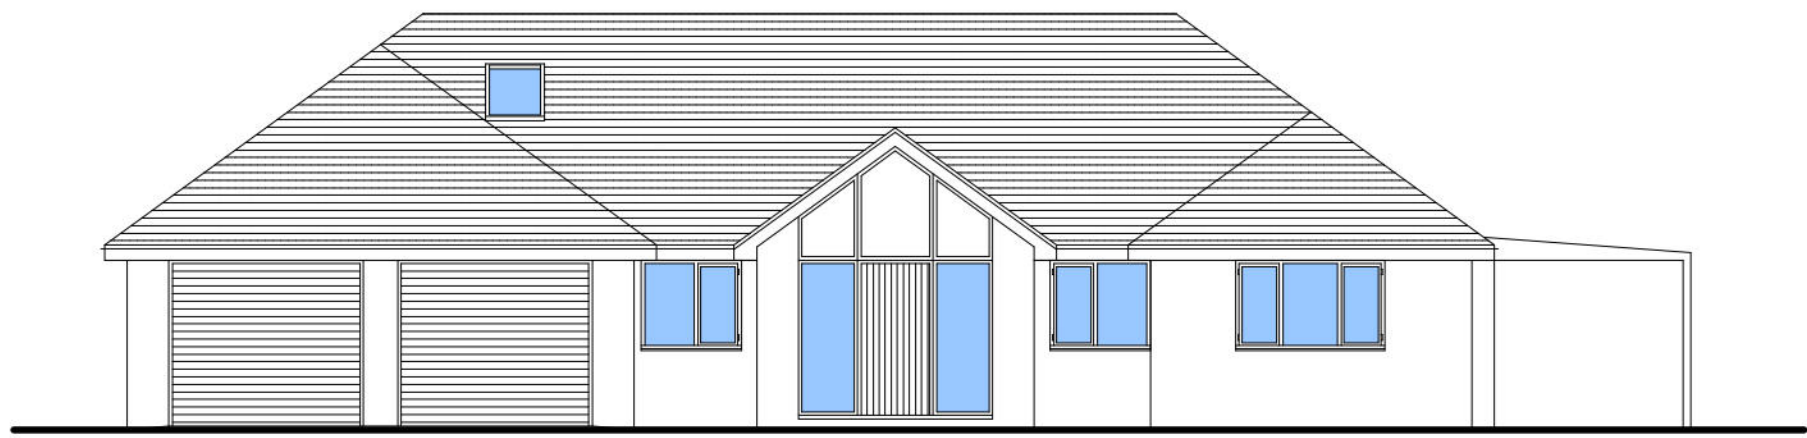

SOUTH A6 ELEVATION PROPOSED

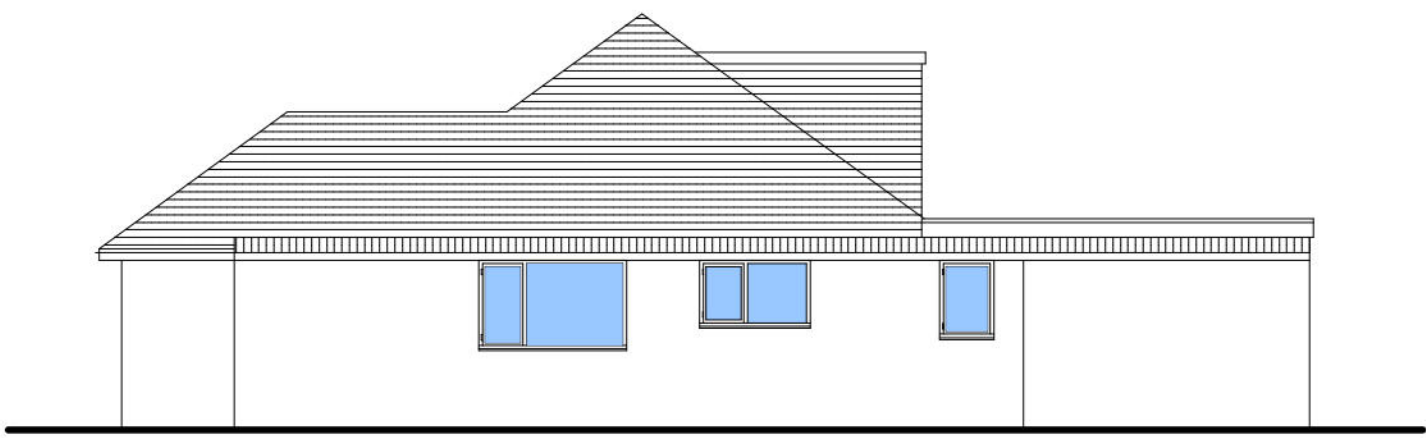



EAST ELEVATION A6 PROPOSED

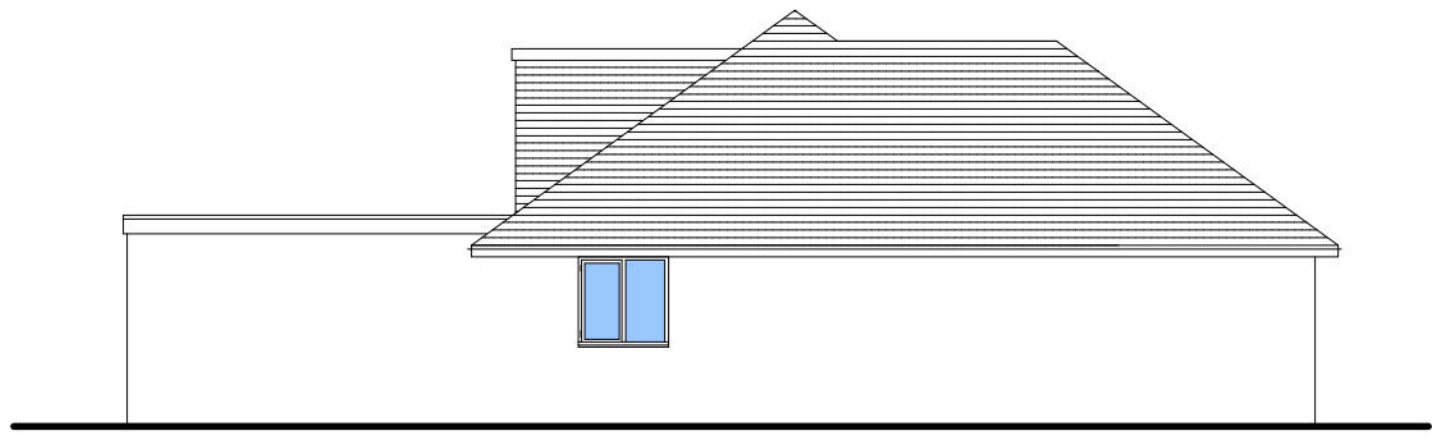

WEST ELEVATION A6 PROPOSED



NORTH ELEVATION A6 PROPOSED

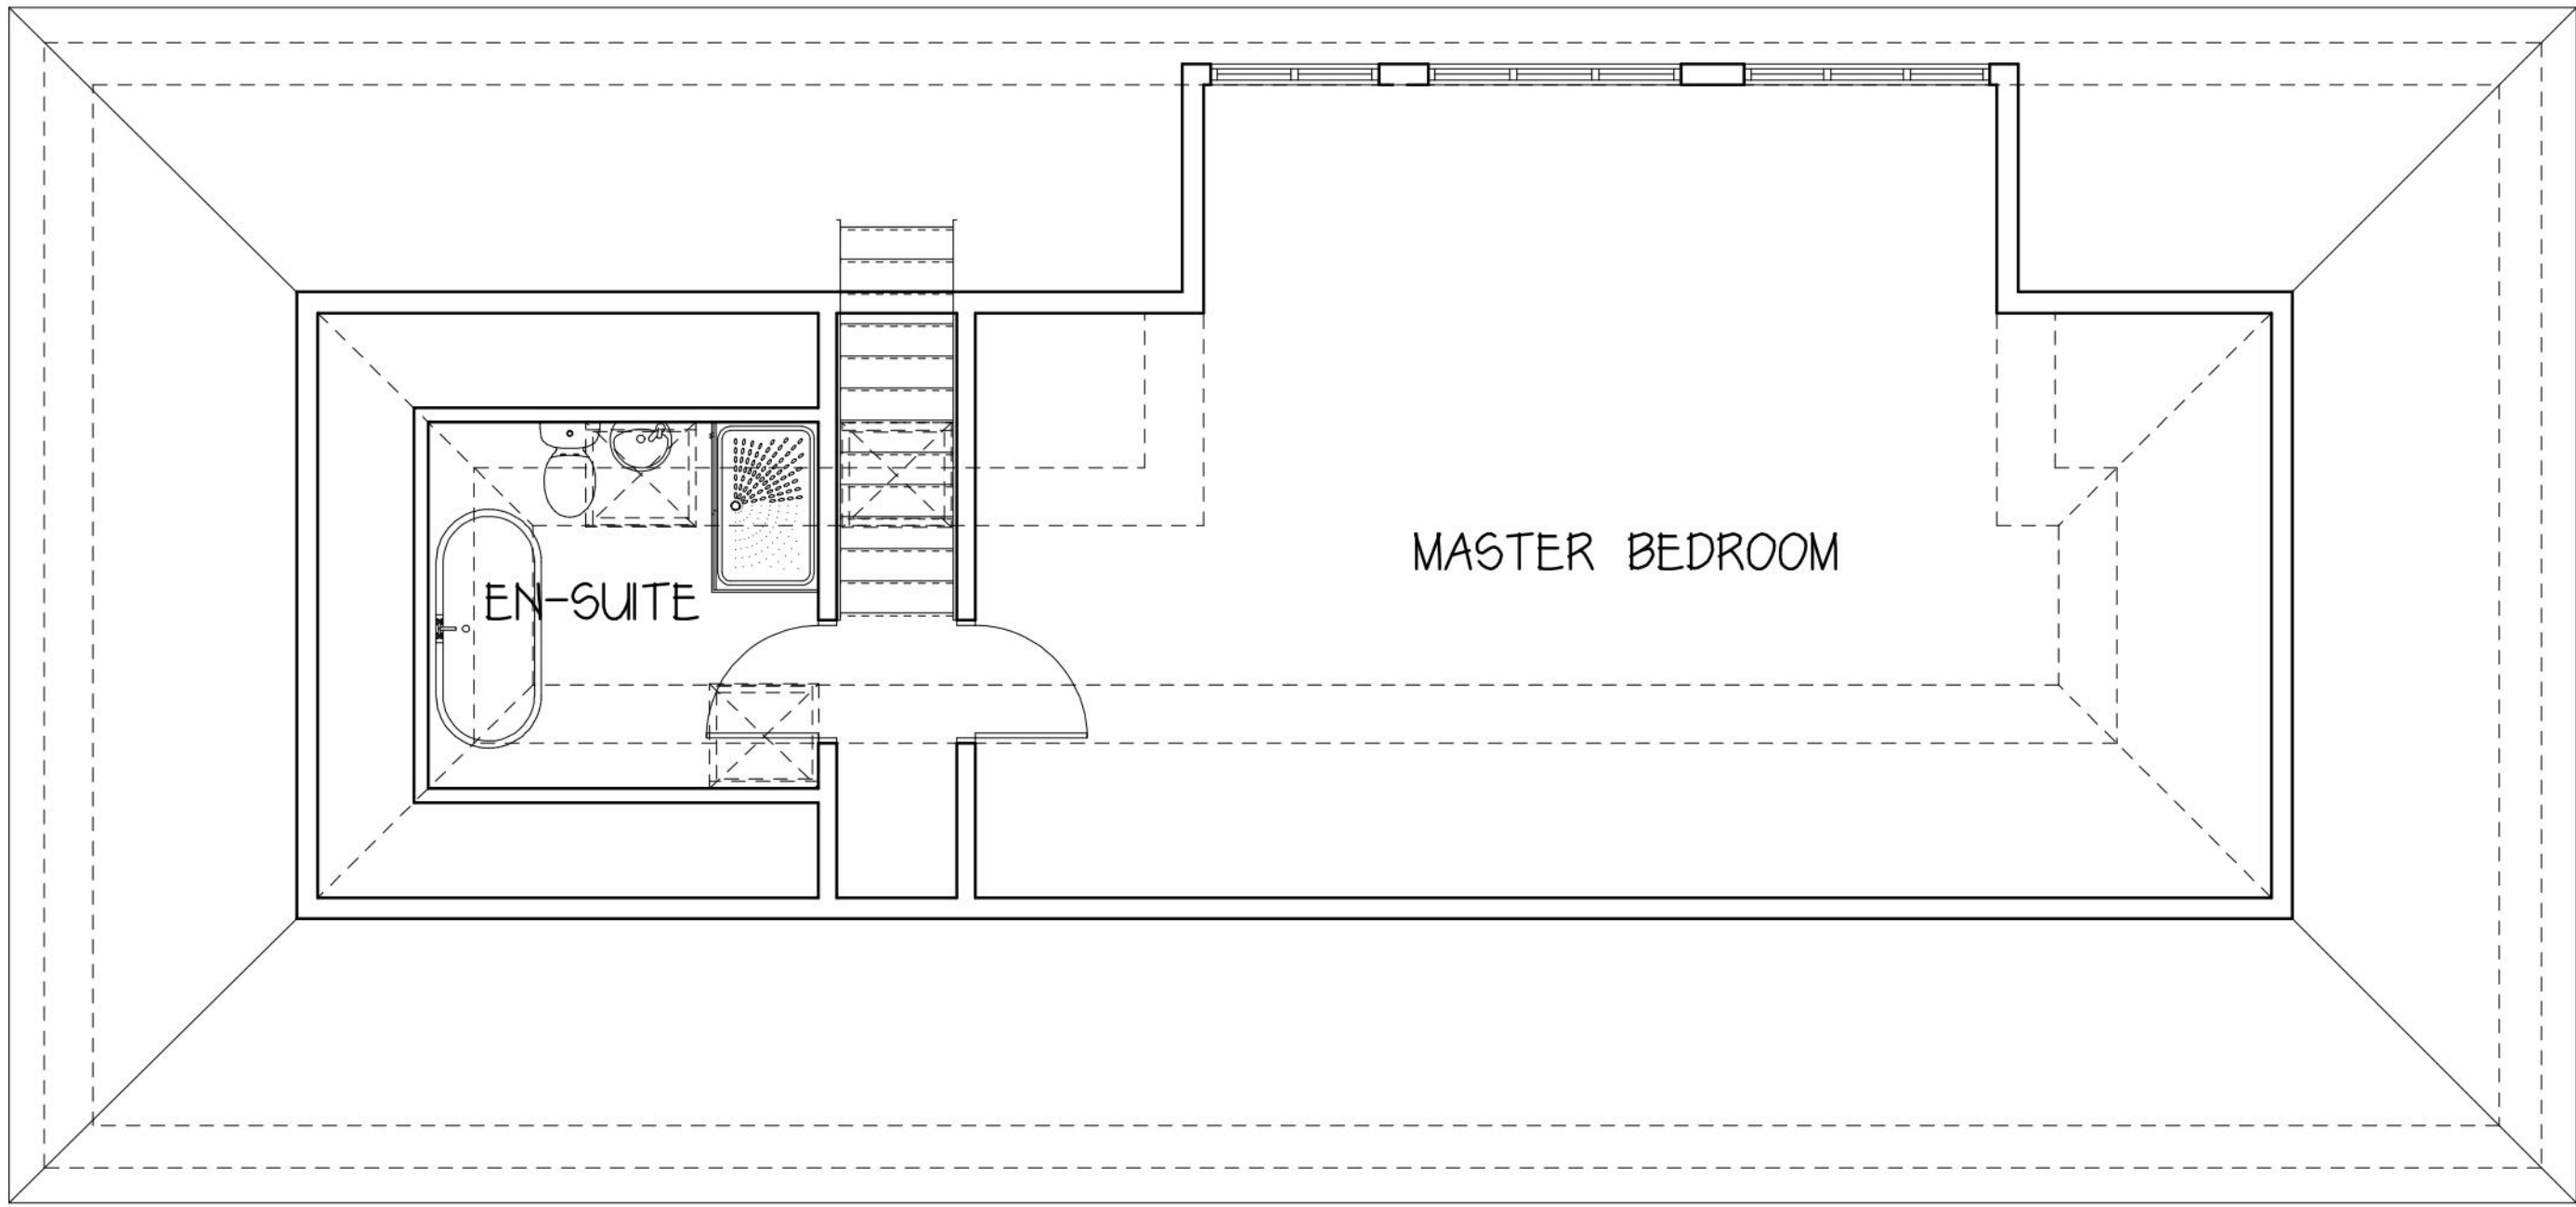 

PROPOSED FIRST FLOOR LAYOUT



NOTES:
1. Figured dimensions to be taken in preference to scaled ones.
2. Large scaled drawings to be taken in preference to small scale.
3. Critical dimensions to be taken from site.
4. If in doubt, the contractor must ask for clarification.
5. These drawings & designs are the copyright of Shawn Hindon.

REVISIONS

CLIENT: MR NICK THOMAS	
TITLE: PROPOSED LOFT CONVERSION	
SITE: JOHANNES CLOSE LYDIARD GREEN LYDIARD MILLICENT SWINDON SN5 3LP	
SHAWN HINDON ARCHITECTURAL DESIGN WALNUT VIEW 84a PAVENHILL PURTON SWINDON SN5 4DA TEL & FAX: 01793 771621 EMAIL: shawn@shawnhindon.com	
SCALES: 1:50 1:100 @ A1	
DATE: Aug 2026	DRAWN: SDH
DRAWING NUMBER: 26/0805/03	REV: -