




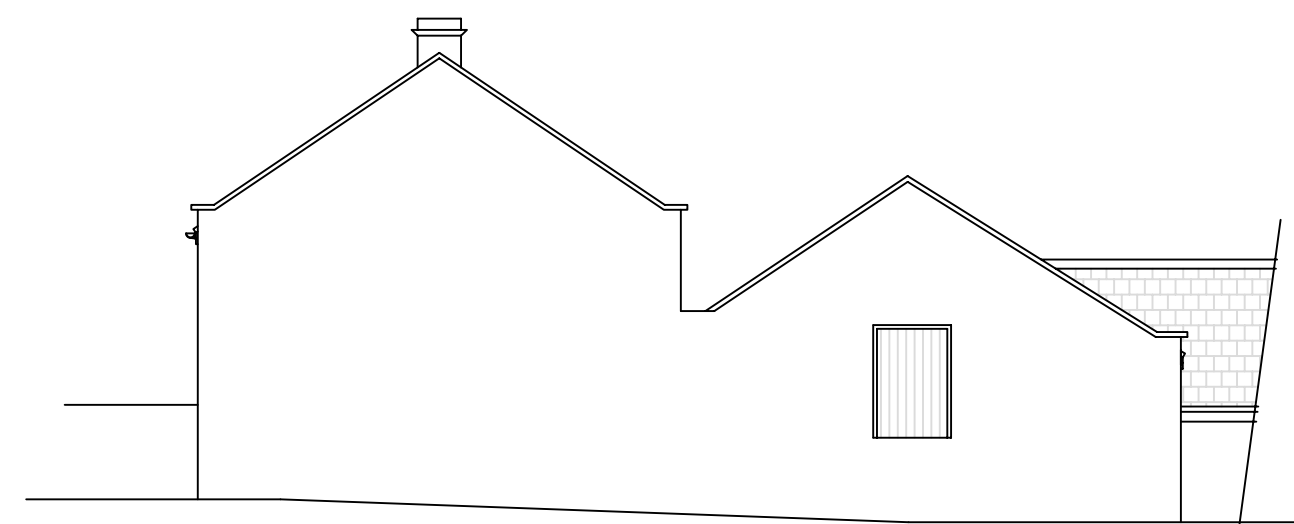


Existing Front (North) Elevation 1:100

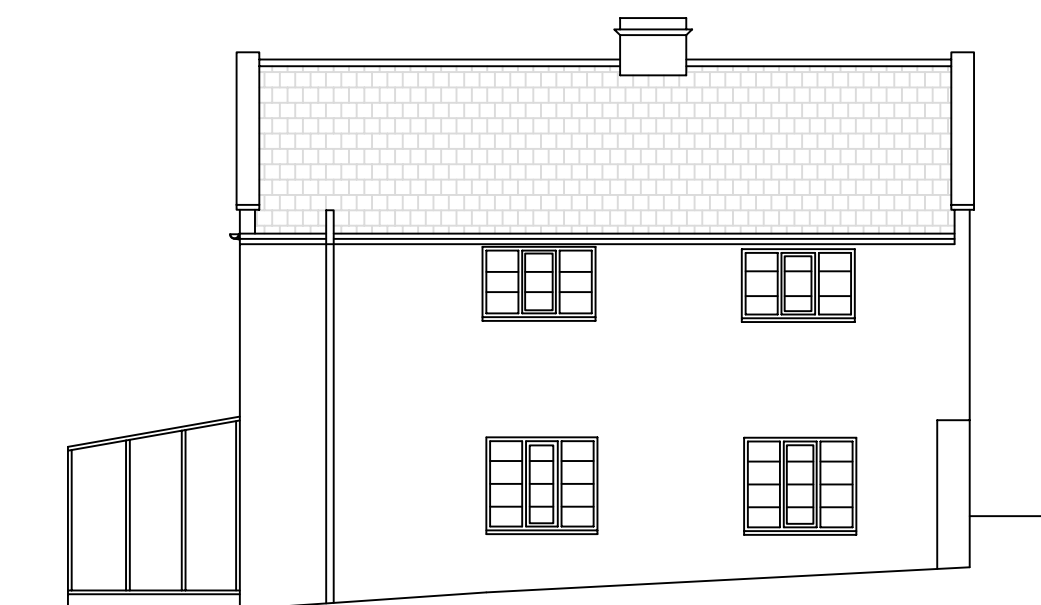


Existing Side (East) Elevation 1:100

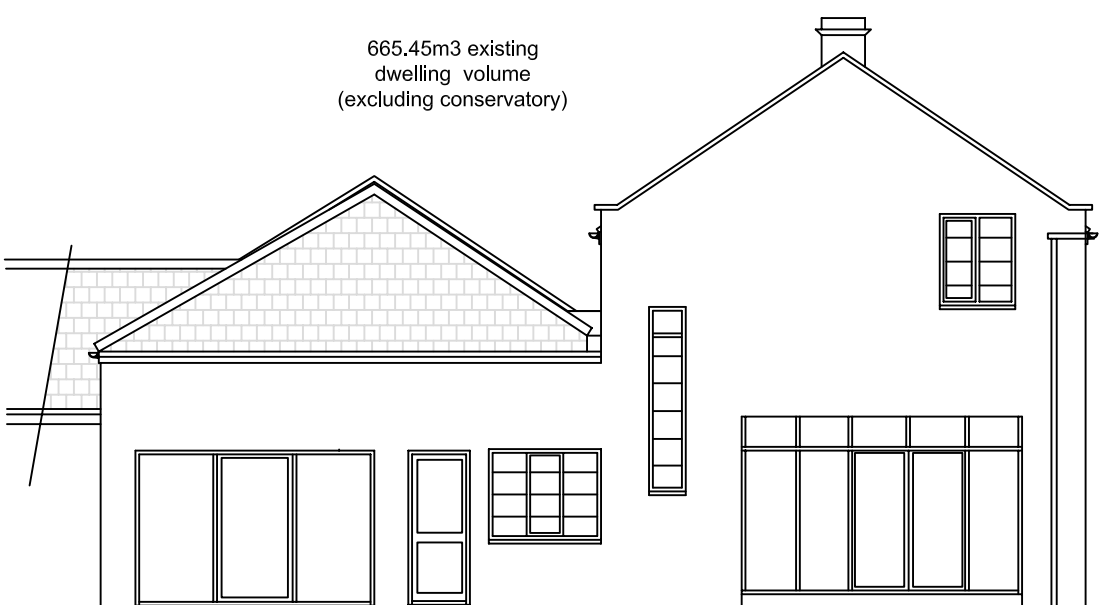

Existing Rear (South) Elevation 1:100

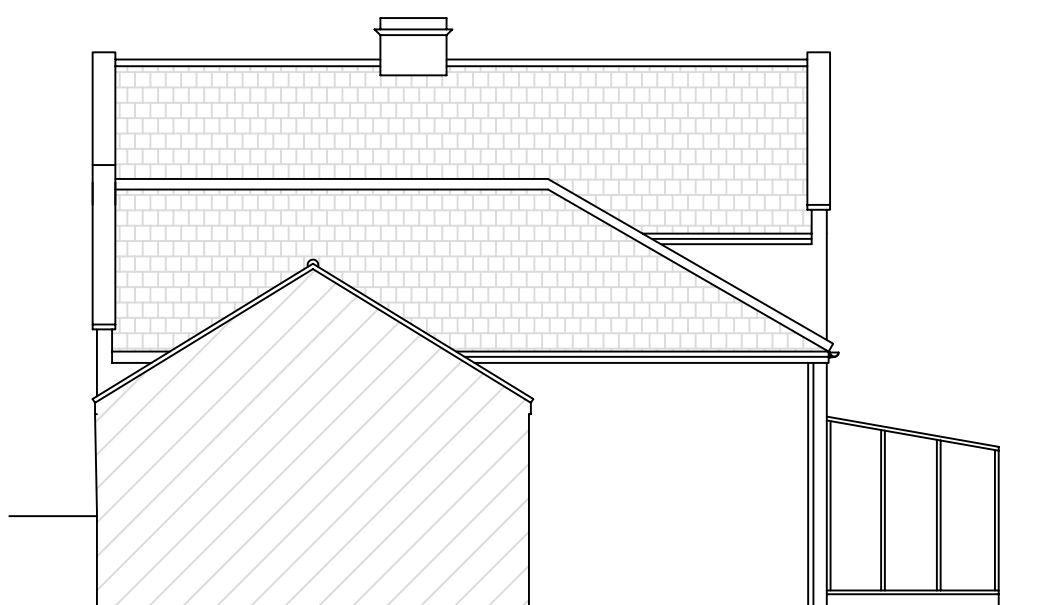


Existing Side (West) Elevation 1:100

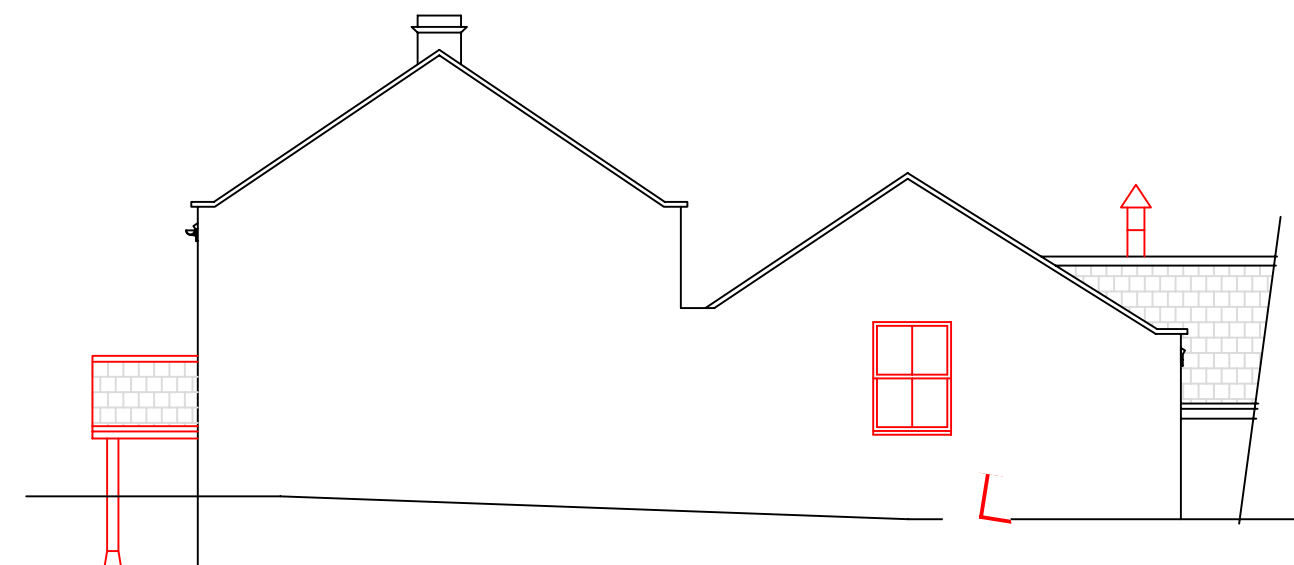


Proposed Front (North) Elevation 1:100



Proposed Side (East) Elevation 1:100

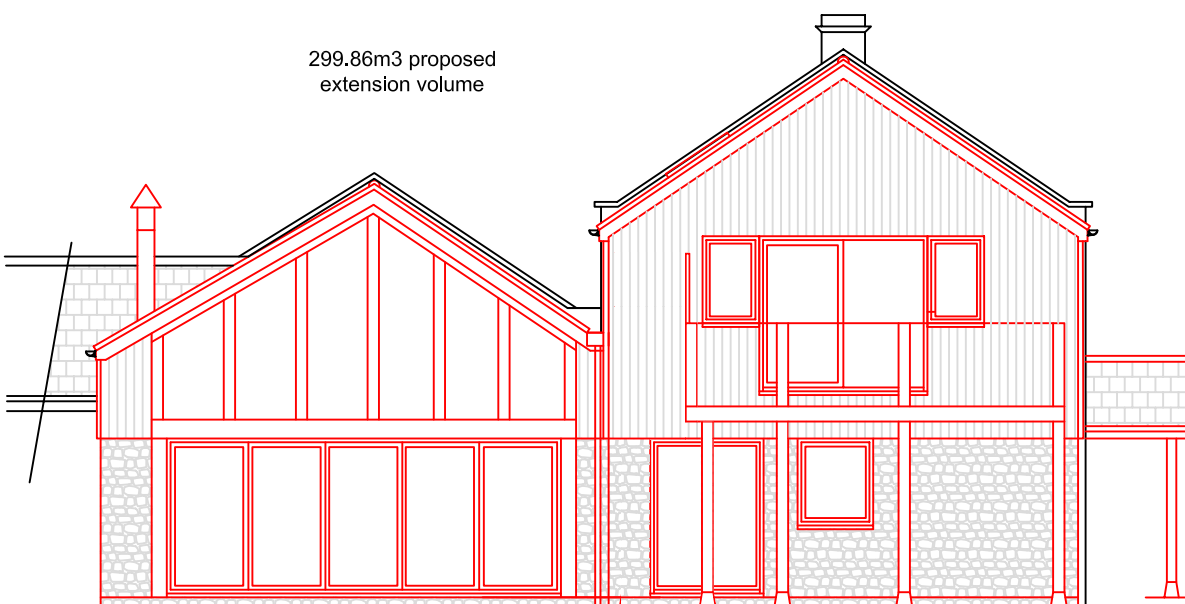


Proposed Rear (South) Elevation 1:100


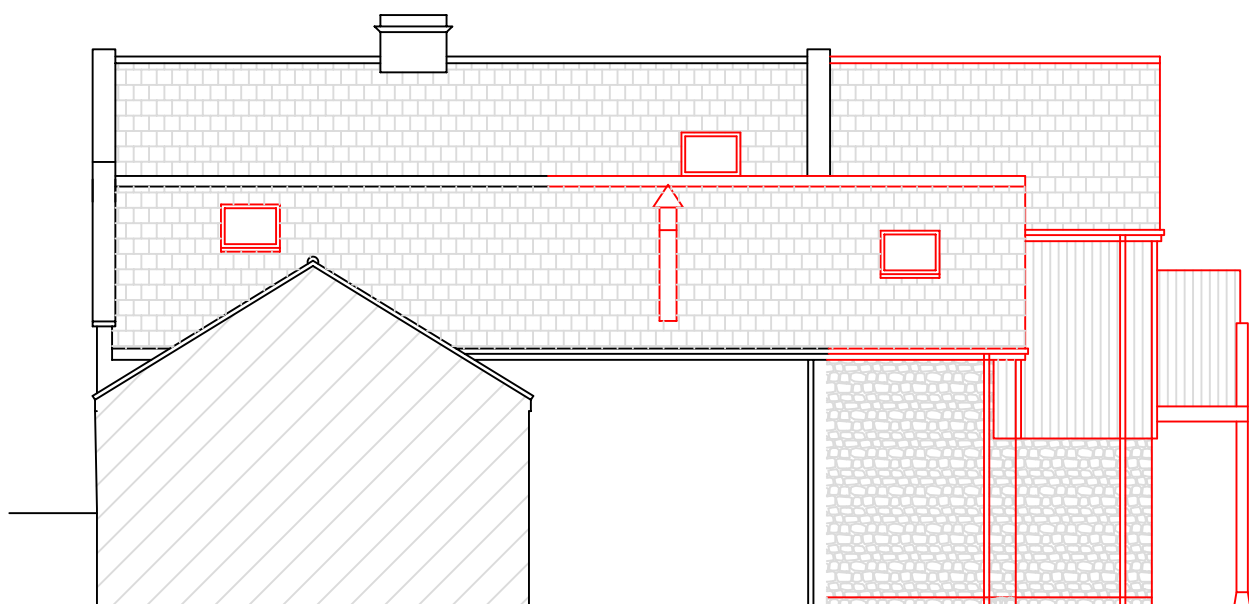


Proposed Side (West) Elevation 1:100


Building Materials:-
Walls:- Natural stone & Larch timber cladding
Roof:- Natural slate
Windows & Doors:- Anthracite aluminium
Rainwater Goods:- Upvc to match existing

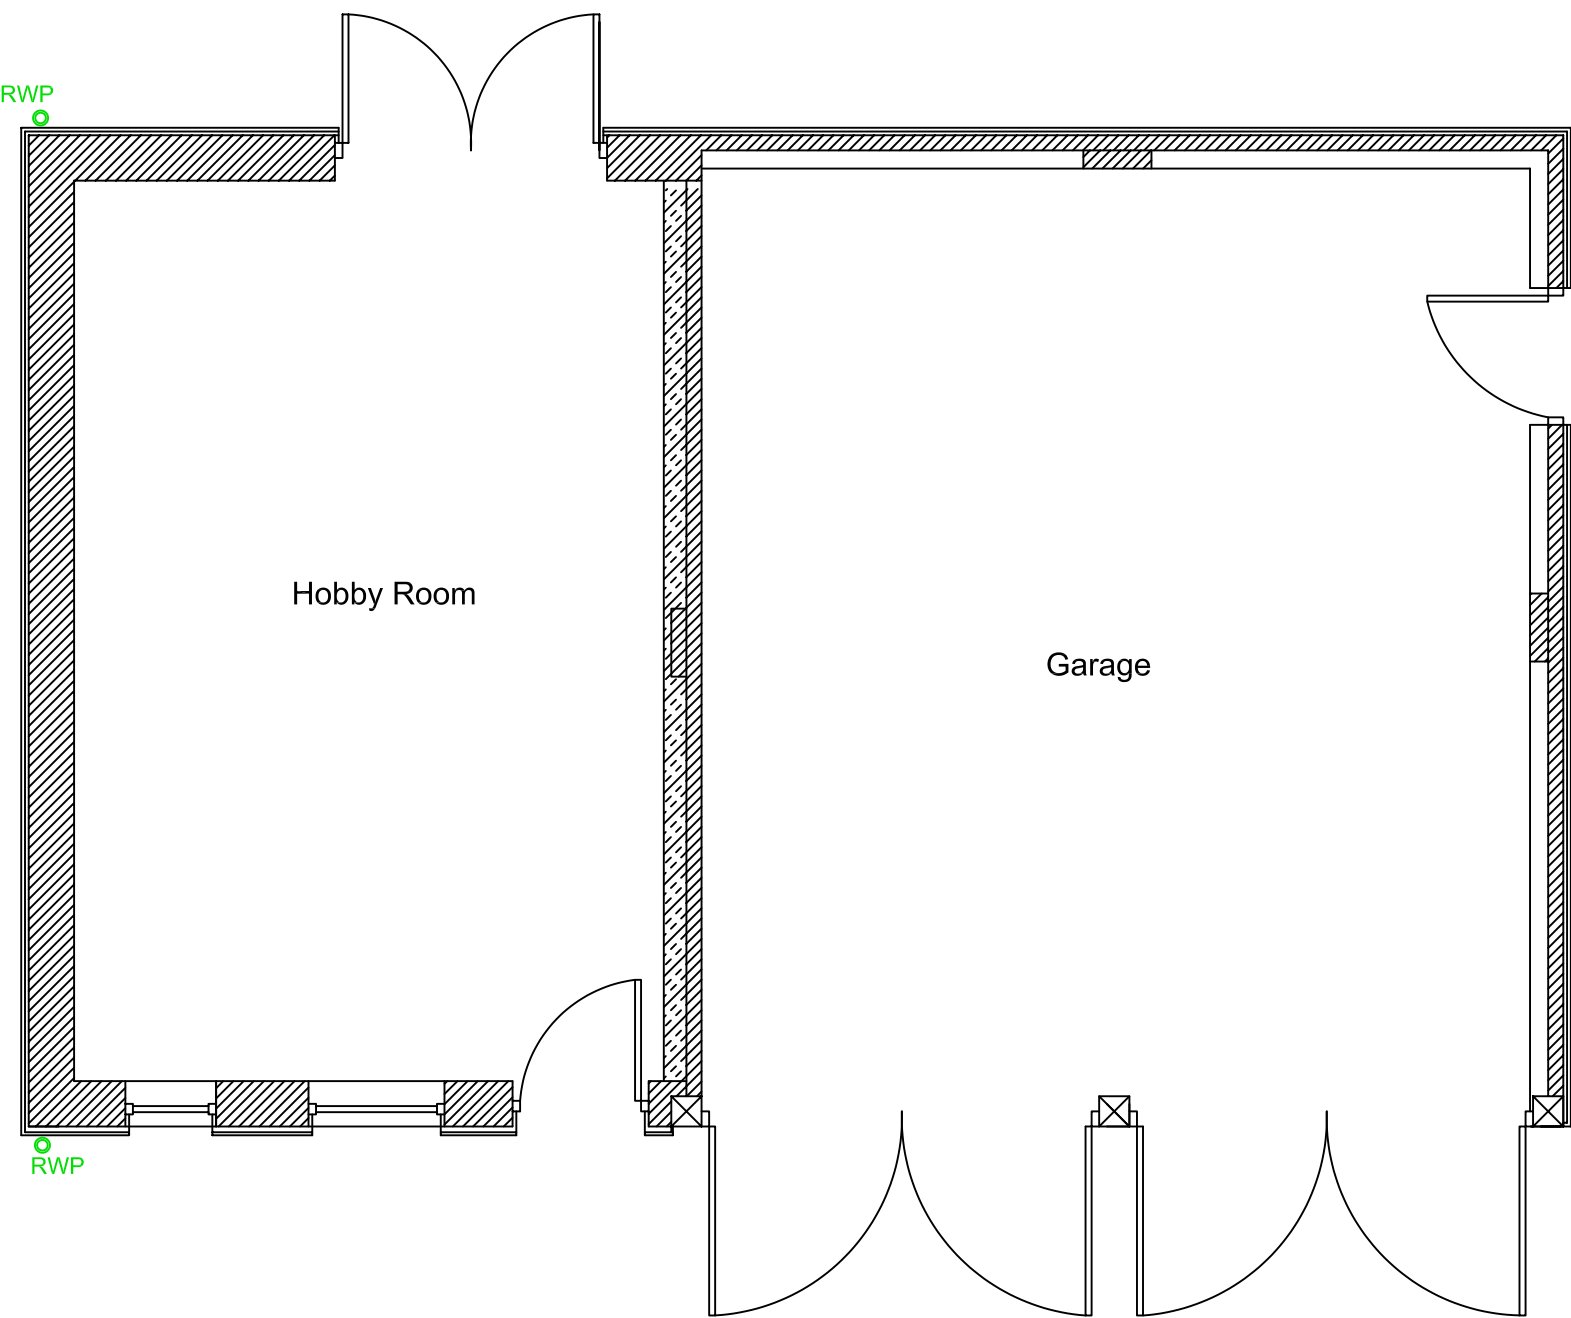


Proposed Garage Floor Plan 1:50

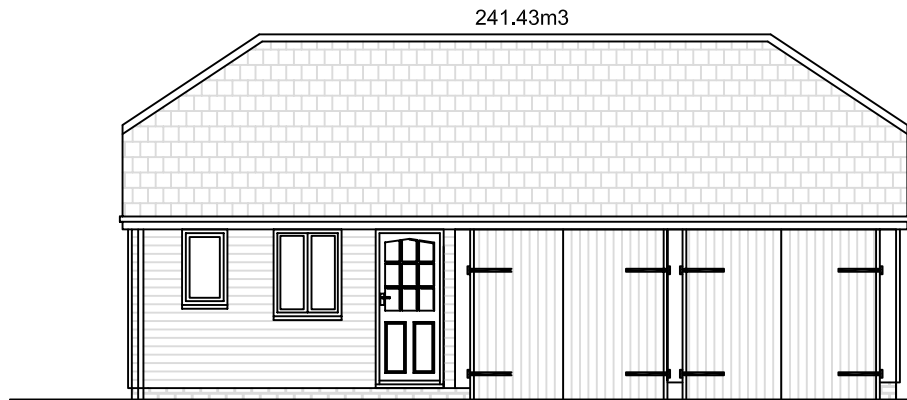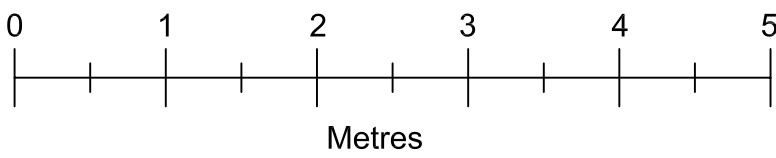

Proposed Front (North) Elevation 1:100

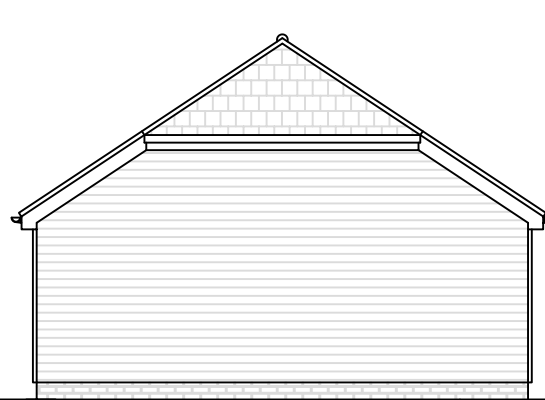

Proposed Side (East) Elevation 1:100

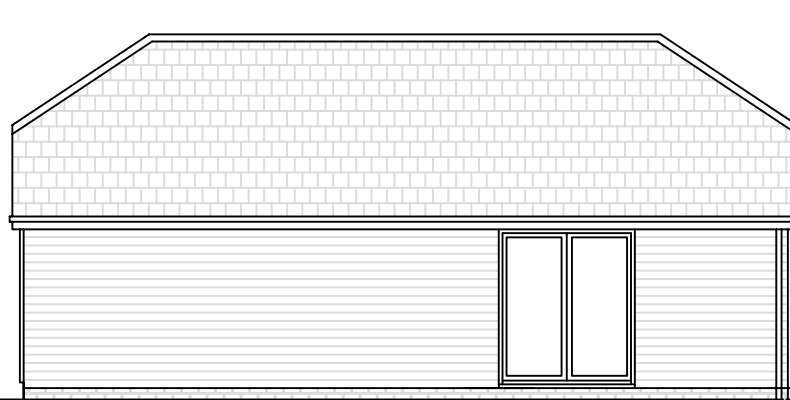

Proposed Rear (South) Elevation 1:100



Proposed Side (West) Elevation 1:100

Drawn by A Harlow & Son 01225 938329

Proposed Alteration to Existing Planning Permission
PL/2025/07696 for Rear Extensions & Replacement
Outbuilding for
Mr & Mrs P Hammond at
Hillview Farm
2B Bradford Road
Winsley
Wiltshire
BA15 2HL

A1 Papersize

Scale 1:100, 1:50

Date 20th August 2026

Drawing No AH2025/76
Sheet 1 of 4