


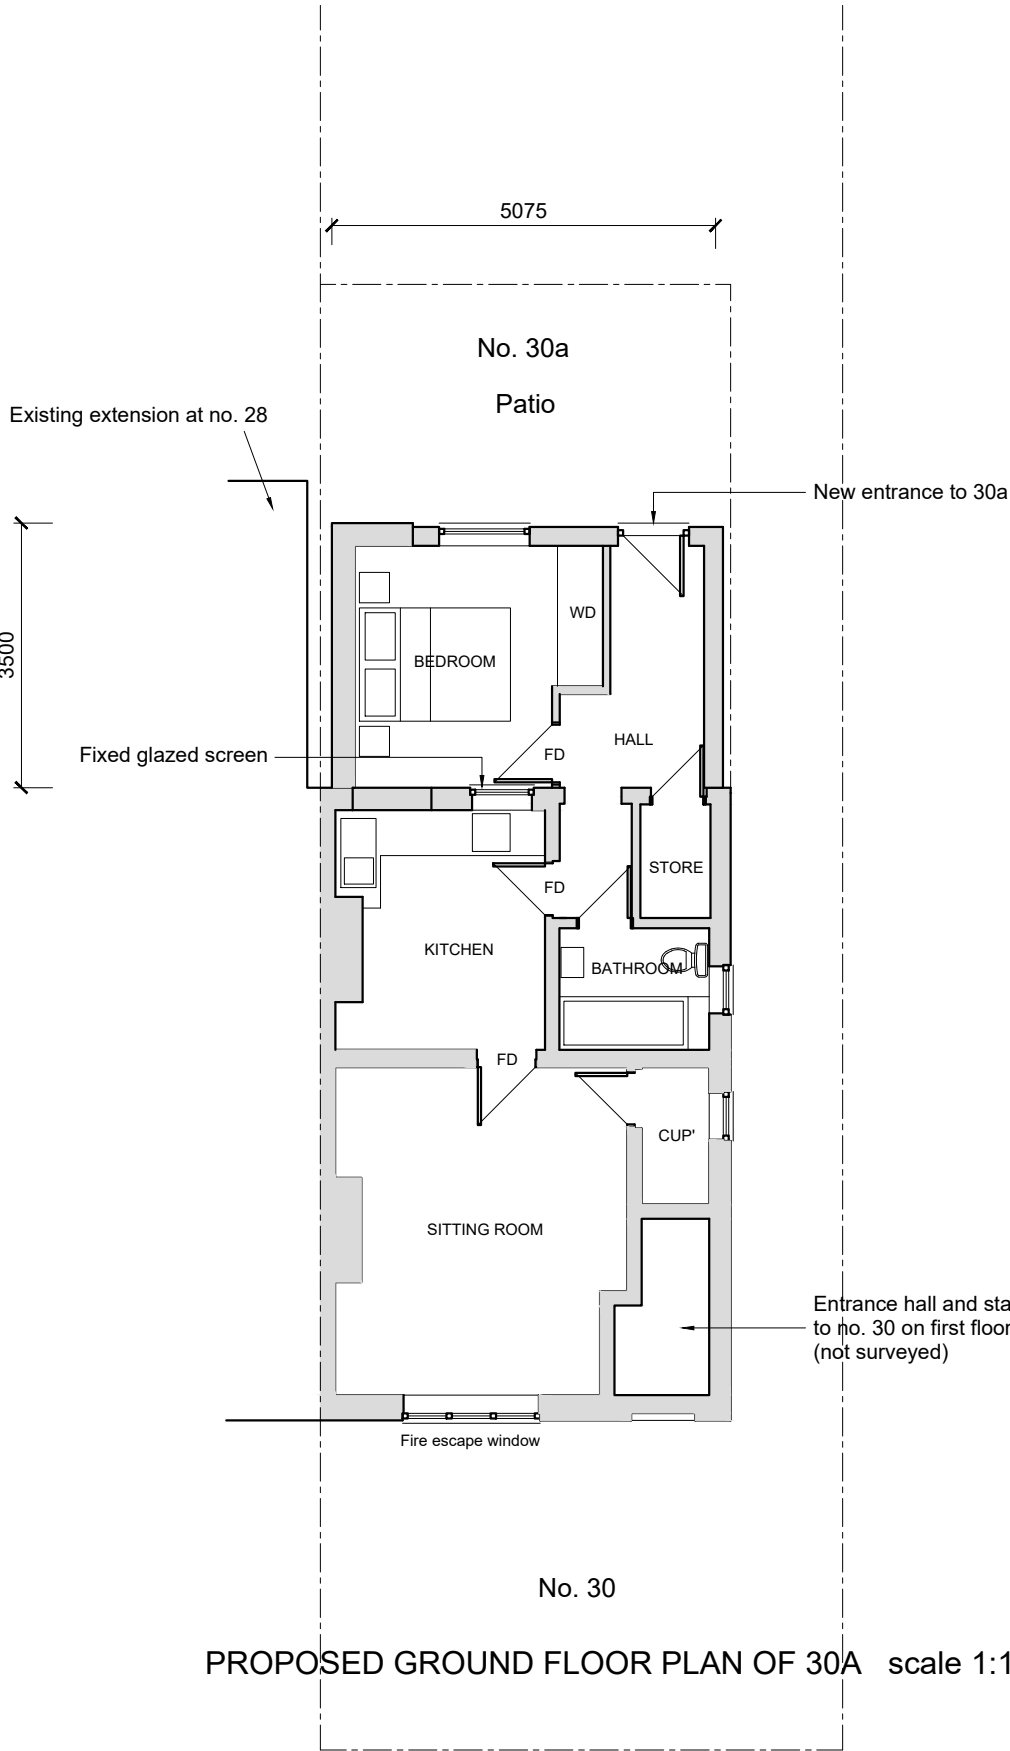
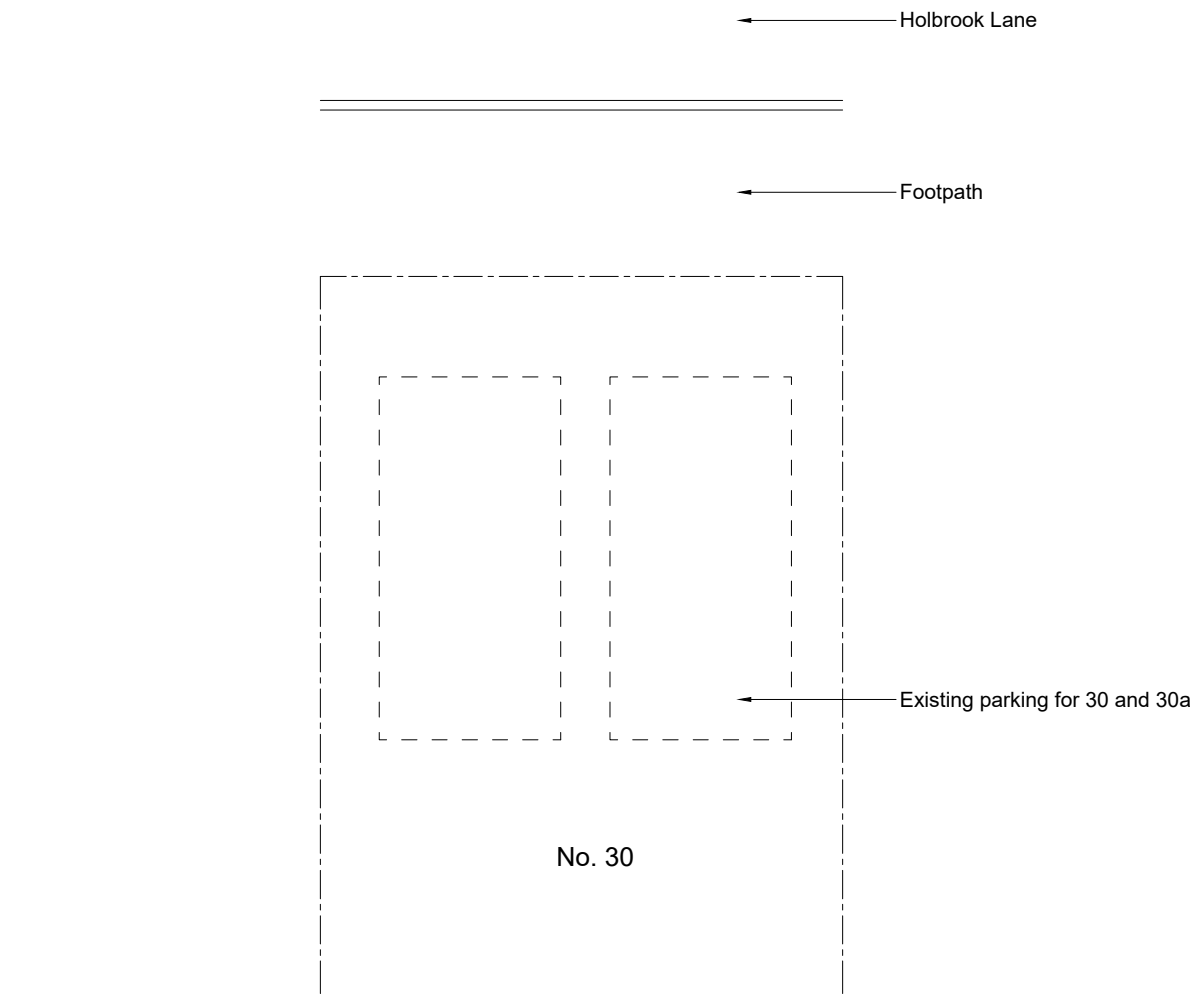
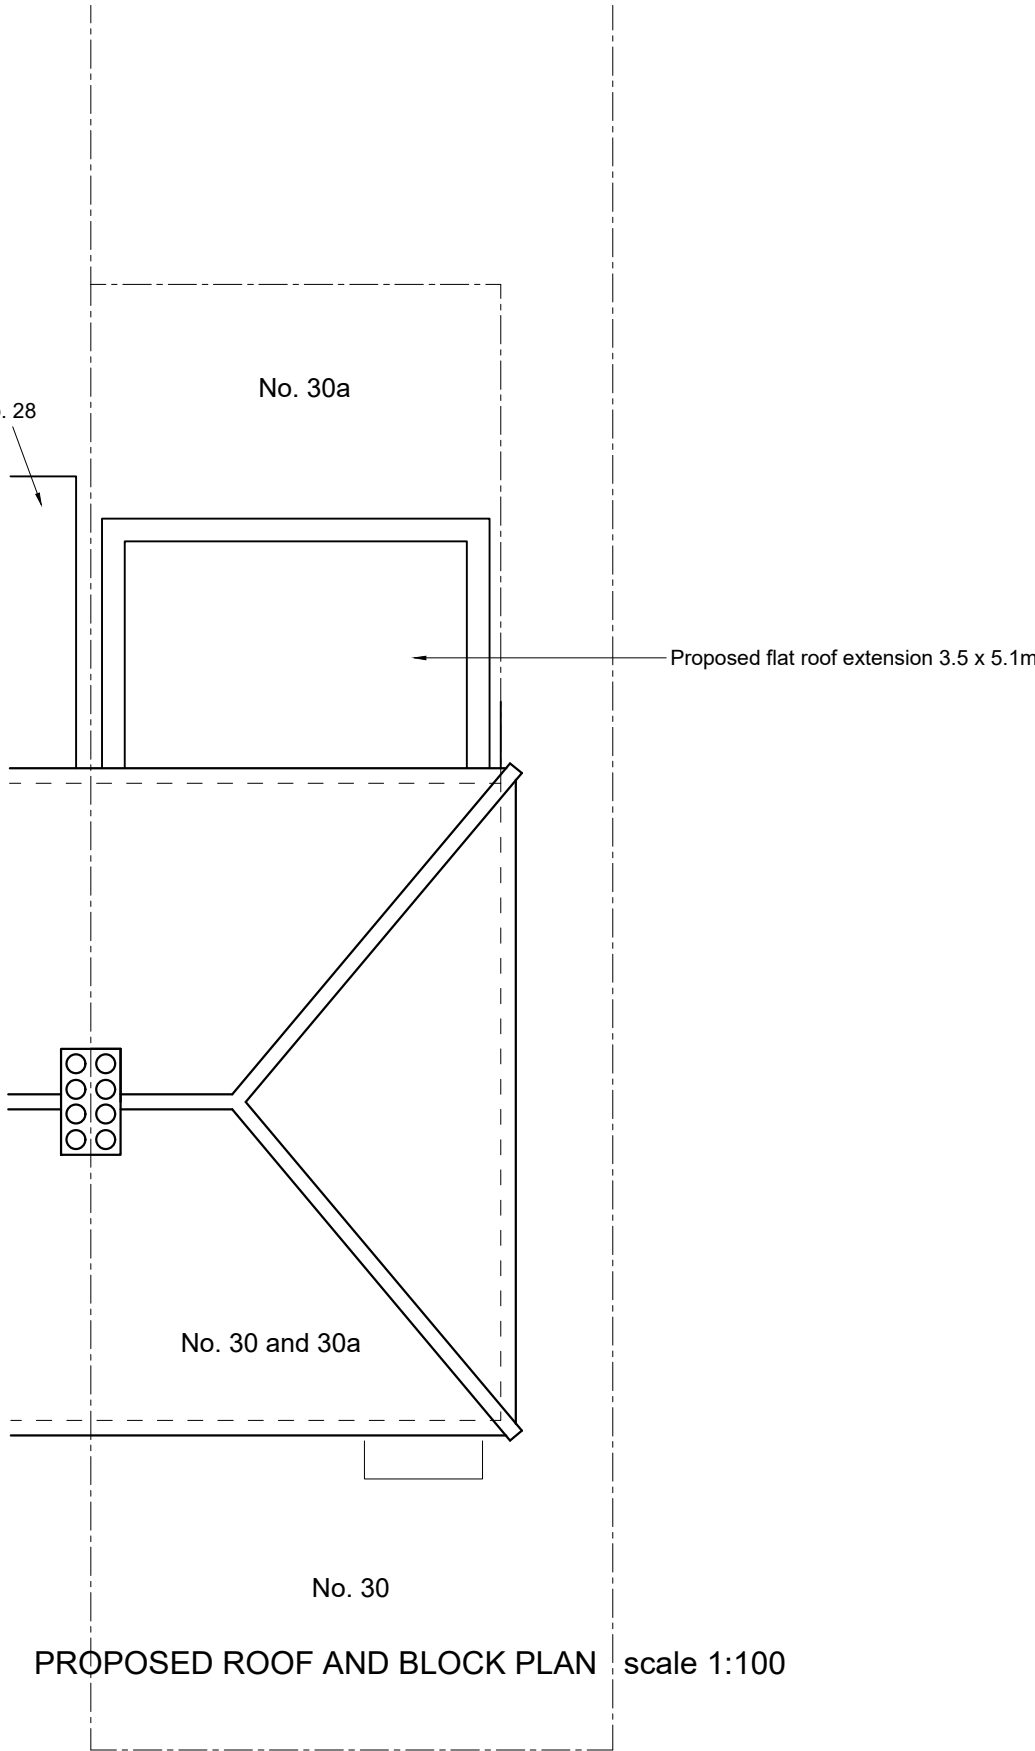


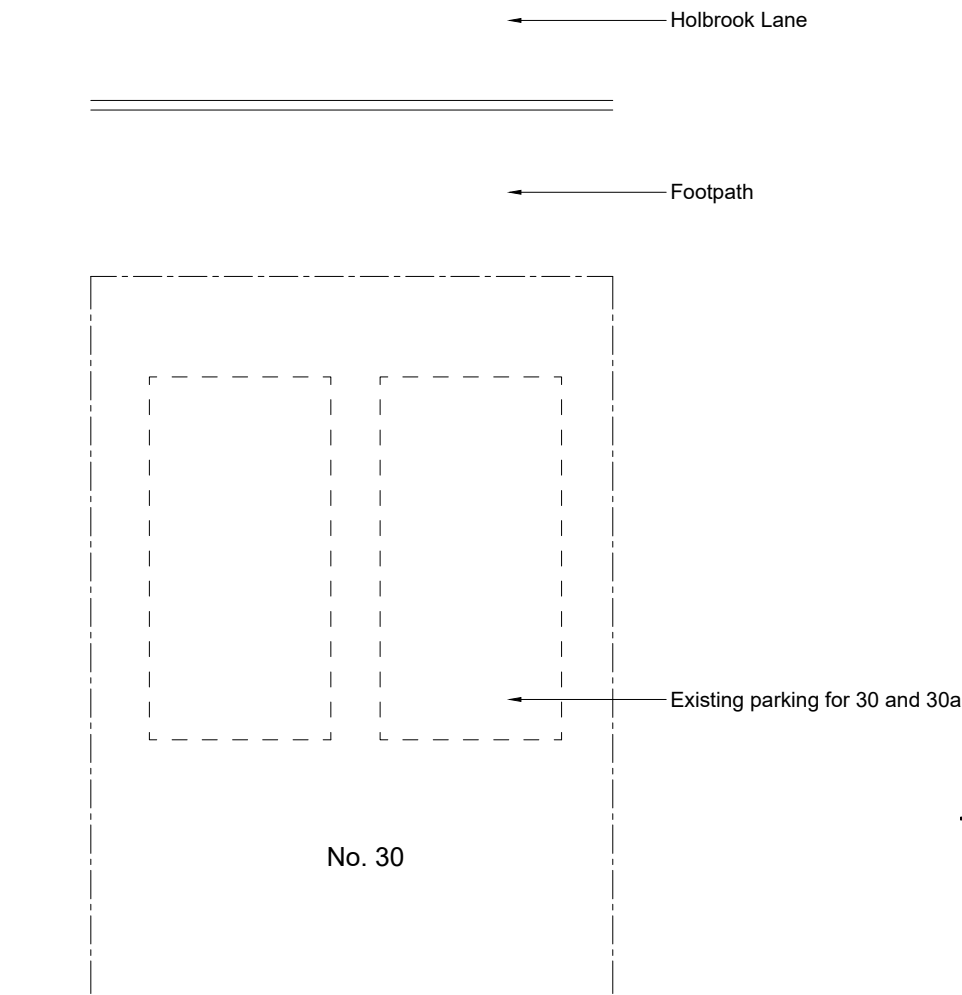


PROPOSED GROUND FLOOR PLAN OF 30A scale 1:100

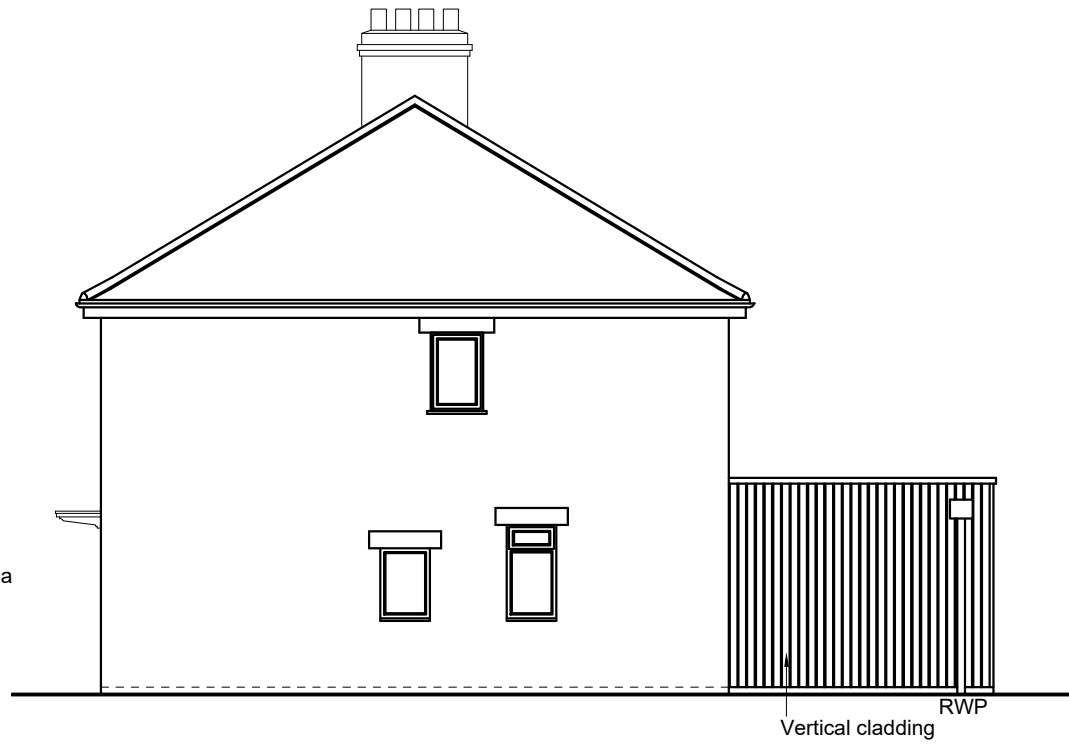


PROPOSED ROOF AND BLOCK PLAN scale 1:100

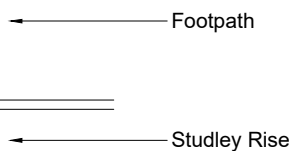

SIDE (South West)
PROPOSED ELEVATIONS scale 1:100

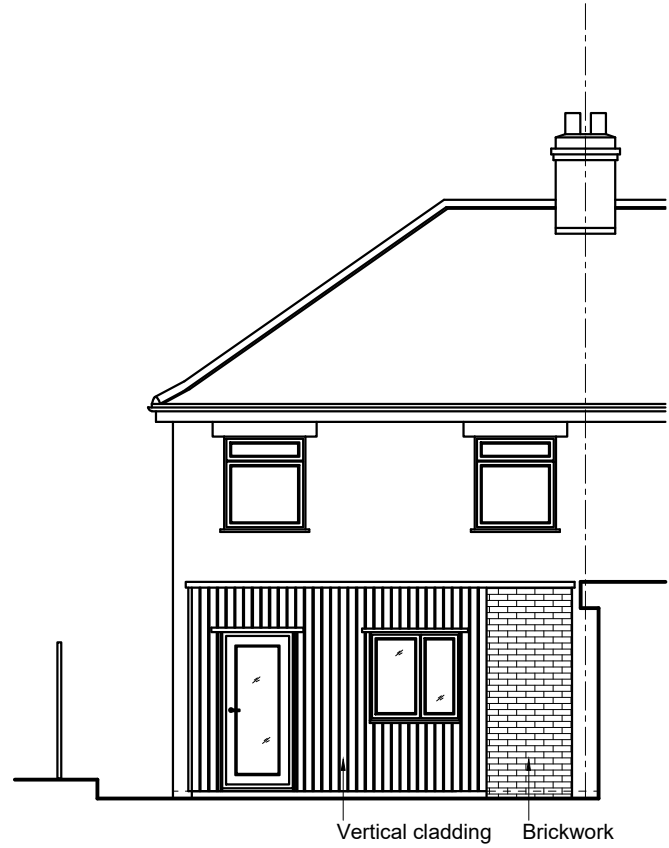

REAR (South East)

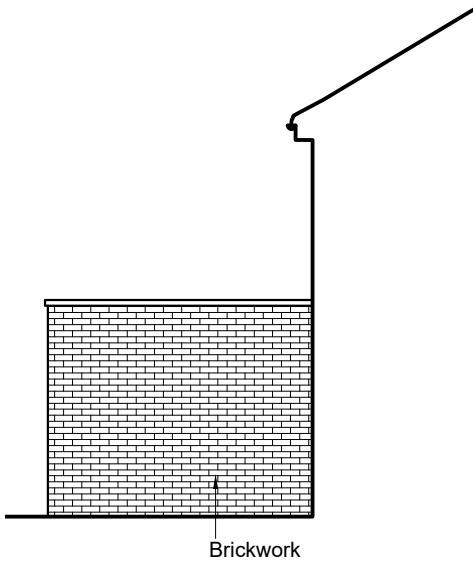

SIDE (North East)



LOCATION PLAN 1:1250
Ordinance Survey (c) Crown Copyright 2025. All rights reserved. Licence number 100022432

