


REPRODUCING THESE DRAWINGS BY PRINTING OR COPYING MAY LEAD TO ERRORS. PLEASE REFER TO SCALE BAR. DO NOT SCALE OFF THESE DRAWINGS FOR CONSTRUCTION PURPOSES. IF ANY DISCREPANCIES ARE FOUND, PLEASE CONTACT WESTERN DESIGN ARCHITECTS IMMEDIATELY.

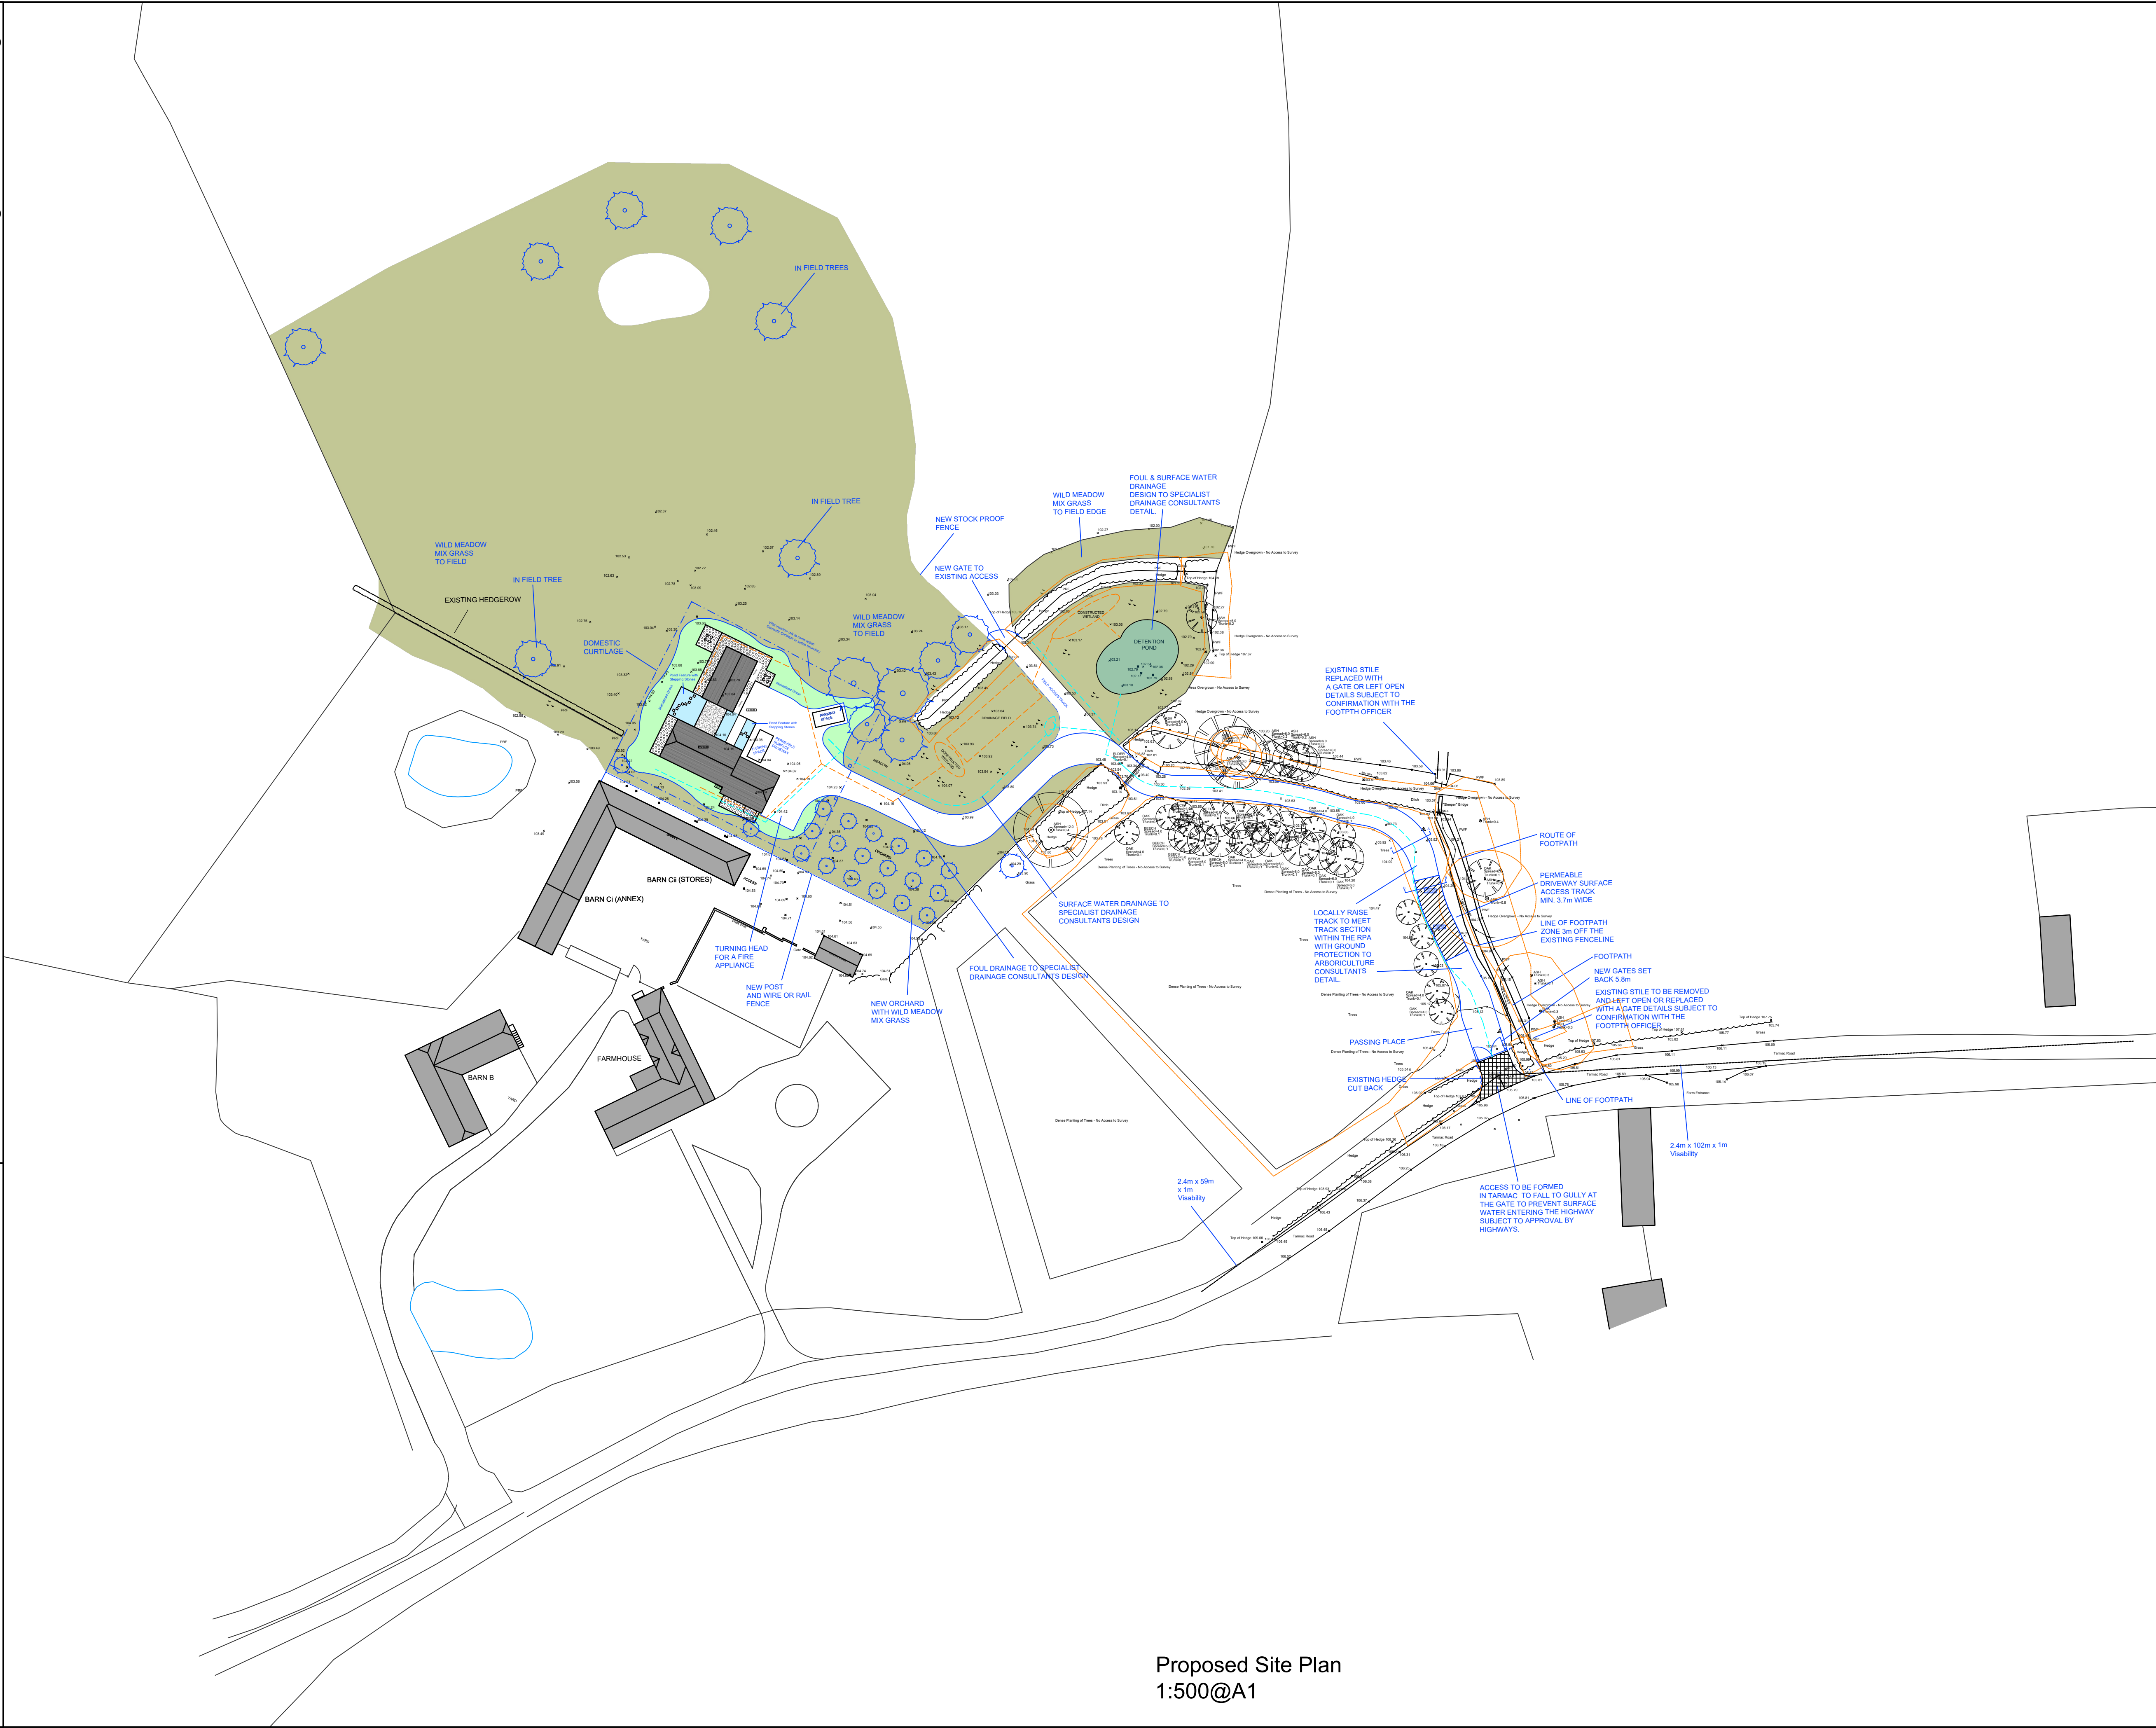

Proposed Site Plan
1:500@A1

DESIGNERS RISK ASSESSMENT-
HEALTH AND SAFETY
THE CONSTRUCTION (DESIGN AND MANAGEMENT) REGULATIONS 2015
For significant hazards specific to the project please refer to
Drawing CDM01 where appropriate

NOTES:-

Key

New Works

Demolitions

RPA

Surface Water
Drainage

Foul Drainage

D	PARKING SPACE	MH	-	28.07.26
C	UPDATED	TR	MH	22.06.26
B	UPDATED	MH	-	20.05.26
A	UPDATED	MH	-	06.05.26

REV.	REVISION DETAILS	BY	CKD	DATE
------	------------------	----	-----	------

WDA

westerndesignarchitects.com

Western Design Architects

12 The Granary, Hinton Business Park, Tarrant Hinton, Dorset, DT11 8JF
T:01258 830675 E:info@westerndesign.co.uk

CLIENT

Great Canney Developments Ltd

PROJECT

Pitts Farm

DRAWING TITLE

Proposed Site Plan

DRAWN BY	CHECKED BY	DATE
TR	MH	13/01/2026

SCALE	JOB NO.
1:500@A1	2425136

DRAWING NO.	REVISION
15	D

PLANNING

THIS DRAWING IS COPYRIGHT © Western Design Ltd 2026