





REPRODUCING THESE DRAWINGS BY PRINTING OR COPYING MAY LEAD TO ERRORS. PLEASE REFER TO SCALE BAR. DO NOT SCALE OFF THESE DRAWINGS FOR CONSTRUCTION PURPOSES. IF ANY DISCREPANCIES ARE FOUND, PLEASE CONTACT WESTERN DESIGN ARCHITECTS IMMEDIATELY.

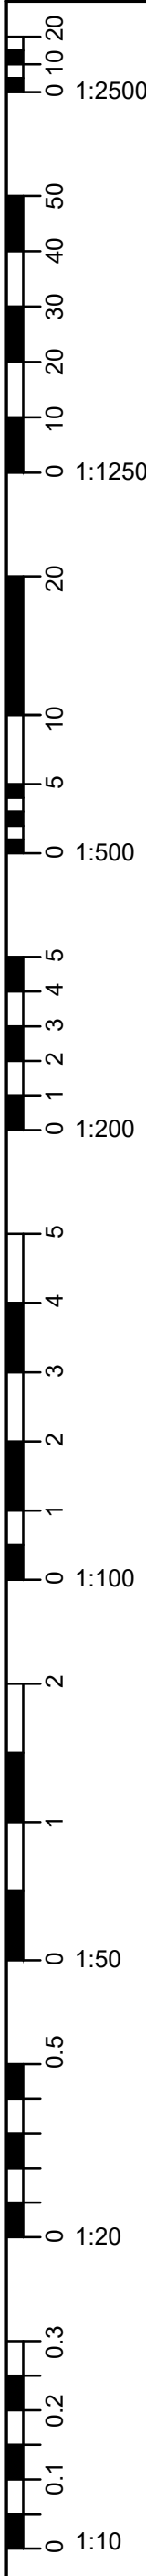


FLOOR PLAN

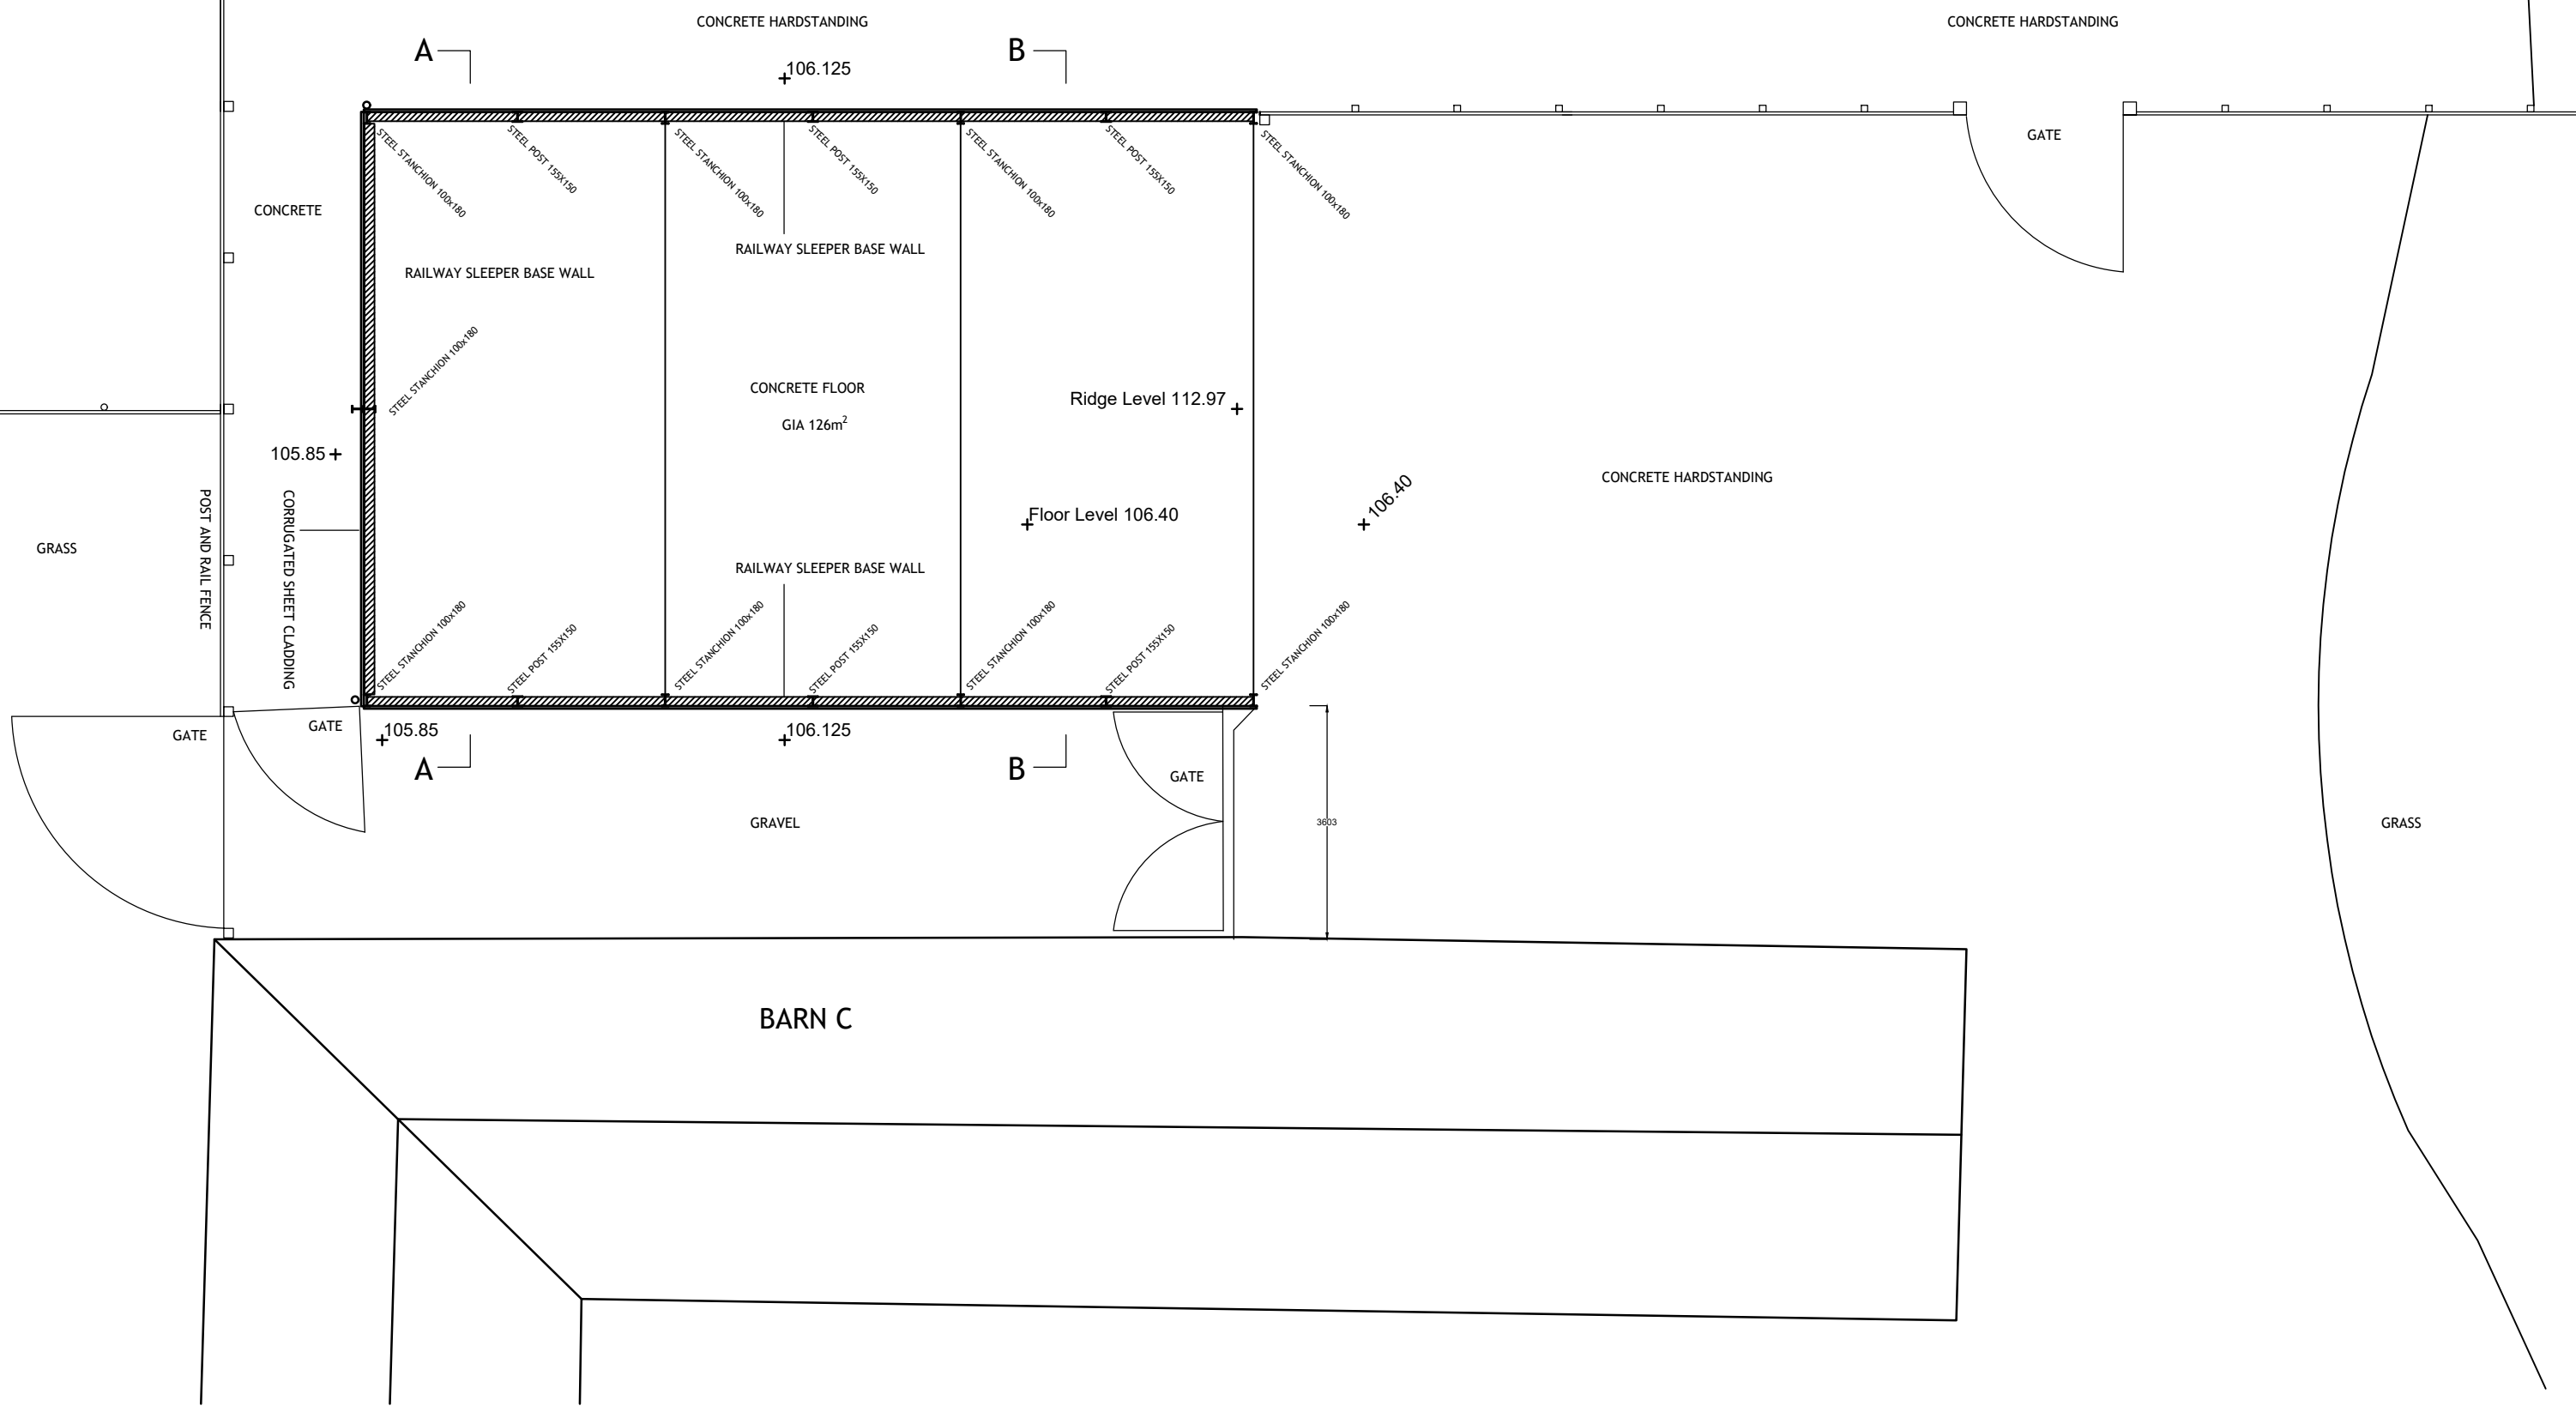


ROOF PLAN

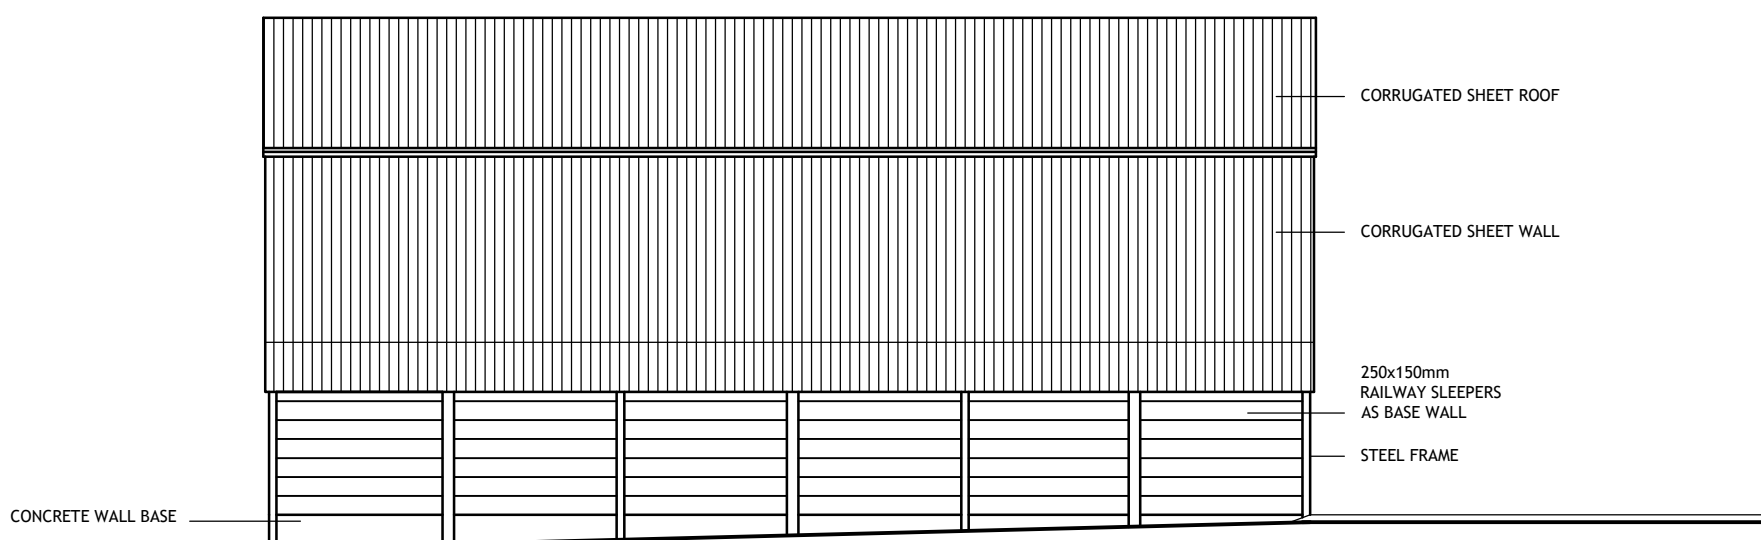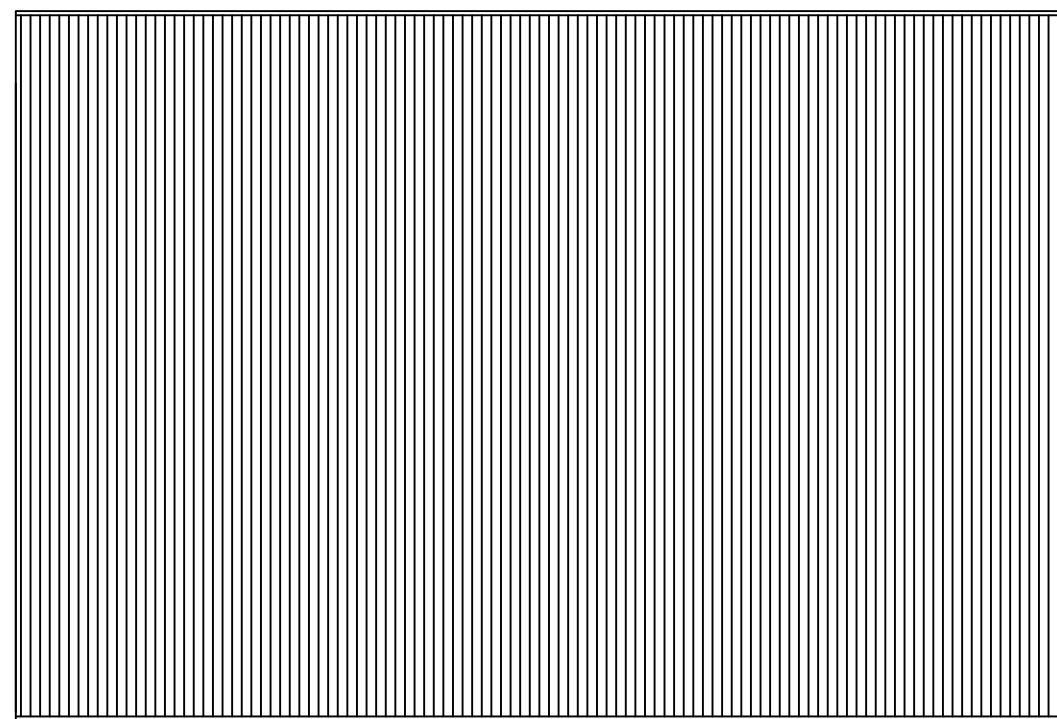


SOUTH ELEVATION

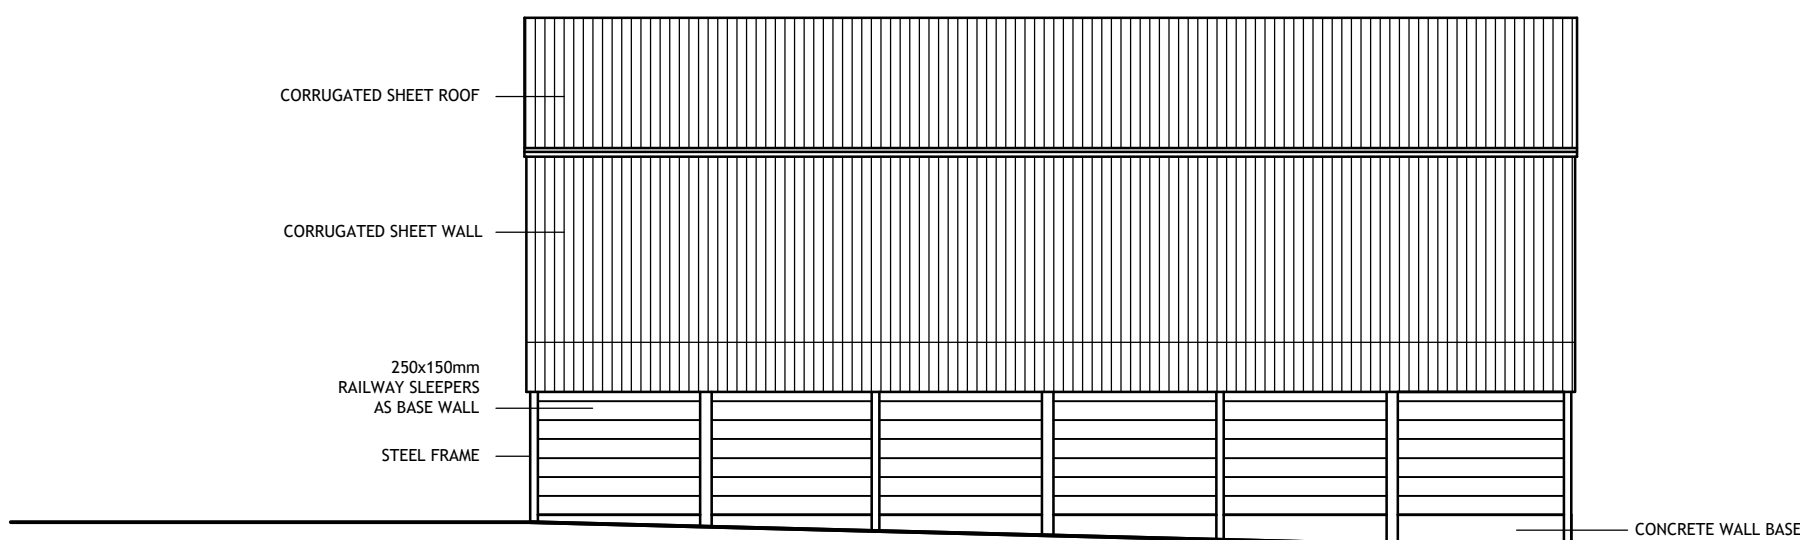


NORTH ELEVATION

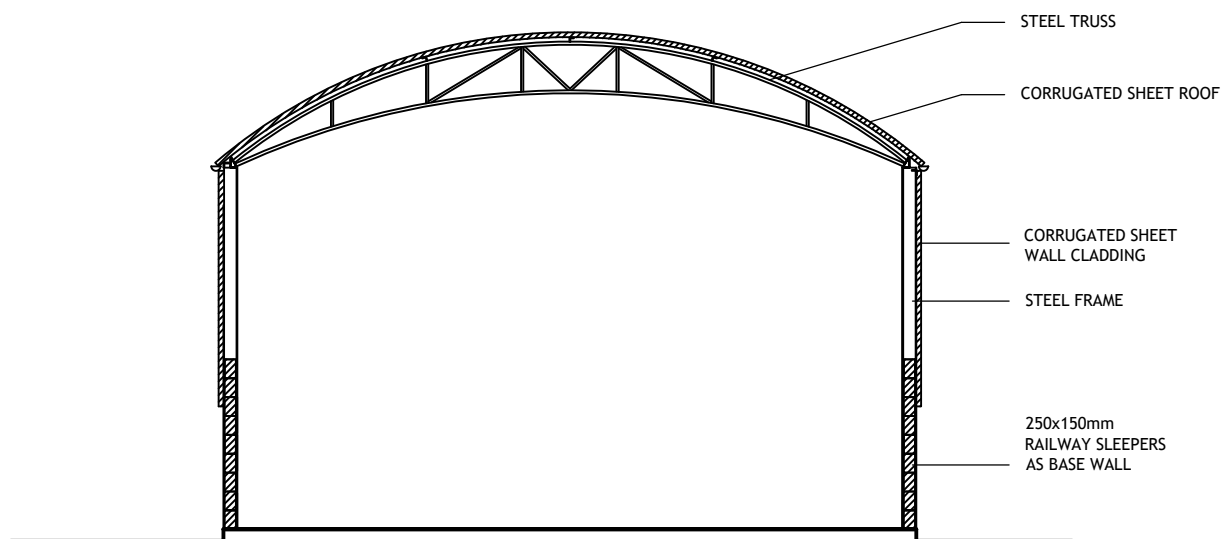


SECTION BB

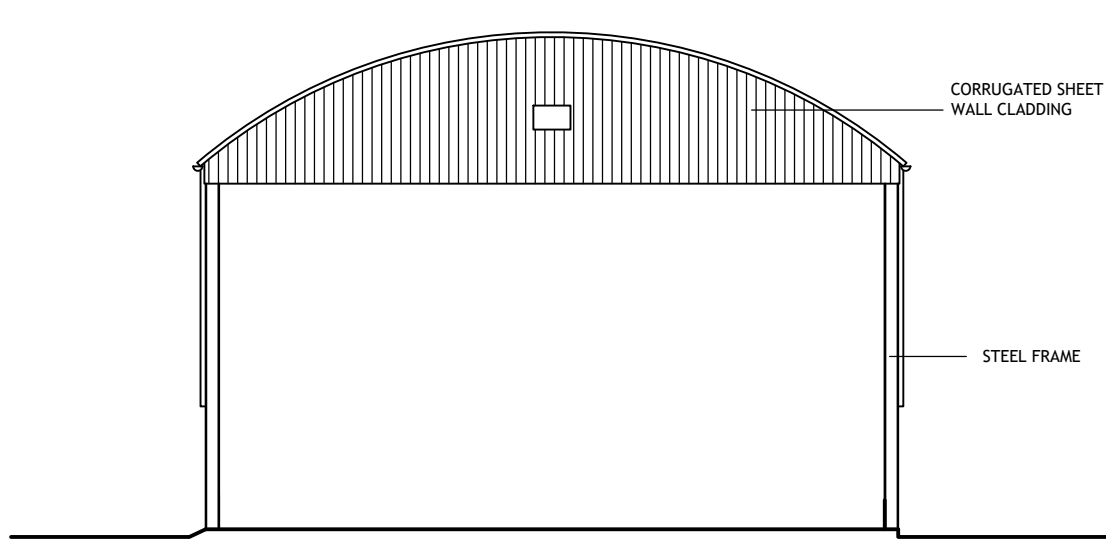

EAST ELEVATION

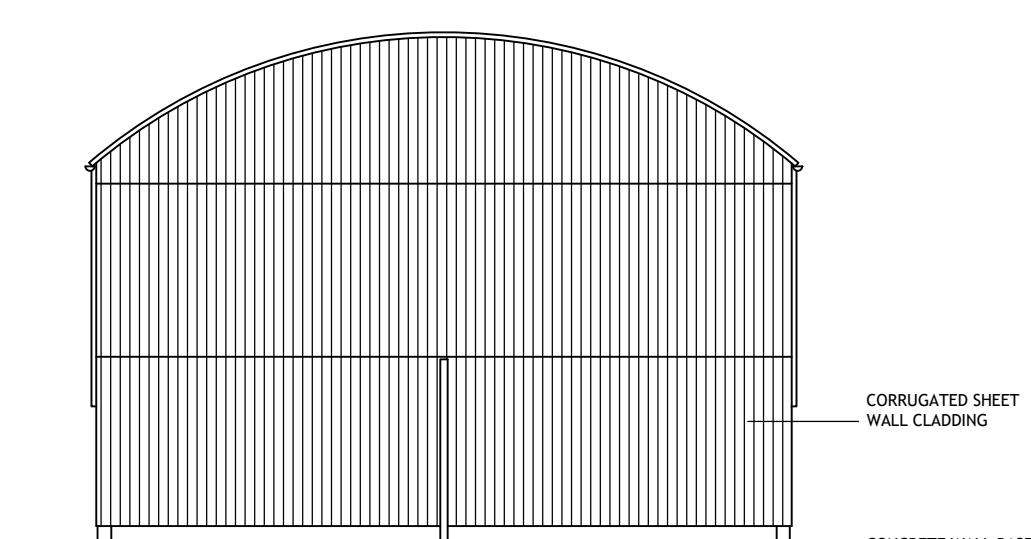

WEST ELEVATION

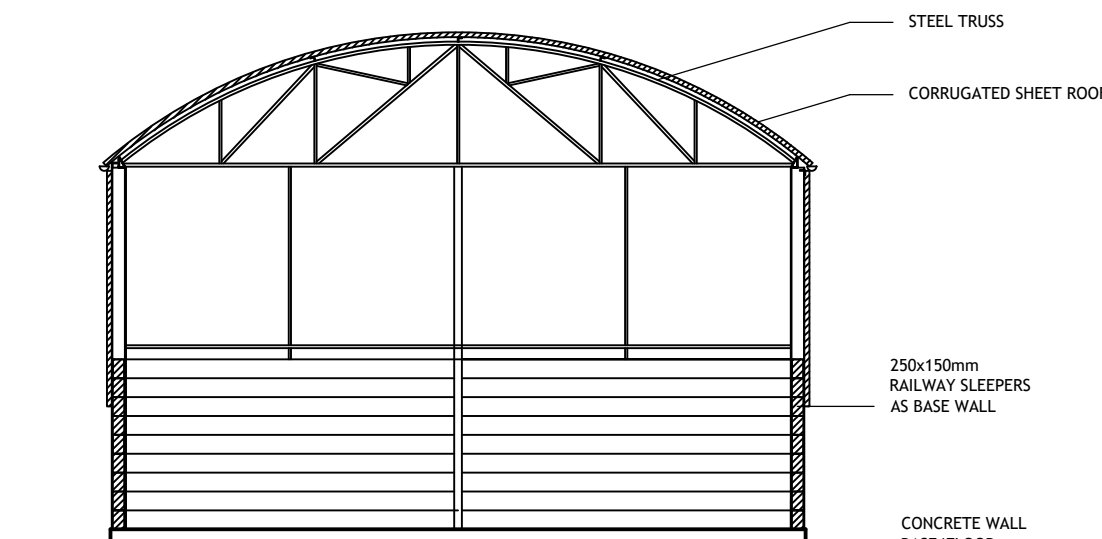

SECTION AA

DESIGNERS RISK ASSESSMENT-
HEALTH AND SAFETY
THE CONSTRUCTION (DESIGN AND MANAGEMENT) REGULATIONS 2015
For significant hazards specific to the project please refer to
Drawing CDM01 where appropriate

- NOTES:-
- Levels not to AOD
 - Footprint Barn D = 126m2

B A	WEST ELEVATION UPDATED	MDH MDH	- -	01.09.25 12.05.25
REV.	REVISION DETAILS	BY	CKD	DATE

WDA
westerndesignarchitects.com

Western Design Architects
12 The Granary, Hinton Business Park, Tarnant Hinton, Dorset, DT11 8JF
T:01258 830675 E:info@westerndesign.co.uk

CLIENT			Great Canney Developments Ltd		
PROJECT					
Pitts Farm, Dutch Barn D					
DRAWING TITLE					
Existing Plans and Elevations					
DRAWN BY		CHECKED BY		DATE	
MDH		-		22.04.25	
SCALE		JOB NO.			
1:100@A1		2425136			
DRAWING NO.		REVISION			
03		B			
PLANNING					
THIS DRAWING IS COPYRIGHT © Western Design Ltd 2025					