
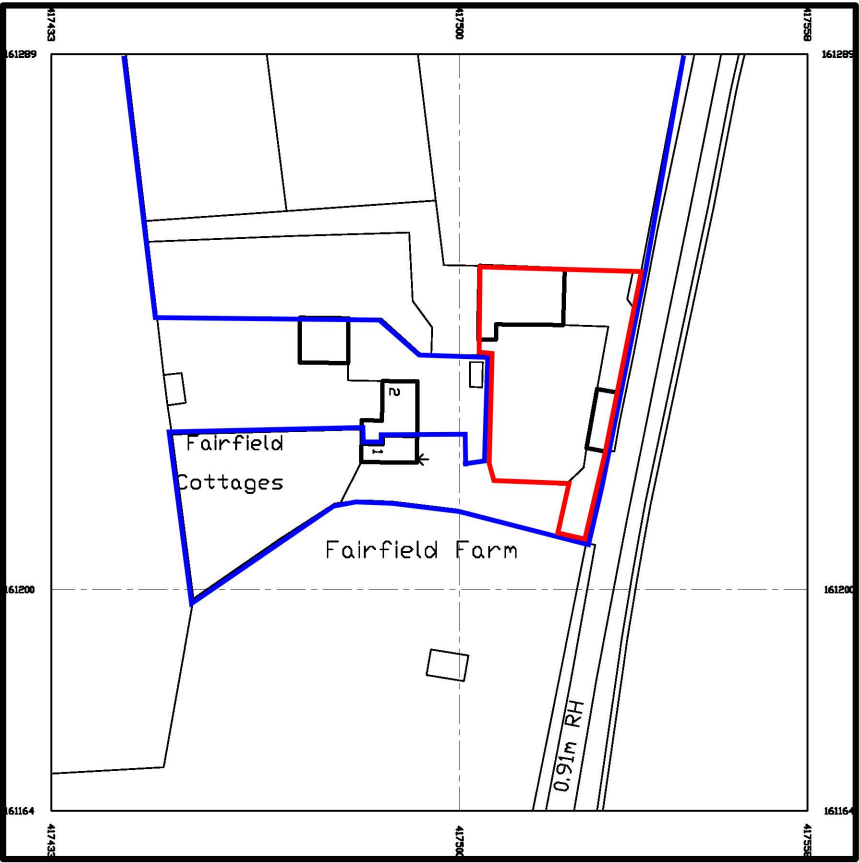
 


Scale Bar (1:1250 at A3)

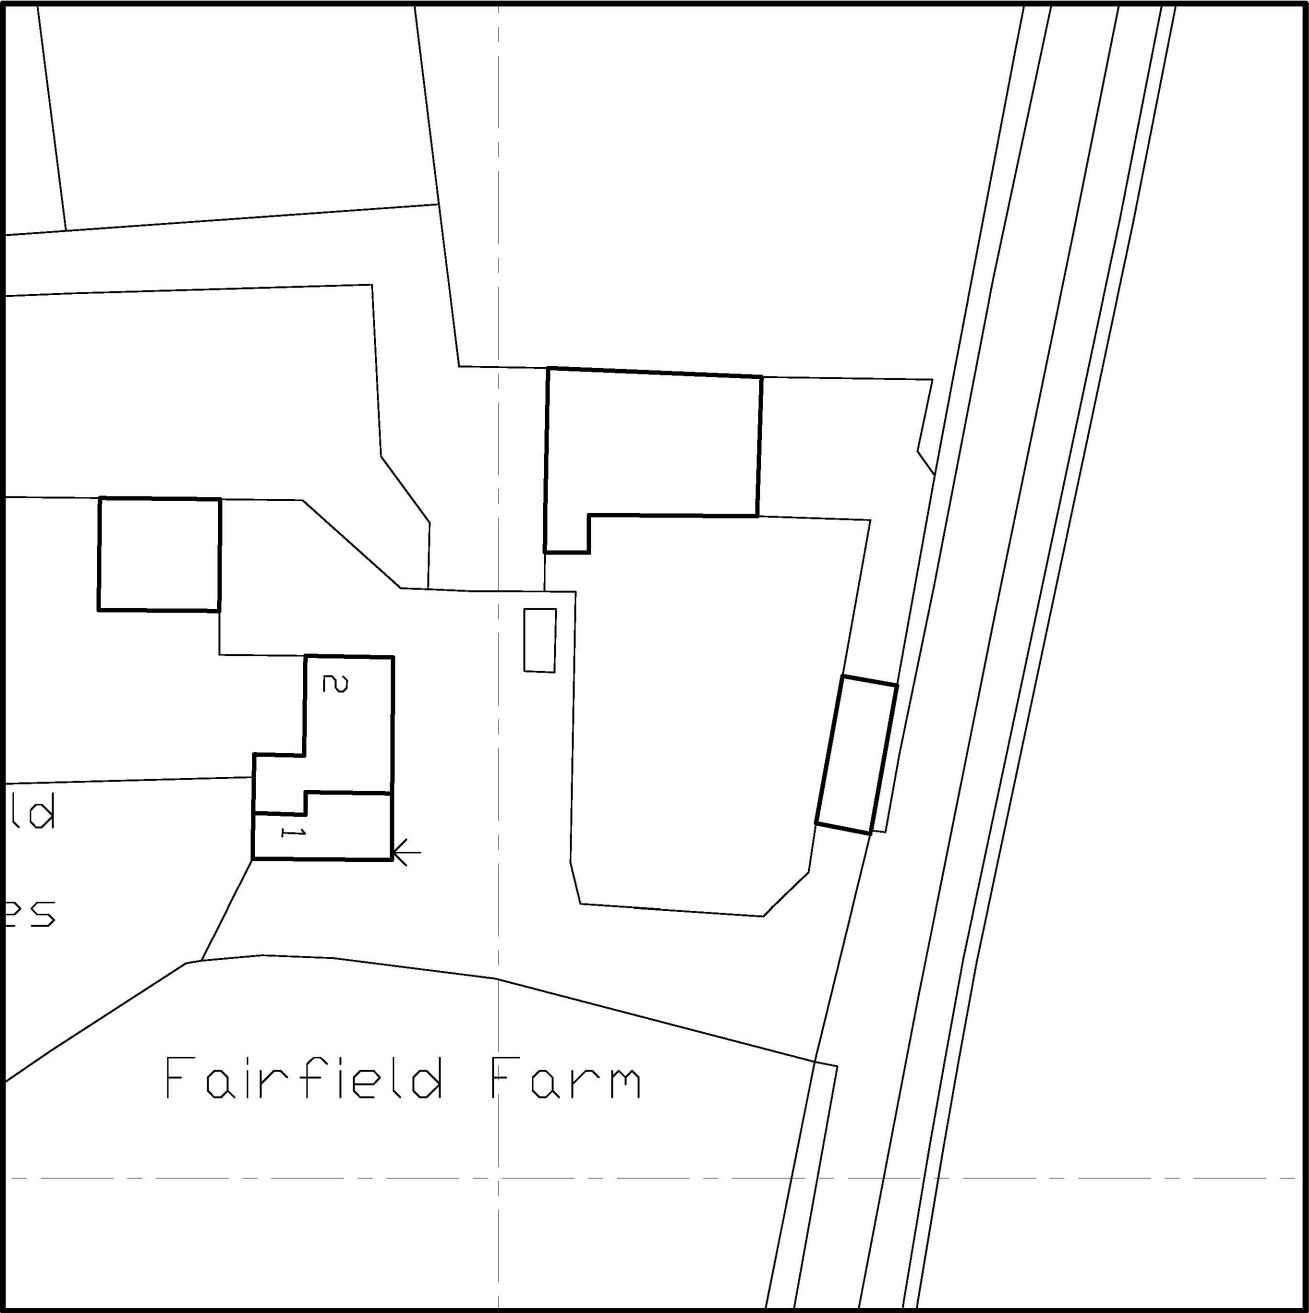

Scale Bar (1:500 at A3)

NOTES:
1. This drawing is copyright of Larkham Design Ltd and must not be used without their permission.
2. This drawing has been produced to support a planning application and should not be used for any other purpose

N

Metres
0 1 2 3 4 5

Scale Bar (1:100 at A3)

Rev	Amendment	Date

LARKHAM DESIGN LTD

ARCHITECTURAL SERVICES

Suite 2, 2nd Floor, 36 Endless Street, Salisbury, Wilts. SP1 3UH
Tel: 01722 322193 info@larkhamdesign.co.uk
www.larkhamdesign.co.uk

Client & Project Address:

Ms A Prouse

Fairfield Barn,
Pewsey
SN9 5JU

Project Description:

Proposed Conversion
of Barn to Dwelling

Drawing Title:

Existing Location
& Site Plan

Scale: 1:500 & 1:1250 at A3

Drawing Ref: 0436/Ex/01	Rev:
--------------------------------	------