




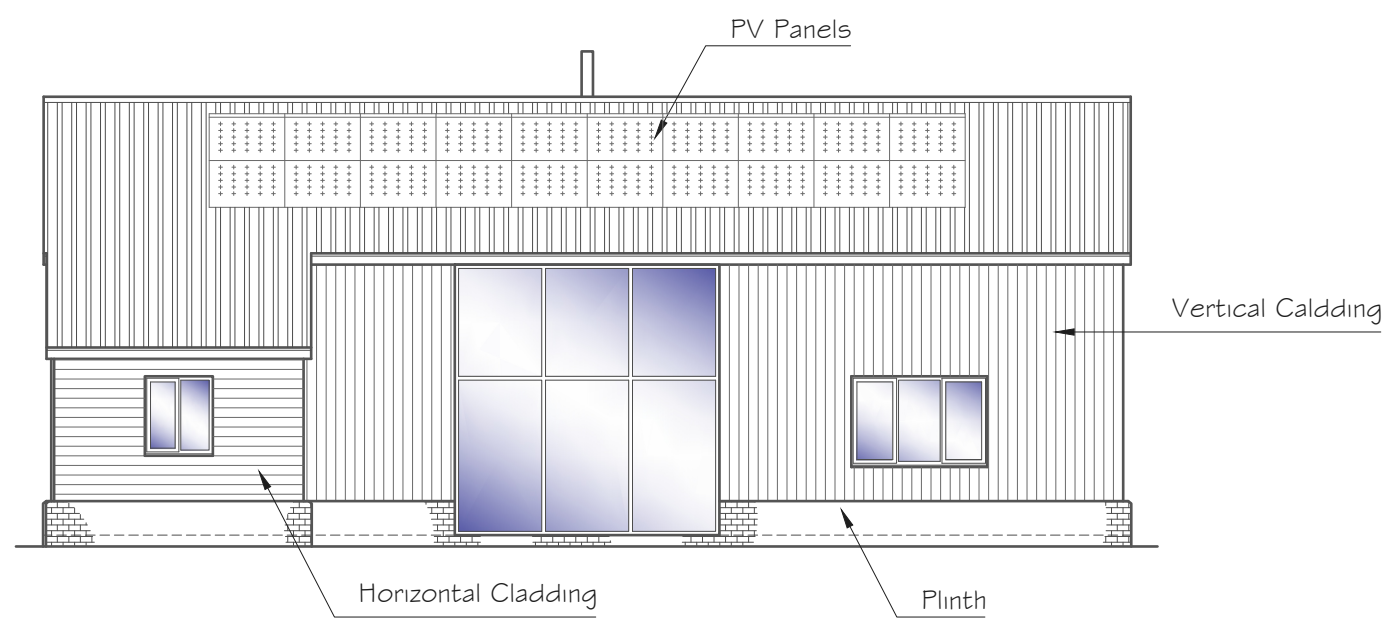


FRONT ELEVATION
Scale 1:100

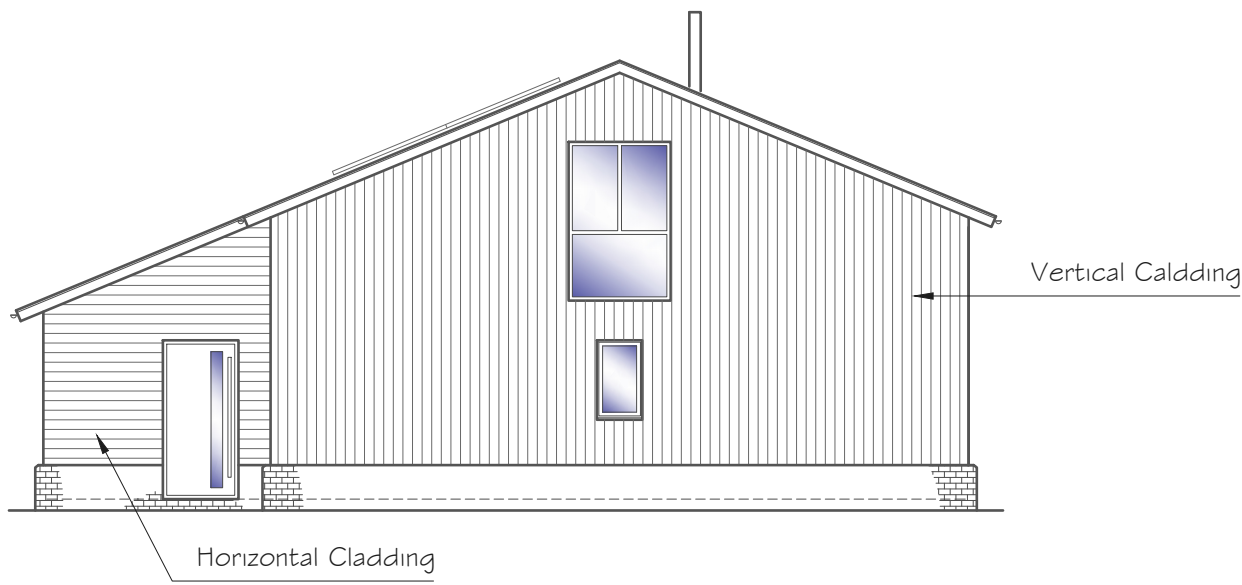


SIDE ELEVATION
Scale 1:100

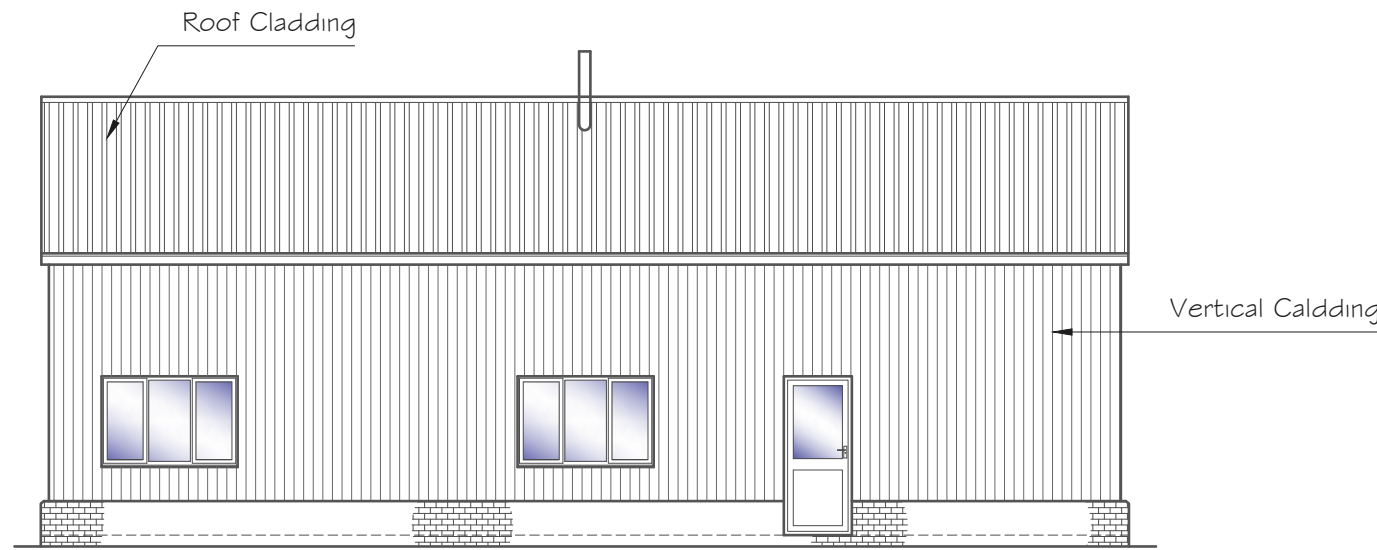


REAR ELEVATION
Scale 1:100

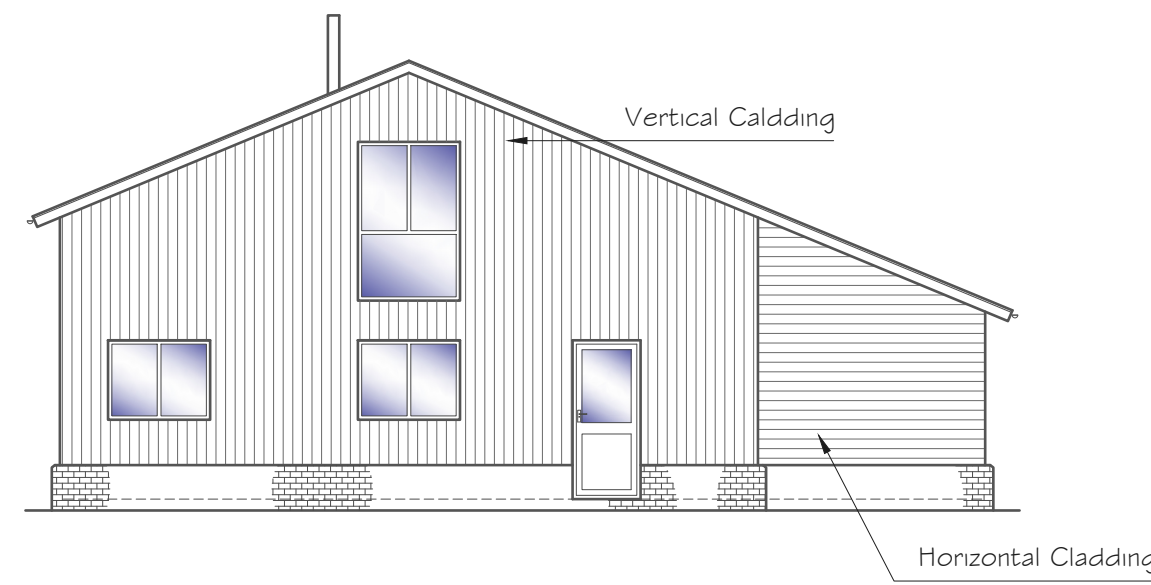

SIDE ELEVATION
Scale 1:100

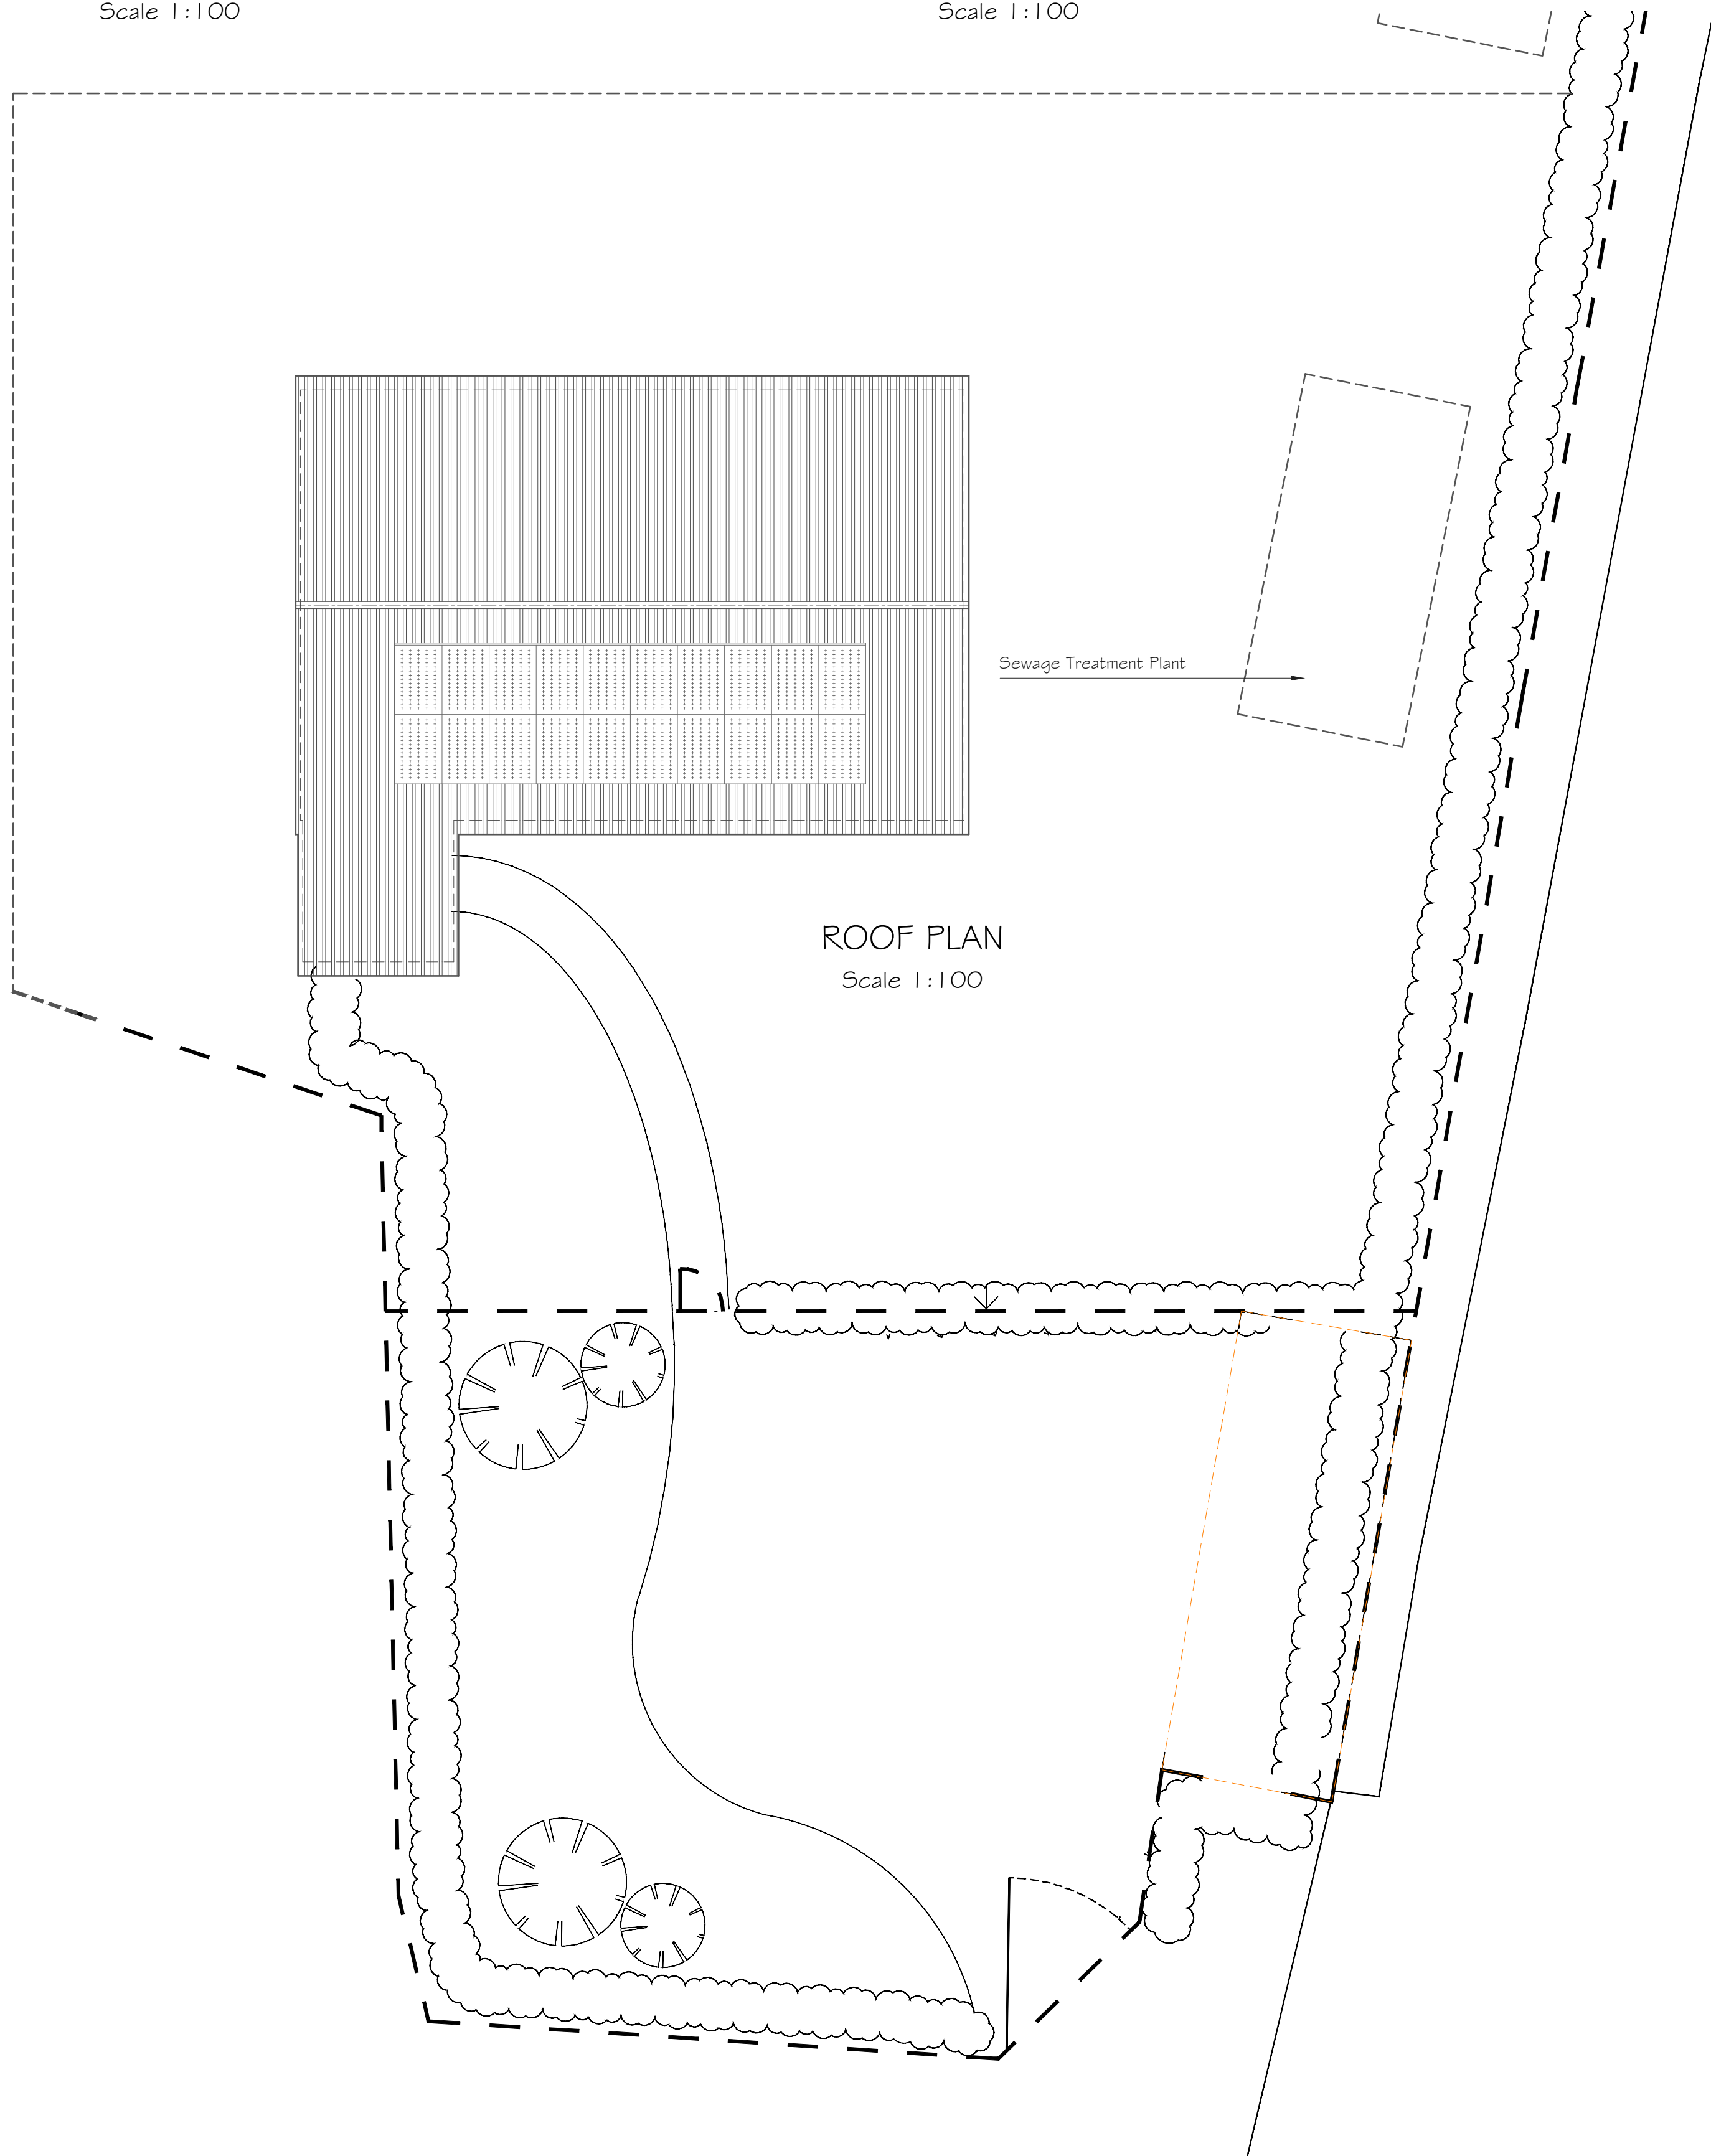

ROOF PLAN
Scale 1:100

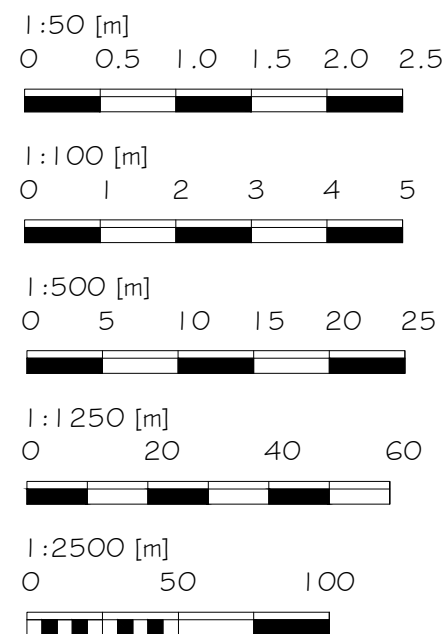

Alex Dawson
www.addraughting.co.uk
alex@addraughting.co.uk
01672 511412
07791 341698

59 Barrow Close
Marlborough
Wiltshire
SN8 2BE



Client
KATE PHILP

Job Title
HOUSE AT:
FAIRFIELD BARN,
PEWSEY,
SN9 5JU.

Drawing Title
ELEVATIONS AND PLANS

Scale AS SHOWN

Date 03/07/2025 Drawn AD

Drawing No.	Rev
1426-01	K