




REPRODUCING THESE DRAWINGS BY PRINTING OR COPYING MAY LEAD TO ERRORS. PLEASE REFER TO SCALE BAR. DO NOT SCALE OFF THESE DRAWINGS FOR CONSTRUCTION PURPOSES. IF ANY DISCREPANCIES ARE FOUND, PLEASE CONTACT WESTERN DESIGN ARCHITECTS IMMEDIATELY.

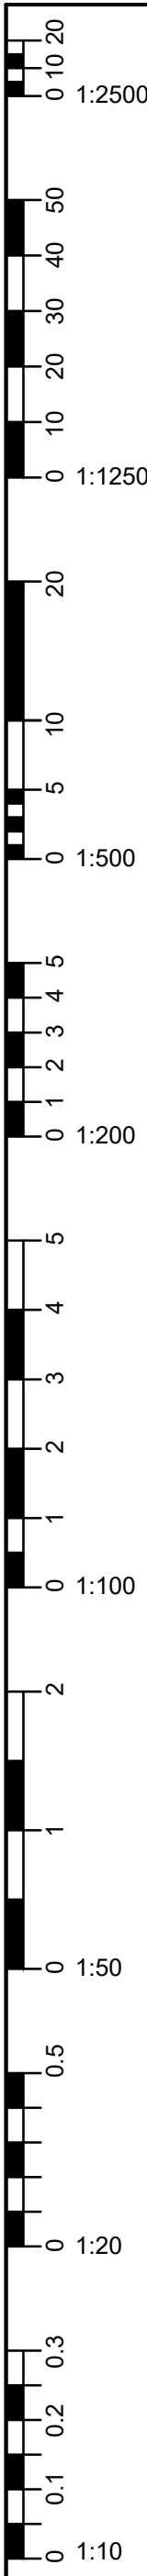


Proposed Ground Floor Plan 1:100@A1

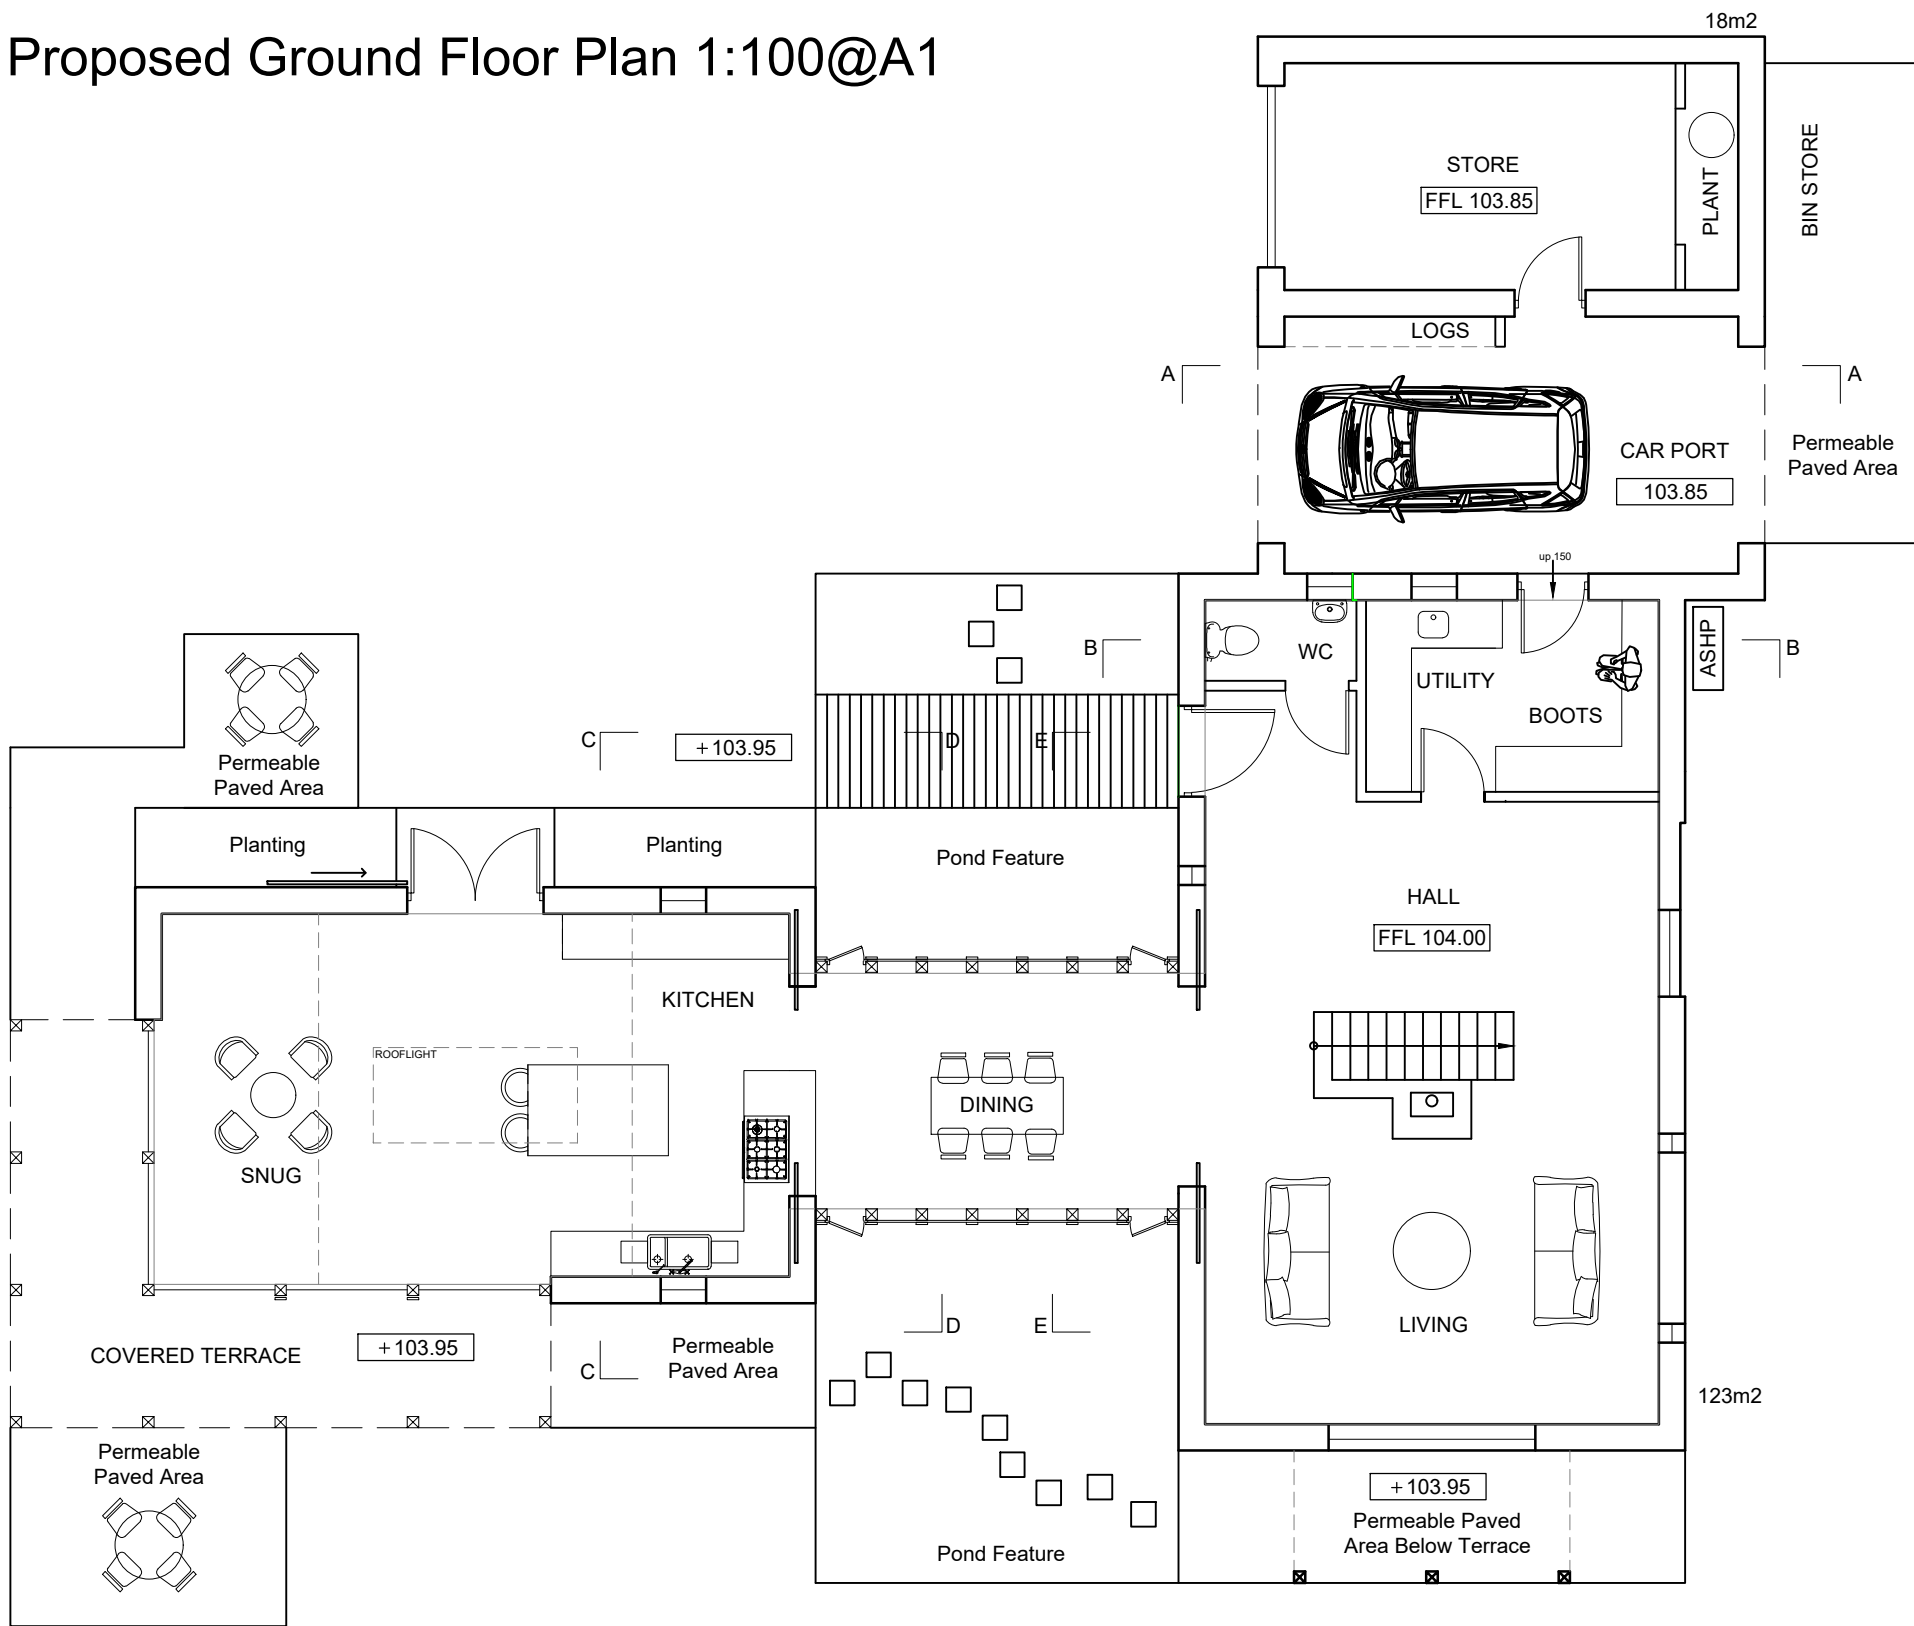


Proposed First Floor Plan 1:100@A1

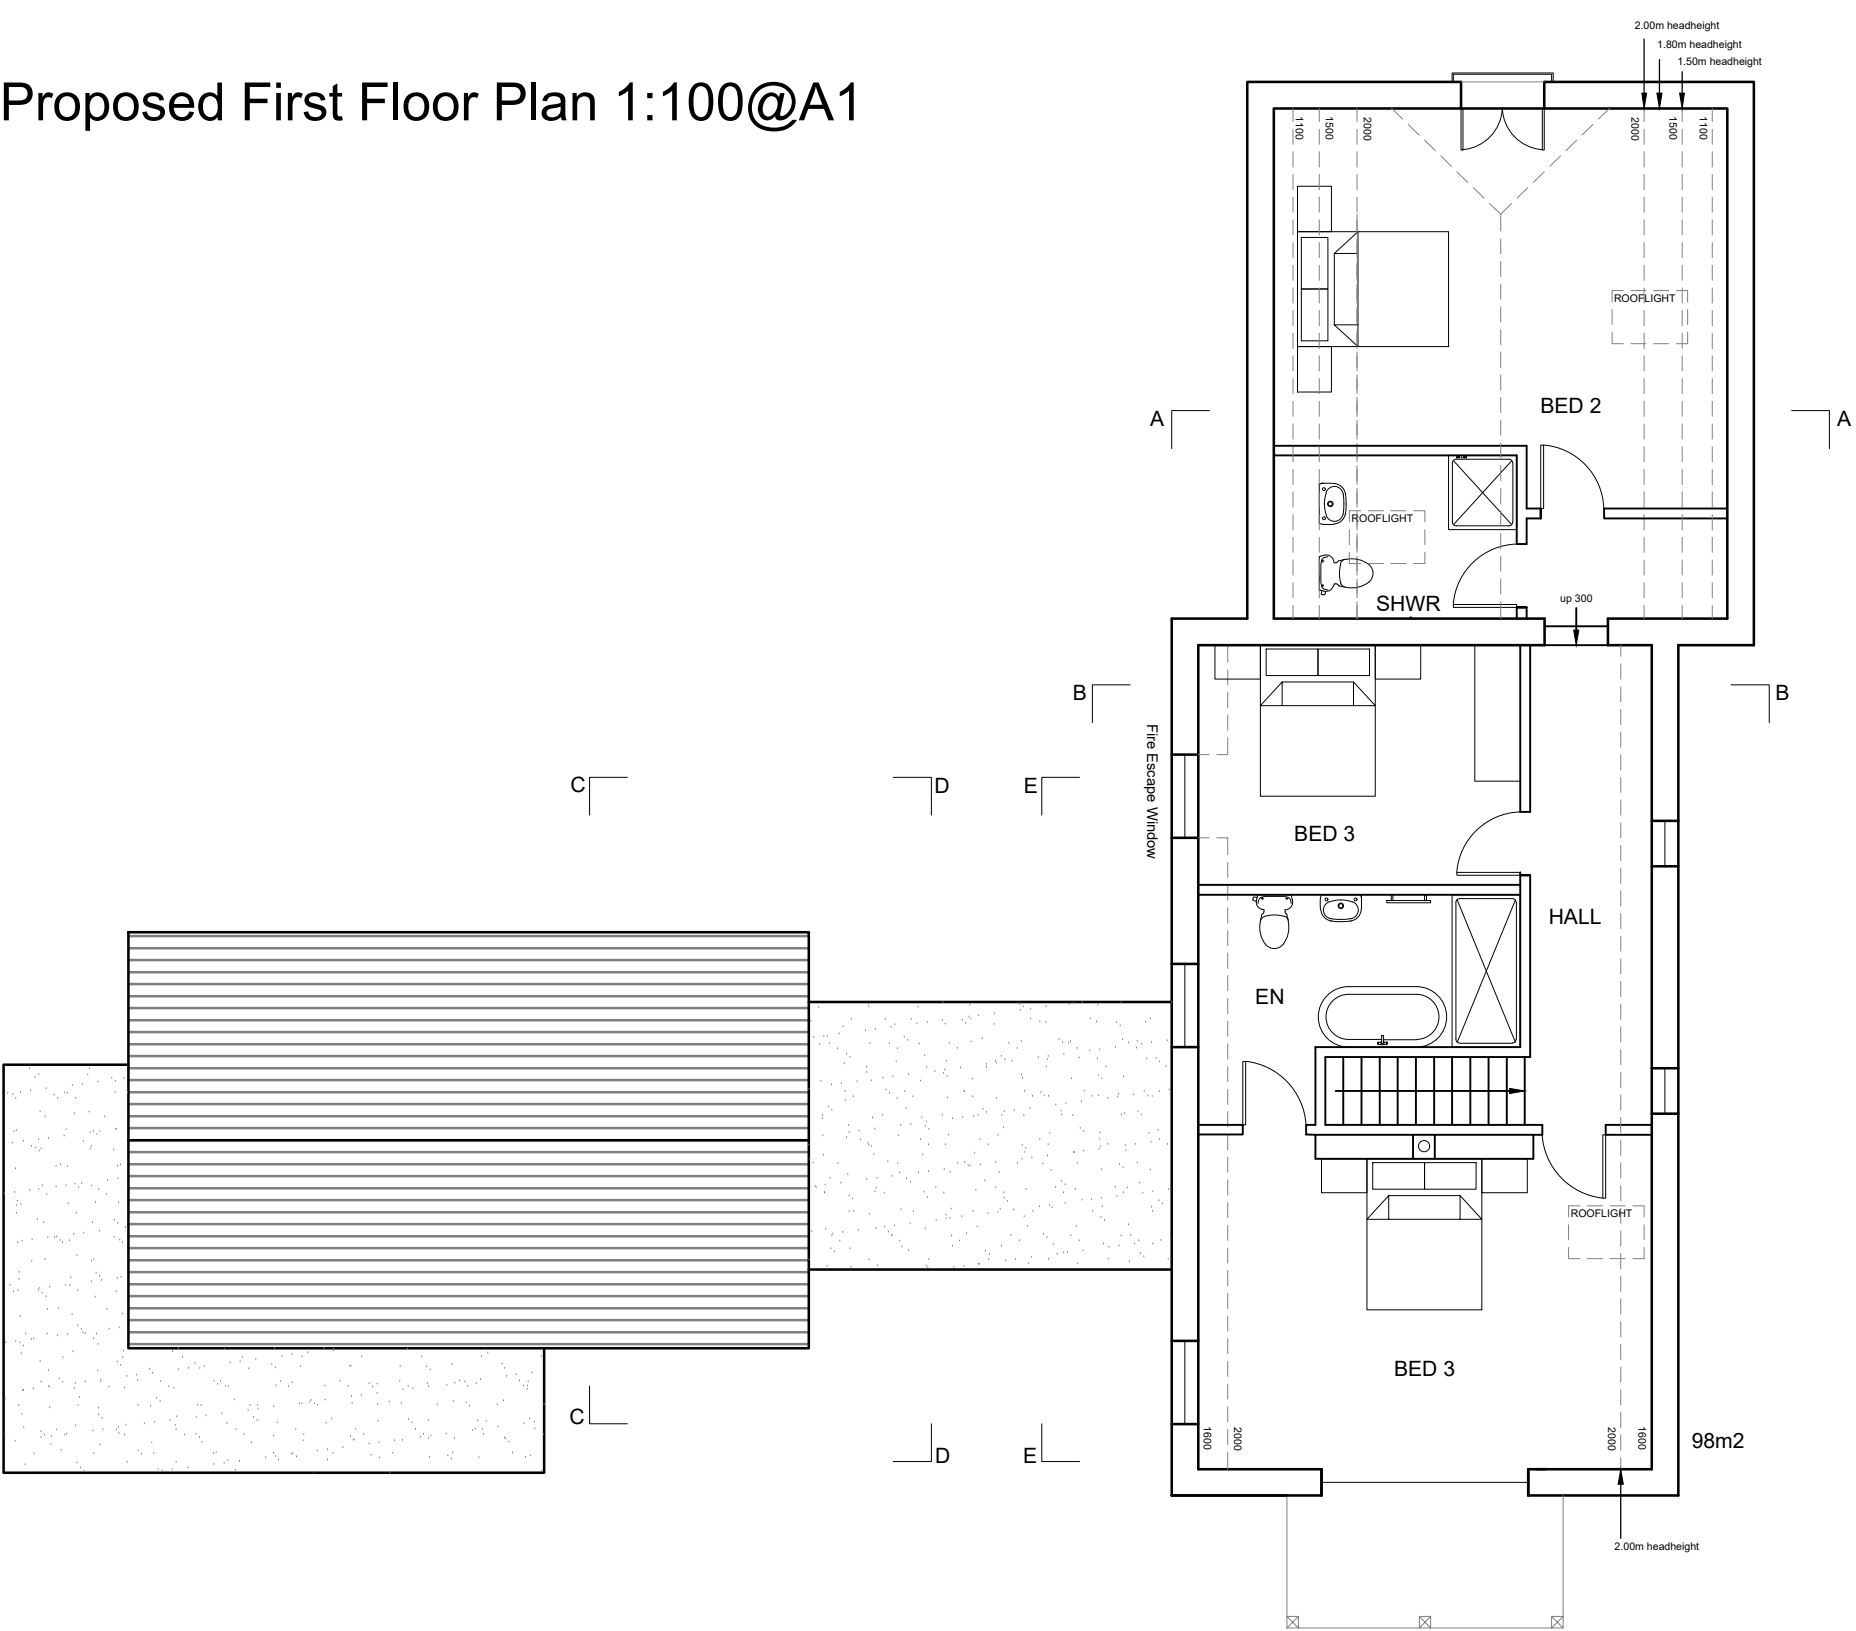

Proposed Roof Plan 1:100@A1

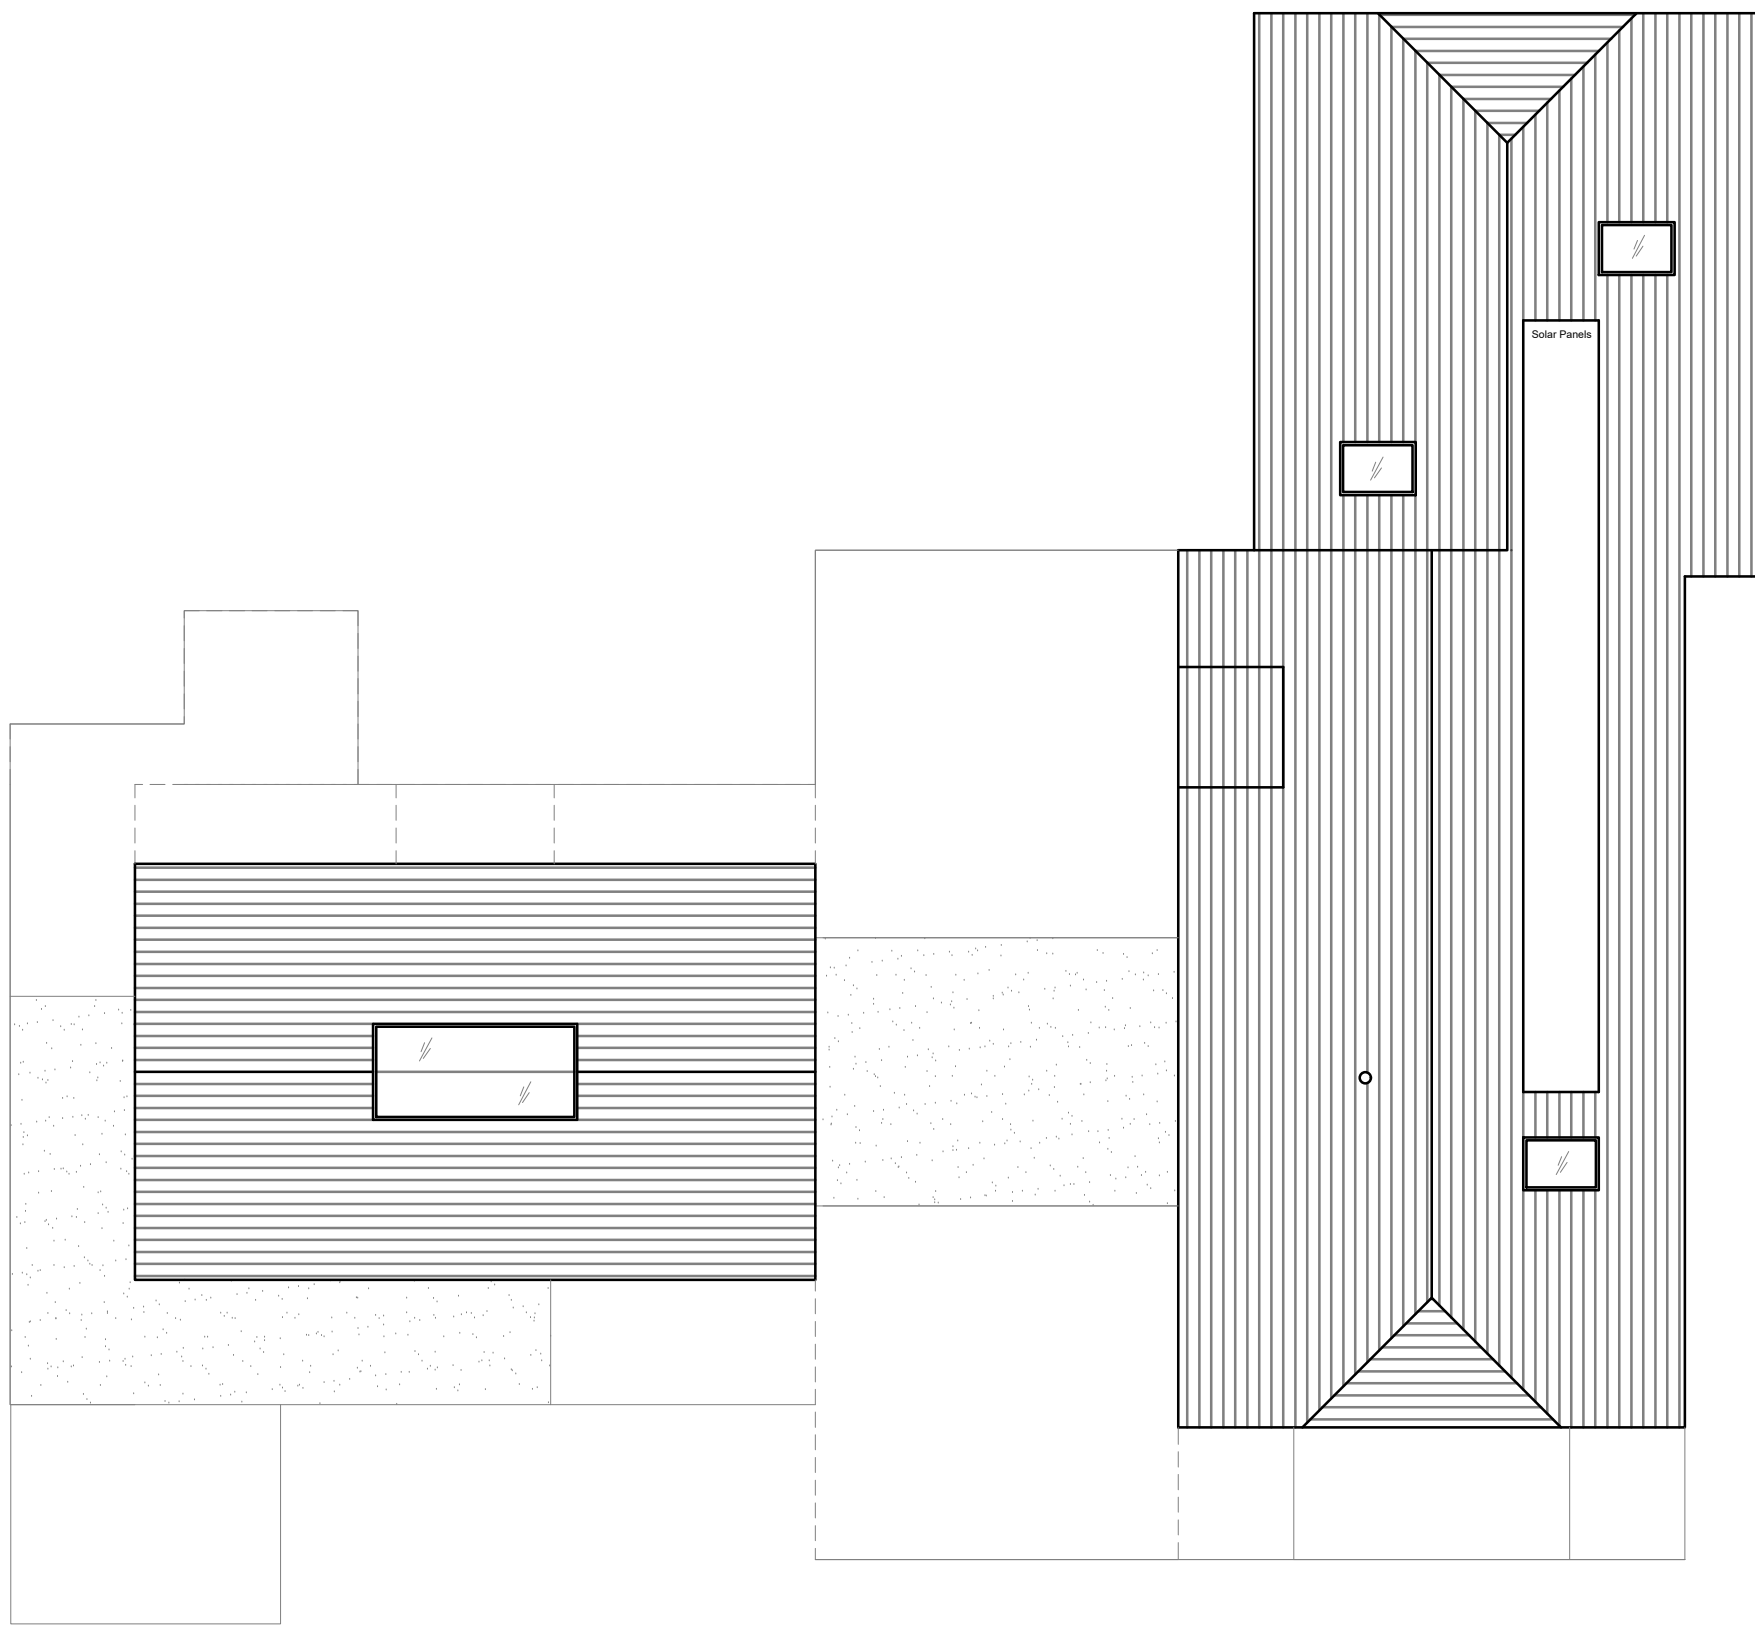


Floor Area 1:100@A1
Ground Floor

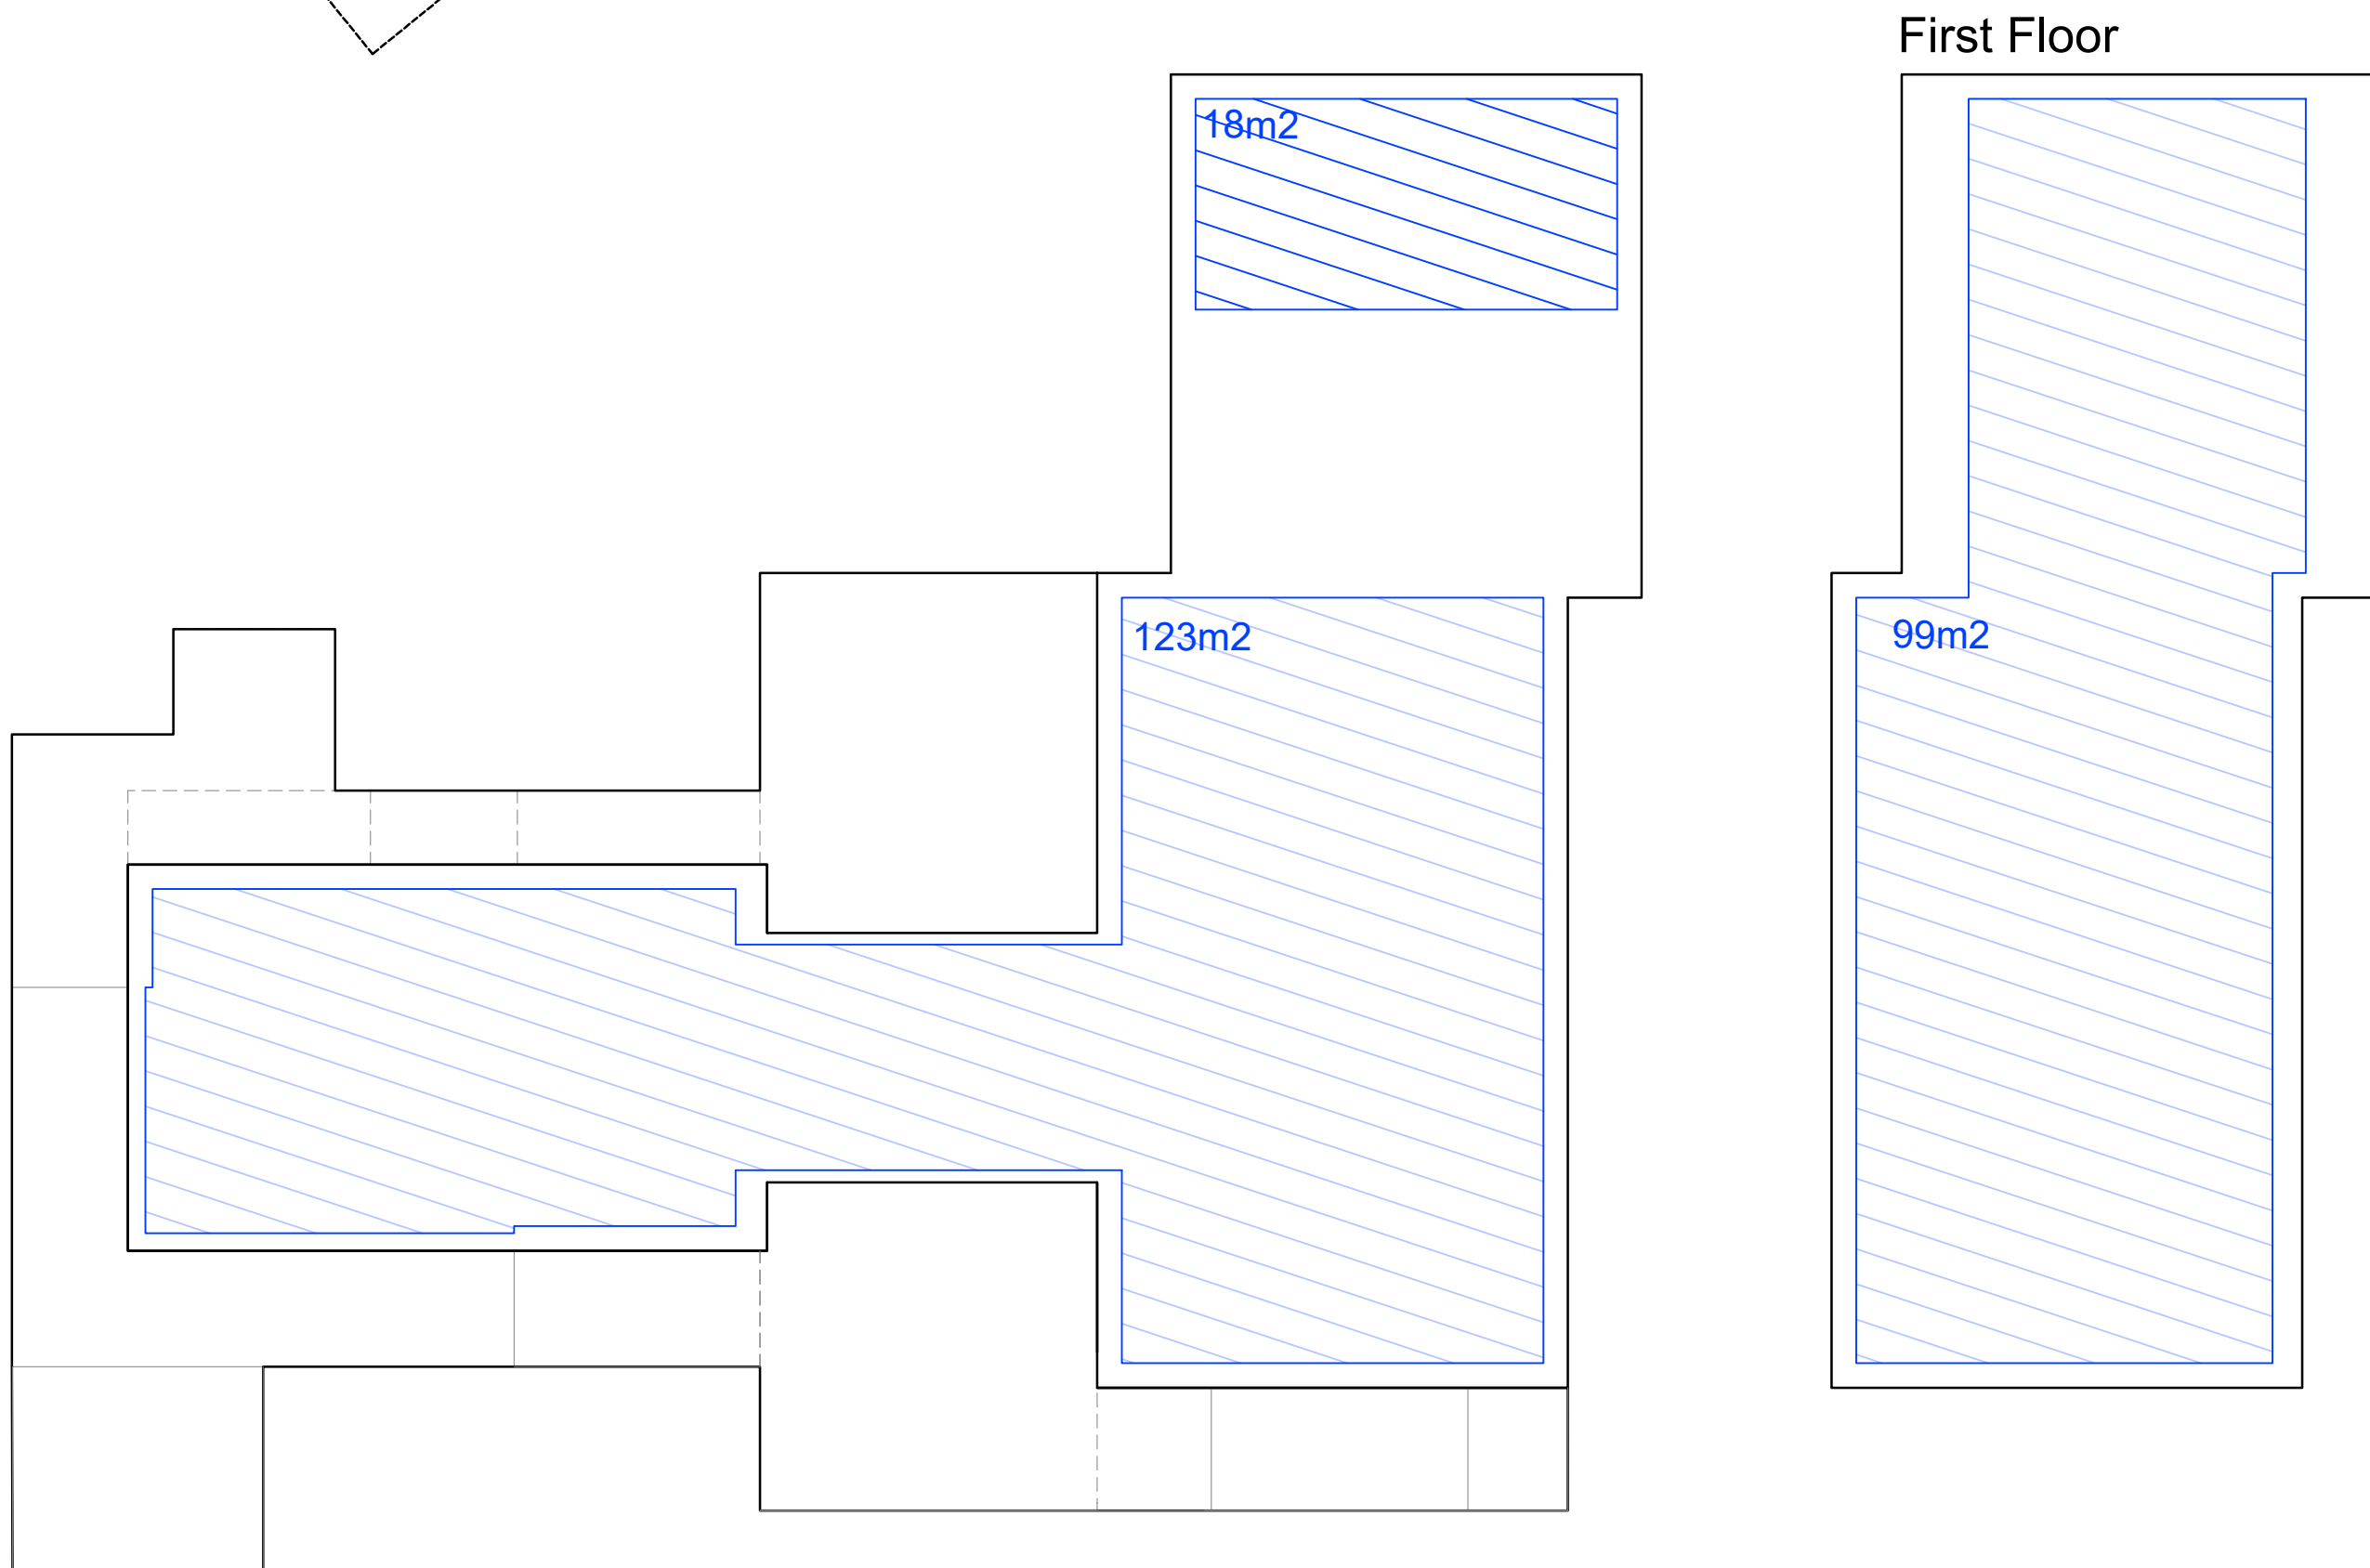

DESIGNERS RISK ASSESSMENT-
HEALTH AND SAFETY
THE CONSTRUCTION (DESIGN AND MANAGEMENT) REGULATIONS 2015
For significant hazards specific to the project please refer to
Drawing CDM01 where appropriate

NOTES:-

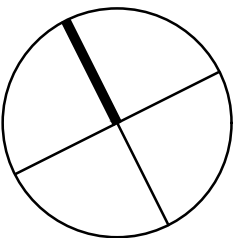

Key
GIA

D	Residential Curtilage and Landscaping	TR	MH	30/06/2026
C	Levels	TR	MH	19/06/2026
B	Levels	MH	-	20/05/2026
A	Amendments	TR	MH	09/02/2026

REV.	REVISION DETAILS	BY	CKD	DATE
------	------------------	----	-----	------

WDA
westerndesignarchitects.com

Western Design Architects
12 The Granary, Hinton Business Park, Tarrant Hinton, Dorset, DT11 8JF
T:01258 830675 E:info@westerndesign.co.uk

CLIENT
Great Canney Developments Ltd

PROJECT
Pitts Farm

DRAWING TITLE
Proposed Floor Plans

DRAWN BY TR	CHECKED BY MH	DATE 21/01/2026
SCALE 1:100@A1	JOB NO. 2425136	
DRAWING NO. 17	REVISION D	

PLANNING

THIS DRAWING IS COPYRIGHT © Western Design Ltd 2026